

DETAILED PLANNING PROPOSALS


PROPOSED REPLACEMENT DWELLING ~ 36 MAIN STREET ~ CARLTON ~ NUNEATON ~ WARWICKSHIRE




Proposed Front Elevation
Scale 1:50




- Materials schedule:
- Wienerberger Oast Russet Brick
 - Marley Blue Smooth Roof Tile
 - Residence R7 Painswick Windows
 - Composite Front Door
 - Cast Iron Rainwater Goods
 - Carlton Stone (or similar)
 - 1:1:6 Mortar Mix
 - Velux Rooflights

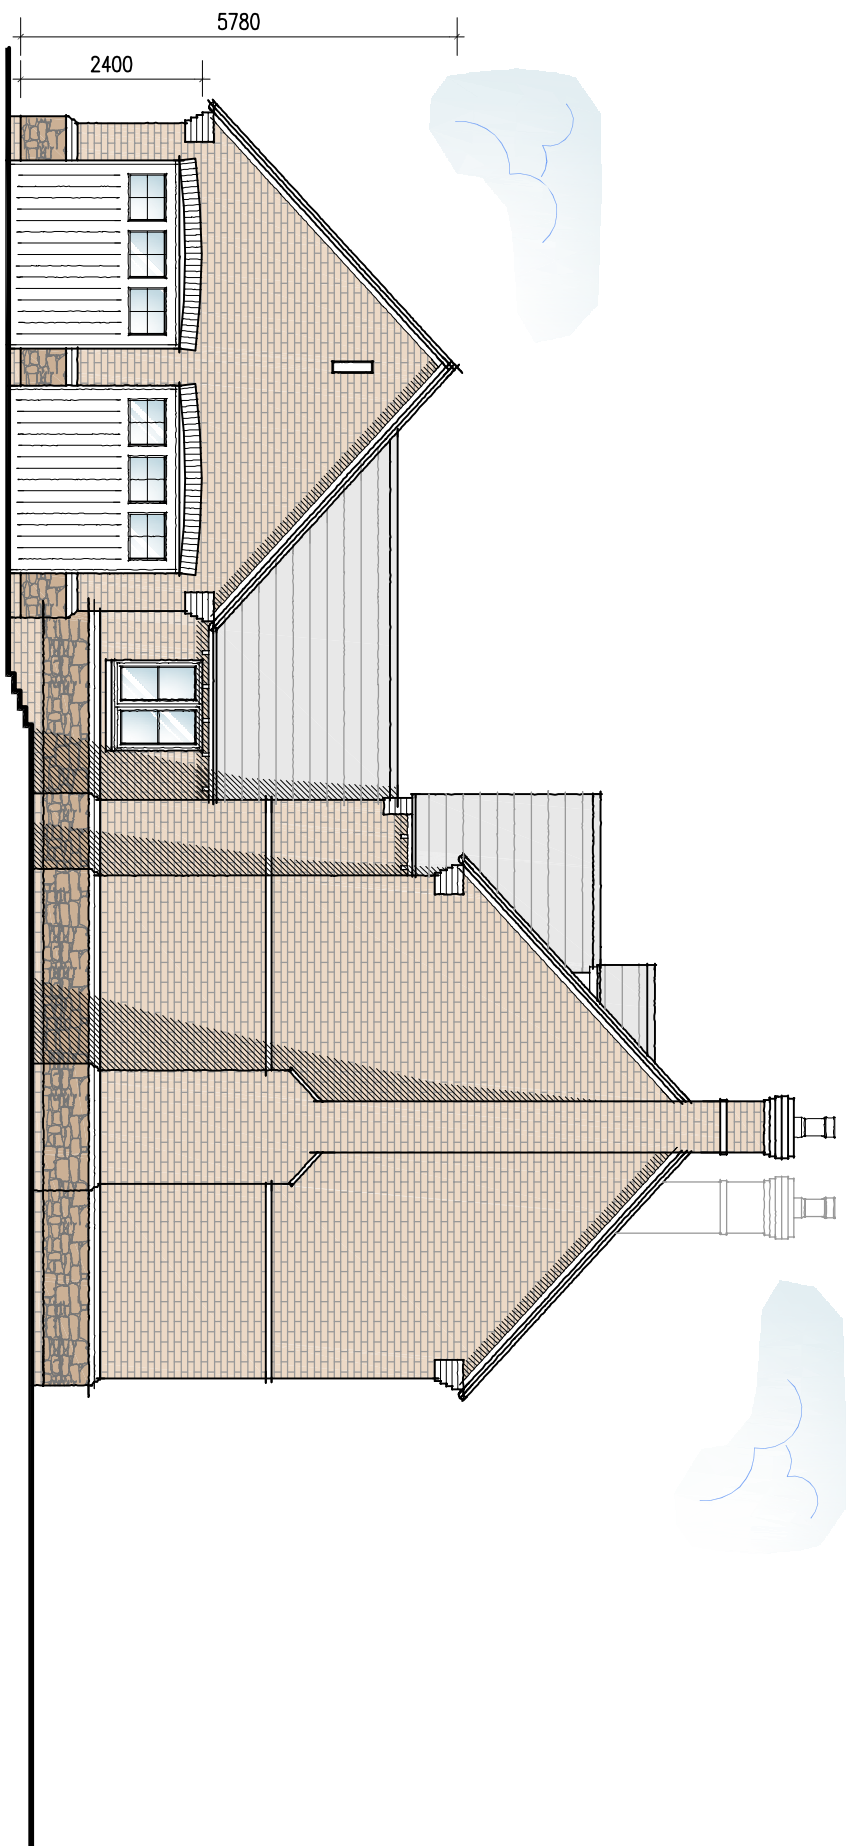

Proposed Side Elevation
Scale 1:100

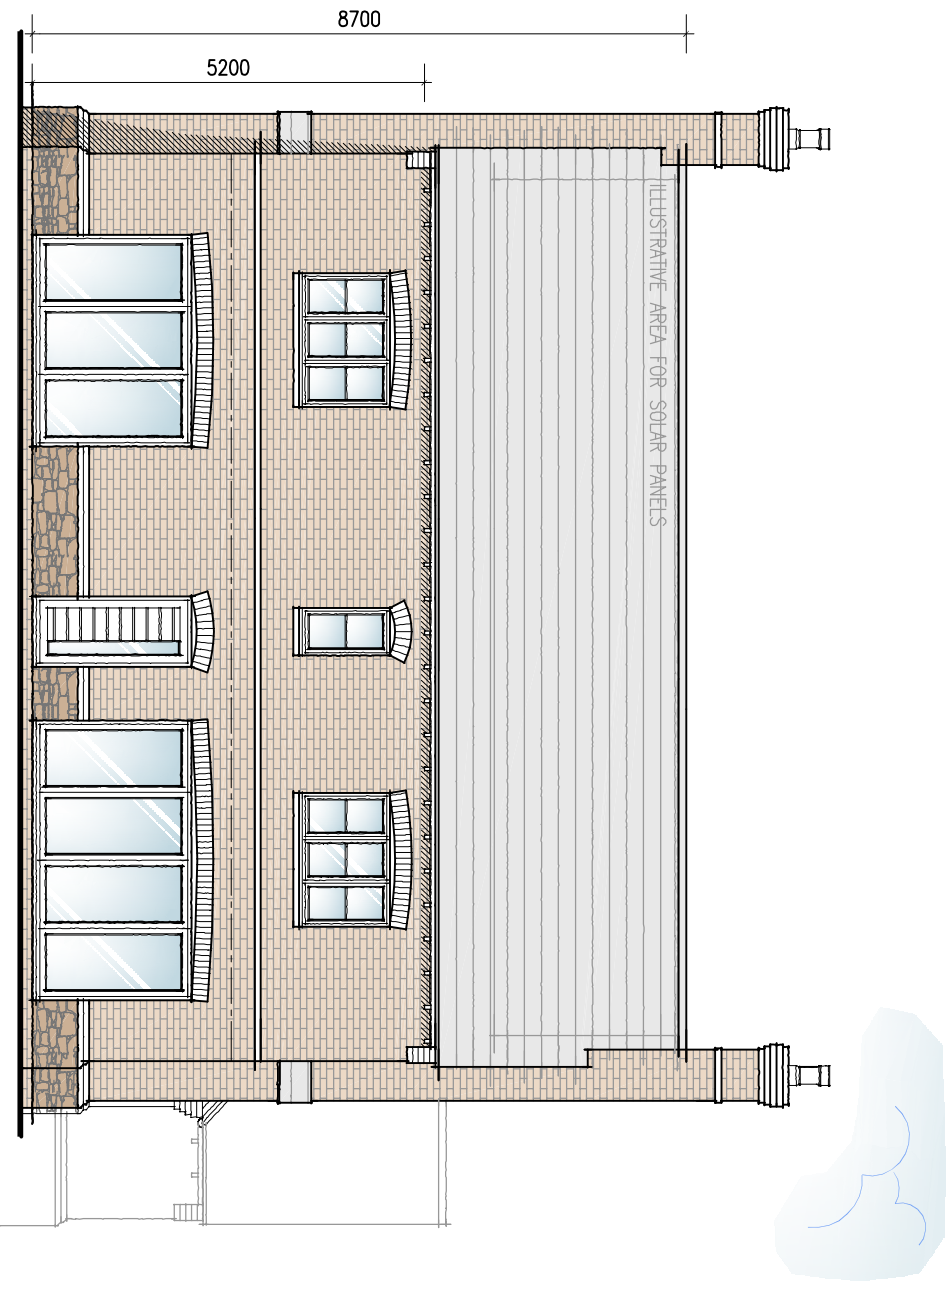

Proposed Rear Elevation
Scale 1:100

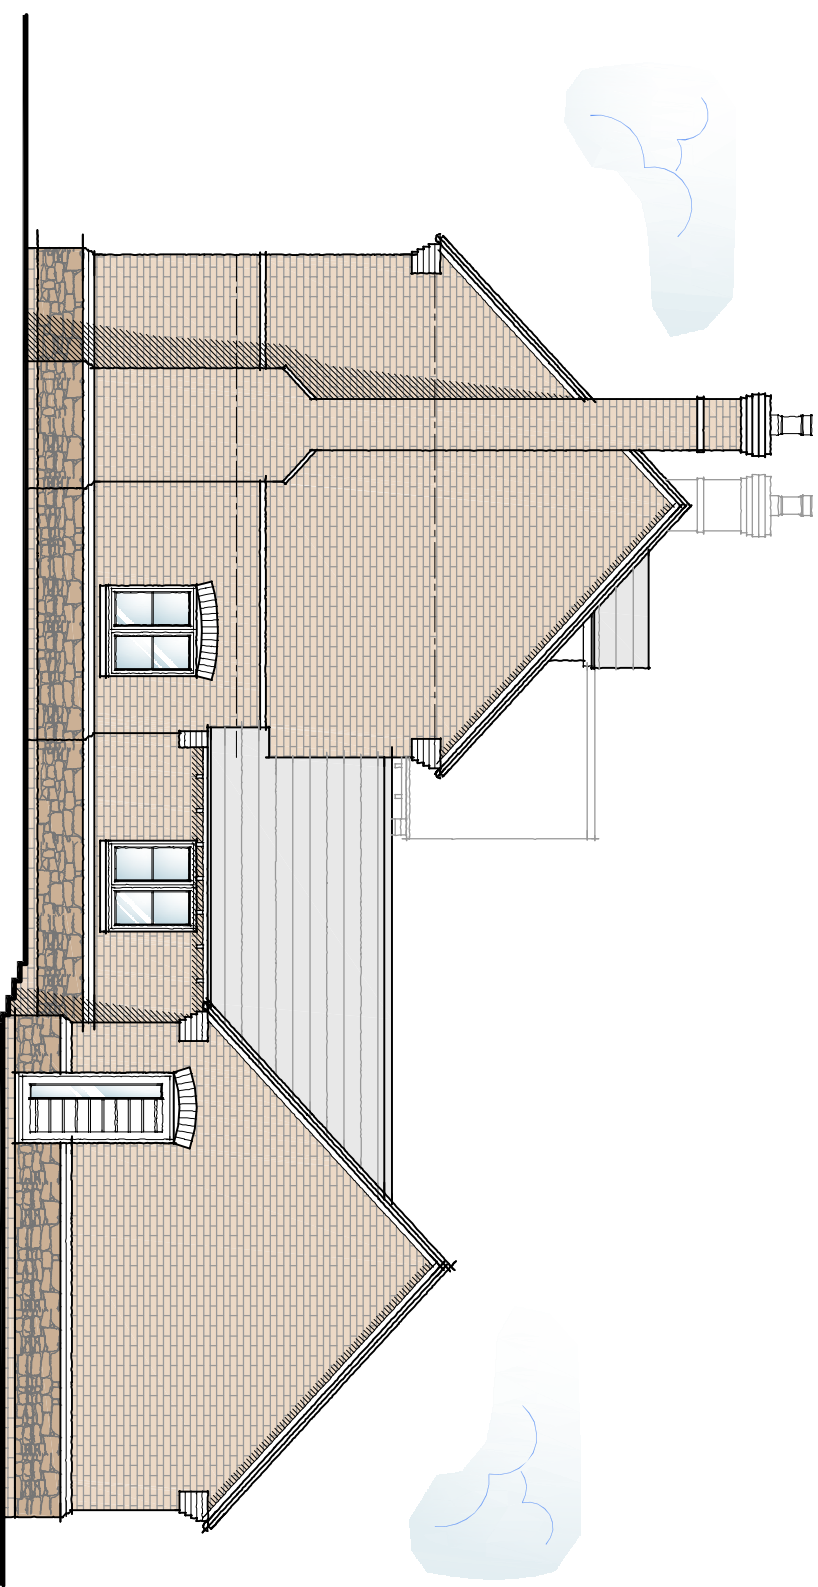

Proposed Side Elevation
Scale 1:100



Revisions :

Figured dimensions must be taken in preference to scaled dimensions and any discrepancies are to be referred to David Granger Architectural and any limited copies, subcontractors and suppliers must verify all dimensions and details with the drawings and the original drawings. All drawings are copyright of David Granger Architectural Design Limited. Ordnance Survey Data. © Crown Copyright. All rights reserved. Licence No. AR100204247. Landmark Ref: 100806

DAVID GRANGER
ARCHITECTURAL DESIGN LIMITED

Project
Proposed Replacement Dwelling
38 Main Street
Carlton
Nuneaton, Warwickshire
Drawing Title
Detailed Planning Proposals
Sheet 2 of 4

Client
Mr. R. Dolman
Drawing No.
21.4022.33

Date
September 2023
Drawn by
JH

Scale (A1 Size)
As Shown
Checked by
MS

The Old Cottage Hospital, Leicester Road,
Ashby-de-la-Zouch, Leicestershire, LE65 1DB

Tel: 01530 56099
www.davidgrangerdesign.com
Carlton, Nuneaton, Warwickshire