




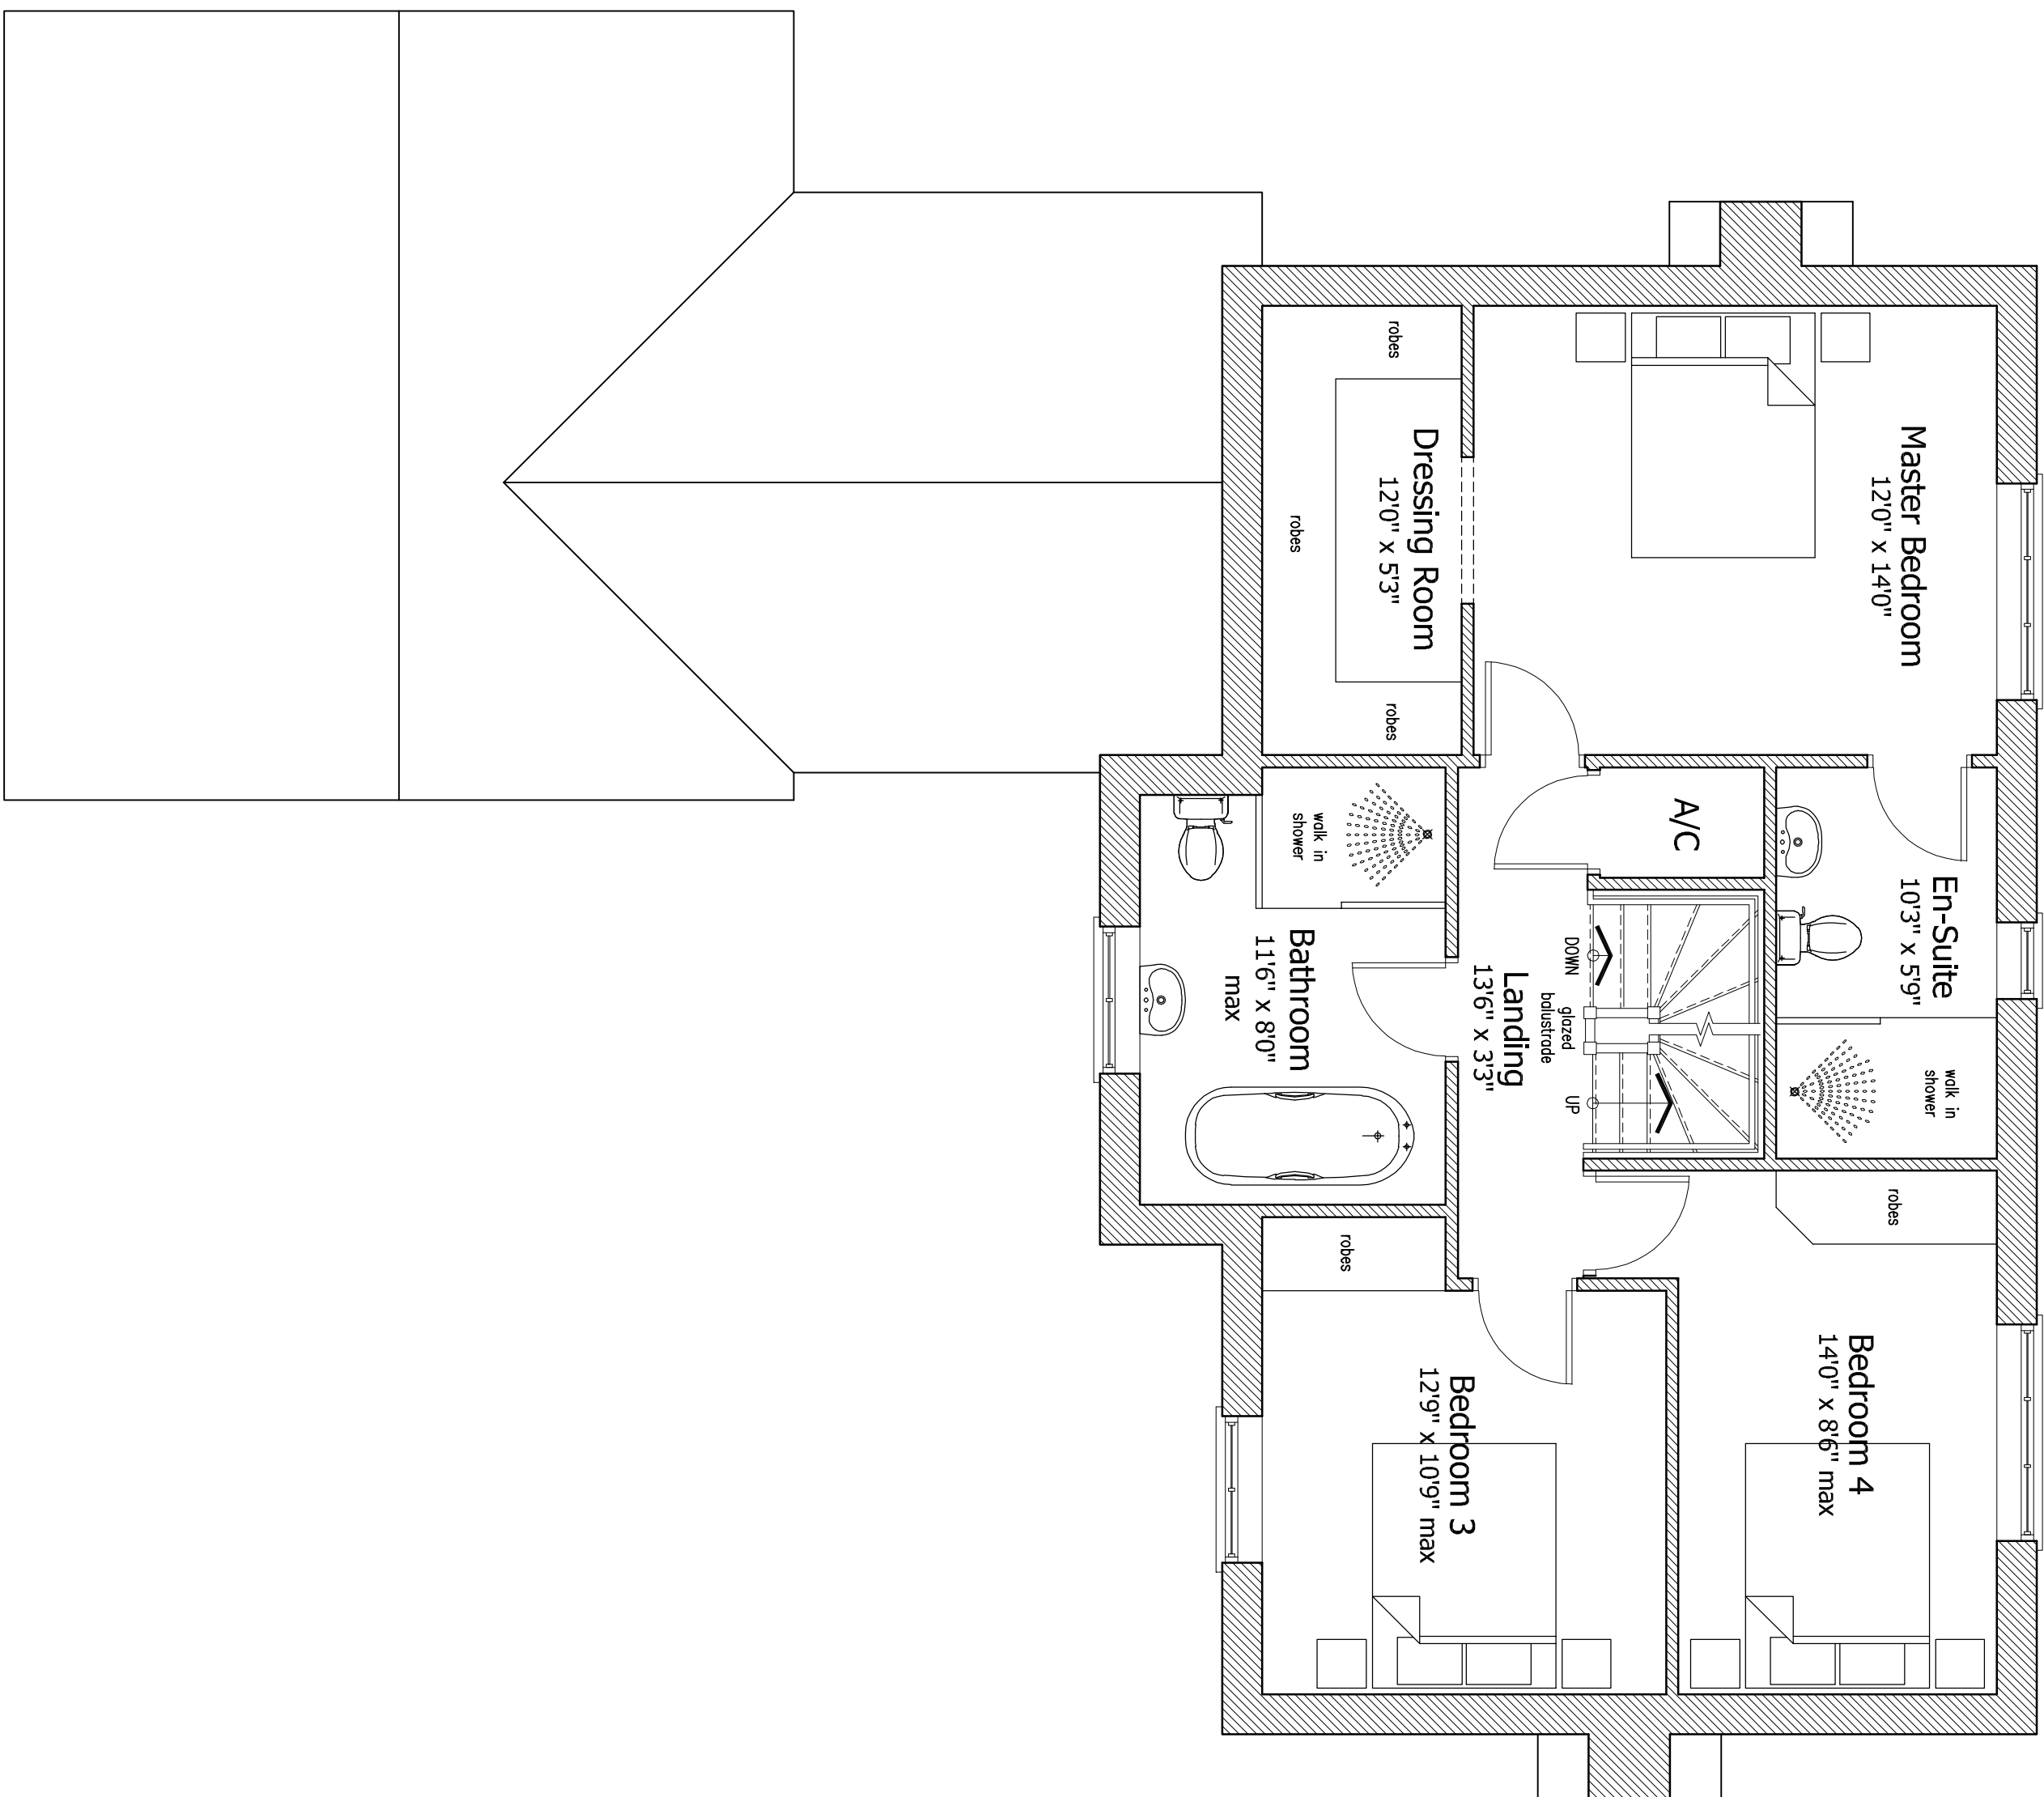

Proposed First Floor Plan
Scale 1:50

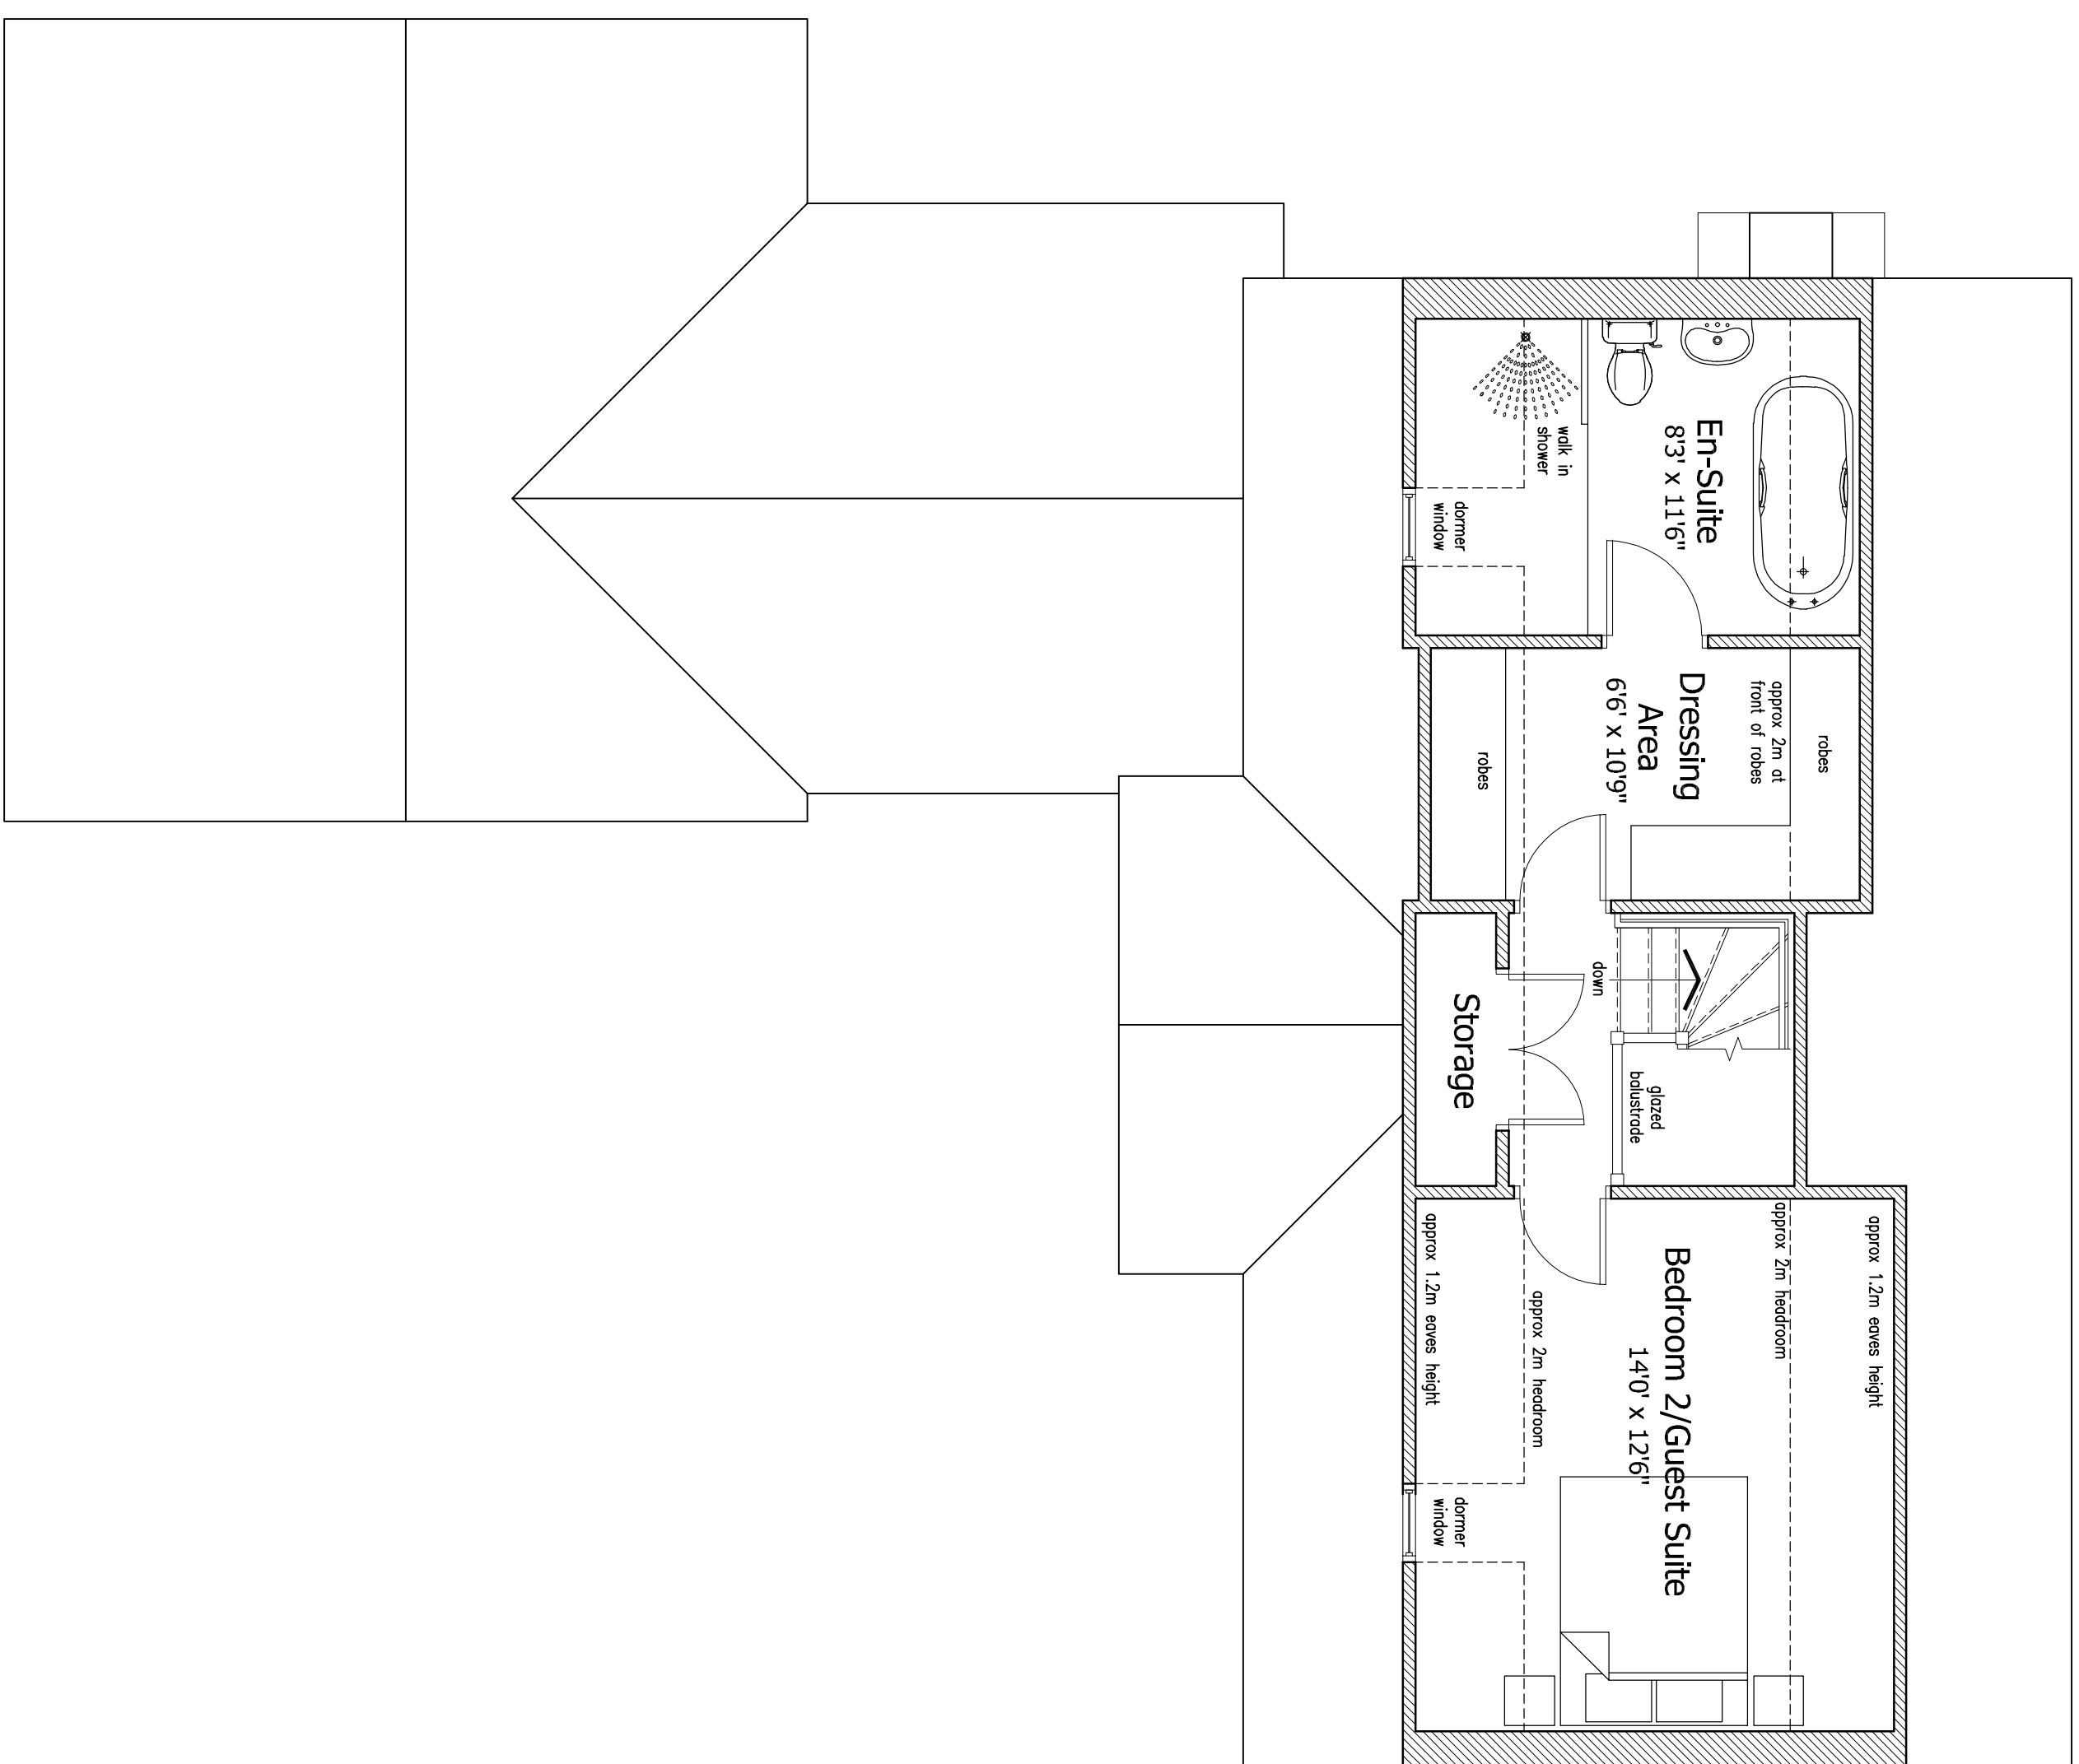

Proposed Second Floor Plan
Scale 1:50

 

DETAILED PLANNING PROPOSALS

PROPOSED REPLACEMENT DWELLING ~ 36 MAIN STREET ~ CARLTON ~ NUNEATON ~ WARWICKSHIRE


DAVID GRANGER
ARCHITECTURAL DESIGN LIMITED
Project
Proposed Replacement Dwelling
38 Main Street
Corton
Nuneaton, Warwickshire
Drawing Title
Detailed Planning Proposals
Sheet 4 of 4
Mr R. Dolman
Drawing No.
21.4022.35
Date
September 2023
Drawn by
MS
Scale (A1 Size)
As Shown
Checked by
MS