


Rev.	Date	Description	By
A	16.08.24	Eaves details and window openings amended	ZM
B	23.04.26	Acoustic window note added	RD

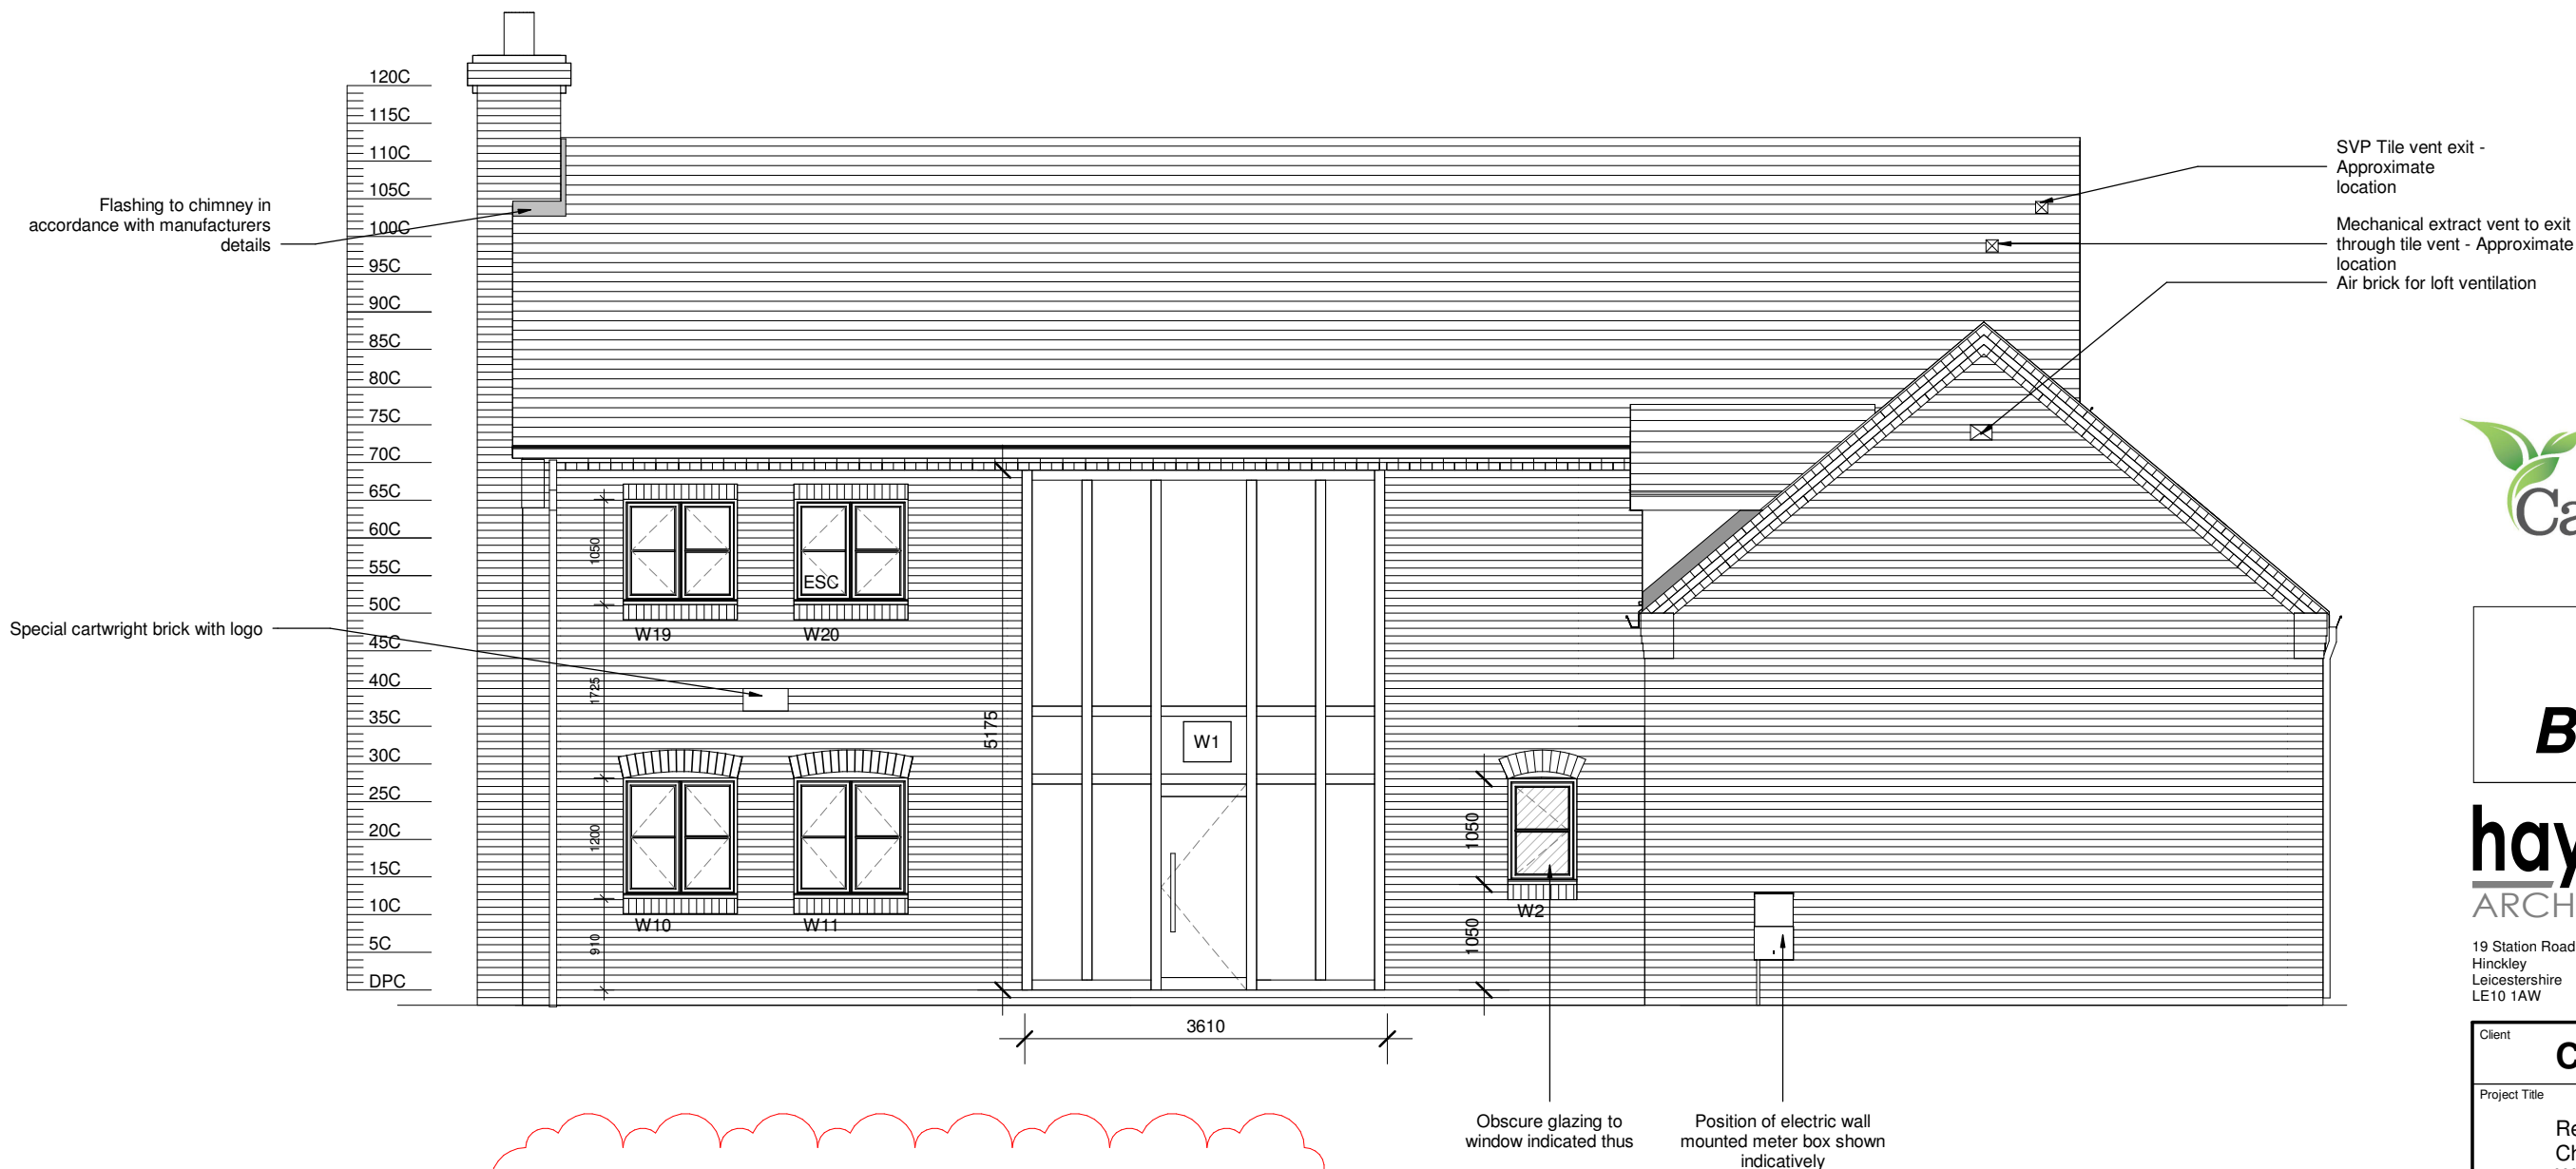

Acoustic rating to windows note

All habitable rooms overlooking either the Parish or Chapel Lane to be fitted with windows with minimum manufacturers rating of RW33dB. The sound reductions should be achieved by the window unit as a whole including frames and furniture. Any external vents to habitable rooms should, when open, have a minimum acoustic rating of new 38dB



**Plot 4
Bosworth**



19 Station Road
Hinckley
Leicestershire
LE10 1AW

Tel: 01455 635 665
Fax: 01455 618 971
www.hayward-architects.co.uk

Client Cartwright Homes		
Project Title Residential development Chapel Lane Witherley		
Drawing Title Front Elevation		
Scale 1:50	Date Feb 2021	Sheet A2
Author CB	Checked by LJW	
Job No. 22/124		Drawing No. 53B
Status BREGS		

THE COPYRIGHT OF THIS DRAWING IS VESTED IN HAYWARD ARCHITECTS LTD.
REPRODUCTION IN ANY FORM, EITHER IN WHOLE OR IN PART IS FORBIDDEN WITHOUT
THE PRIOR WRITTEN PERMISSION OF THE COPYRIGHT HOLDER. DO NOT SCALE FROM
DRAWING AND ONLY FIGURED DIMENSIONS ARE TO BE USED