




ELEVATION LEGEND					
MJ	Movement Joint	DPC	Damp proof course set min 150mm above finished ground level	KE	Kitchen extractor ducted through to proprietary external airbrick or vent if when located in the hanging
RMP	Rainwater downpipe	OBS	Obscure glass to inner pane only	BE	Bathroom/Ensuite/Closets extract ducted through to proprietary external airbrick or vent if when located in the hanging
TG	Toughened glass to BS6206 1981 and in accordance with approved document N	EE	Emergency/Egress window	BE	Bathroom/Ensuite/Closets extract ducted through to proprietary external airbrick or vent if when located in the hanging
SLE	Stepped lead flashing linked to stepped cavity tray in wall	☐ BE	Bathroom extract taken to thru the ventilator		
LF	Lead flashing linked to cavity tray within wall construction	☐ SVP	SVP's thru the vent at head of drain run off, otherwise taken to drainage valve within roofspace. Refer to drainage layout.		
BRT ♦	Boiler flue terminal (Note: all boiler flues to be located at a minimum of 2500mm from any open side window)	☐ TV	Thru the vents to promote cross ventilation of roof space		Note: For location of Airbricks refer to Substructure layout Note: For pitch of roofs refer to sections and roof plans

Acoustic rating to windows note

All habitable rooms overlooking either the Parish Room or Chapel Lane to be fitted with windows with minimum manufacturer's rating of RW33dB. The sound reductions should be achieved by the window unit as a whole including frames and furniture. Any external vents to habitable rooms should, when open have a minimum acoustic rating of new 38dB

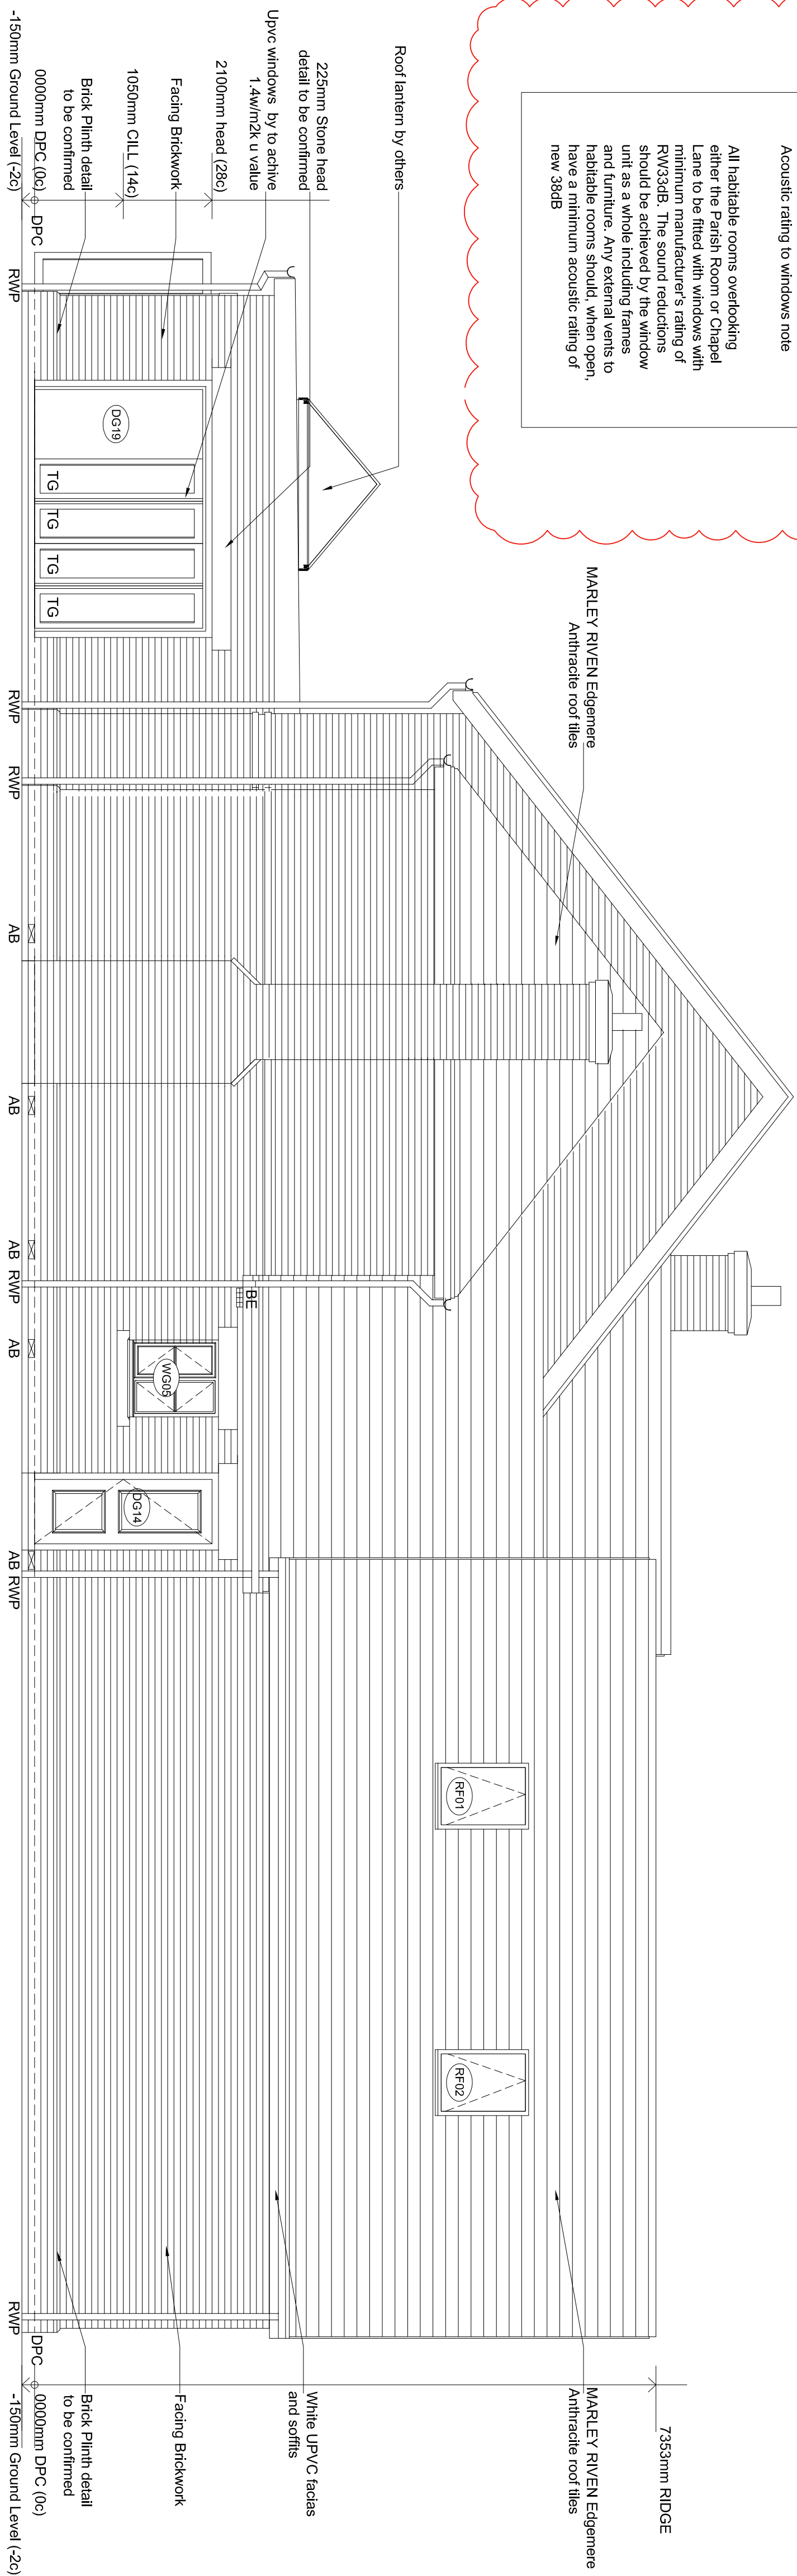

Side Elevation

E	Acoustic window spec note added	23/04/26	rd	
ISSUE	REVISION	DATE	BY	CHK

Client	Cartwright Homes					
Project Title	Plot 5 Chapel Lane Widderley				ARCHITECTS LTD	
Drawing Title	Proposed Elevations Sheet 1 of 2				19 Station Road Fife KY6 6JH Tel: 01463 818 919 LE 10/14/16 www.hayward-architects.co.uk	
Scale	1:50	Date	June 2024	Issue	20% N/A	Drawn By
Author	db			A1	22/1/24	67e
APPROVED FOR THE SUBMISSION OF THIS DRAWING TO THE LOCAL AUTHORITY FOR THE PURPOSES OF THE GRANTING OF PLANNING PERMISSION AND FOR THE SUBMISSION OF THE CONSTRUCTION PERMITS APPLICATION				50448		
Preliminary						