


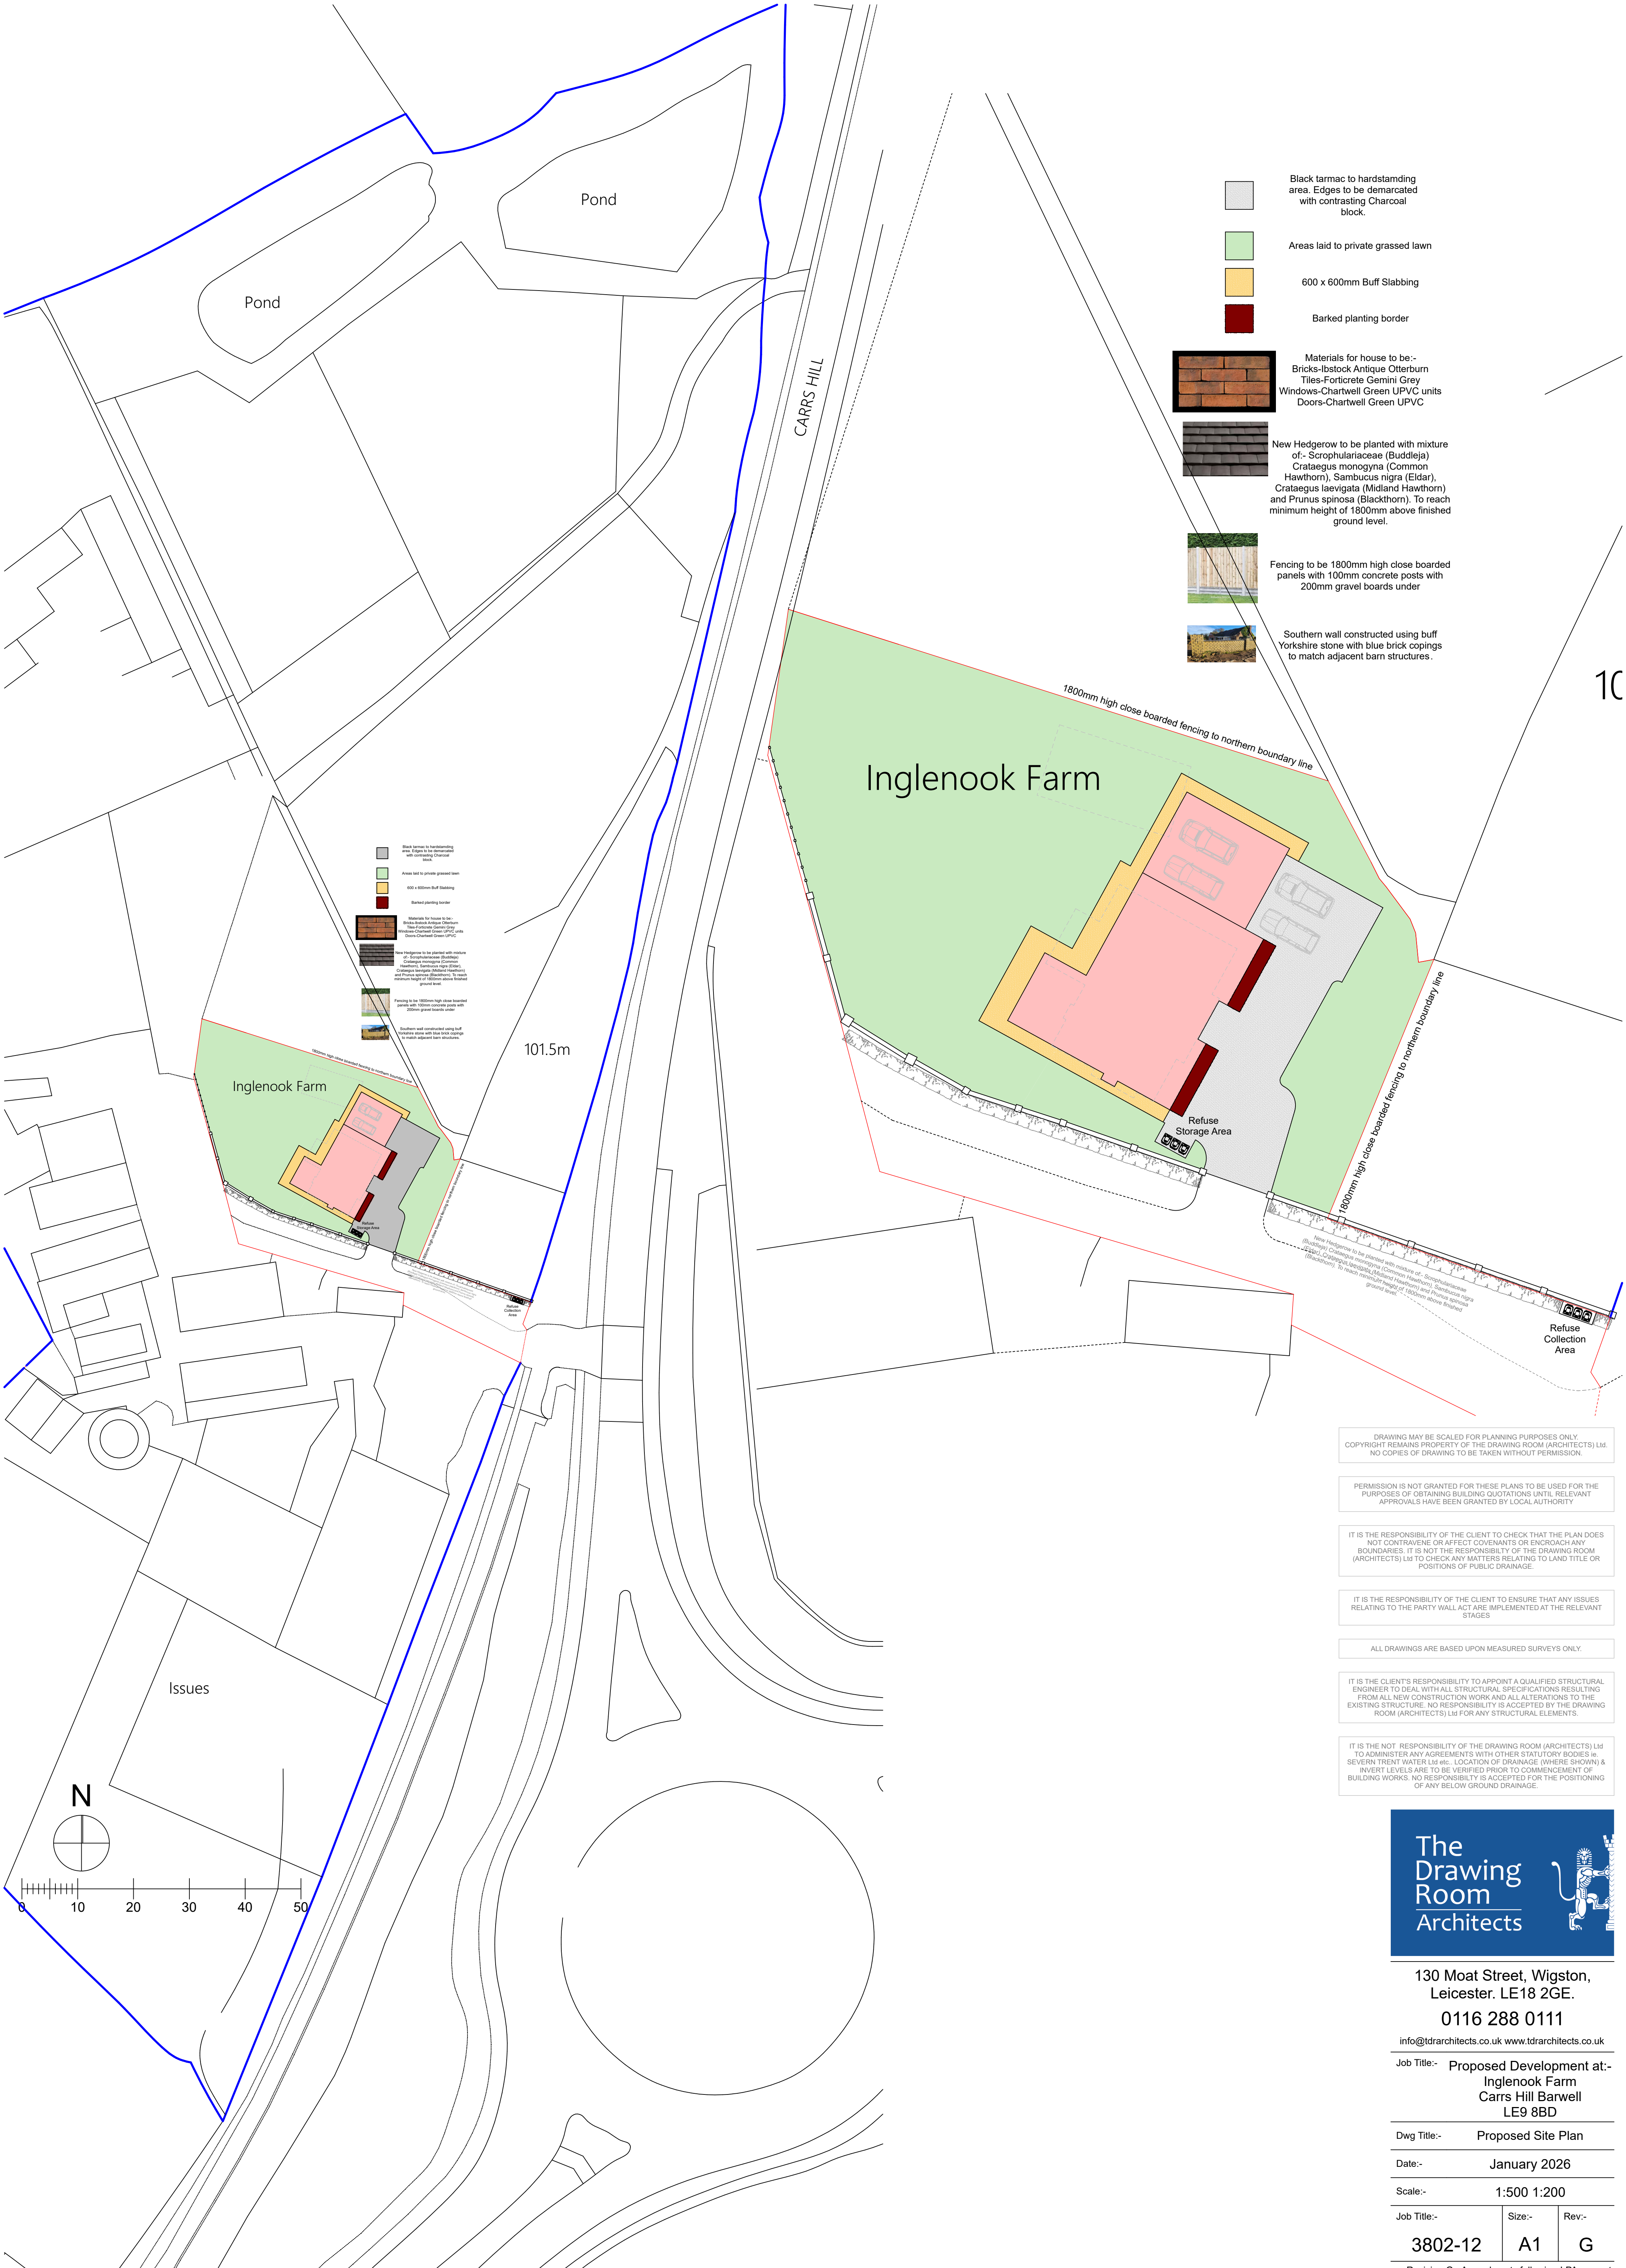

130 Moat Street, Wigston,
Leicester. LE18 2GE.

0116 288 0111

info@tdrarchitects.co.uk www.tdrarchitects.co.uk

Job Title:- Proposed Development at-
Inglenook Farm
Carrs Hill Barwell
LE9 8BD

Dwg Title:- Proposed Site Plan

Date:- January 2026

Scale:- 1:500 1:200

Job Title:- Size:- Rev:-

3802-12

A1

G

Revision G:- Amendments following LPA request.
(05-25)