





Proposed Front Elevation (North) - scale 1:100

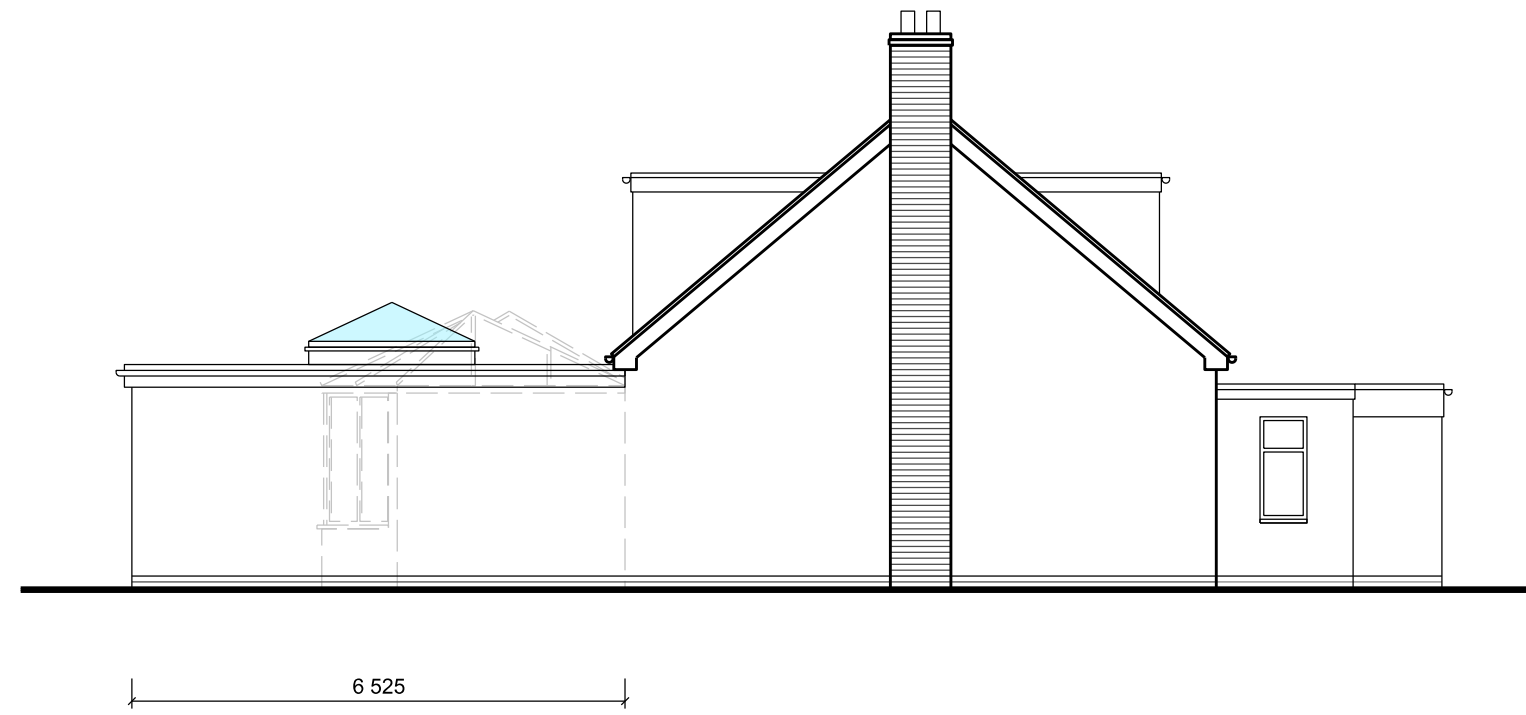



Proposed Side Elevation (East) - scale 1:100




Proposed Rear Elevation (South) - scale 1:100

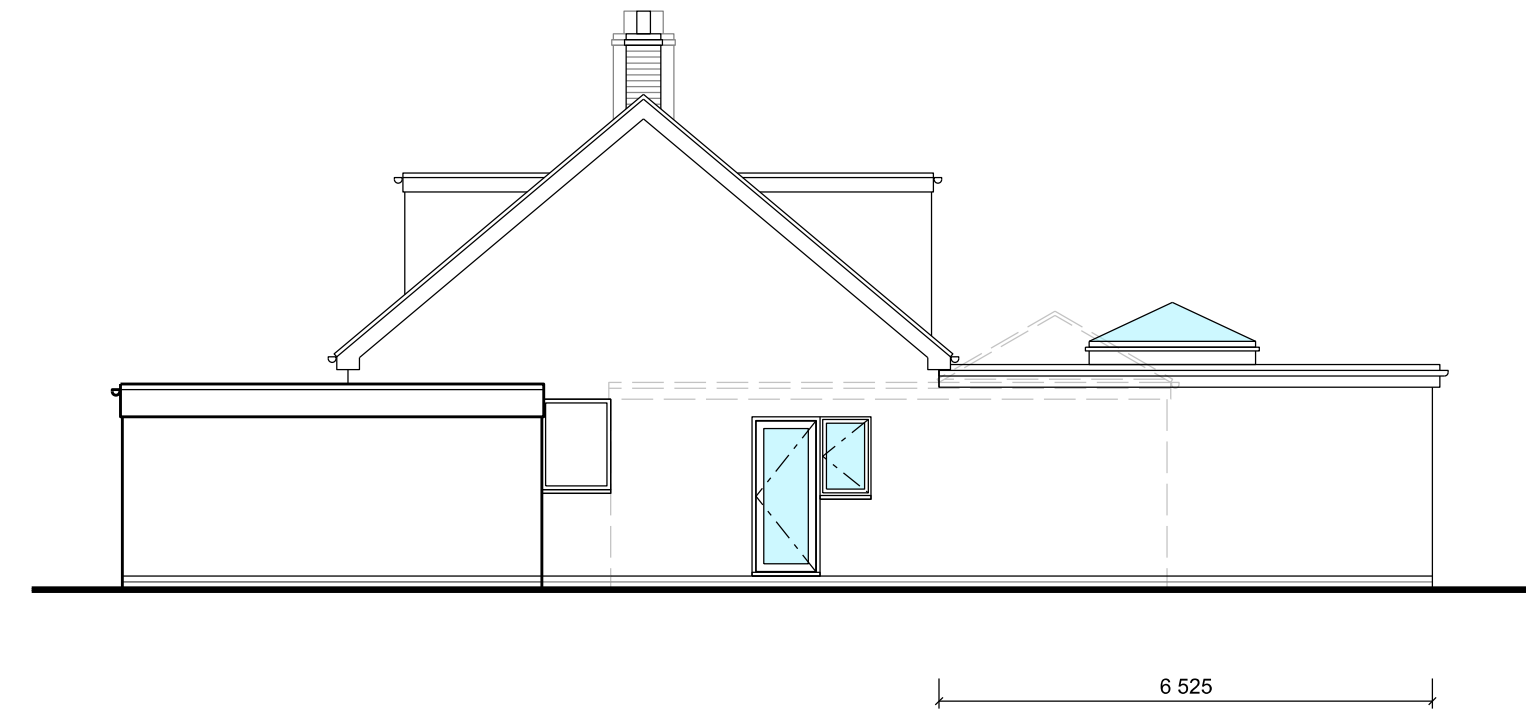

Proposed Side Elevation (West) - scale 1:100

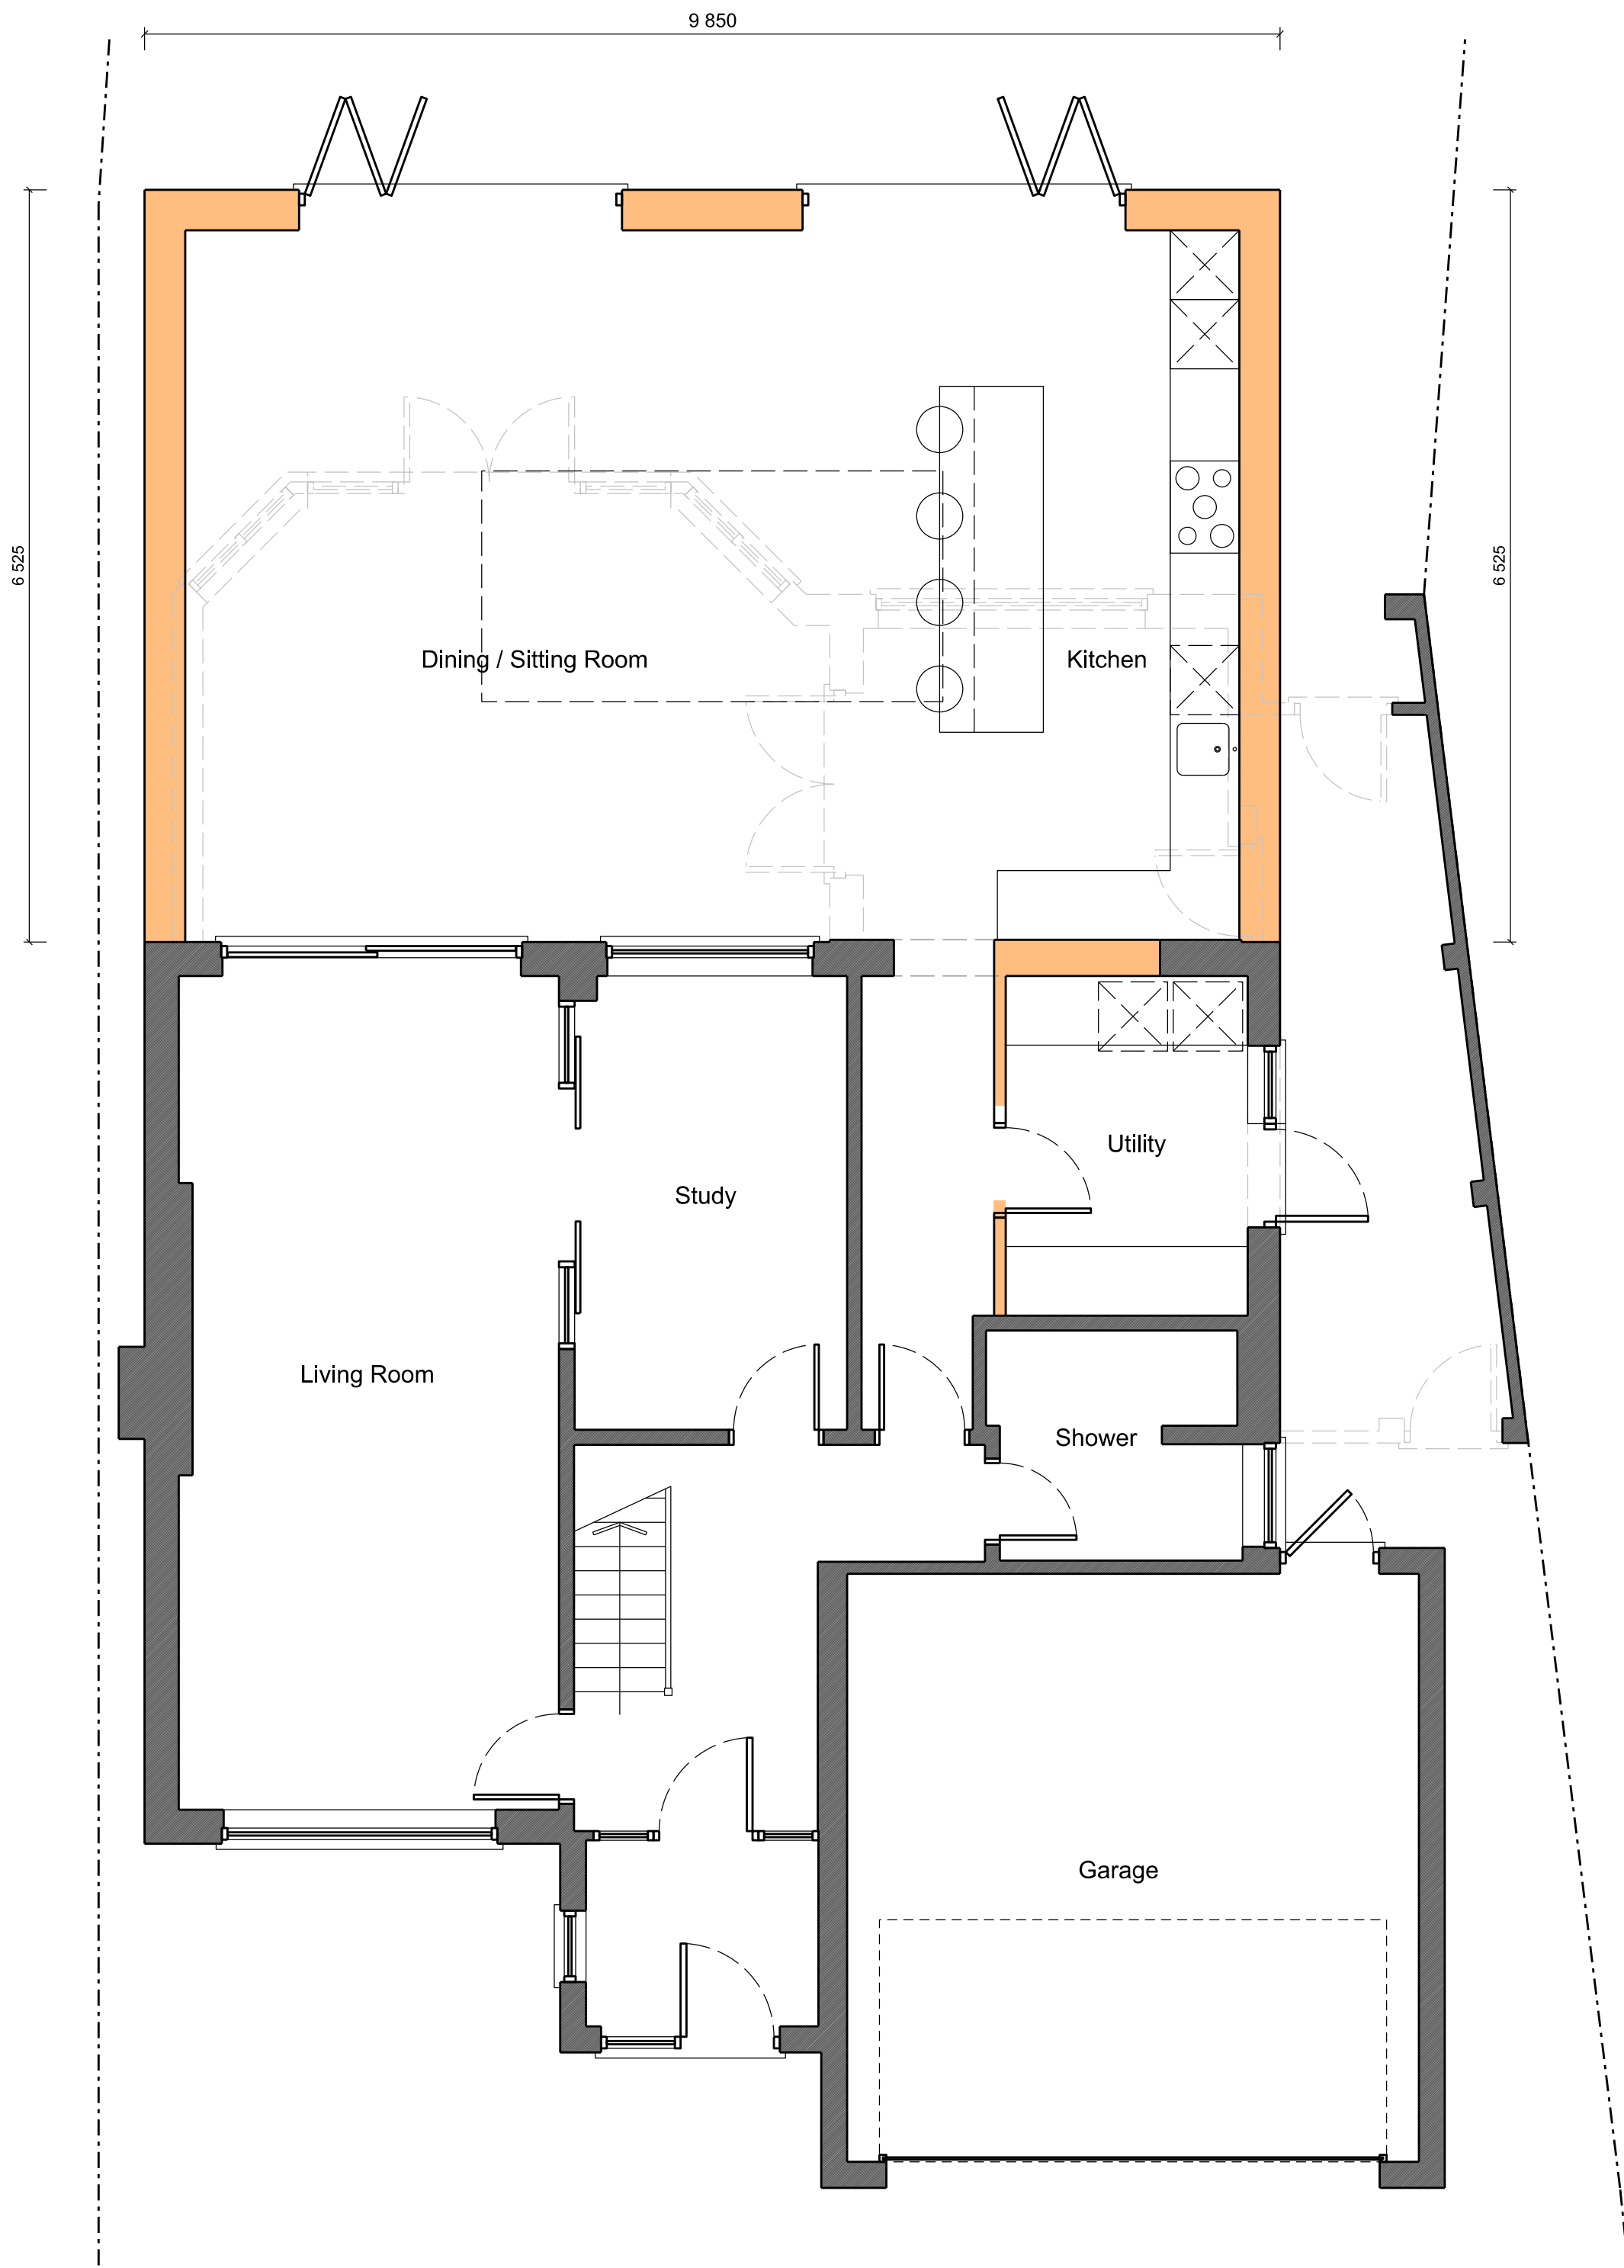 

Proposed Ground Floor Plan - scale 1:50

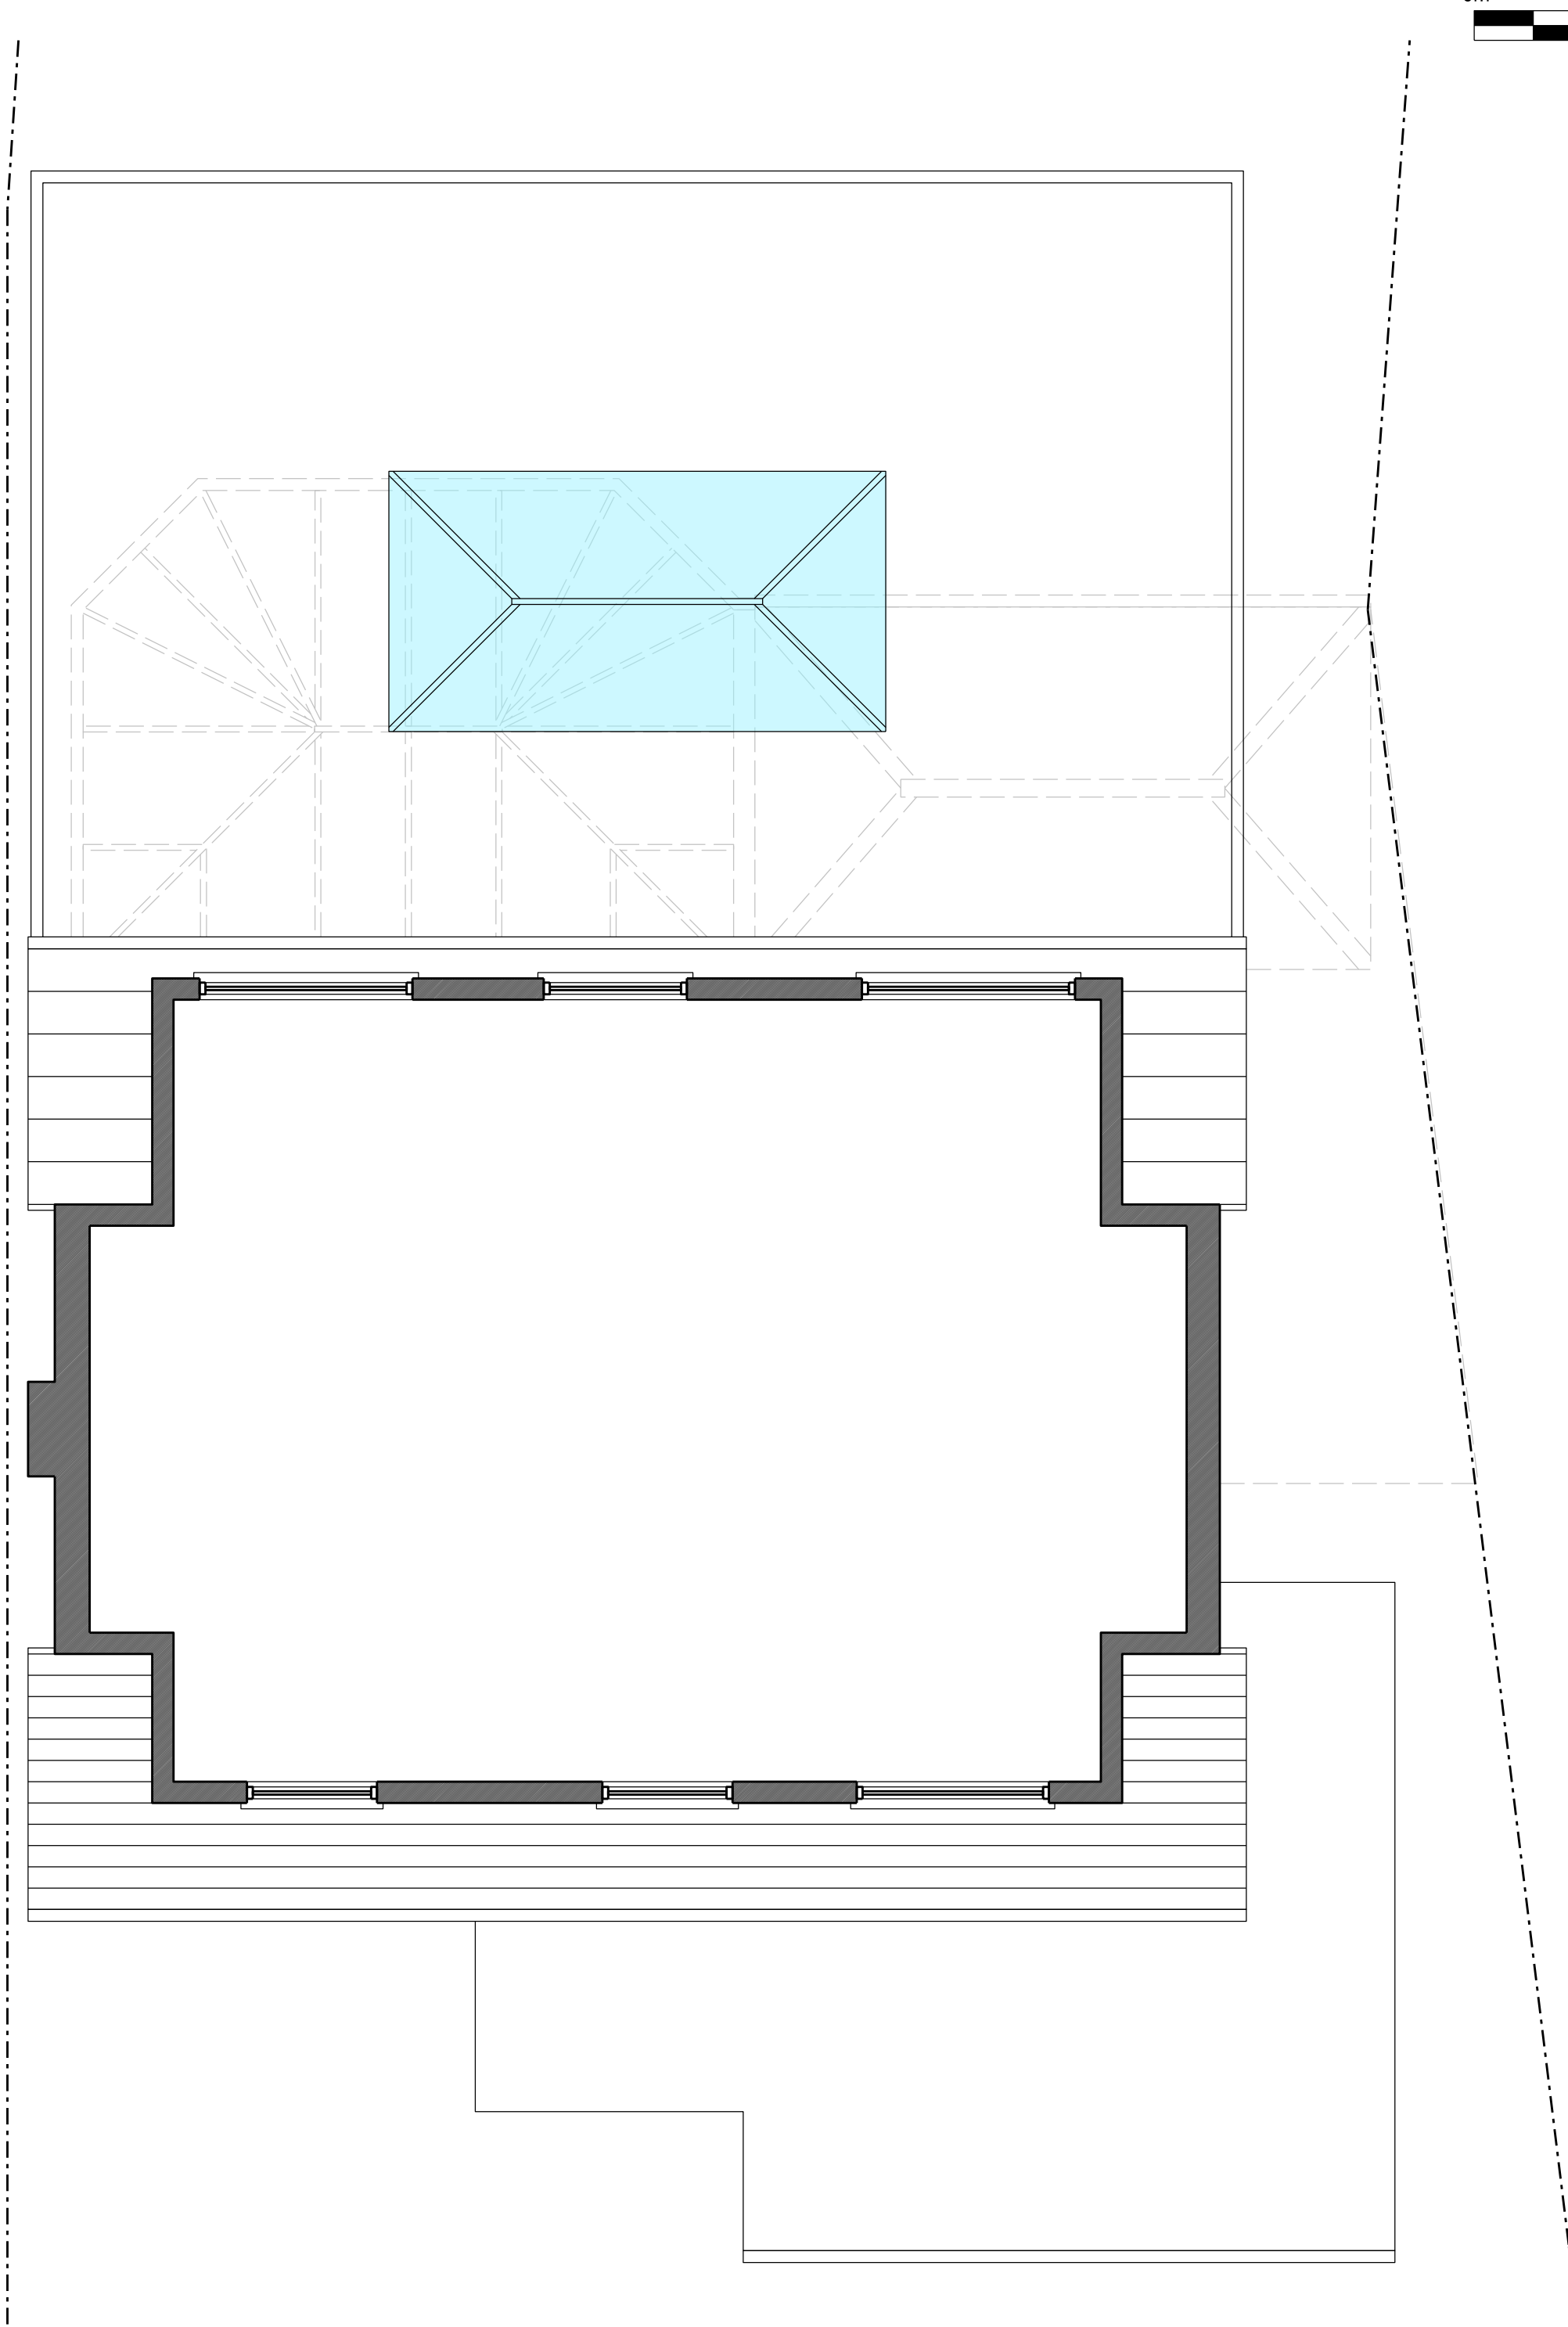

Proposed First Floor / Roof Plan - scale 1:50



NOTES ORIGINAL A1

DO NOT SCALE FROM THIS DRAWING. ALL DIMENSIONS TO BE CHECKED AND VERIFIED ON SITE. COPYRIGHT OF THIS DRAWING IS RESERVED BY DAVID FAWKNER ARCHITECTURAL DESIGN LIMITED.

Proposed Materials:

- Walls: Smooth Render
Roof: EPDM Rubber
Doors: PPC Aluminium
Windows: UPVC
Guttering: UPVC

Site boundary

D	04.05.26	RENDER NOTED FOR WALLS	DF
C	27.04.26	EXTENSION ADJUSTED TO 6.525m	DF
B	27.04.26	EXTENSION INCREASED TO 7.8m	DF
A	23.04.26	FIRST ISSUE	DF

REVISION

CLIENT

34 MAIN STREET
CARLTON
NUNEATON
CV13 0EZ

PROJECT

SINGLE STOREY REAR
EXTENSION

TITLE

PROPOSED PLANS AND
ELEVATIONS

SCALE	DATE	DRAWN	CHECKED
VARIES @ A1	APRIL 2026	DF	-



DESIGN • PLANNING • CONSTRUCTION

Mobile: 07867 473325 / 07437 580476
Email: df_architecture@outlook.com

73 Stonebury Avenue, Eastern Green, Coventry CV5 7NY

DRAWING NO.

0226 - 09 - 002 D