





Existing Front Elevation (North)
scale 1:100

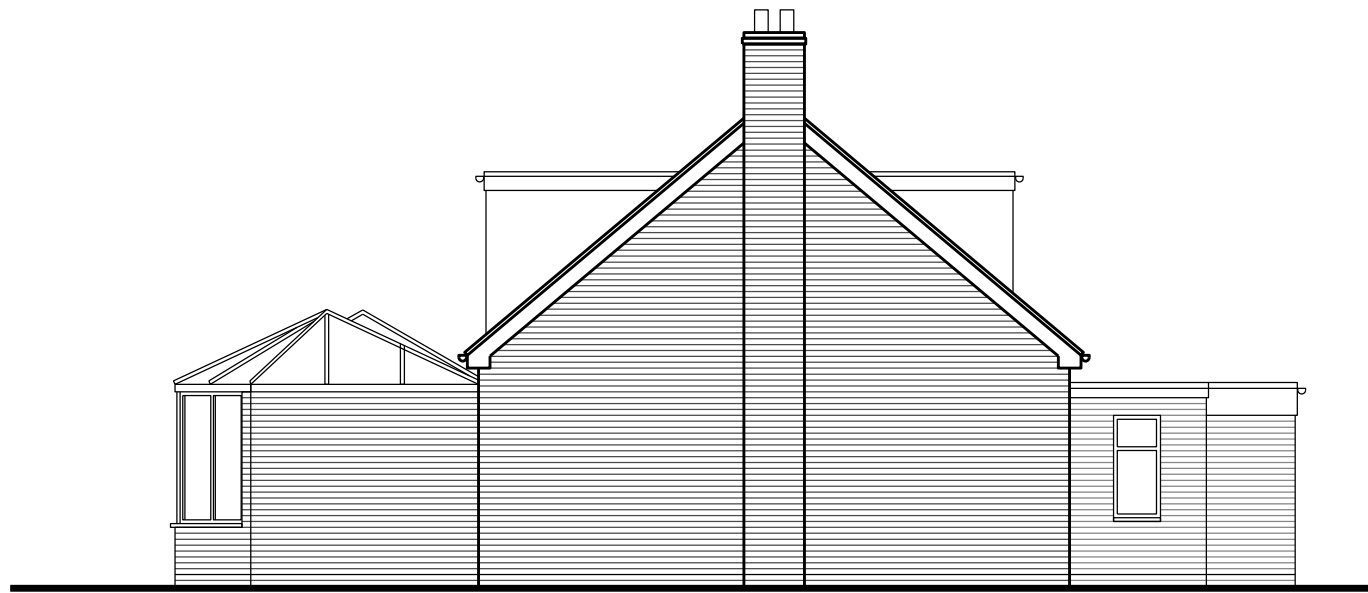



Existing Side Elevation (East)
scale 1:100




Existing Rear Elevation (South)
scale 1:100

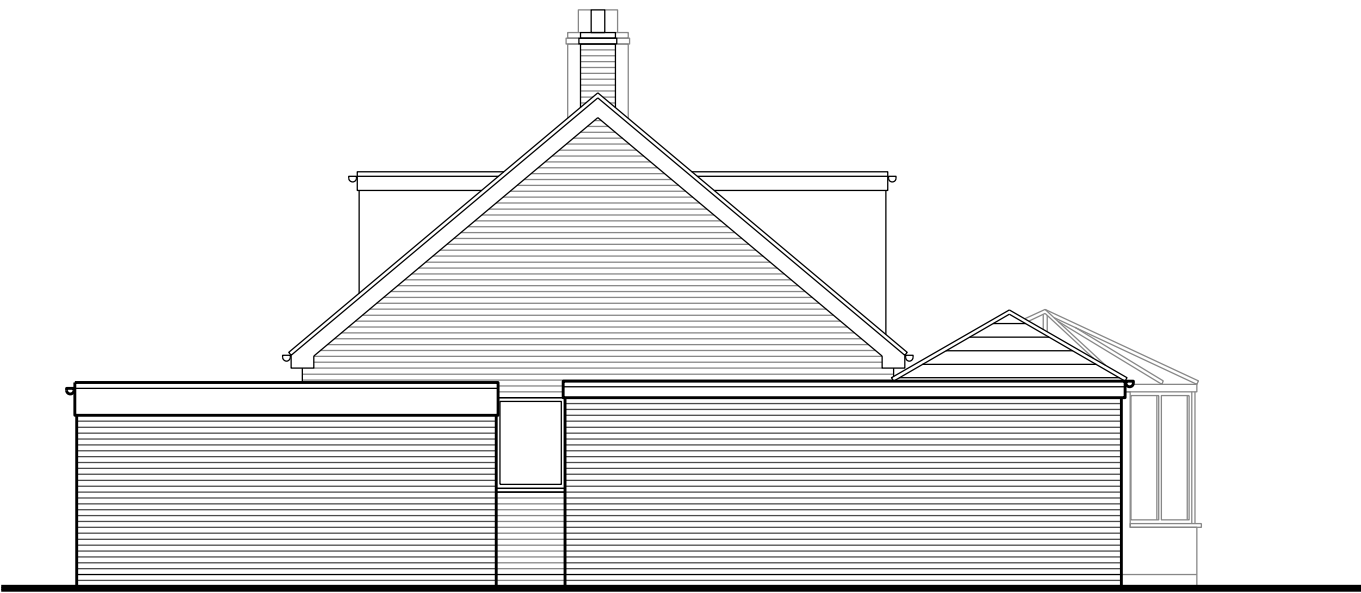

Existing Side Elevation (West)
scale 1:100

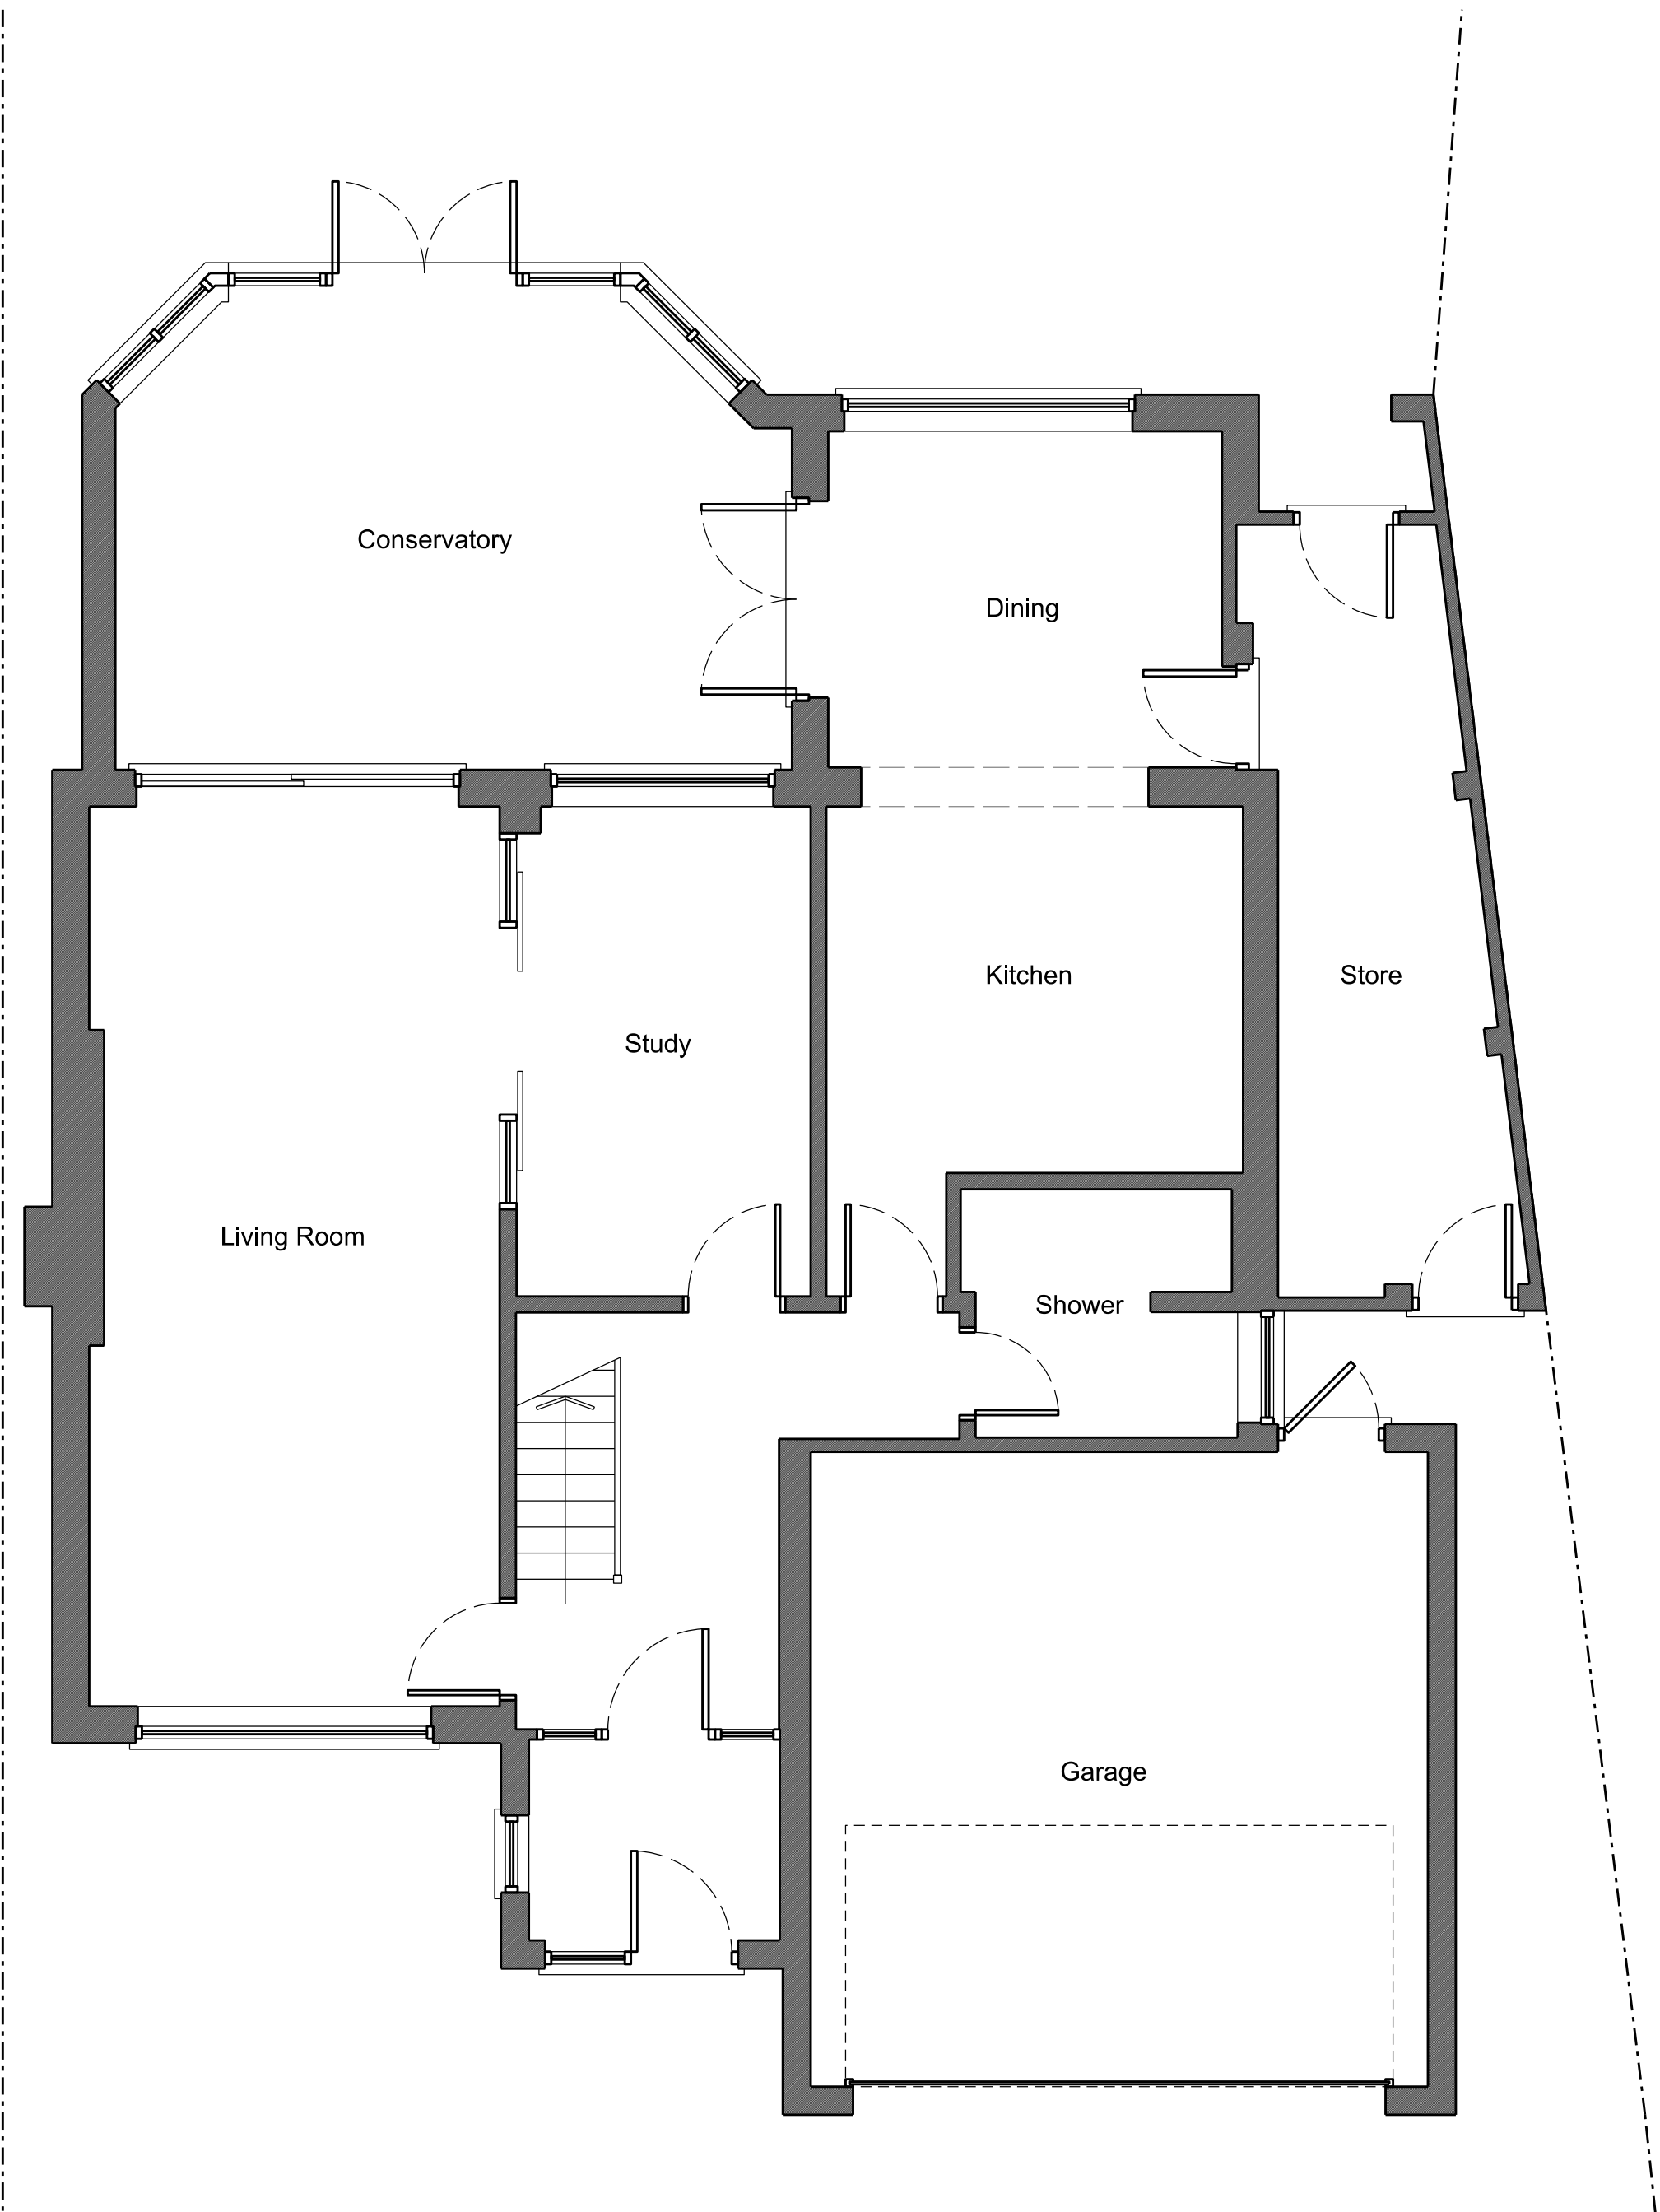 

Existing Ground Floor Plan - scale 1:50

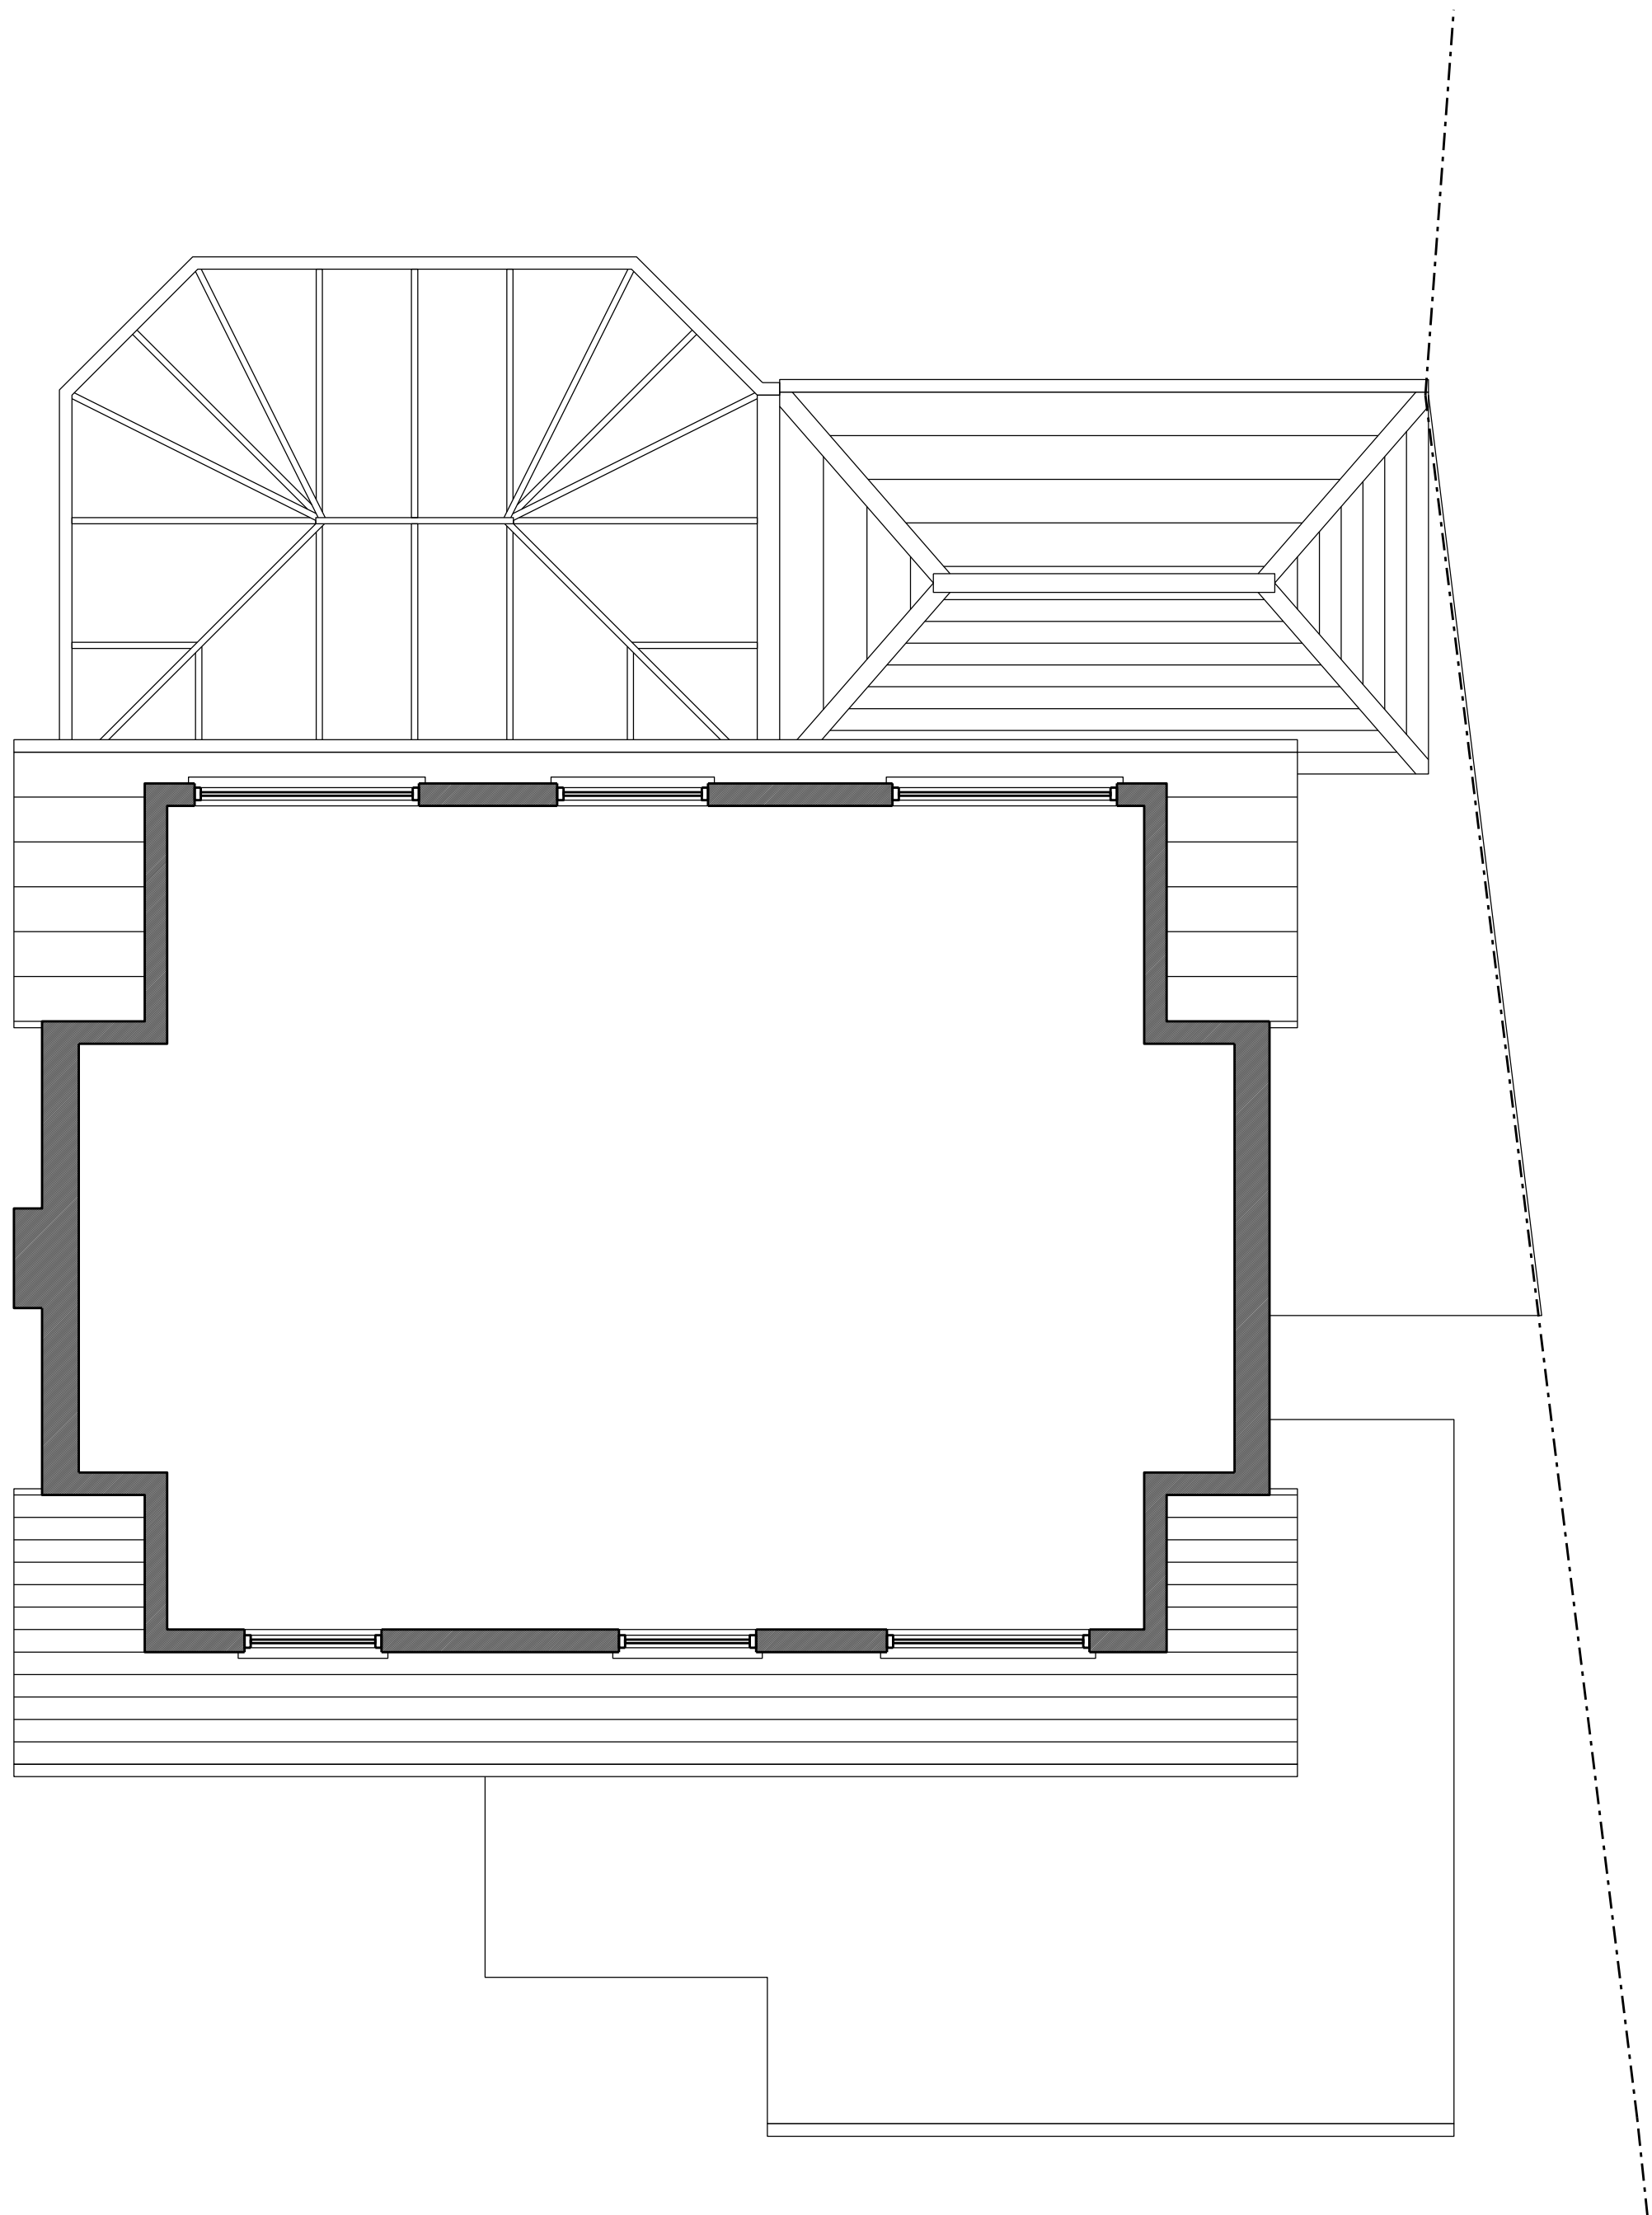

Existing First Floor / Roof Plan - scale 1:50



NOTES ORIGINAL A1

DO NOT SCALE FROM THIS DRAWING. ALL DIMENSIONS TO BE CHECKED AND VERIFIED ON SITE.
COPYRIGHT OF THIS DRAWING IS RESERVED BY DAVID FAWKNER ARCHITECTURAL DESIGN LIMITED.

Existing Materials:	
Walls:	Red Facing Brick
Roof:	Concrete Tile
Doors:	UPVC
Windows:	UPVC
Guttering:	UPVC

Site boundary

A	23.04.26	FIRST ISSUE	DF
REVISION			

CLIENT
34 MAIN STREET
CARLTON
NUNEATON
CV13 0EZ

PROJECT
SINGLE STOREY REAR
EXTENSION

TITLE
EXISTING PLANS AND
ELEVATIONS

SCALE	DATE	DRAWN	CHECKED
VARIES @ A1	APRIL 2026	DF	-



DESIGN • PLANNING • CONSTRUCTION

Mobile: 07867 473325 / 07437 580476
Email: df_architecture@outlook.com

73 Stonebury Avenue, Eastern Green, Coventry CV5 7NY

DRAWING NO.
0226 - 09 - 001 A