



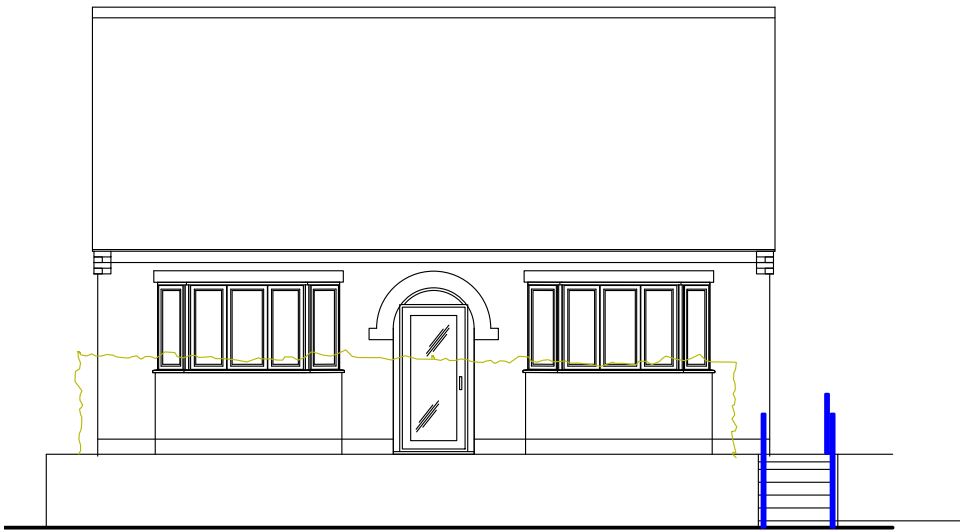


Existing Front Elevation 1:100

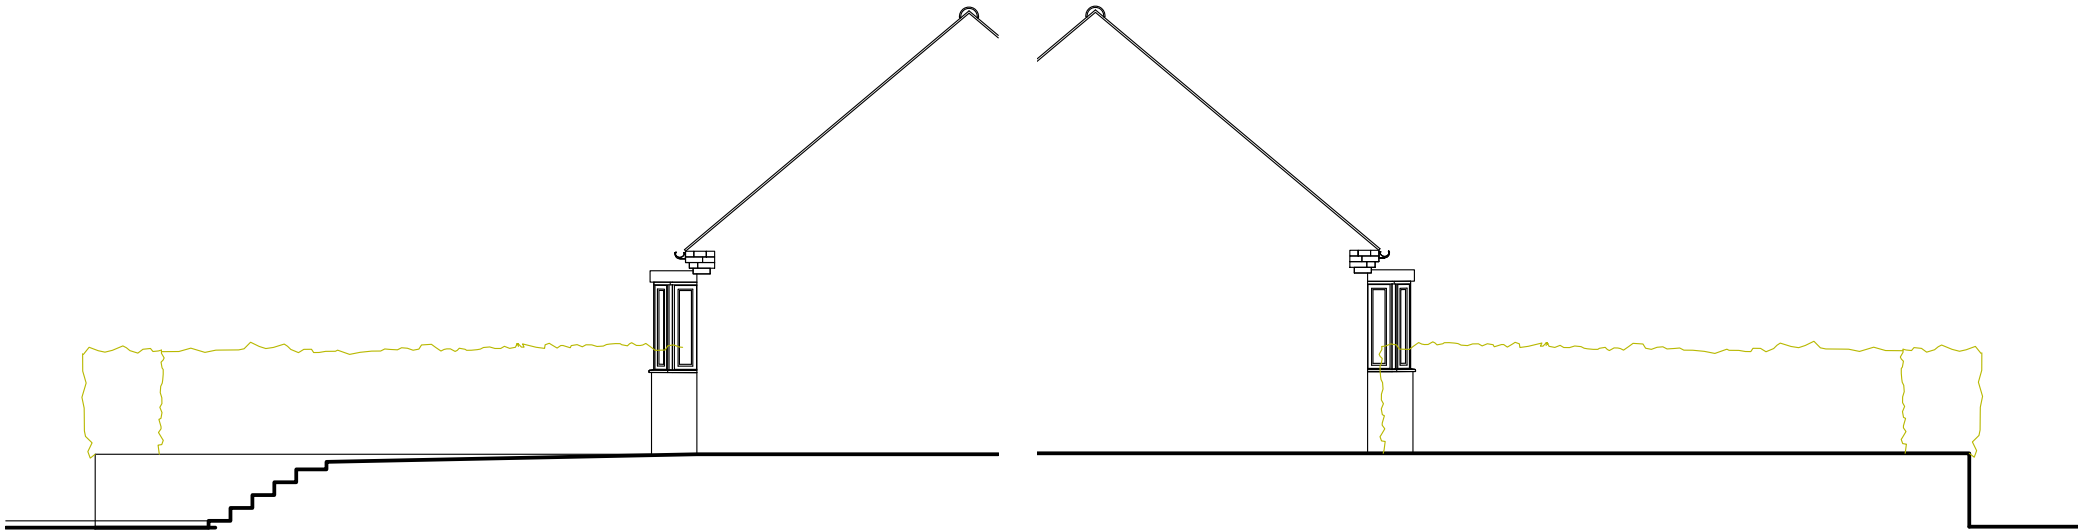


Existing Side Elevation 1:100


Existing Side Elevation 1:100

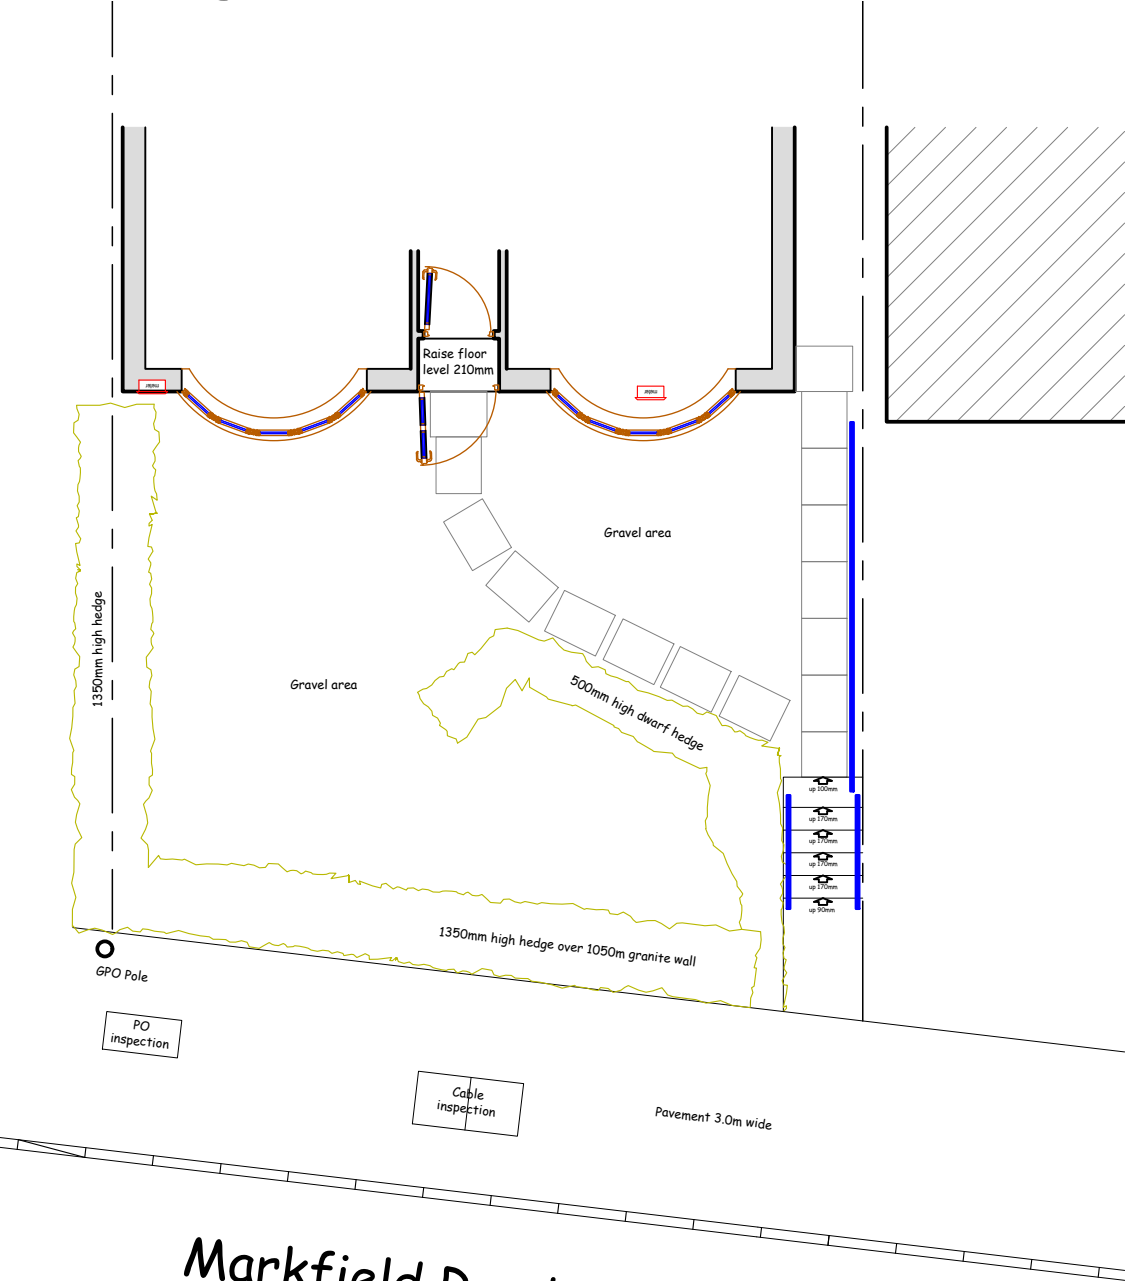


Existing Ground Floor Plan 1:50

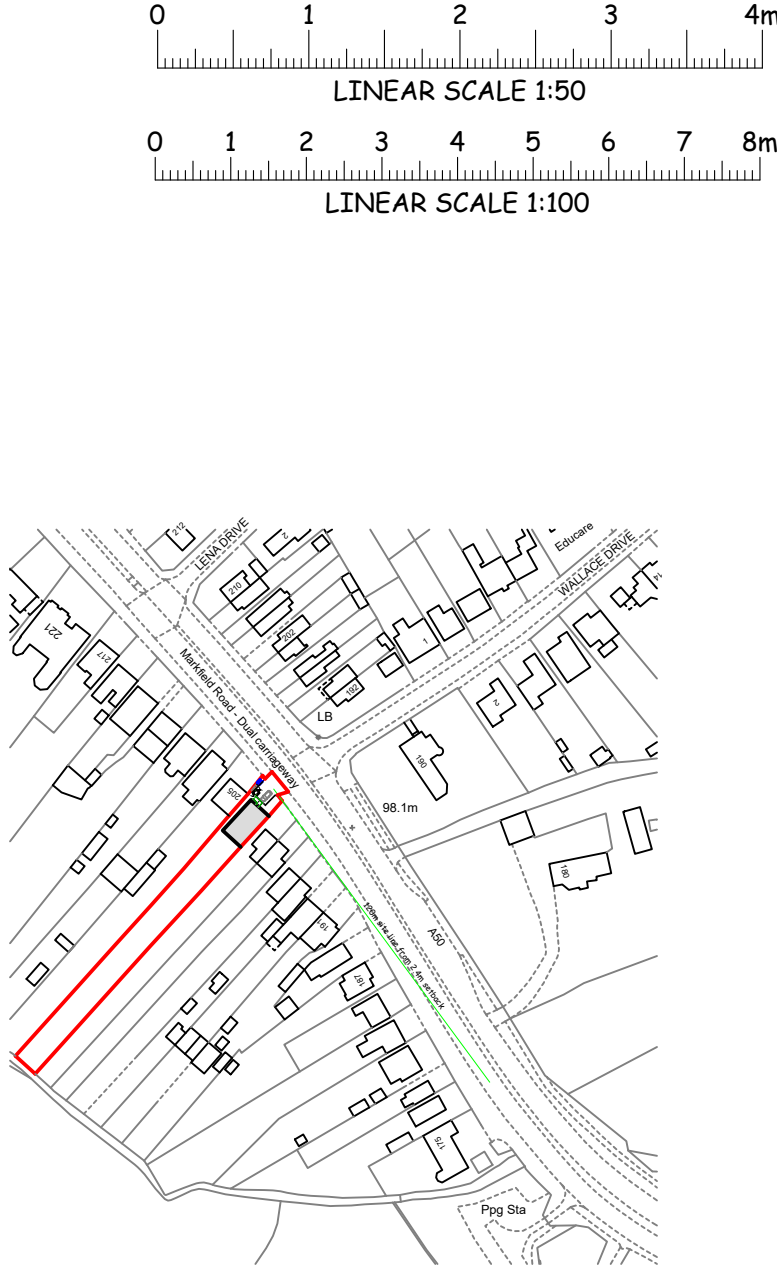

Location Plan 1:2500

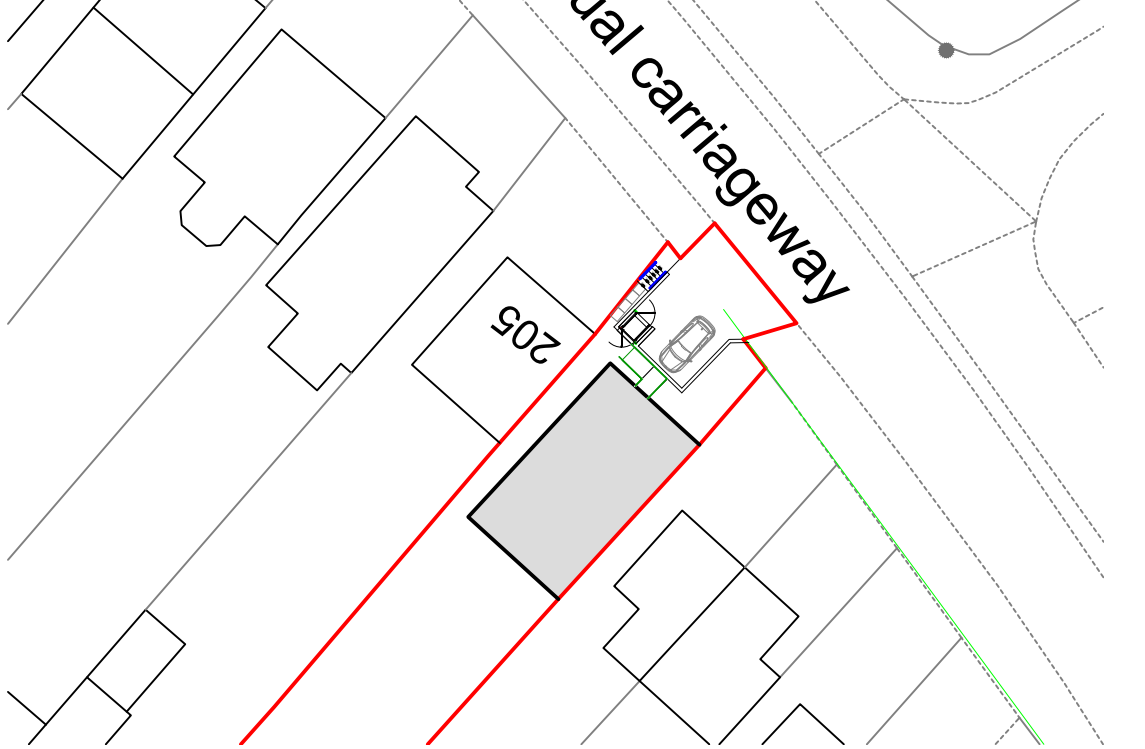

Site Plan 1:500

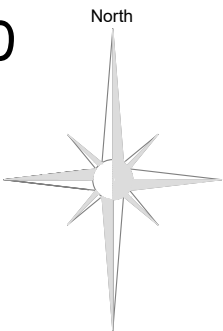

Title
Proposed drop kerb and hardstanding
Client
Mr Cooper
Address
203 Markfield Road
Groby
Leicestershire LE6 0FT



1 Hainsworth Close, Langham,
Oakham, Rutland. LE15 7HS.
Tel: 07973 105170
e-mail ian@ashbybuildingconsultants.co.uk

Date
March 2026
Drawing No.
6010/1

Scale
1:100 + 1:2500 + 1:500

Revision "A" 25-5-26
Boundary changed for Planning

Markfield Road - 40mph speed controlled