


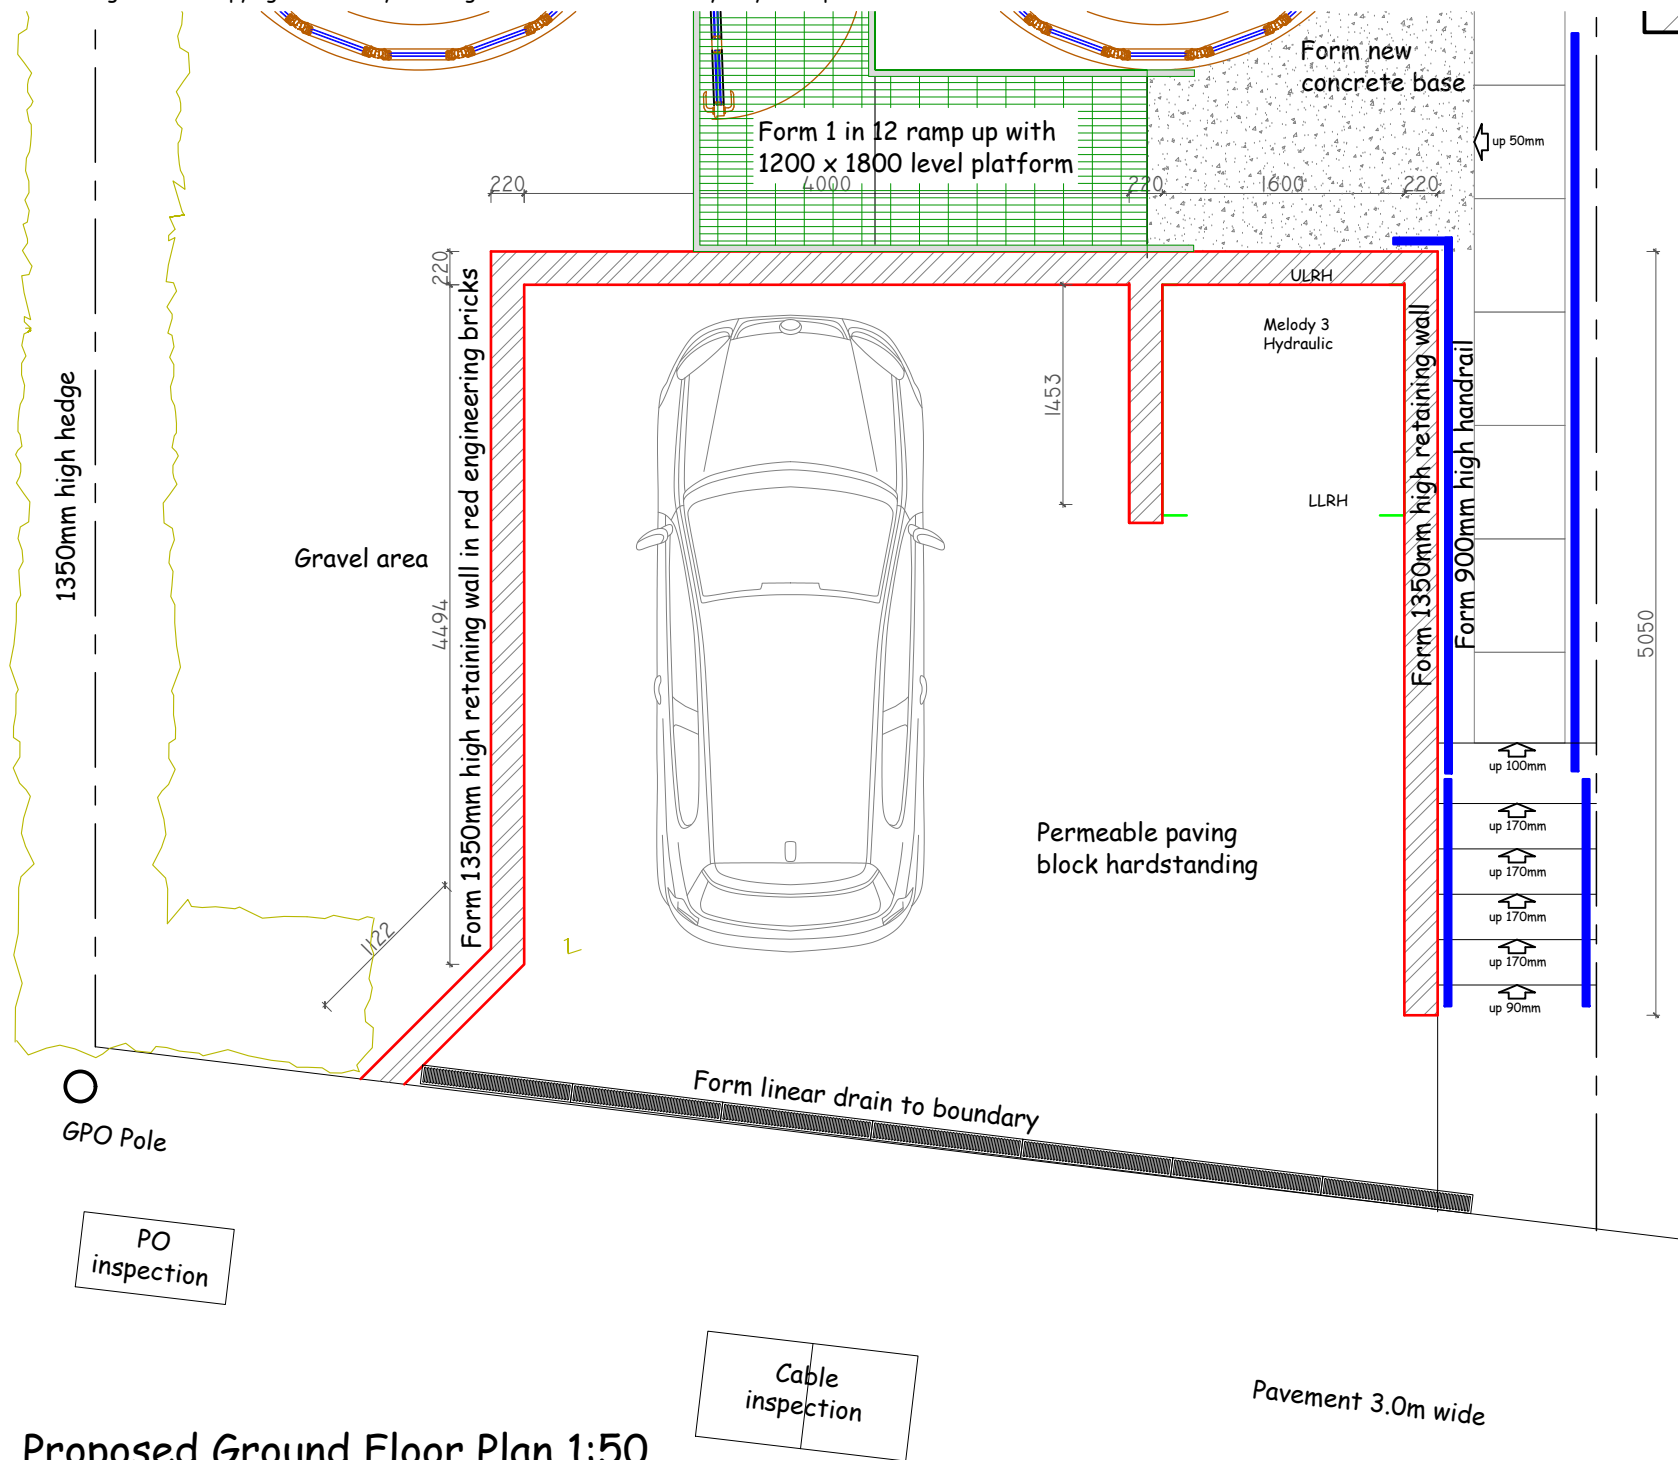

Revision "A" 25-5-26  
Boundary changed for Planning

Title  
Proposed drop kerb and hardstanding  
Client  
Mr Cooper  
Address  
203 Markfield Road  
Groby  
Leicestershire LE6 0FT



1 Hainsworth Close, Langham,  
Oakham, Rutland. LE15 7HS.  
Tel: 07973 105170  
e-mail ian@ashbybuildingconsultants.co.uk

Date  
March 2026  
Scale  
1:50

Drawing No.  
6010/3

Proposed Ground Floor Plan 1:50