



NOTES

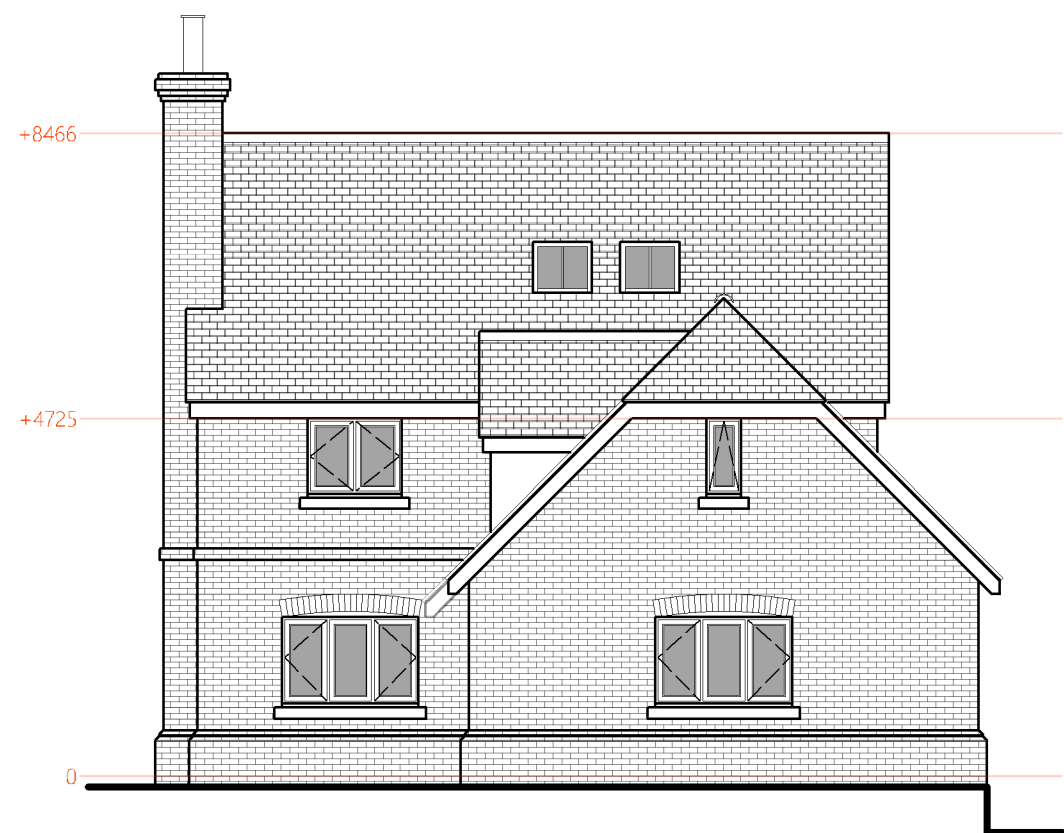

FRONT ELEVATION

SCALE: 1:100

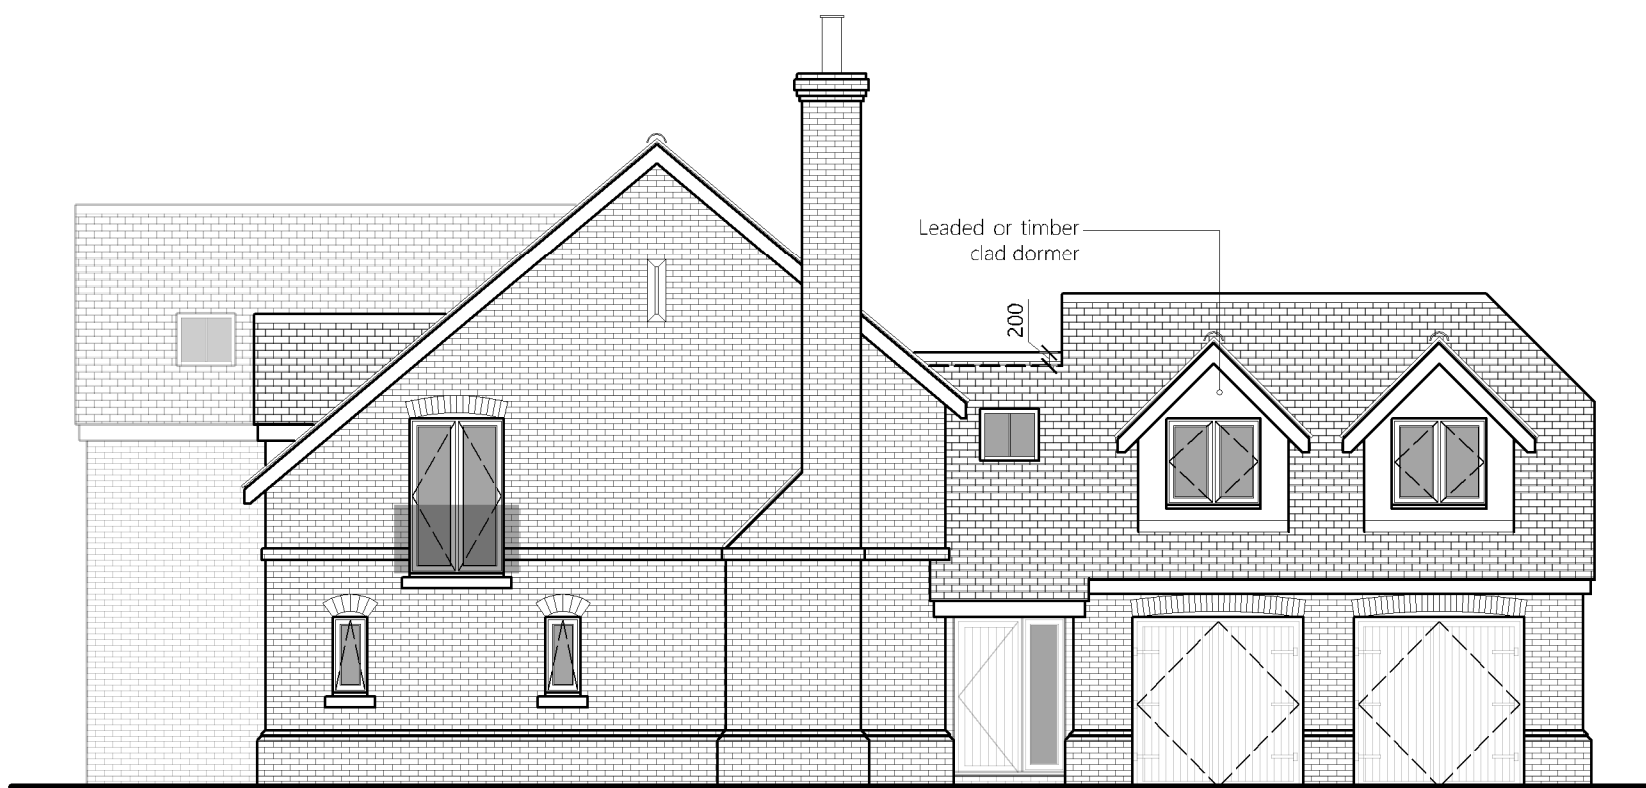

SIDE ELEVATION

SCALE: 1:100




REAR ELEVATION

SCALE: 1:100




SIDE ELEVATION

SCALE: 1:100

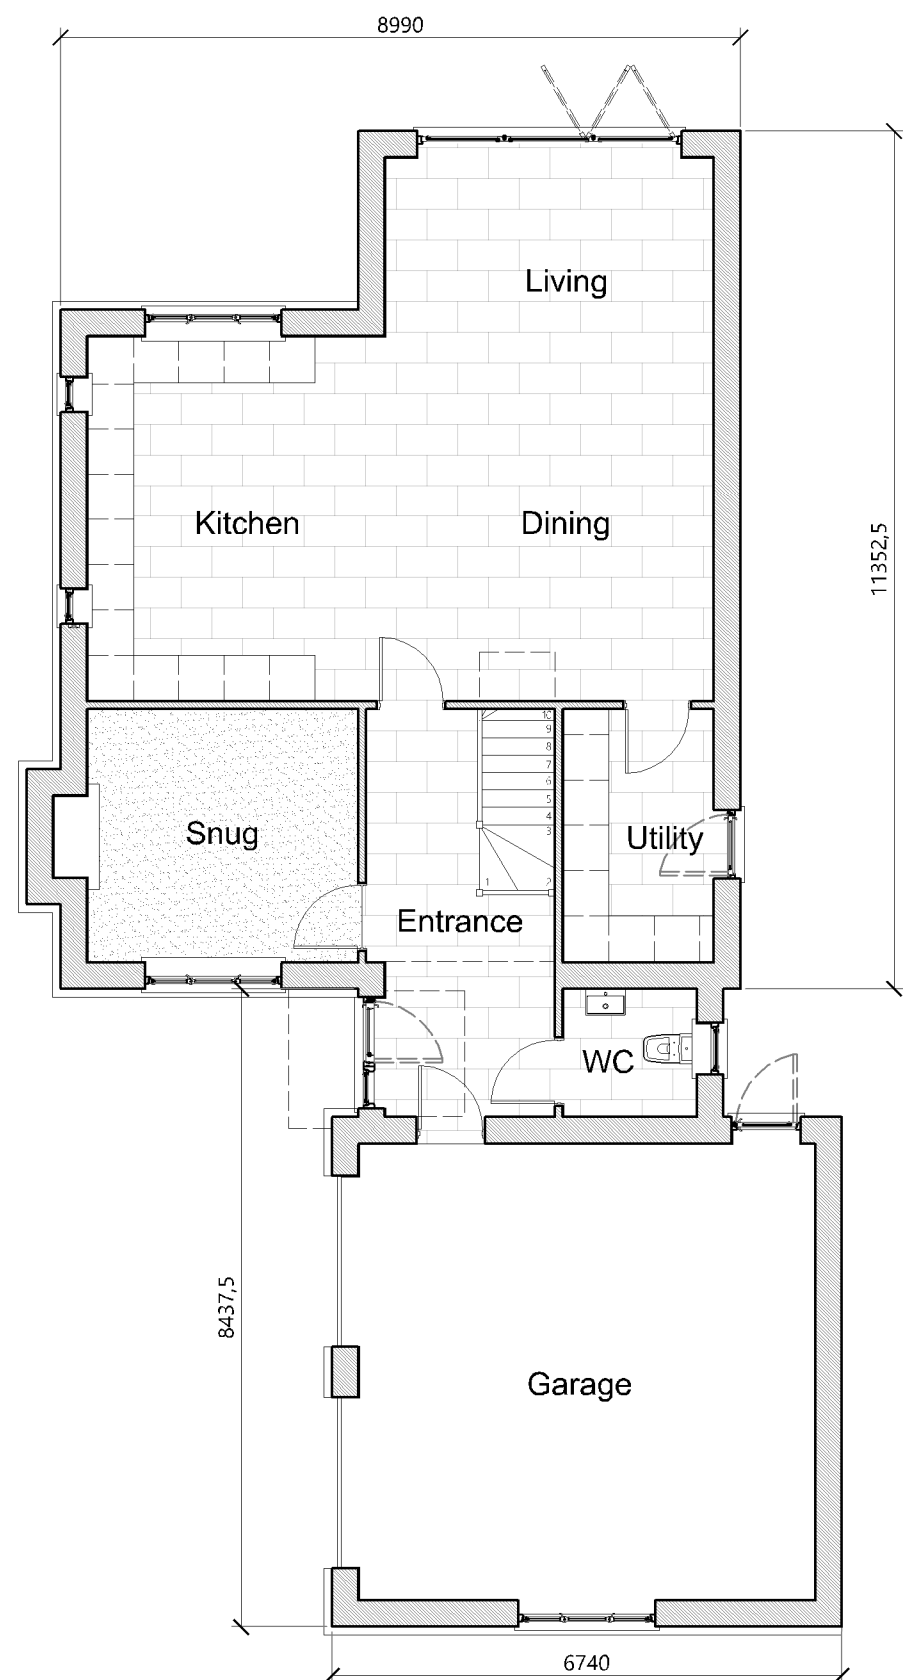


GROUND FLOOR PLAN

SCALE: 1:100

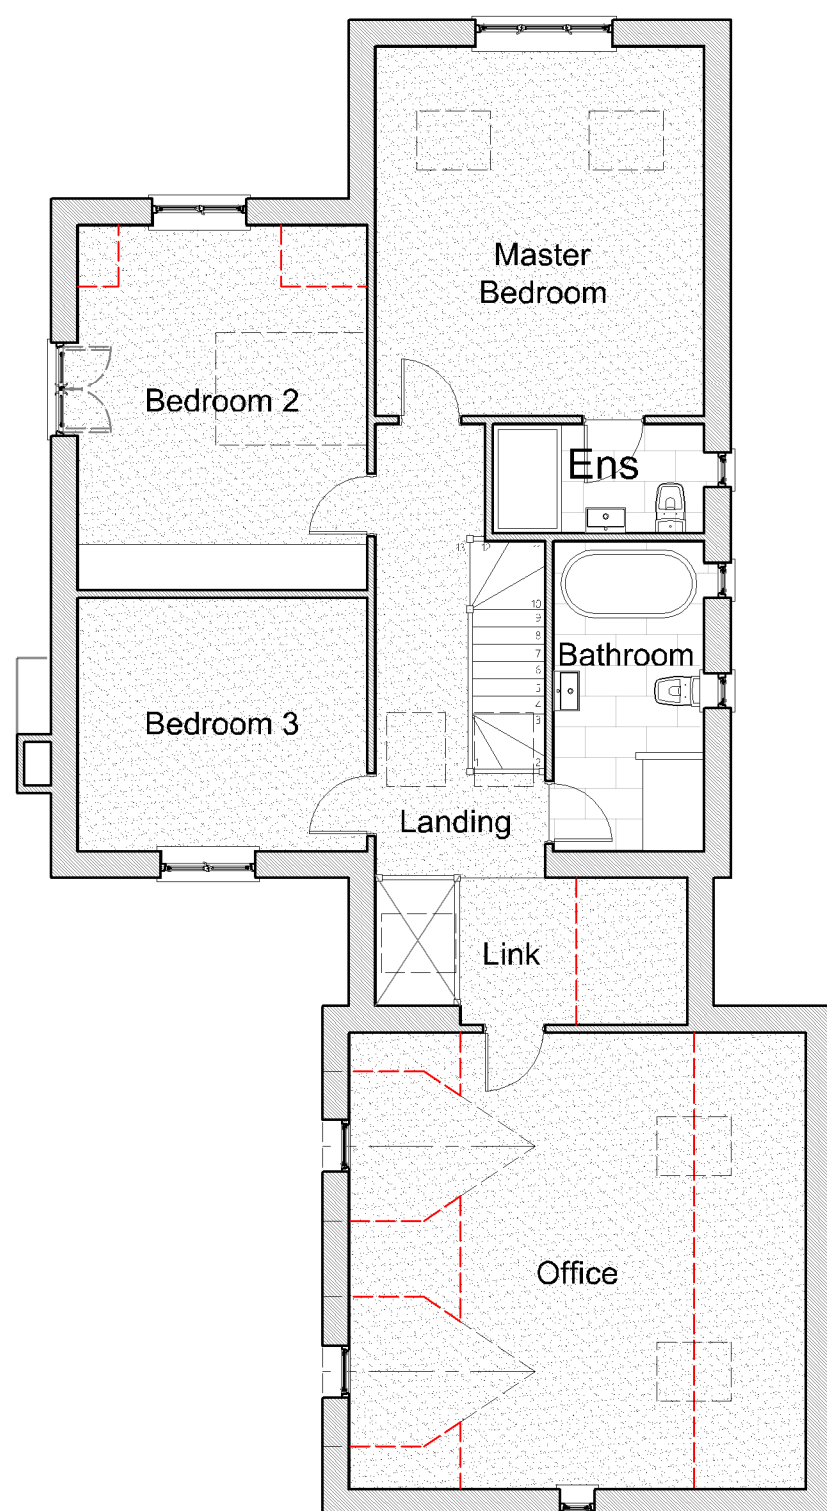

FIRST FLOOR PLAN

SCALE: 1:100

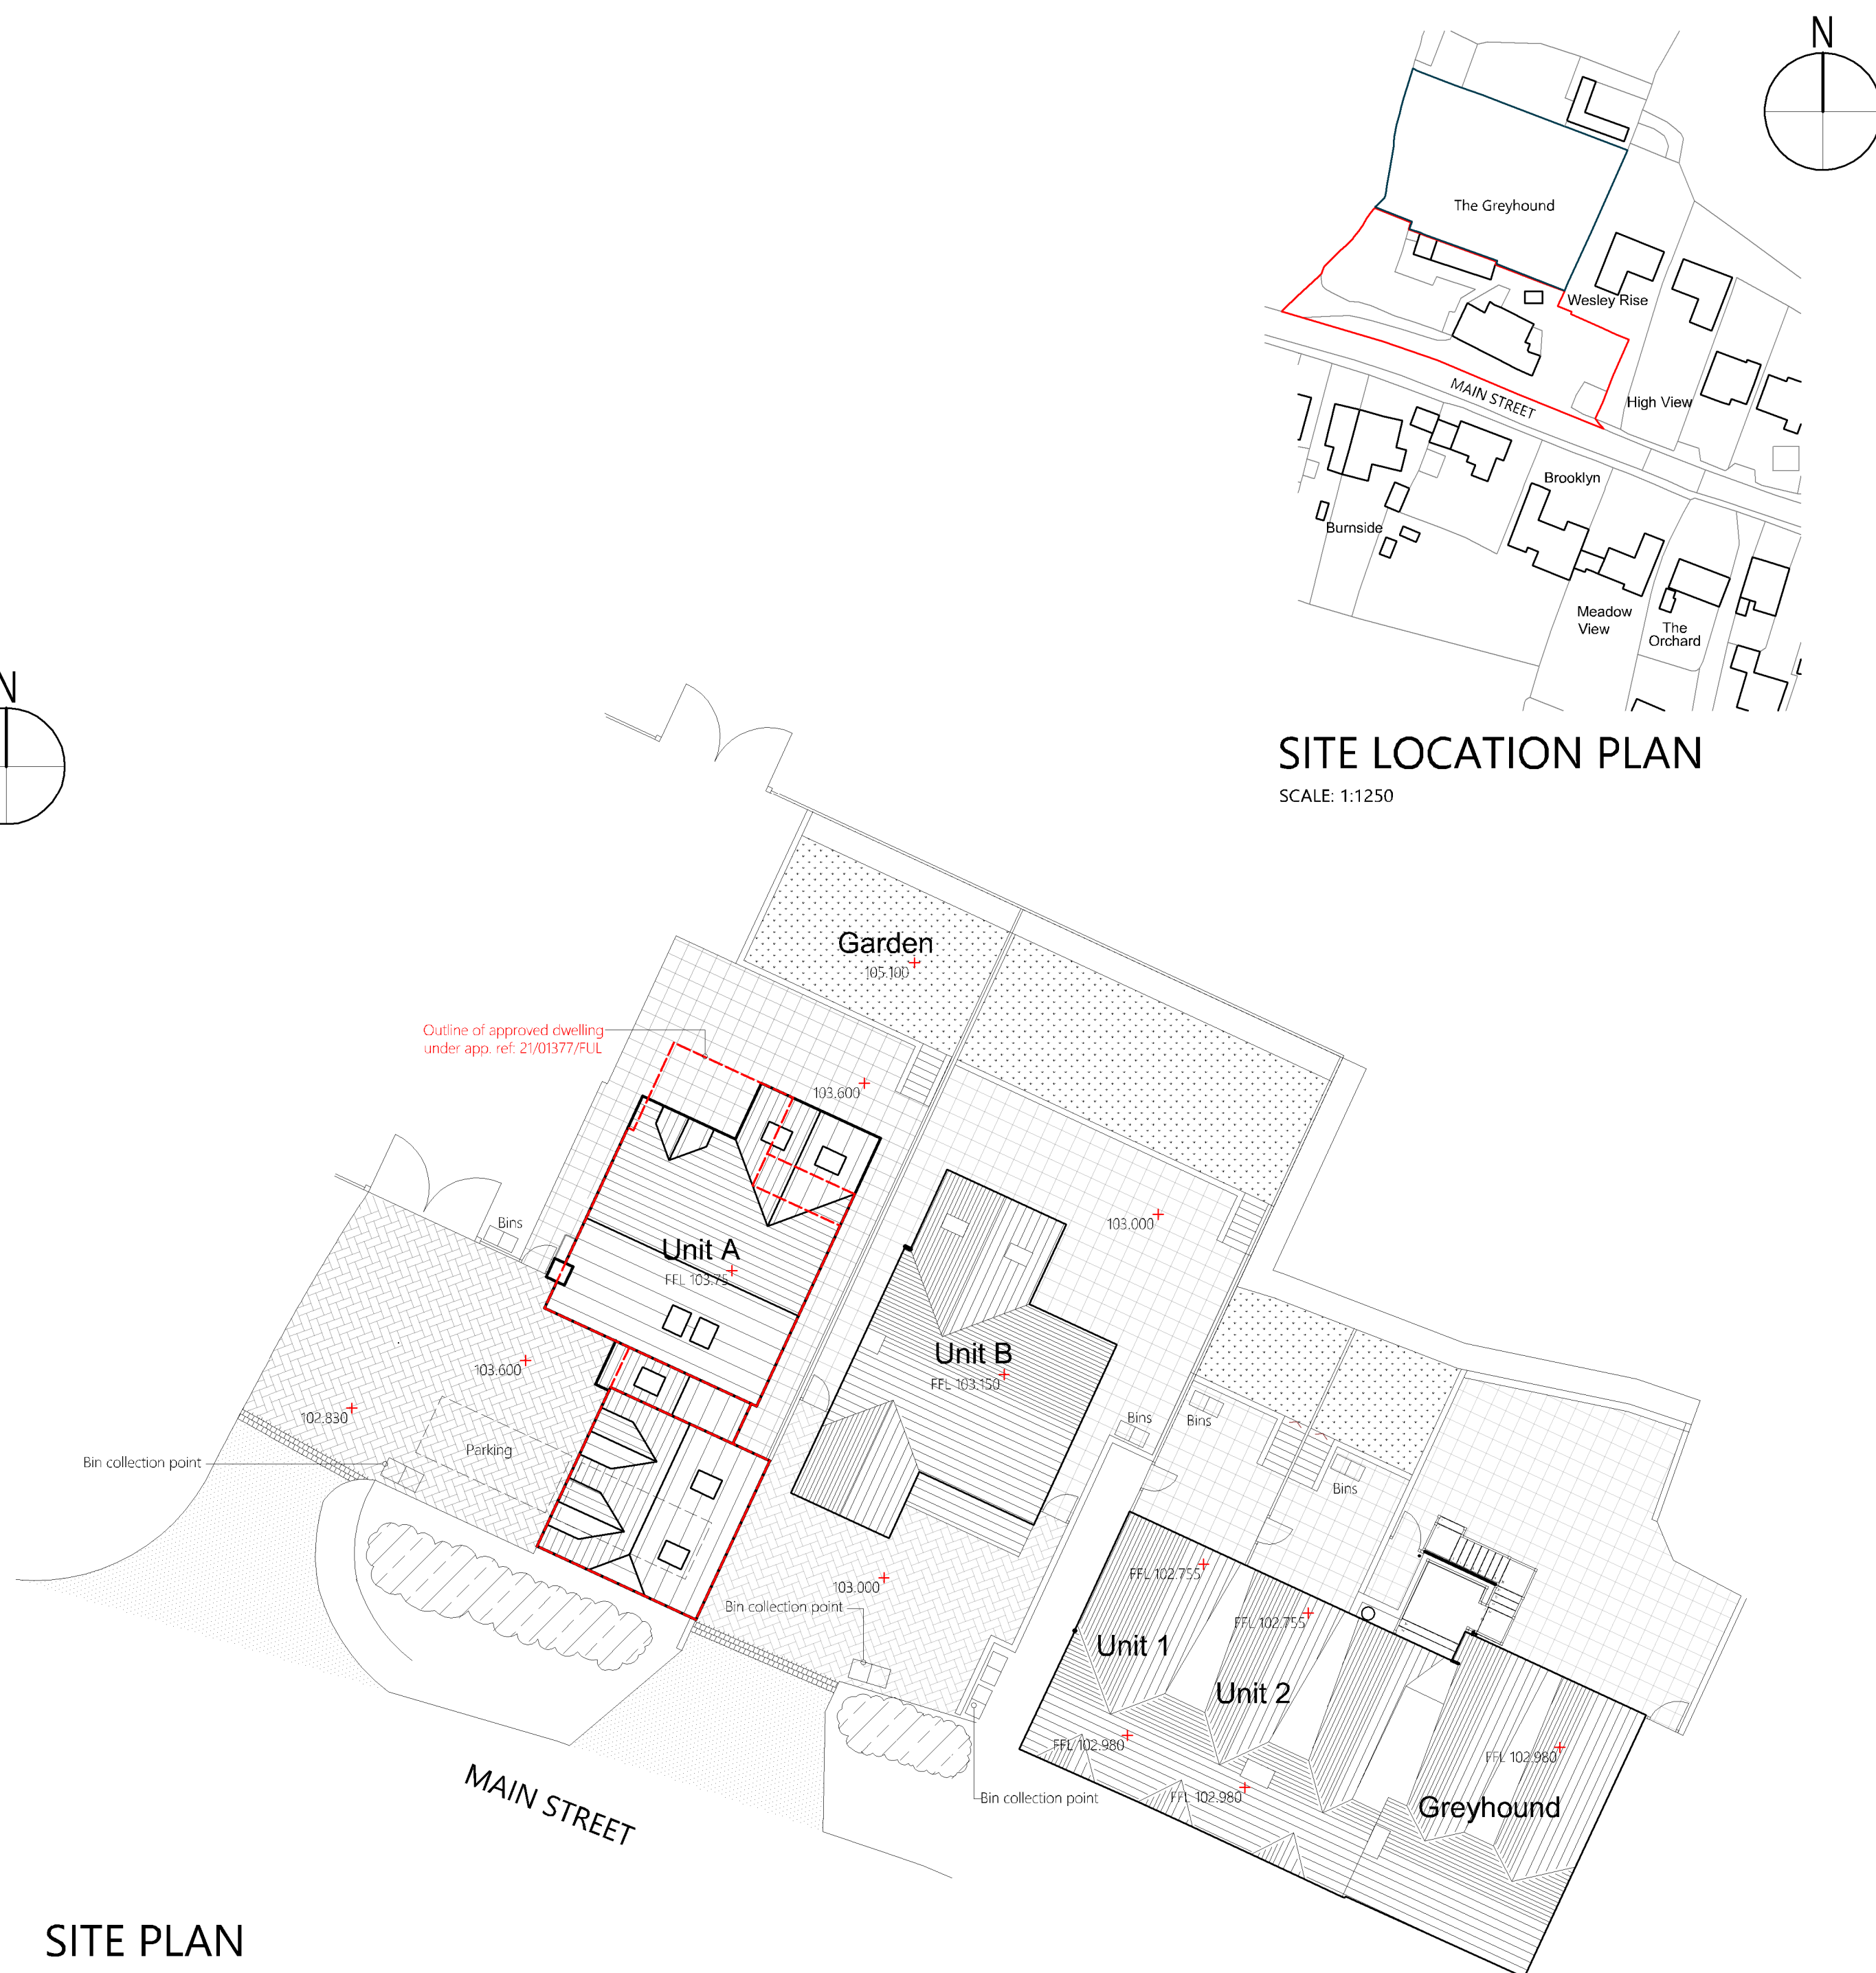

SITE PLAN

SCALE: 1:200

REVISION

NO	DESCR.	DATE
A	- Added site plan	15/05/24
B	- Bin collection point added	15/06/24

INCEPTION DATE

25/04/2024

STAGE

Planning

SCALE

1:100, 1:200

SHEET SIZE

A1

PROJECT BRIEF

Proposed Residential Development

SITE ADDRESS

The Greyhound,
Main St,
Botcheston,
LE9 9FF

CLIENT

Mr A Beaumont

PROJECT ID

24008

DRWG NO

PL101

REV

B