

THIS DRAWING IS TO BE READ IN CONJUNCTION WITH:-

TOPOGRAPHICAL SURVEY BY SV SURVEYING LTD, DRAWING NO. - 20128-20-01
SURVEY DRAWINGS BY SV SURVEYING LTD, DRAWING NO. - 20128-20-02, 03, 04
PLANNING DRAWING: 20.253.01, 02, 03, 04, 06

Materials & Finish

Brickwork to local authority approval
Rosemary Rooftiles or similar
Upvc Windows and doors
Exposed rafters and soffit boarding

Black plastic gutters & downpipes


ILLUSTRATIVE INFORMATION ONLY
FINAL LEVELS TO BE DETERMINED ON SITE




Front Elevation
Scale 1:100




Side Elevation
Scale 1:100

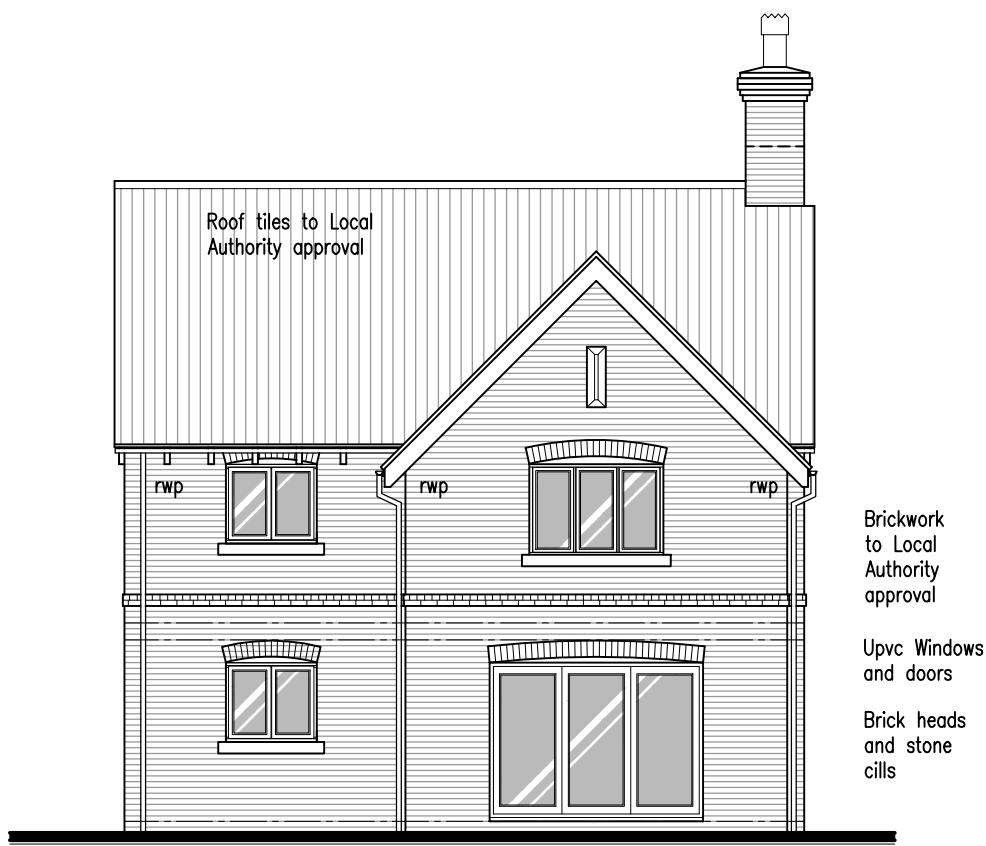


Rear Elevation
Scale 1:100

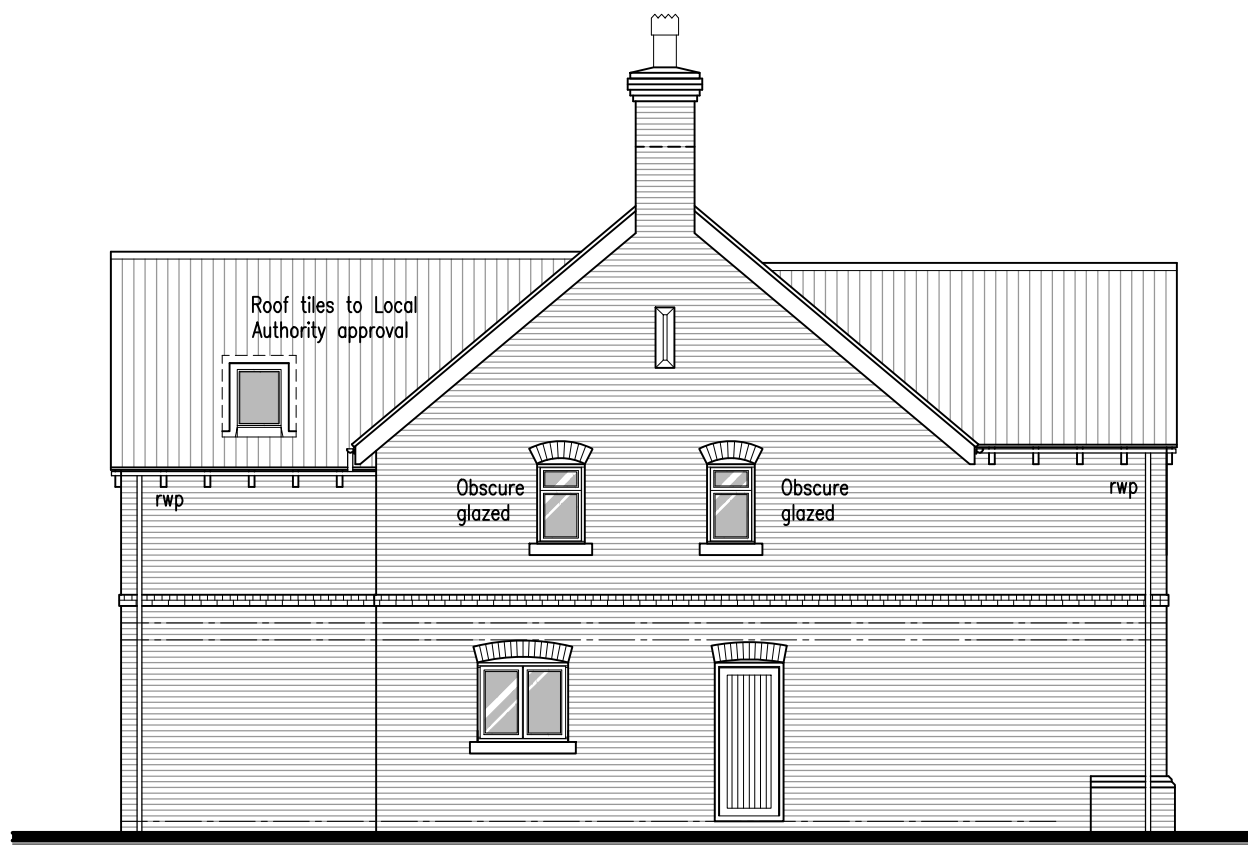

Side Elevation
Scale 1:100

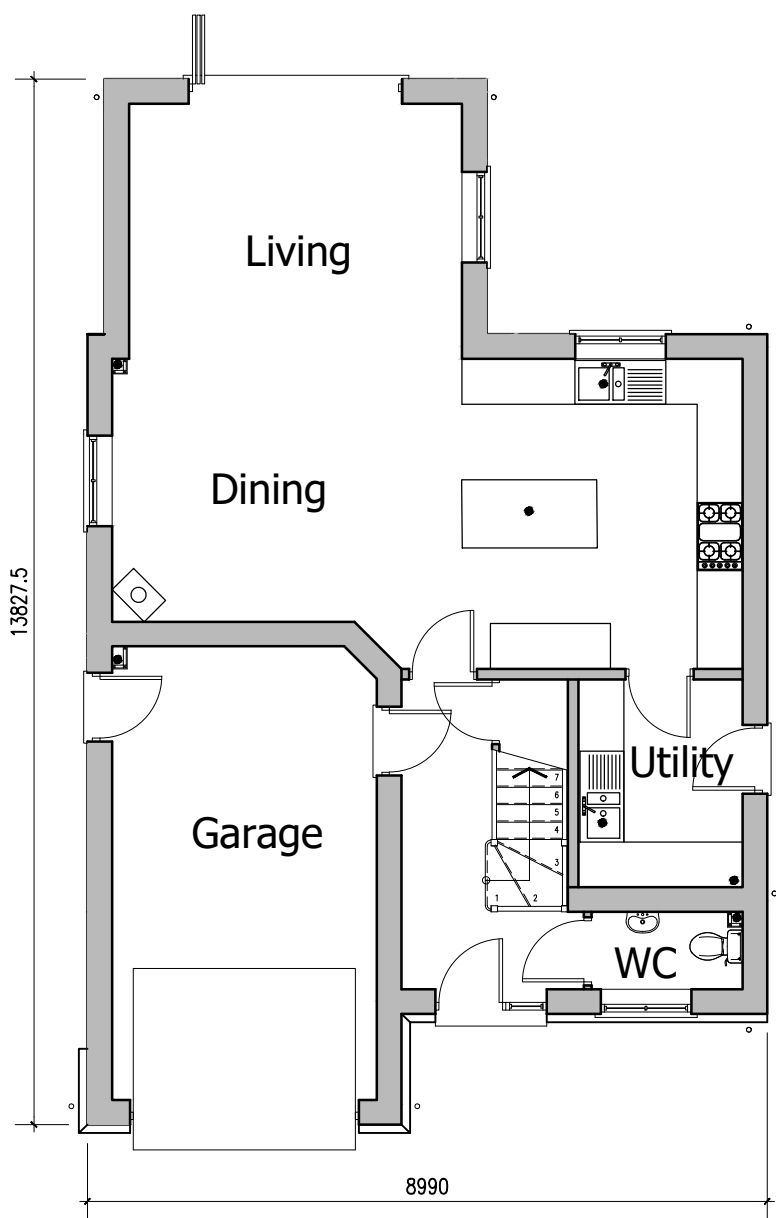

Ground Floor Plan
Scale 1:100

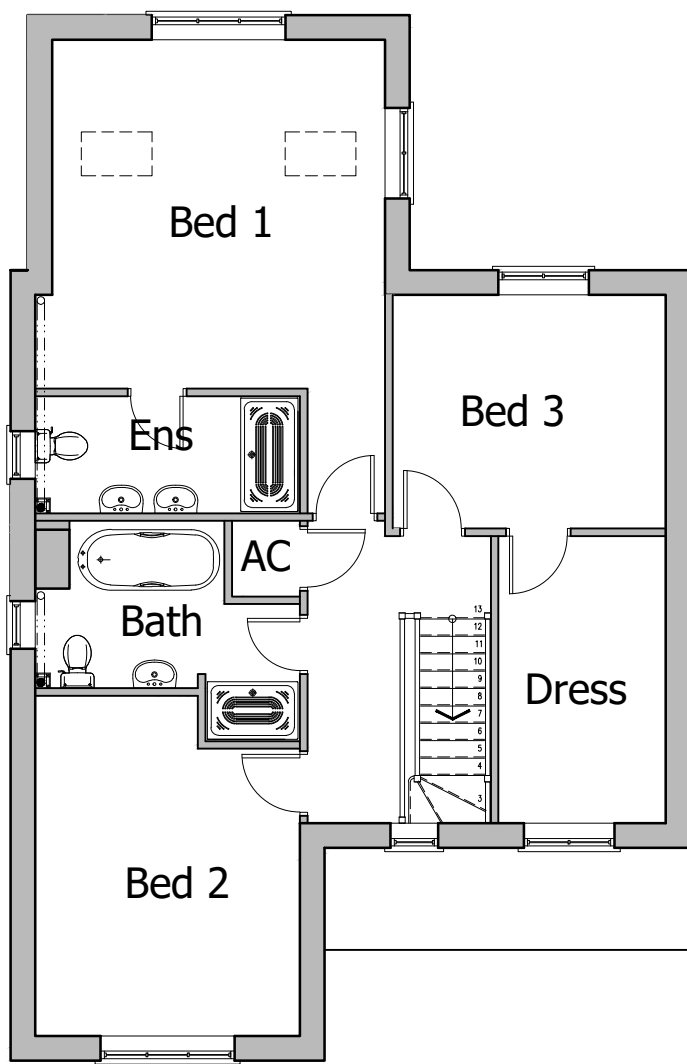

First Floor Plan
Scale 1:100

Revisions :

Figured dimensions must be taken in preference to scaled dimensions and any discrepancies are to be referred to R3DESIGN DEVELOPMENTS LTD.
Contractors, subcontractors, specialist, service providers, suppliers, purchasers & their representatives must verify all details, dimensions & levels on site before commencing any work, purchase, sale or making any workshop drawings.
R3DESIGN DEVELOPMENTS LTD takes no responsibility for errors and information errors, including third party information used and / or any form of Plagiarism.
All drawings are copyright of R3DESIGN DEVELOPMENTS LTD.



The Glasshouse, 9 Hallam Close, Littlethorpe, Leics. LE19 2LA
Tel: 0116 2165175 Email: r3@r3ddl.com Web: www.r3ddl.com
Company Reg. No. 7657636

Project Details

Proposed Development
The Greyhound
Main Street
Botcheston

Drawing Title

Planning Drawing - Sheet 5 of 6
Unit B

Client Details

The Greyhound (Botcheston) Ltd

Drawing No.

20.253.05

Date

Nov 2021

Drawn by

SK

Scale (A1 Size)

1:100

Checked by

R3D

PLANNING DRAWING - UNIT B
PROPOSED DEVELOPMENT - THE GREYHOUND - MAIN STREET - BOTCHESTON

