



DRAWING MAY BE SCALED FOR PLANNING PURPOSES ONLY.  
COPYRIGHT REMAINS PROPERTY OF THE DRAWING ROOM (ARCHITECTS) LTD.  
NO COPIES OF DRAWING TO BE TAKEN WITHOUT PERMISSION.

PERMISSION IS NOT GRANTED FOR THESE PLANS TO BE USED FOR THE  
PURPOSES OF OBTAINING BUILDING QUOTATIONS UNTIL RELEVANT  
APPROVALS HAVE BEEN GRANTED BY LOCAL AUTHORITY



IT IS THE RESPONSIBILITY OF THE CLIENT TO CHECK THAT THE PLAN DOES  
NOT CONTRAVENE OR AFFECT COVENANTS OR ENCROACH ANY  
BOUNDARIES. IT IS NOT THE RESPONSIBILITY OF THE DRAWING ROOM  
(ARCHITECTS) LTD TO CHECK ANY MATTERS RELATING TO LAND TITLE OR  
POSITIONS OF PUBLIC DRAINAGE.

IT IS THE RESPONSIBILITY OF THE CLIENT TO ENSURE THAT ANY ISSUES  
RELATING TO THE PARTY WALL ACT ARE IMPLEMENTED AT THE RELEVANT  
STAGES


ALL DRAWINGS ARE BASED UPON MEASURED SURVEYS ONLY.

IT IS THE CLIENT'S RESPONSIBILITY TO APPOINT A QUALIFIED STRUCTURAL  
ENGINEER TO DEAL WITH ALL STRUCTURAL SPECIFICATIONS RESULTING  
FROM ALL NEW CONSTRUCTION WORK AND ALL ALTERATIONS TO THE  
EXISTING STRUCTURE. NO RESPONSIBILITY IS ACCEPTED BY THE DRAWING  
ROOM (ARCHITECTS) LTD FOR ANY STRUCTURAL ELEMENTS.


IT IS THE NOT. RESPONSIBILITY OF THE DRAWING ROOM (ARCHITECTS) LTD  
TO ADMINISTER ANY AGREEMENTS WITH OTHER STATUTORY BODIES IN  
SEVERN TRENT WATER LTD etc. LOCATION OF DRAINAGE (WHERE SHOWN) &  
INVERT LEVELS ARE TO BE VERIFIED PRIOR TO COMMENCEMENT OF  
BUILDING WORKS. NO RESPONSIBILITY IS ACCEPTED FOR THE POSITIONING  
OF ANY BELOW GROUND DRAINAGE.

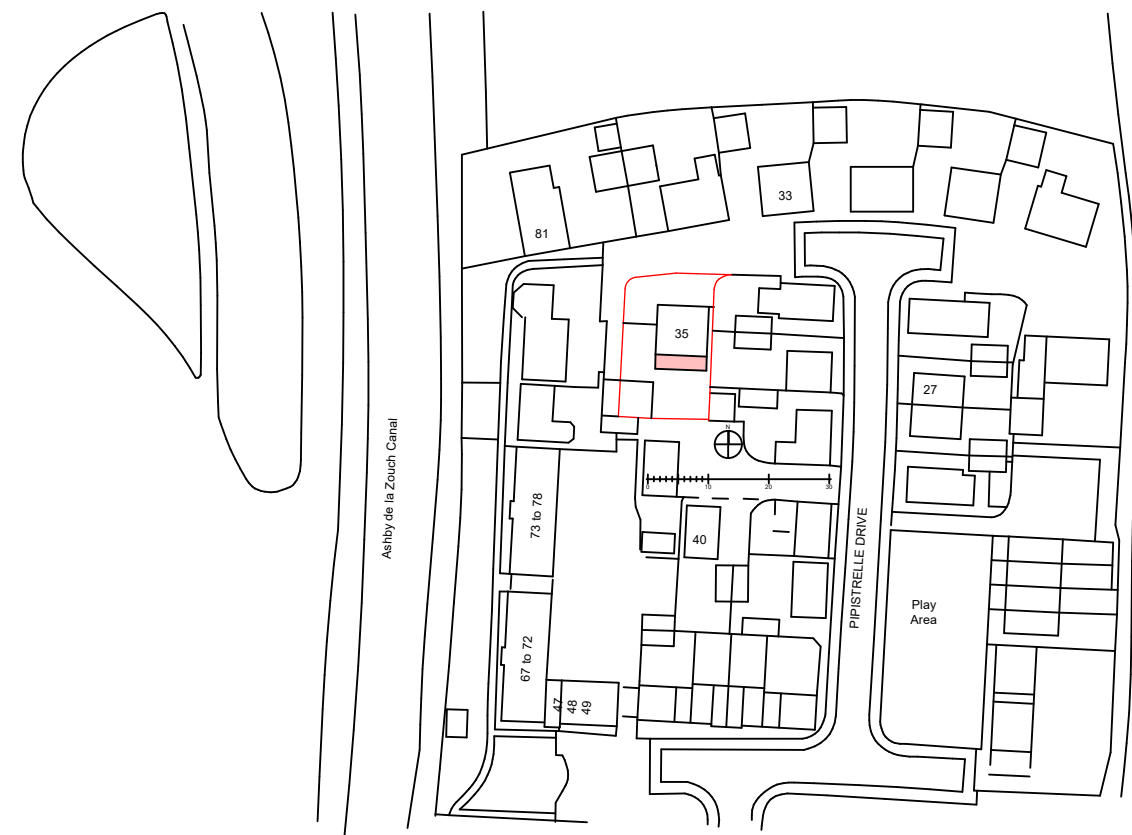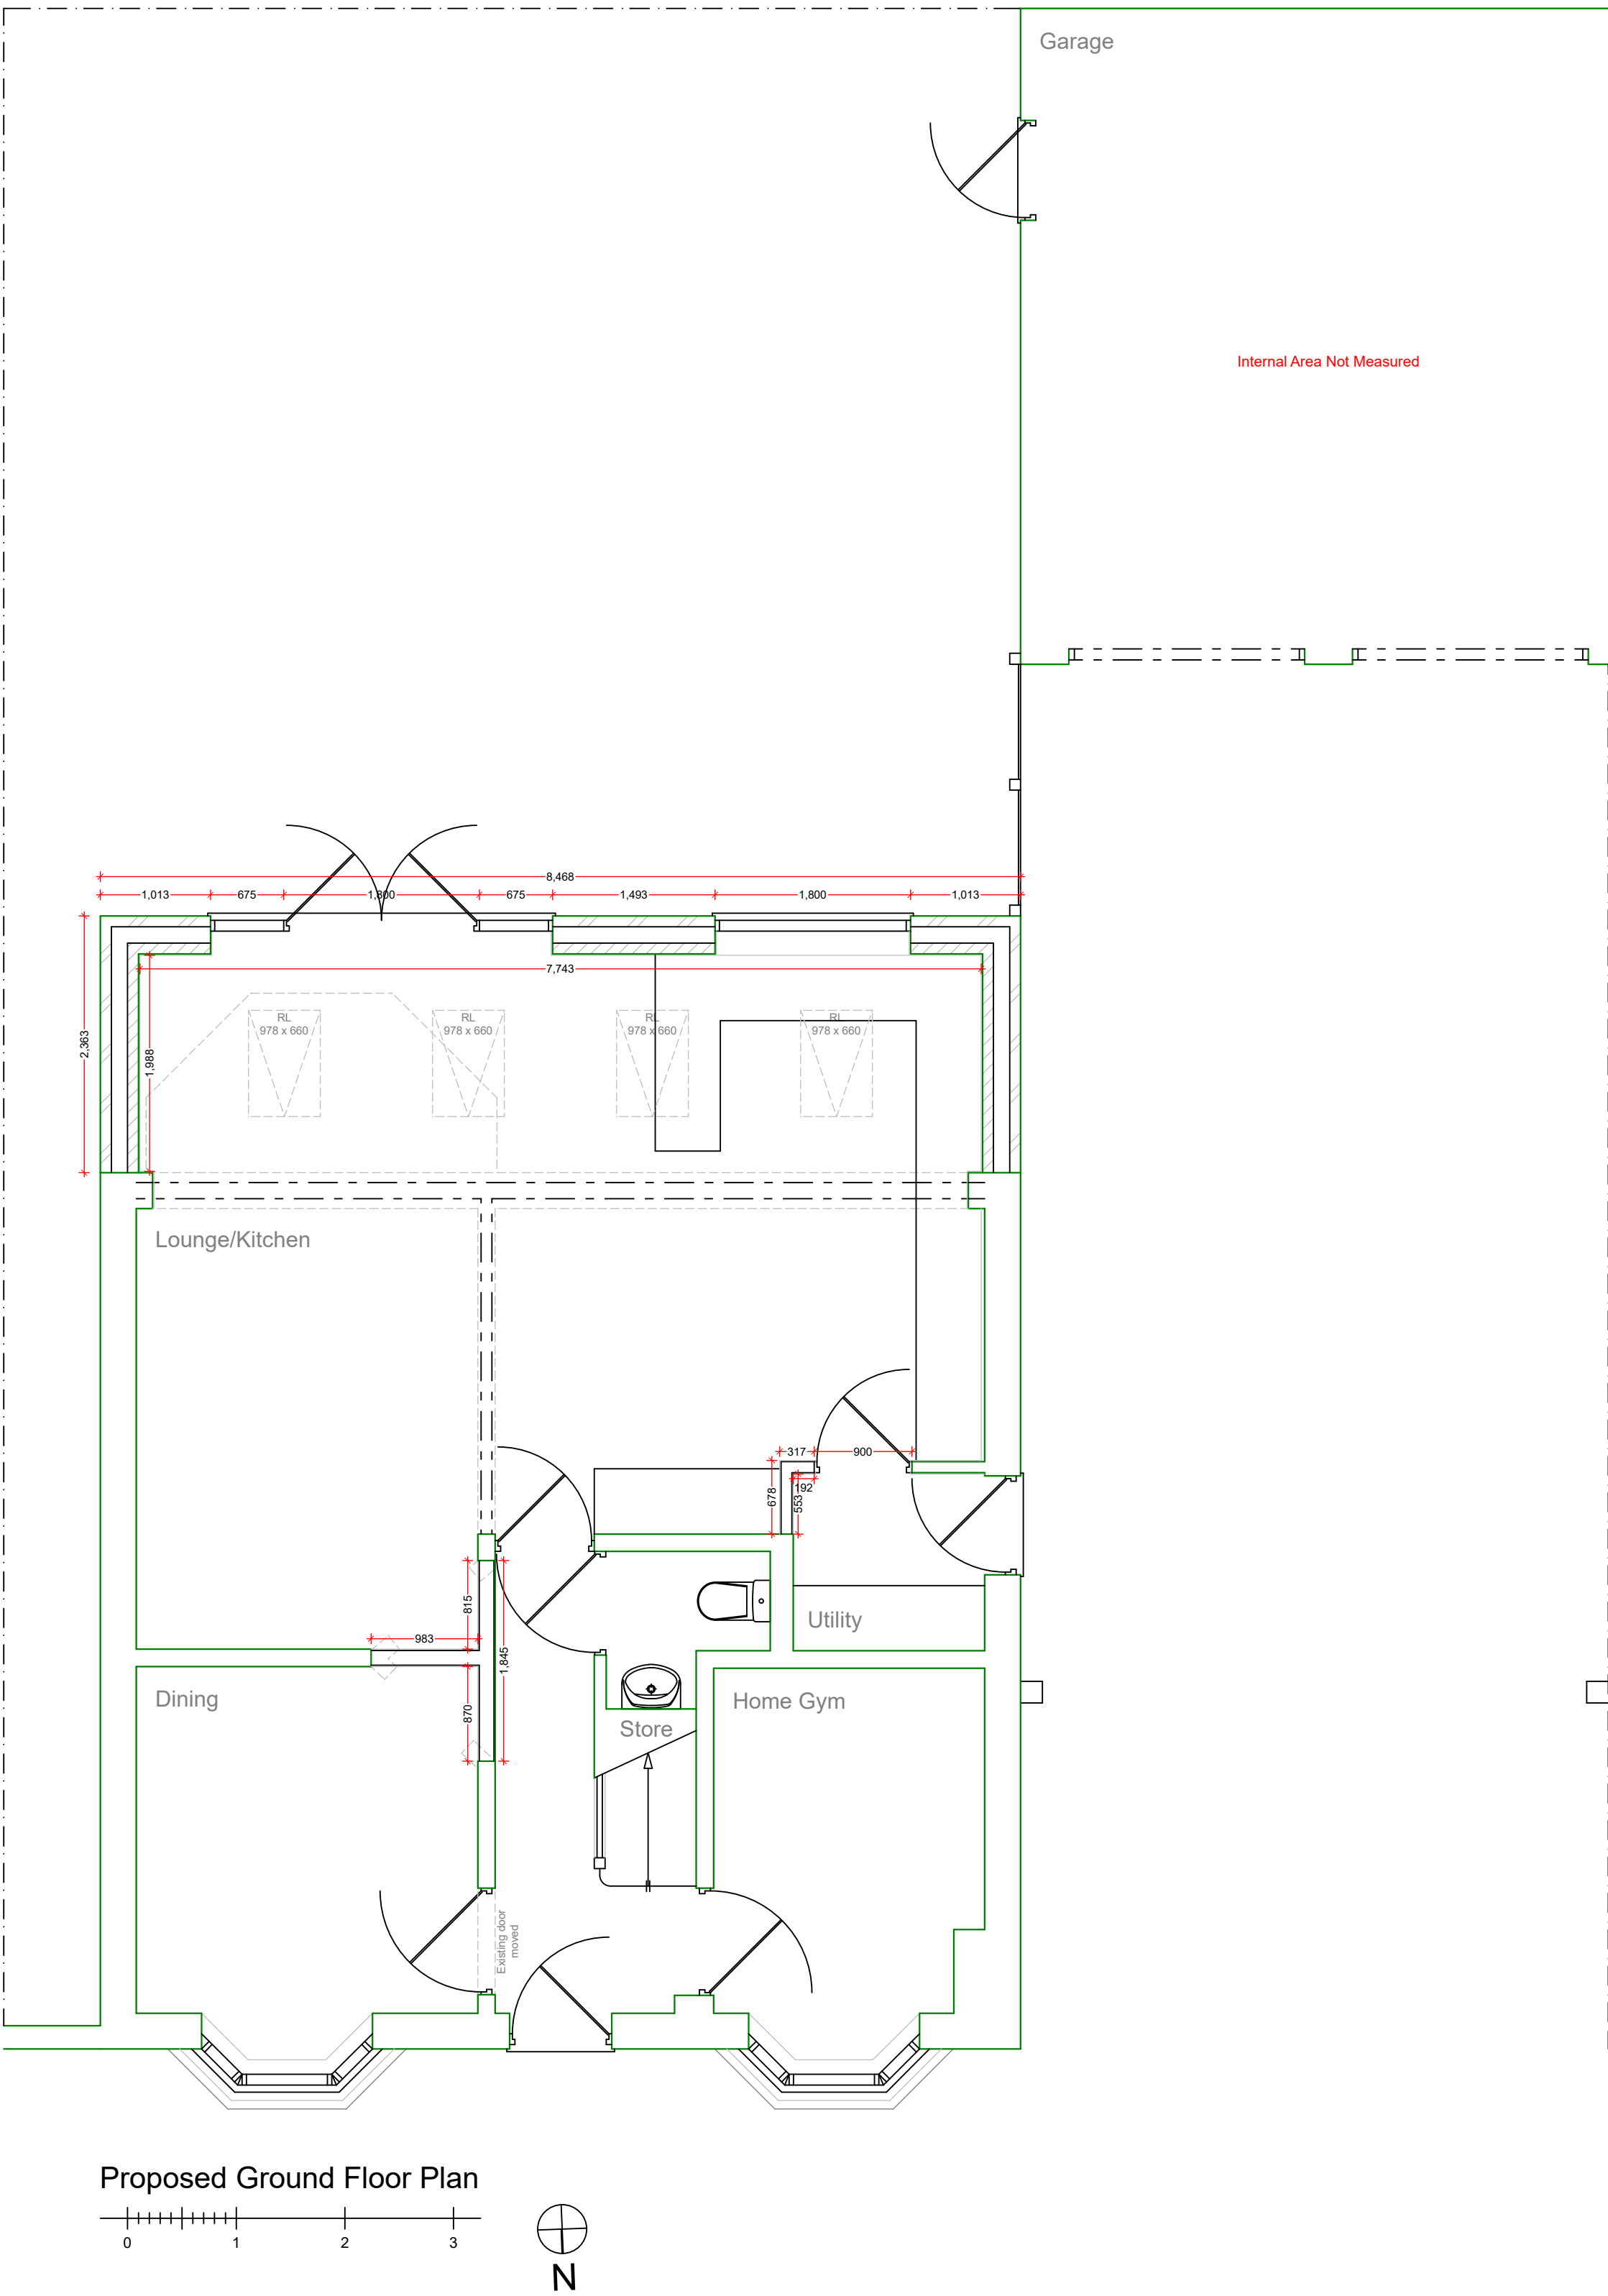

Location Plan 1:1250

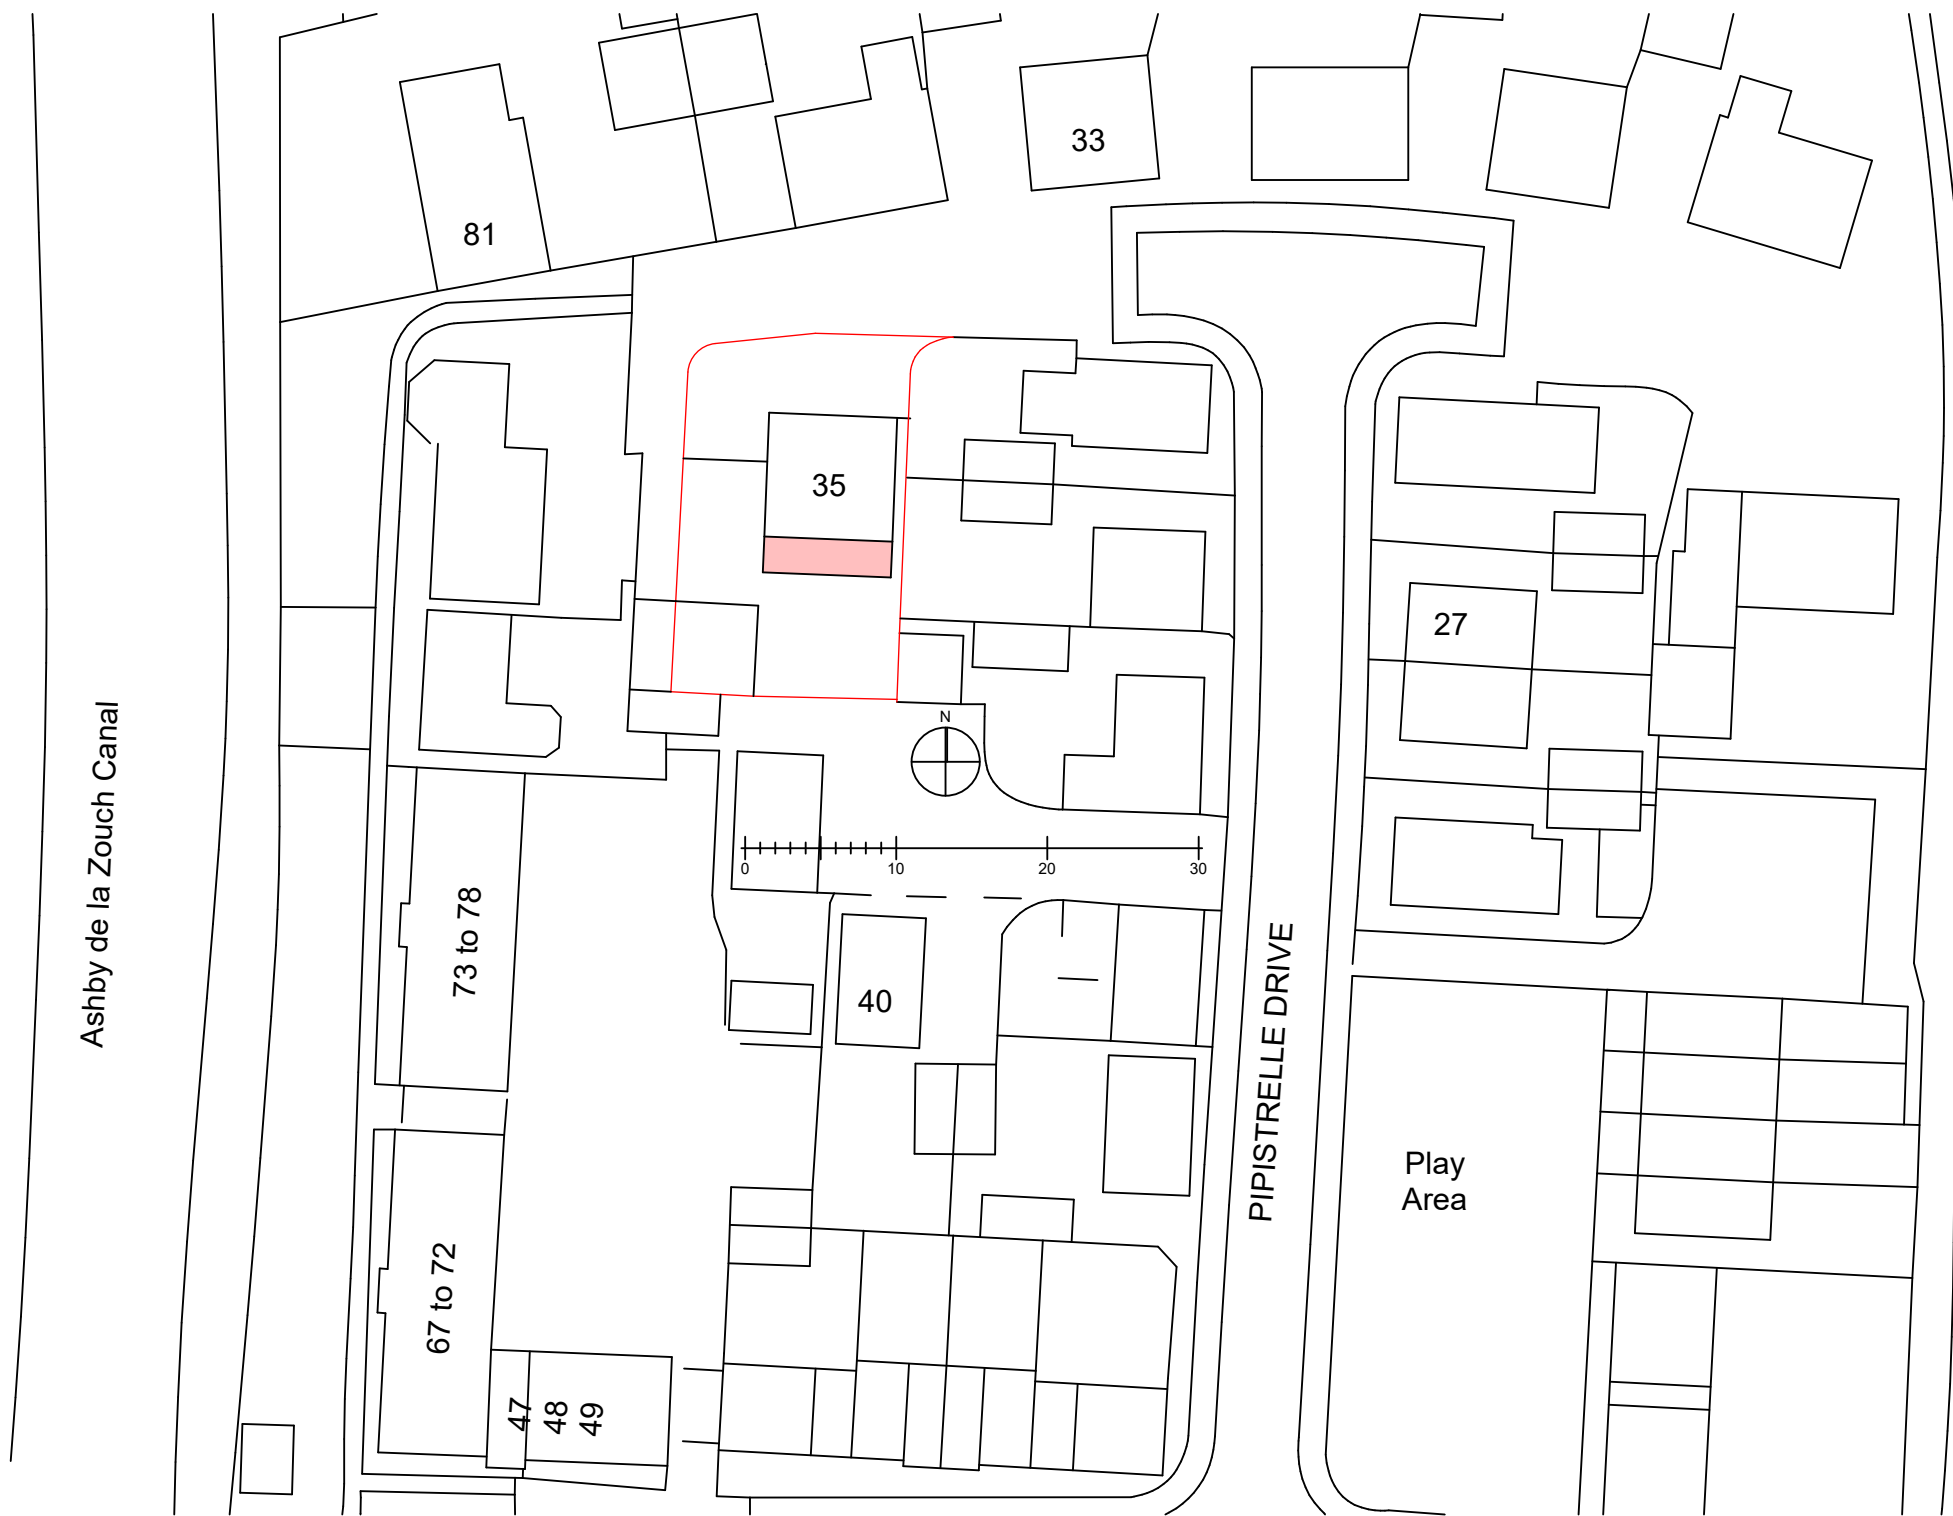


Block Plan 1:500

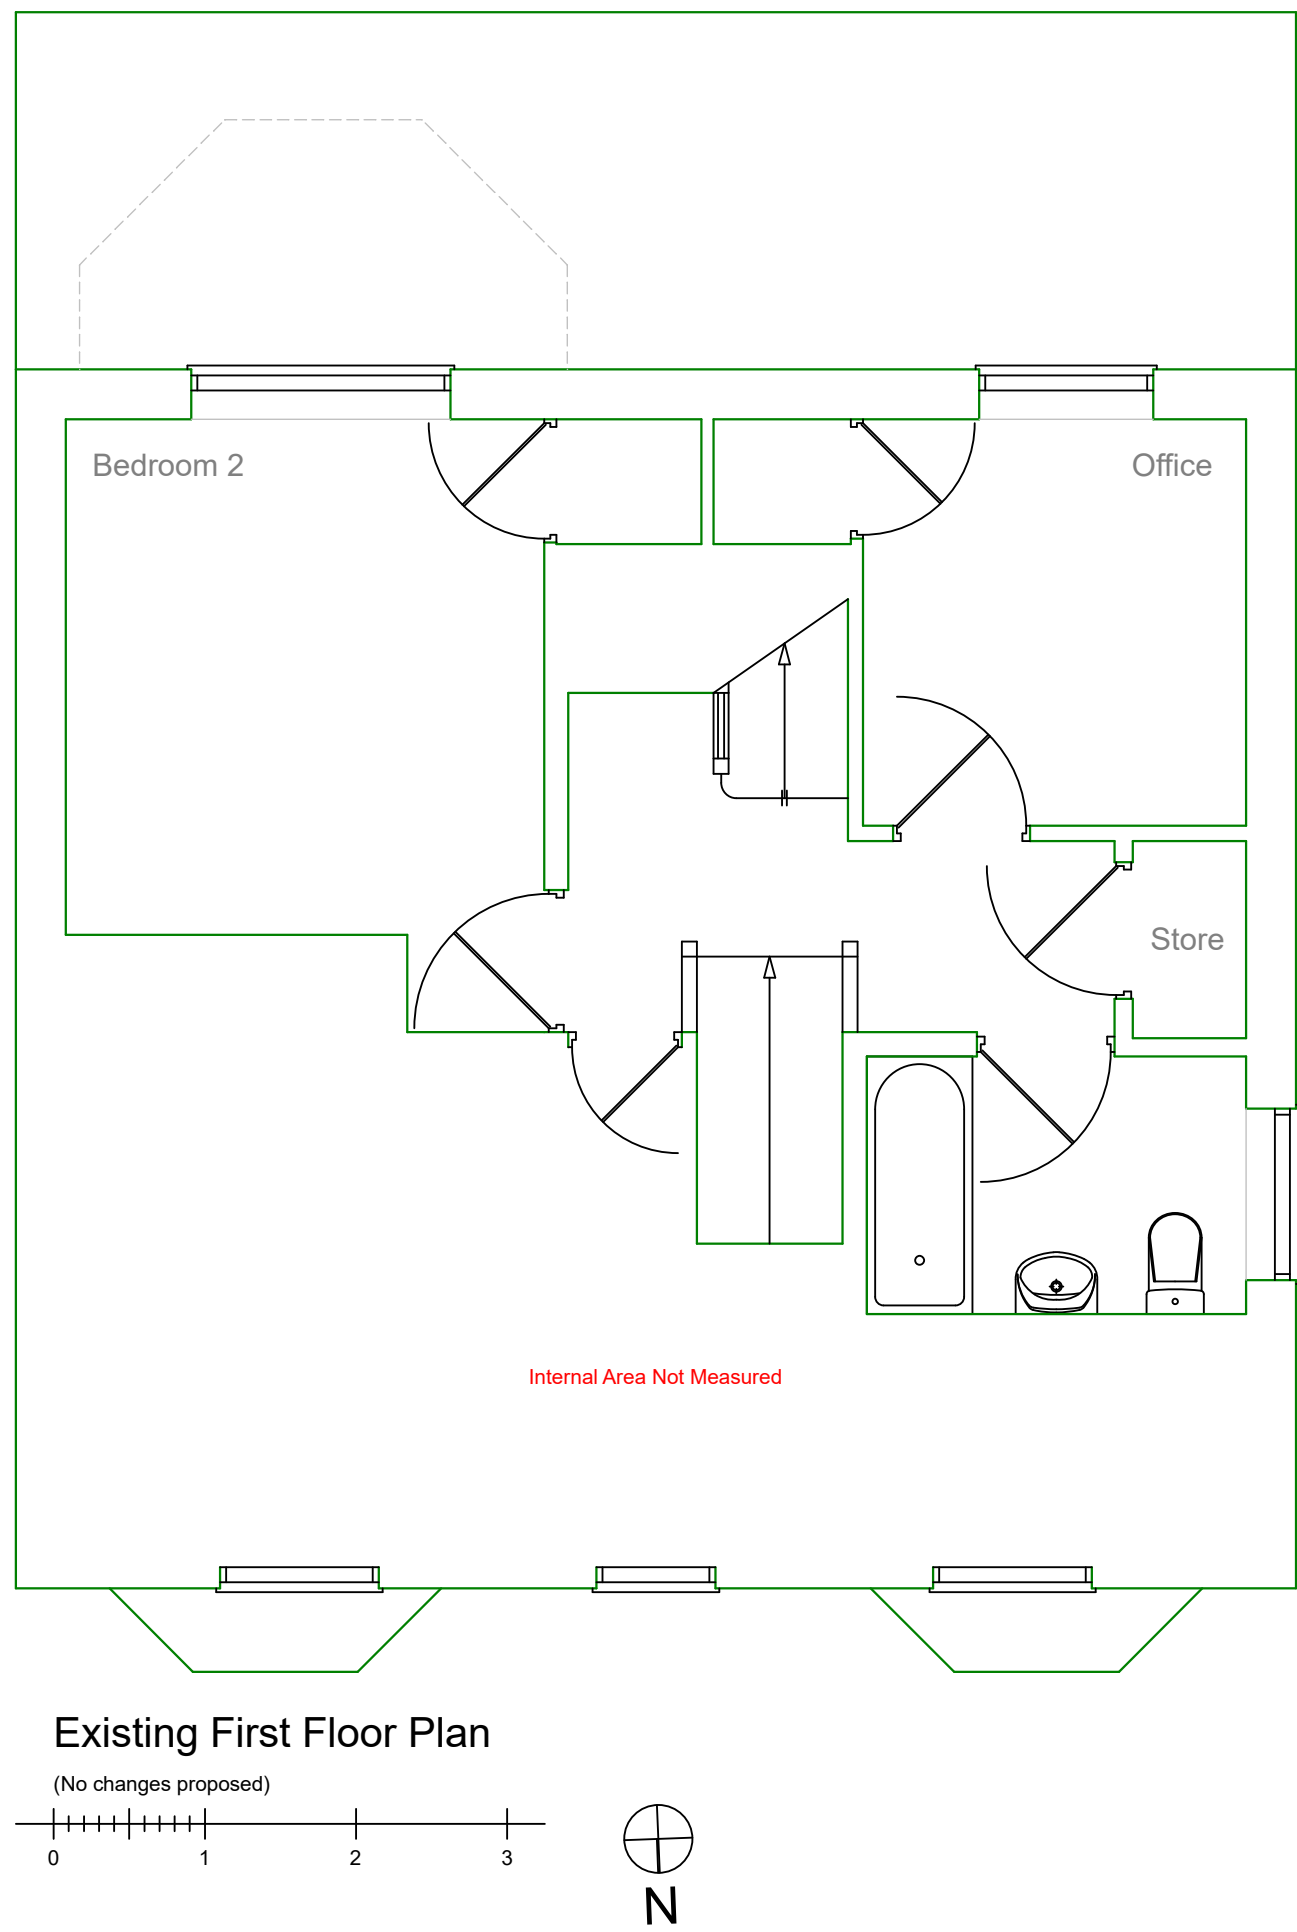


Existing First Floor Plan

(No changes proposed)

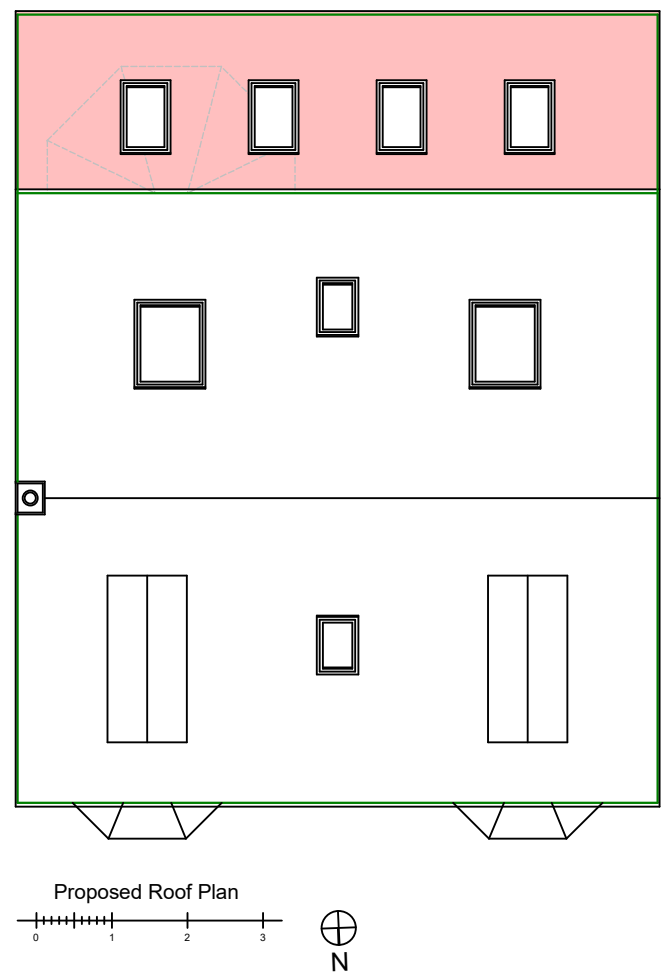

Proposed Roof Plan

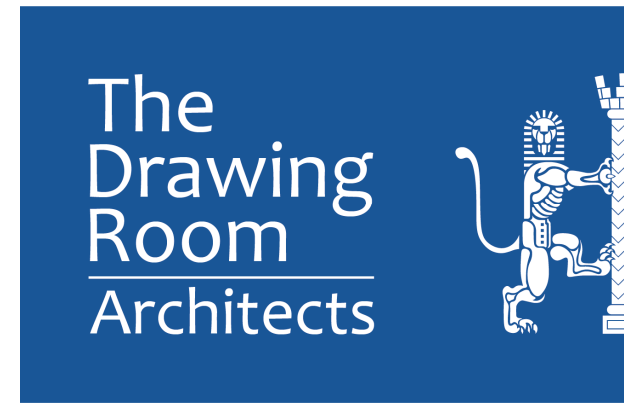

130 Moat Street, Wigston,  
Leicester. LE18 2GE.

0116 288 0111

info@tdrarchitects.co.uk www.tdrarchitects.co.uk

Job Title:- Proposed Development at:-  
35 Pipistrelle Drive  
CV13 0NW  
Market Bosworth

Dwg Title:- Proposed Plans & Elevations

Date:- May 2025

Scale:- 1:50 1:100 1:500 1:1250

Job Title:- Size:- Rev:-

4222-02 A1 B

Rev B:-Location/Block Plans anotated (06-25)