



GENERAL NOTES.
NO DIMENSIONS TO BE TAKEN FROM THIS DRAWING.
ALL DIMENSIONS STATED ARE METRIC MILLIMETRES.
ALL LEVELS, INVERTS AND DIMENSIONS TO BE CHECKED ON SITE BEFORE AND DURING WORK.
ALL WORK IS TO BE CARRIED OUT IN LINE WITH CURRENT BUILDING REGULATIONS, RELEVANT CODES OF PRACTICE, BRITISH & EUROPEAN STANDARDS AND MANUFACTURERS SPECIFICATIONS TO THE BUILDING INSPECTORS SATISFACTION, AND IN ACCORDANCE WITH PUBLIC AND PRIVATE UTILITIES REGULATIONS. NO WORK TO ENCRoACH BOUNDARY LINES.
IT IS THE CLIENTS RESPONSIBILITY TO ISSUE ANY 'PARTY WALL ACT 1996' NOTICE NECESSARY BEFORE ANY WORK COMMENCES ON THE BOUNDARY.
IT IS THE CLIENTS RESPONSIBILITY TO ENSURE ANY WORK SHOWN ON THIS PLAN DOES NOT CONTRAVENE ANY COVENANTS.
IT IS THE CLIENTS/ BUILDERS RESPONSIBILITY TO CHECK THE EXACT POSITION OF ALL SERVICES TO INCLUDE GAS, ELECTRICITY, WATER AND TELEPHONE, AND POSITION, OWNERSHIP AND DEPTHS OF FOUL AND RAINWATER DRAINAGE. AMLI DESIGN DOES NOT SURVEY THE DRAINS AND THESE SHOULD BE SURVEYED BEFORE COMMENCEMENT OR QUOTING. THE EXACT SPECIFICATION OF FINISHES, FITTINGS AND SERVICES TO BE INSTRUCTED BY THE CLIENT. ANY DEVIATION FROM THESE PLANS SHOULD BE NOTIFIED TO THE BUILDING INSPECTOR AND AMLI DESIGN.
IT IS THE OWNERS/ CONTRACTORS RESPONSIBILITY TO NOTIFY THE BUILDING INSPECTOR WHEN THE WORK IS READY FOR THE RELEVANT INSPECTIONS AND FOR THE CLIENTS RECEIPT OF THE COMPLETION CERTIFICATE.
IT IS ASSUMED NO PUBLIC SEWERS CROSS THE SITE UNLESS INFORMED OTHERWISE.
THE CONTRACTOR IS ASSUMED TO HAVE VISITED SITE BEFORE TENDERING AND CHECKED DRAINAGE INVERTS AND DIRECTIONS.
THIS DRAWING HAS BEEN PREPARED FOR PLANNING & BUILDING CONTROL CONSENT ONLY. USE IMPLIES THE CLIENT AGREES TO ALL TERMS AND CONDITIONS. UNTIL APPROVALS HAVE BEEN OBTAINED THESE DRAWINGS REMAIN PRELIMINARY. WORK SHOULD NOT COMMENCE OR MATERIALS ORDERED UNTIL APPROVAL IS OBTAINED. AMLI DESIGN DOES NOT ACT AS THE PROJECT MANAGER. AMLI DESIGN IS NOT THE DESIGNATED 'PRINCIPLE DESIGNER' UNDER THE BUILDING REGULATIONS UNLESS AGREED BEFOREHAND WITH THE CLIENT ONLY. IT IS THE OWNERS/ PROJECT MANAGERS RESPONSIBILITY TO ENSURE ALL APPROVALS INCLUDING PLANNING CONDITIONS ARE APPROVED BEFORE COMMENCING. COPYRIGHT REMAINS WITH AMLI DESIGN.

Rainwater to soakaway as notes a min. of 5m from building any and road. Builder to discuss with building inspector suitability of ground conditions and possibility of discharging to main drains before commencement.


Foundation a minimum of 1000 below ground level— check with building inspector exact depth due to any trees, drain depths and ground conditions etc in vicinity— foundations below 1500 may need a block and beam suspended floor

100 cavity walls with 100 Unilin Cavitytherm, or 90 Ecotherm Eco-Cavity Full Fill, or 90 Celotex Thermaclass Cavity Wall 21 insulation or similar— insulation must be installed in accordance with manufacturers instructions and BBA certificate


Home owner to consider—
—Electrical socket positions
—Light fitting positions and types
—Light switch positions
—External lighting
—TV and internet points
—Radiator positions
—External power socket
—External water tap
—Floor finishes

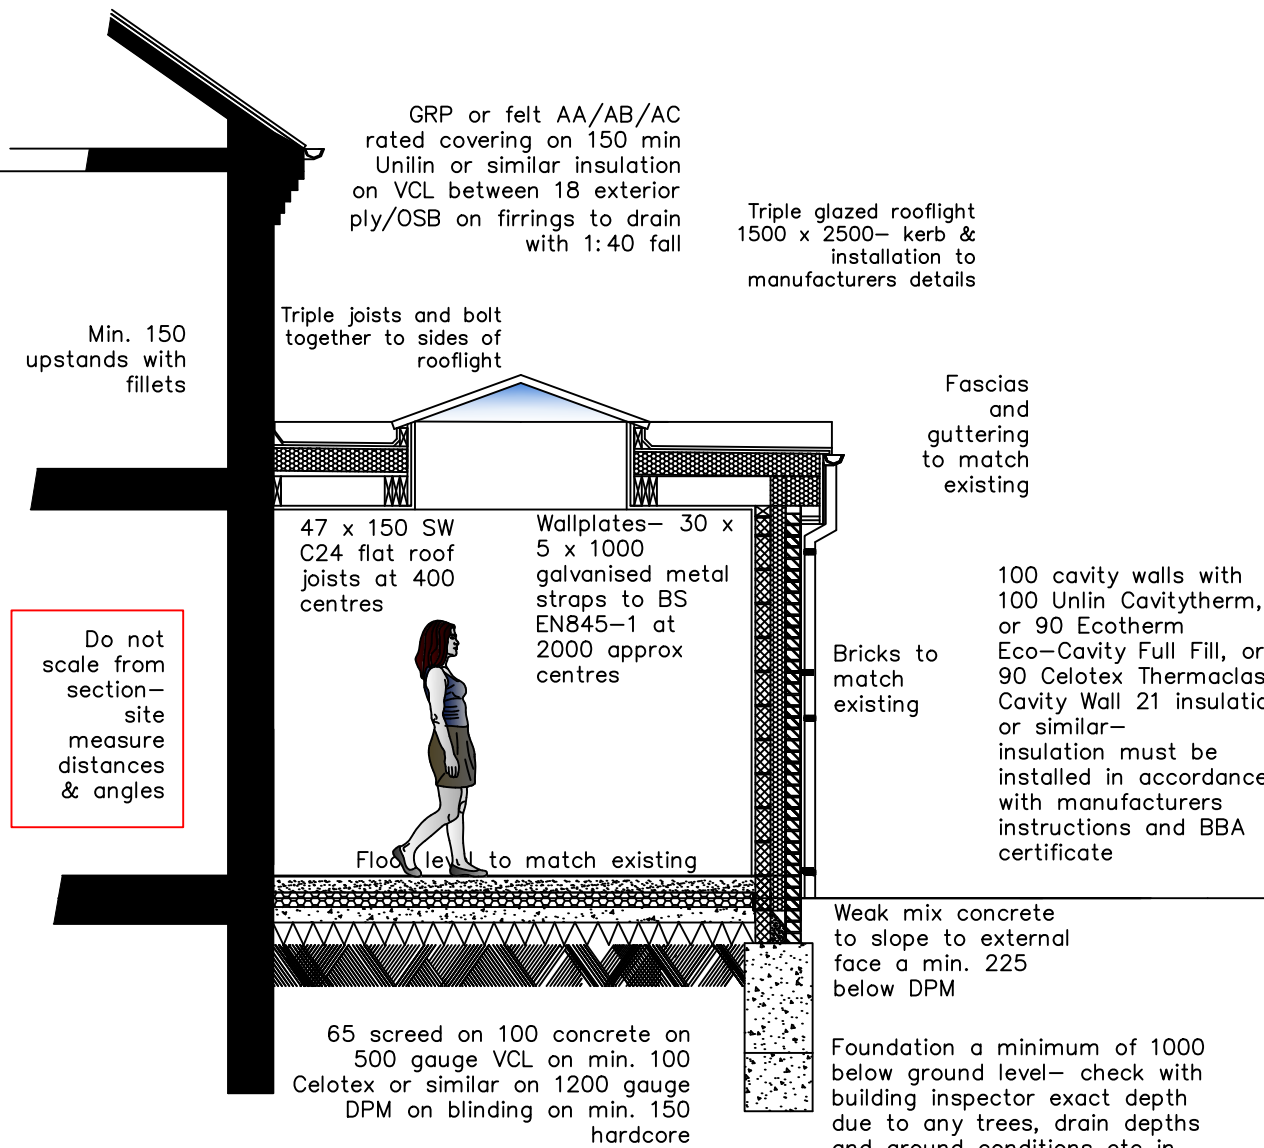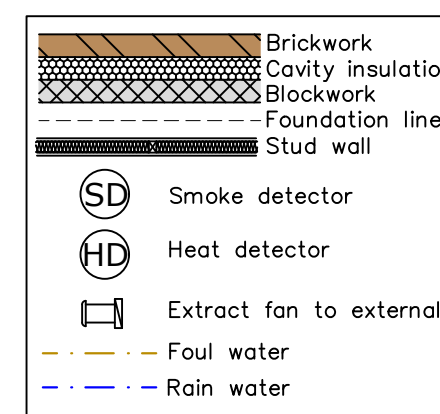


SECTION A - A
1:50

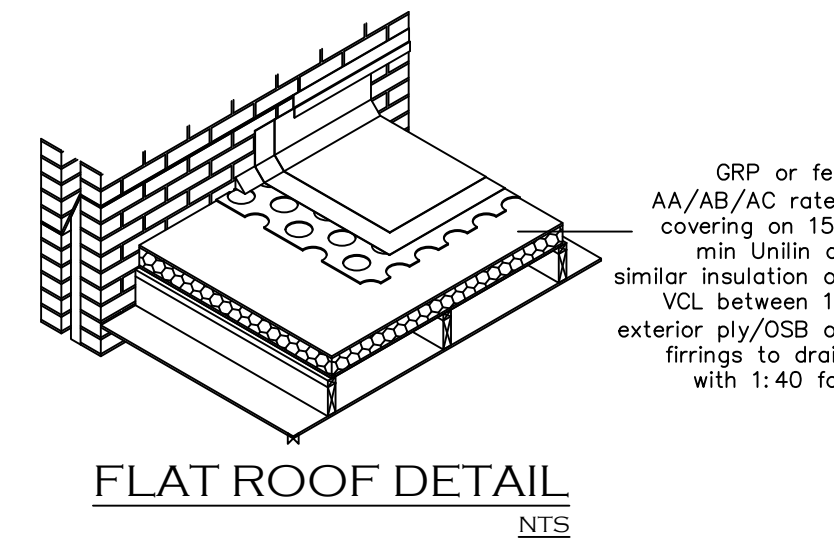

FLAT ROOF DETAIL
NTS

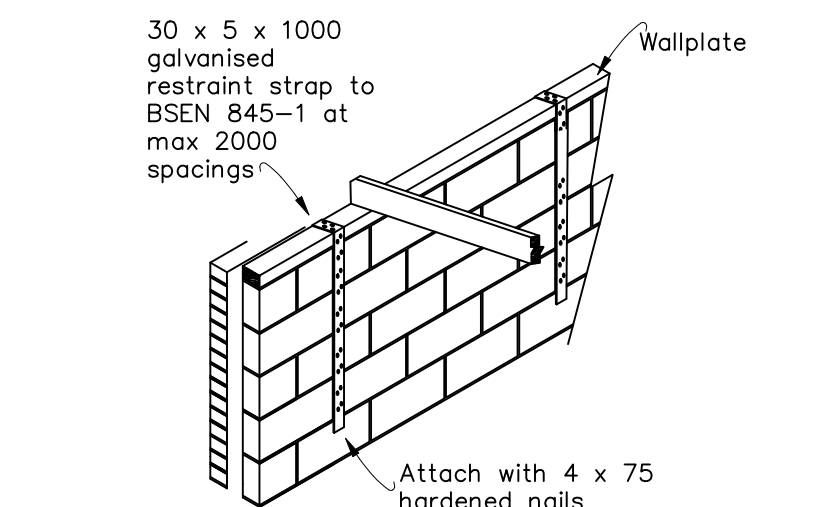

WALLPLATE RESTRAINT
NTS

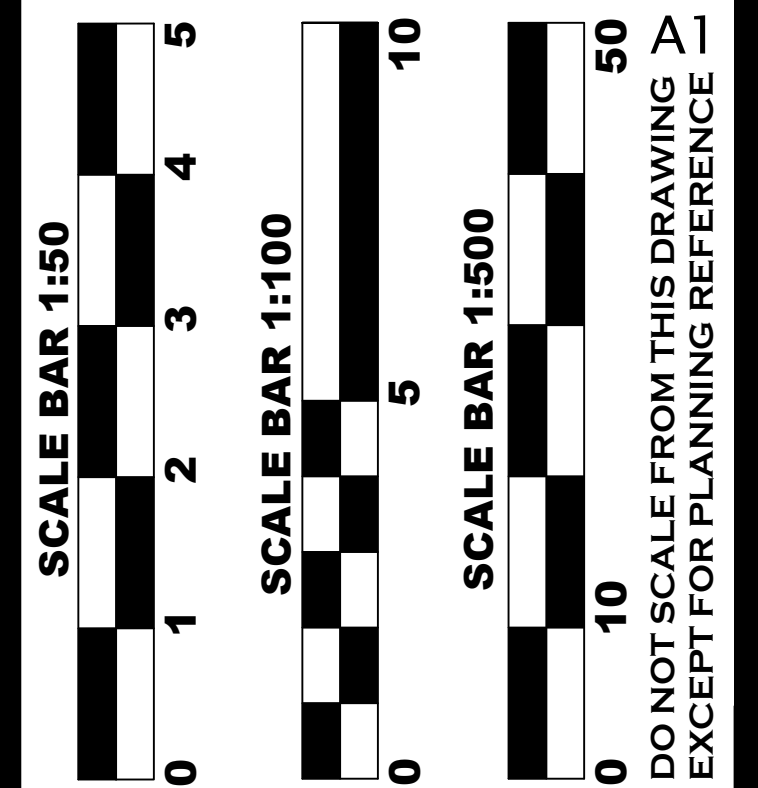


EXTENSIONS AND ALTERATIONS
42 BARTON ROAD
BARLESTONE
LEICESTERSHIRE CV13 0EU
FOR MR. J. DONALDSON

SCALE 1:100/1:50 A1
DWG NO. 42BR/2026 2/2
REV


DATE JULY 2026
DRAWN DRI
CHKD JD 07/26



PROPOSED GROUND FLOOR PLAN
1:50

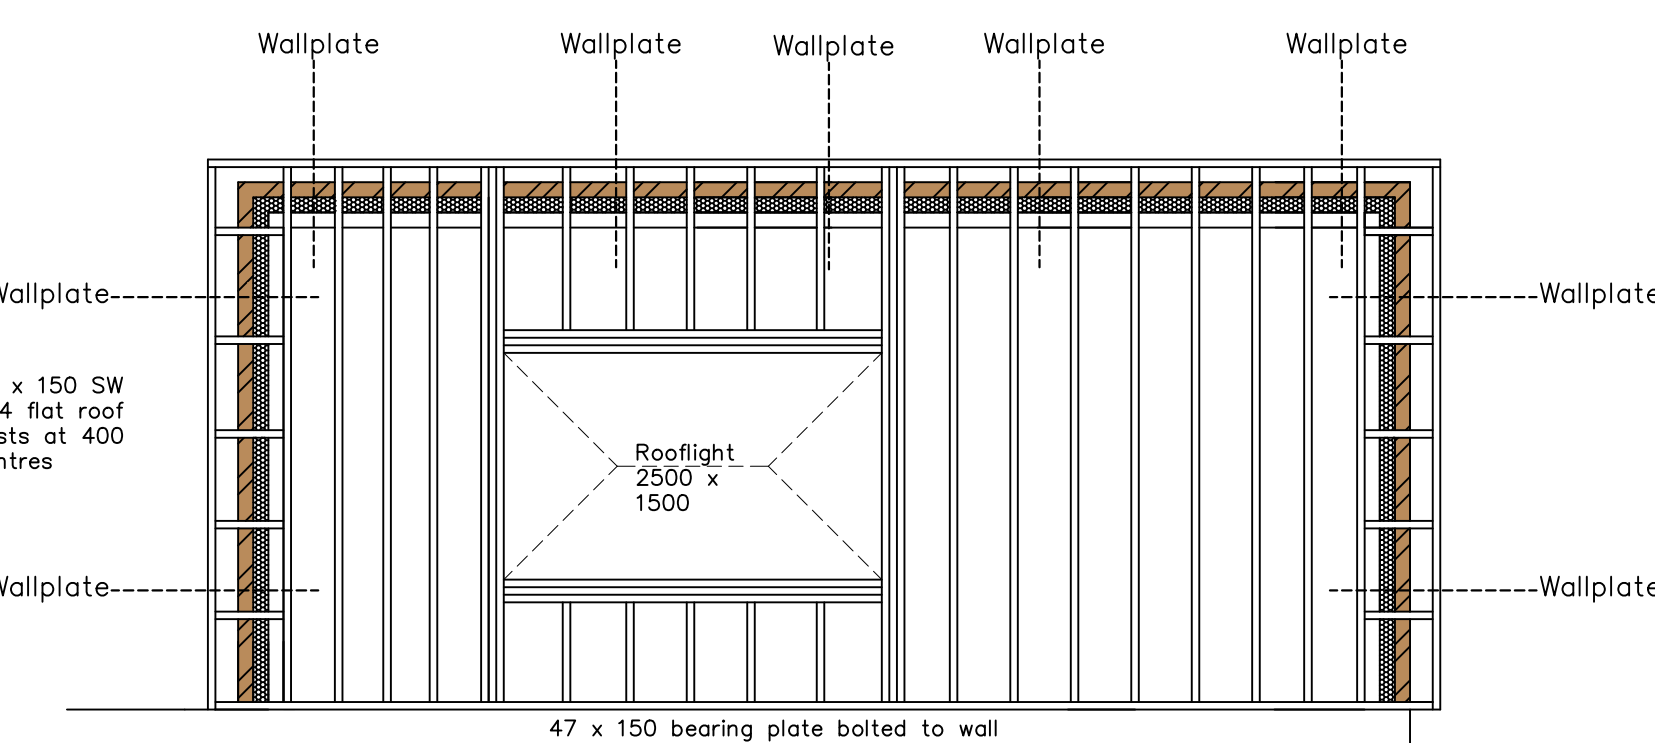

INDICATIVE ROOF
TIMBER LAYOUT
1:50

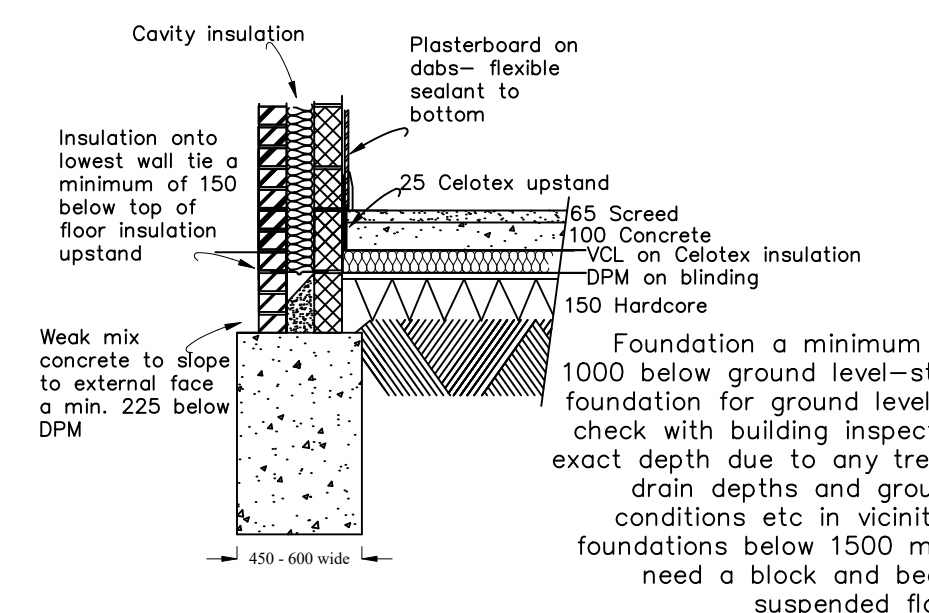

INDICATIVE FOUNDATION/
FLOOR DETAIL
NTS