



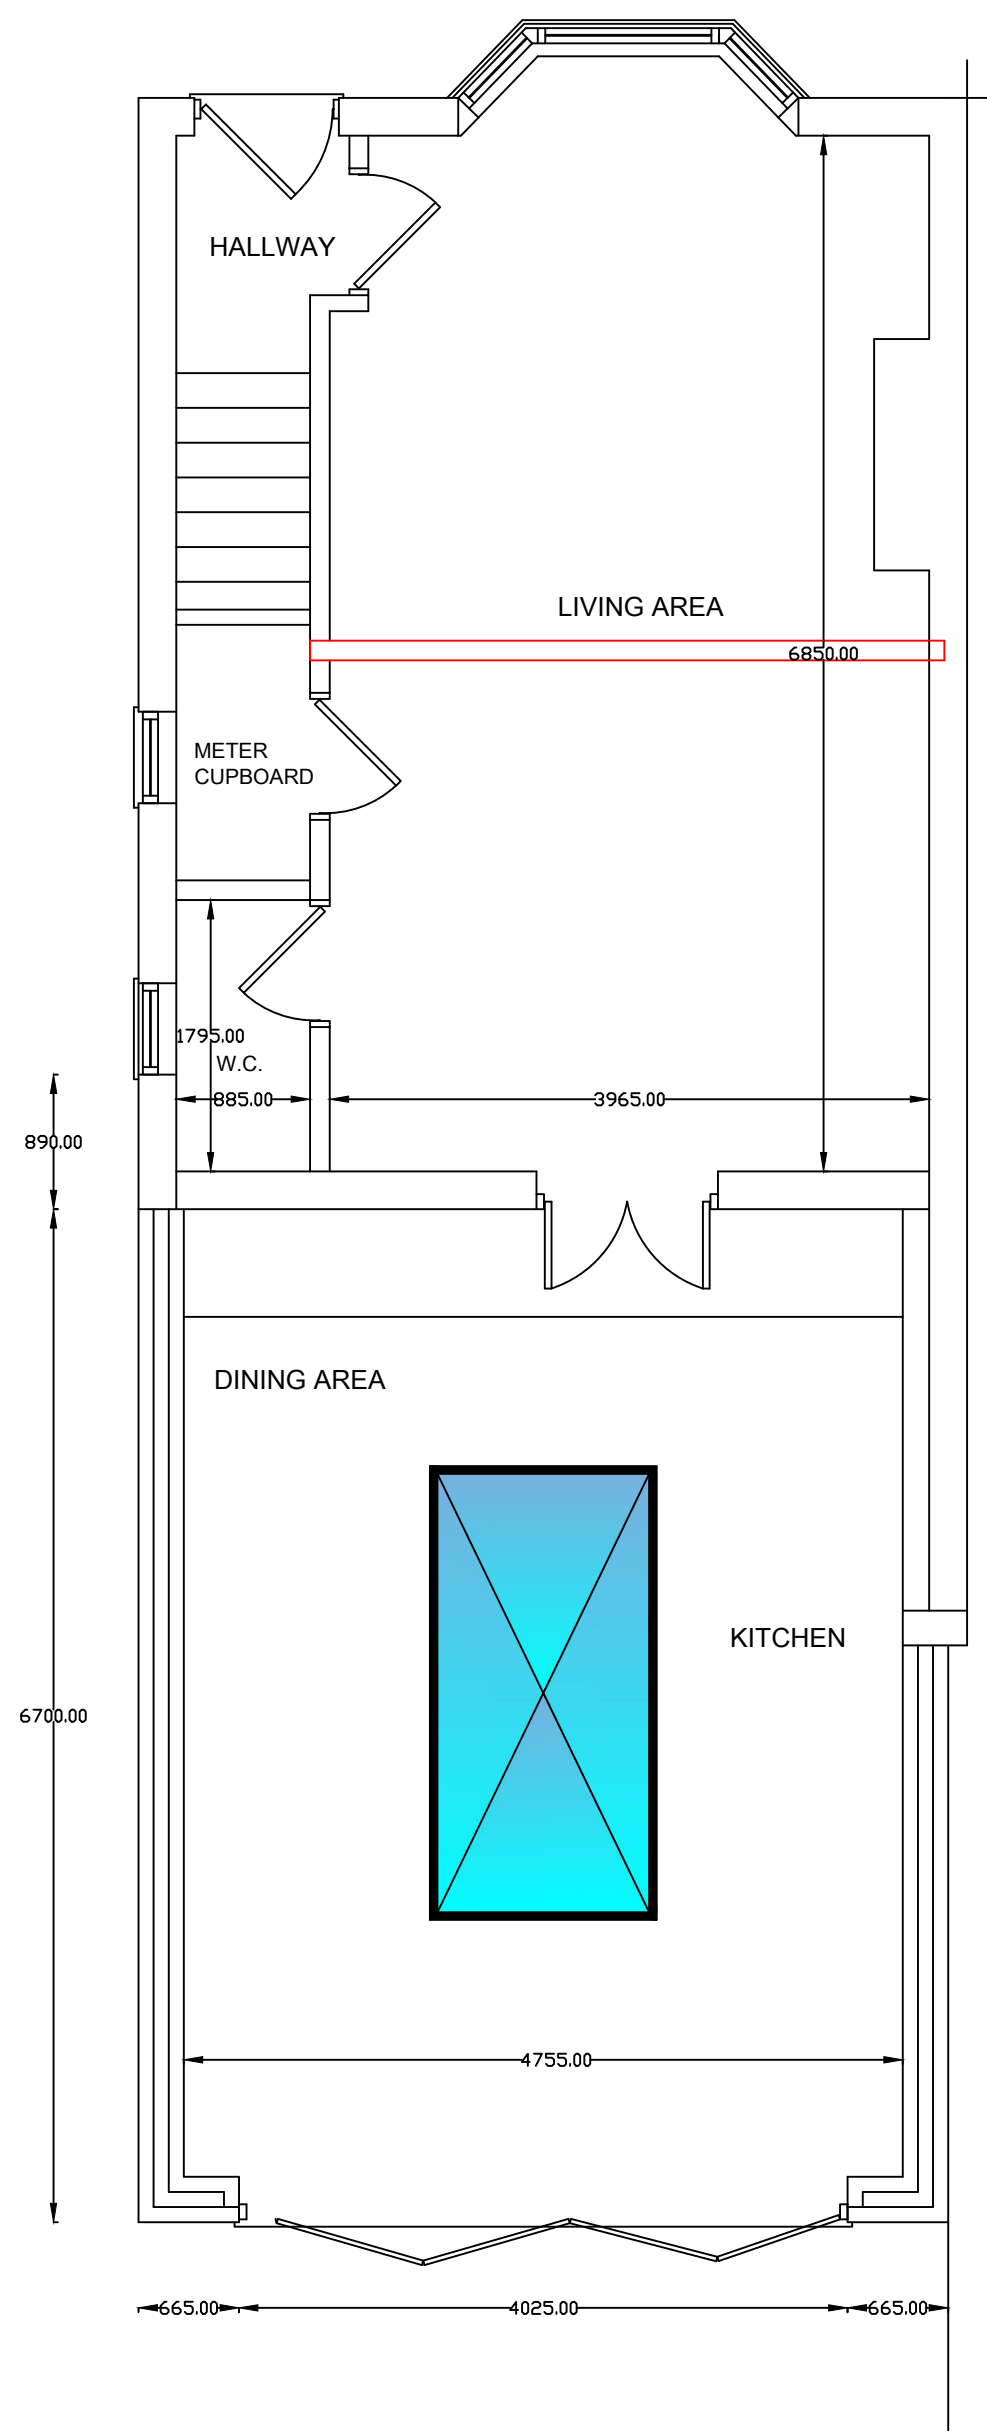


PROPOSED GROUND FLOOR PLAN




PROPOSED REAR ELEVATION

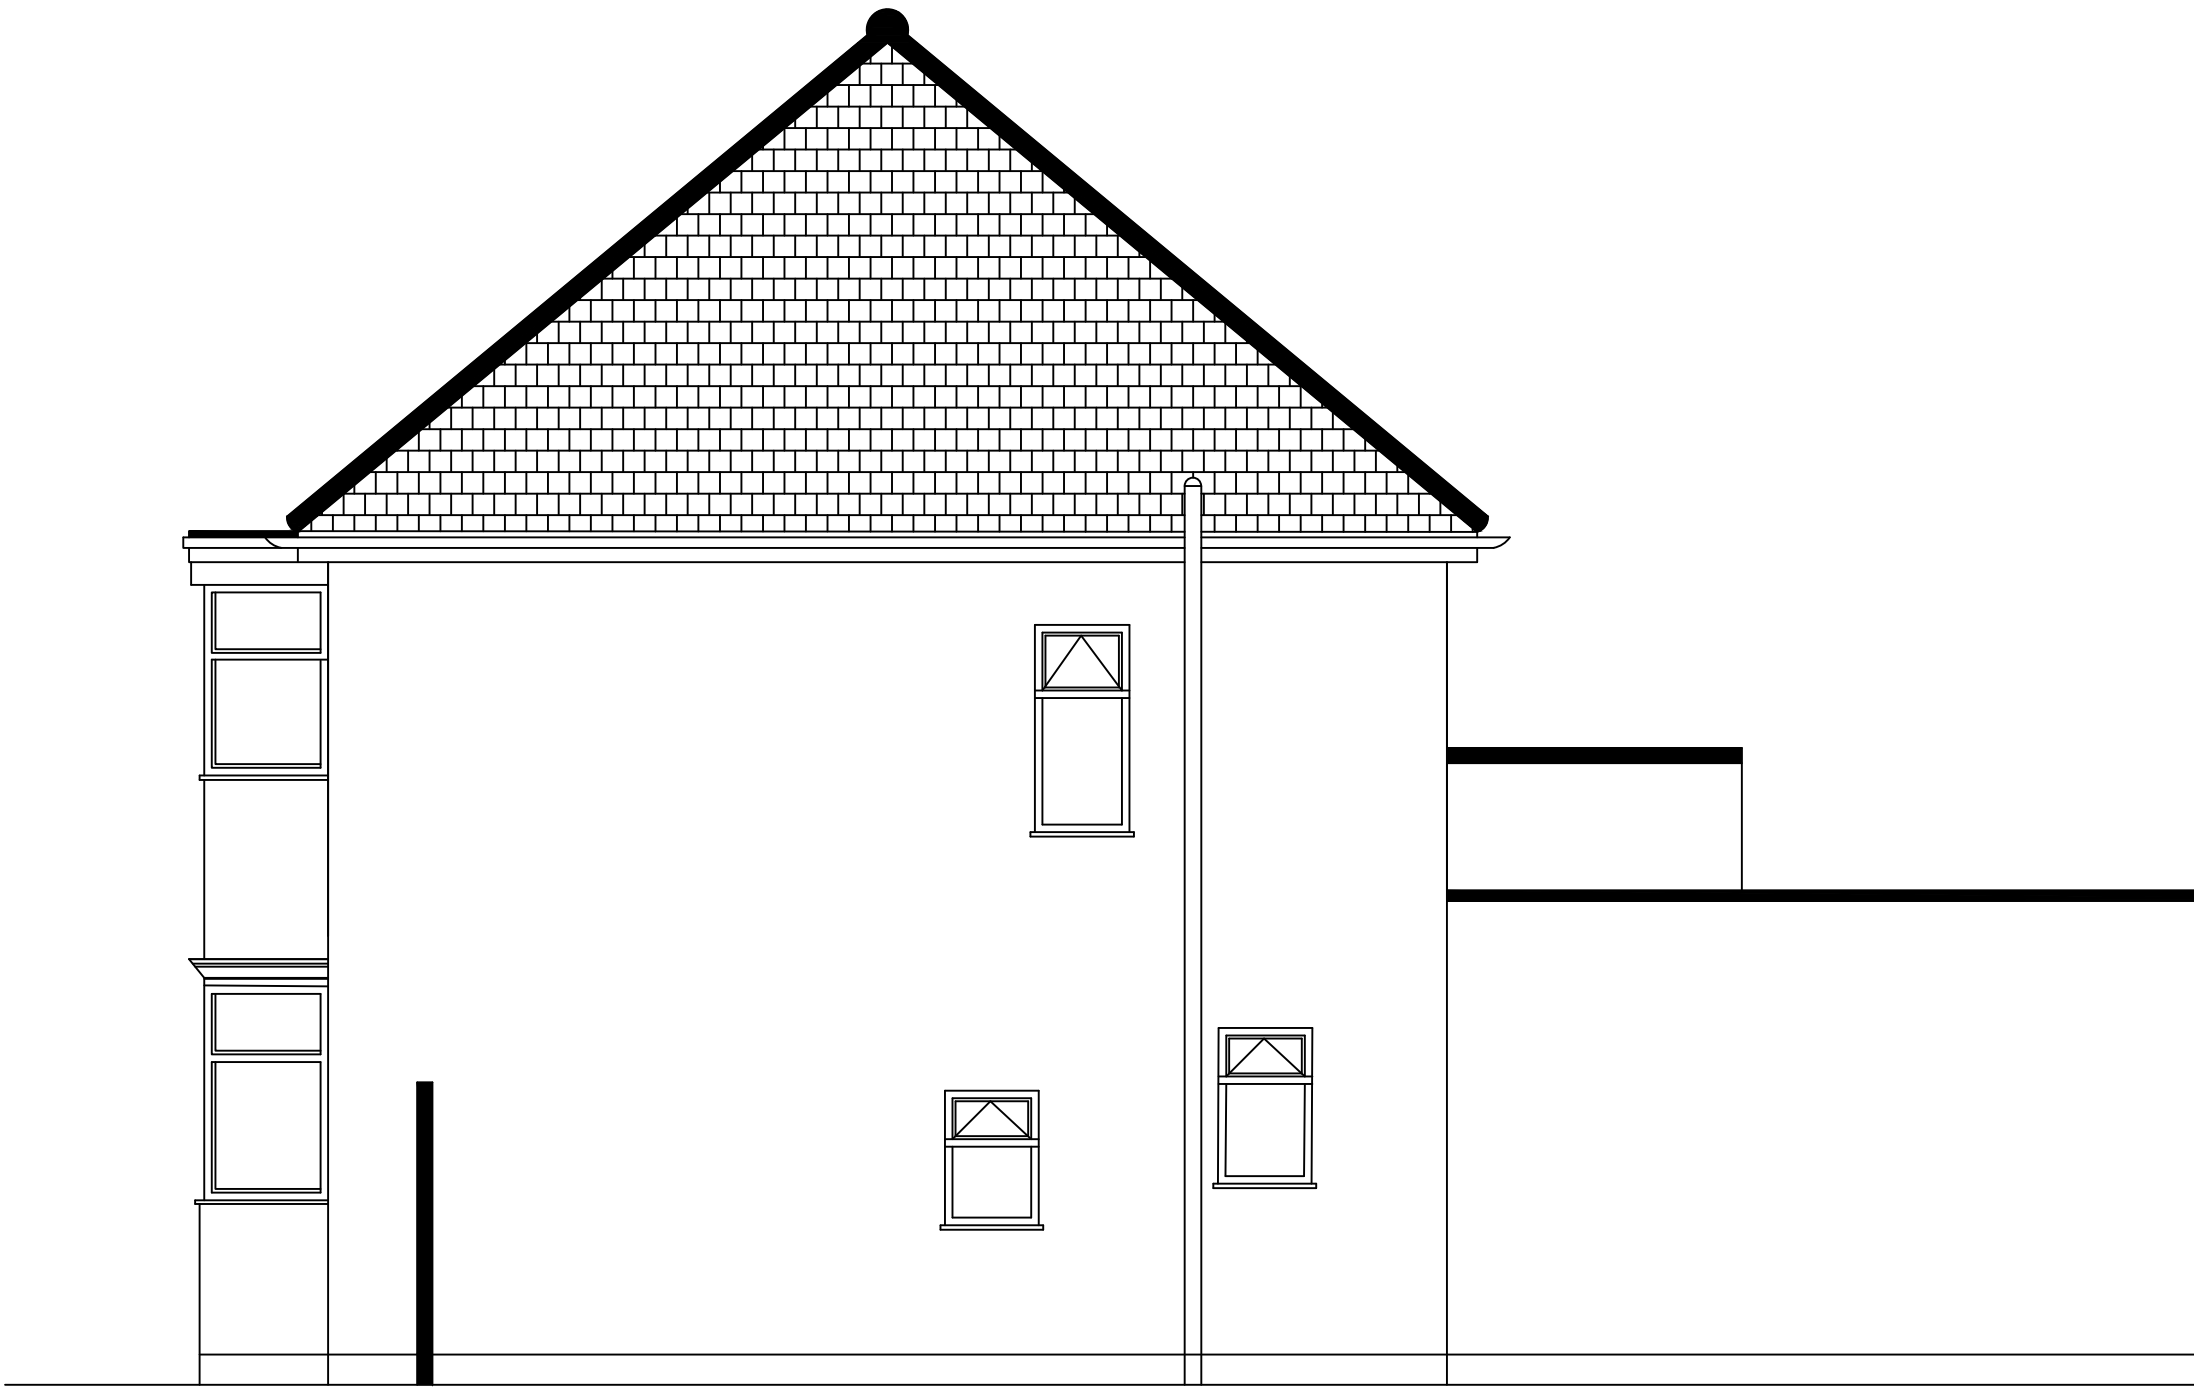

PROPOSED SIDE ELEVATION

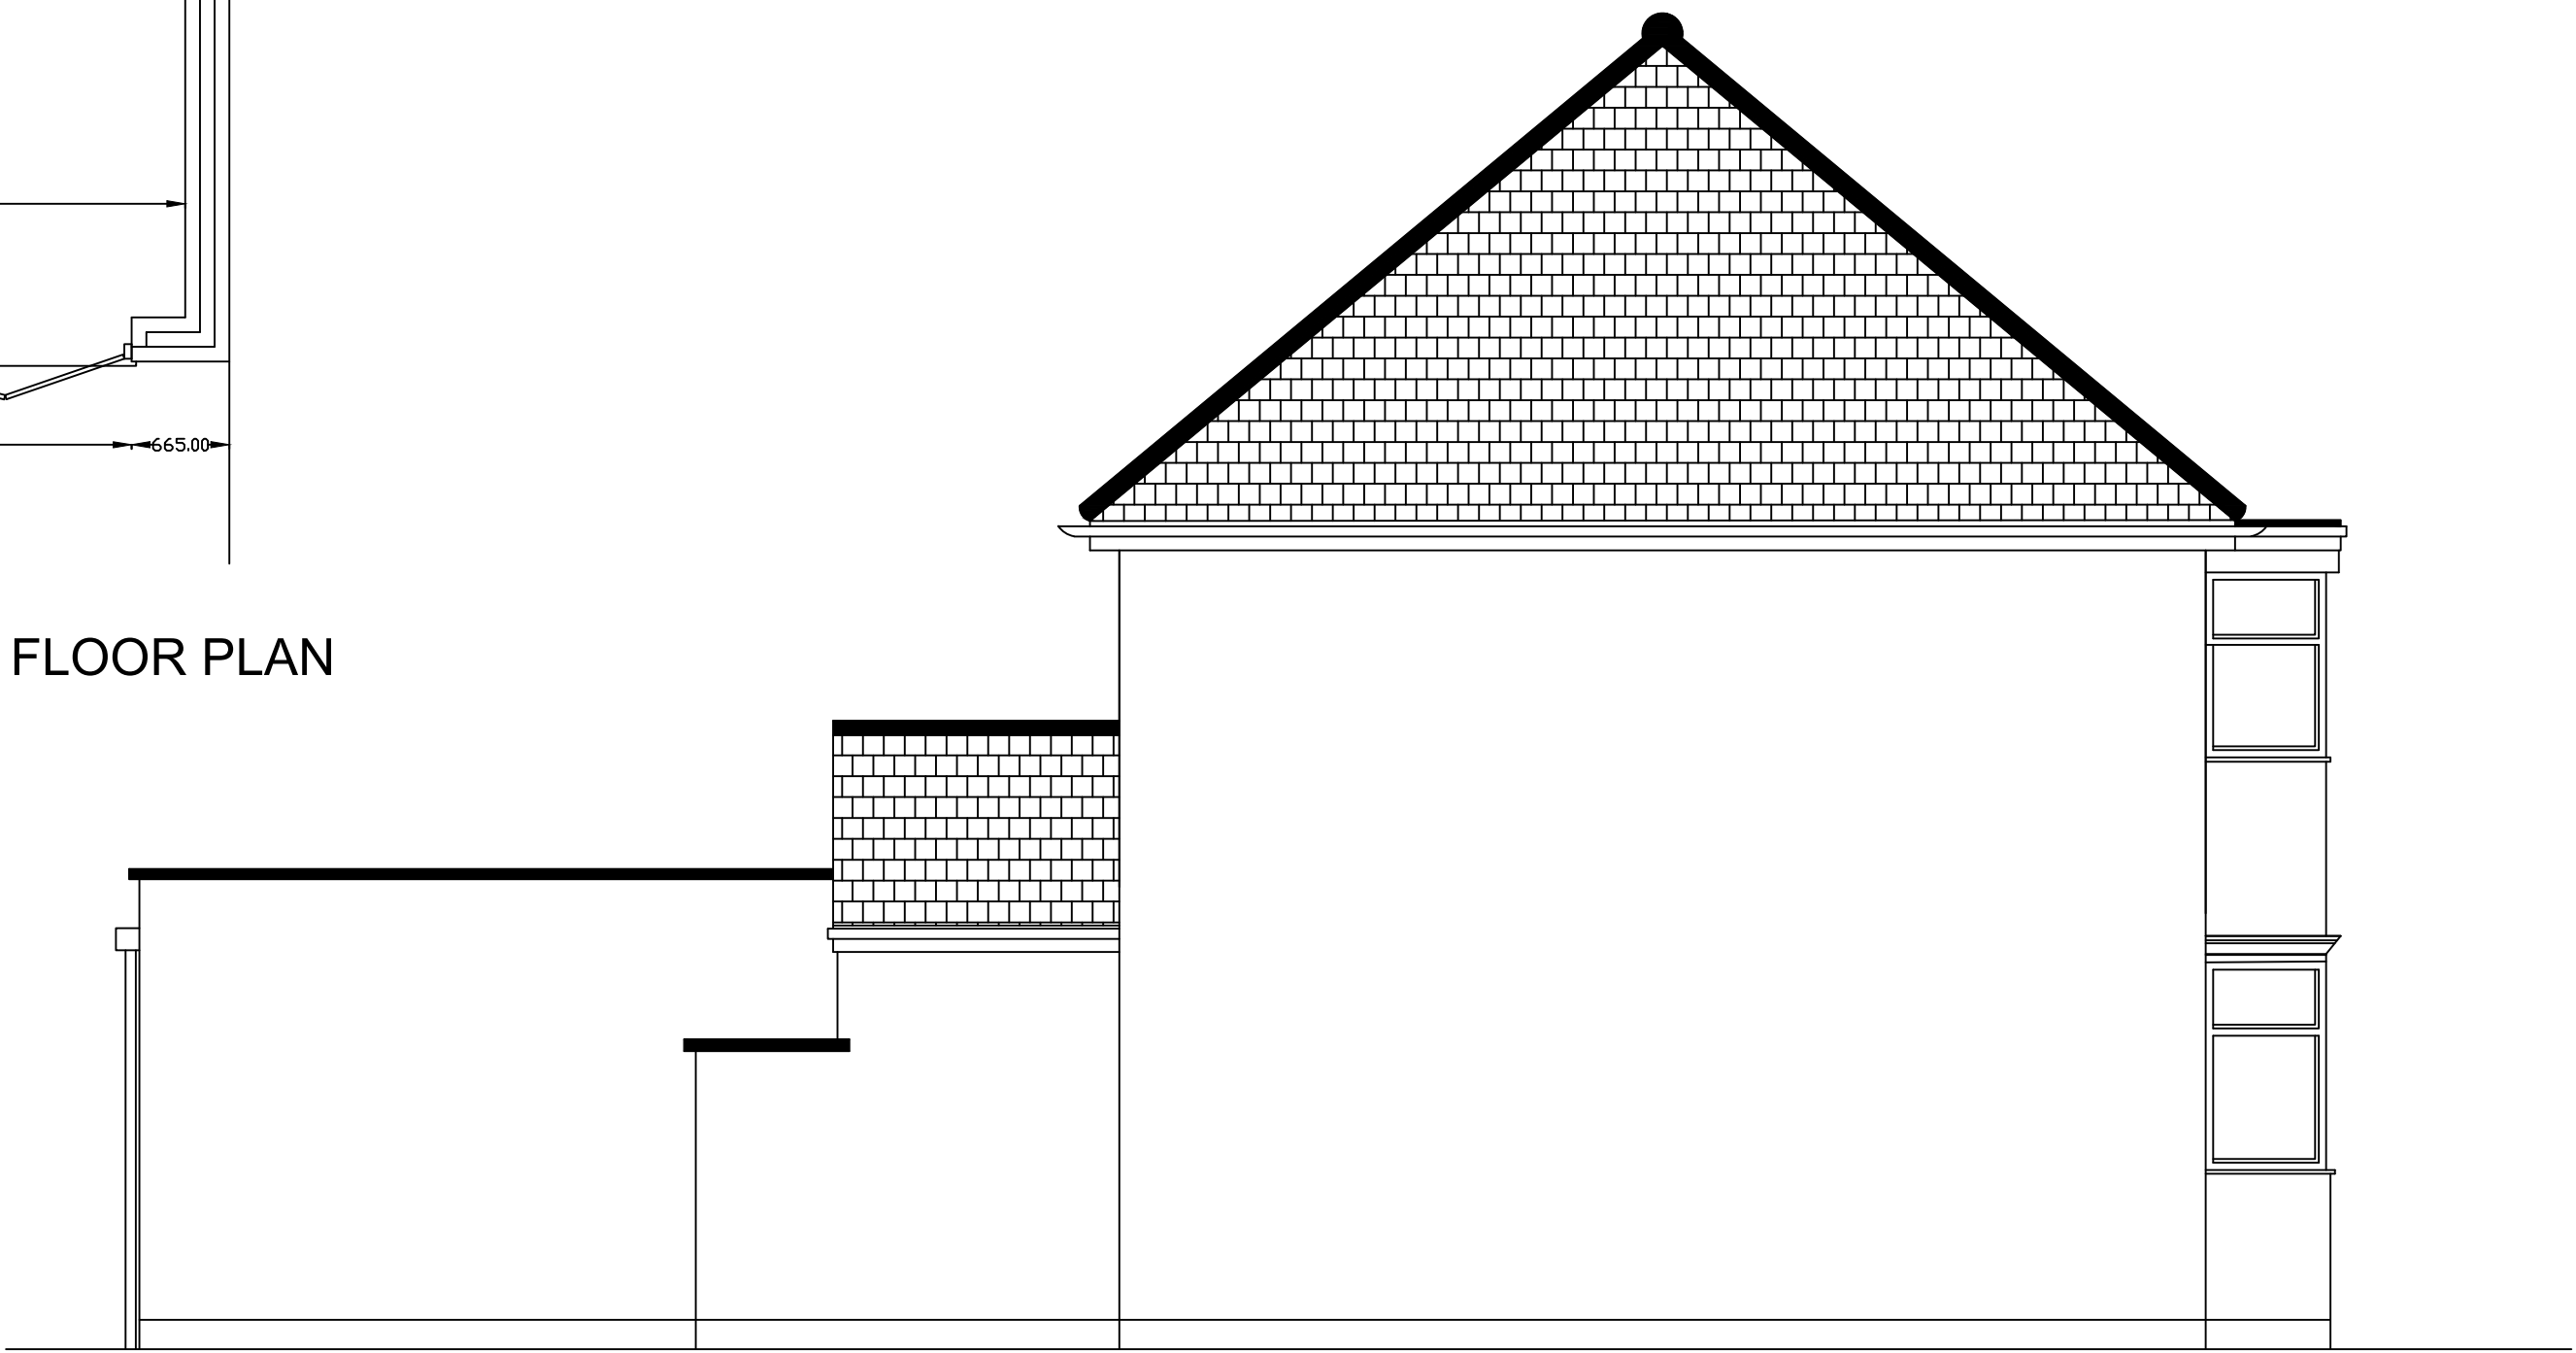

PROPOSED SIDE ELEVATION

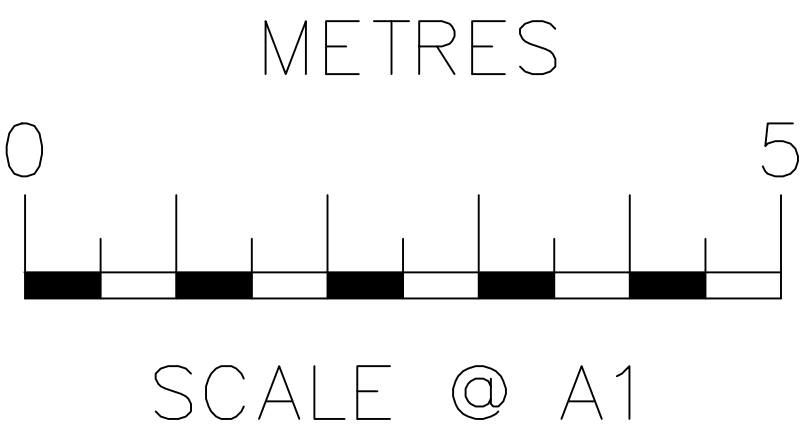

REVISIONS

	NAME	DATE
DRAWN	M.C.P.	14.03.2026.
APPROVED	/././.	00/00/00
SCALE	1 / 50.	

PROPOSAL FOR REAR EXTENSION
AND INTERNAL ALTERATIONS.

DRAWING CREATED USING AUTOCAD R2021.

PROPOSED FLOOR PLANS AND ELEVATIONS
51 LYCHGATE LANE, BURBAGE,
HINCKLEY, LE10 2DR.

DRAWING NUMBER 51LYCHGATE/ 3.