



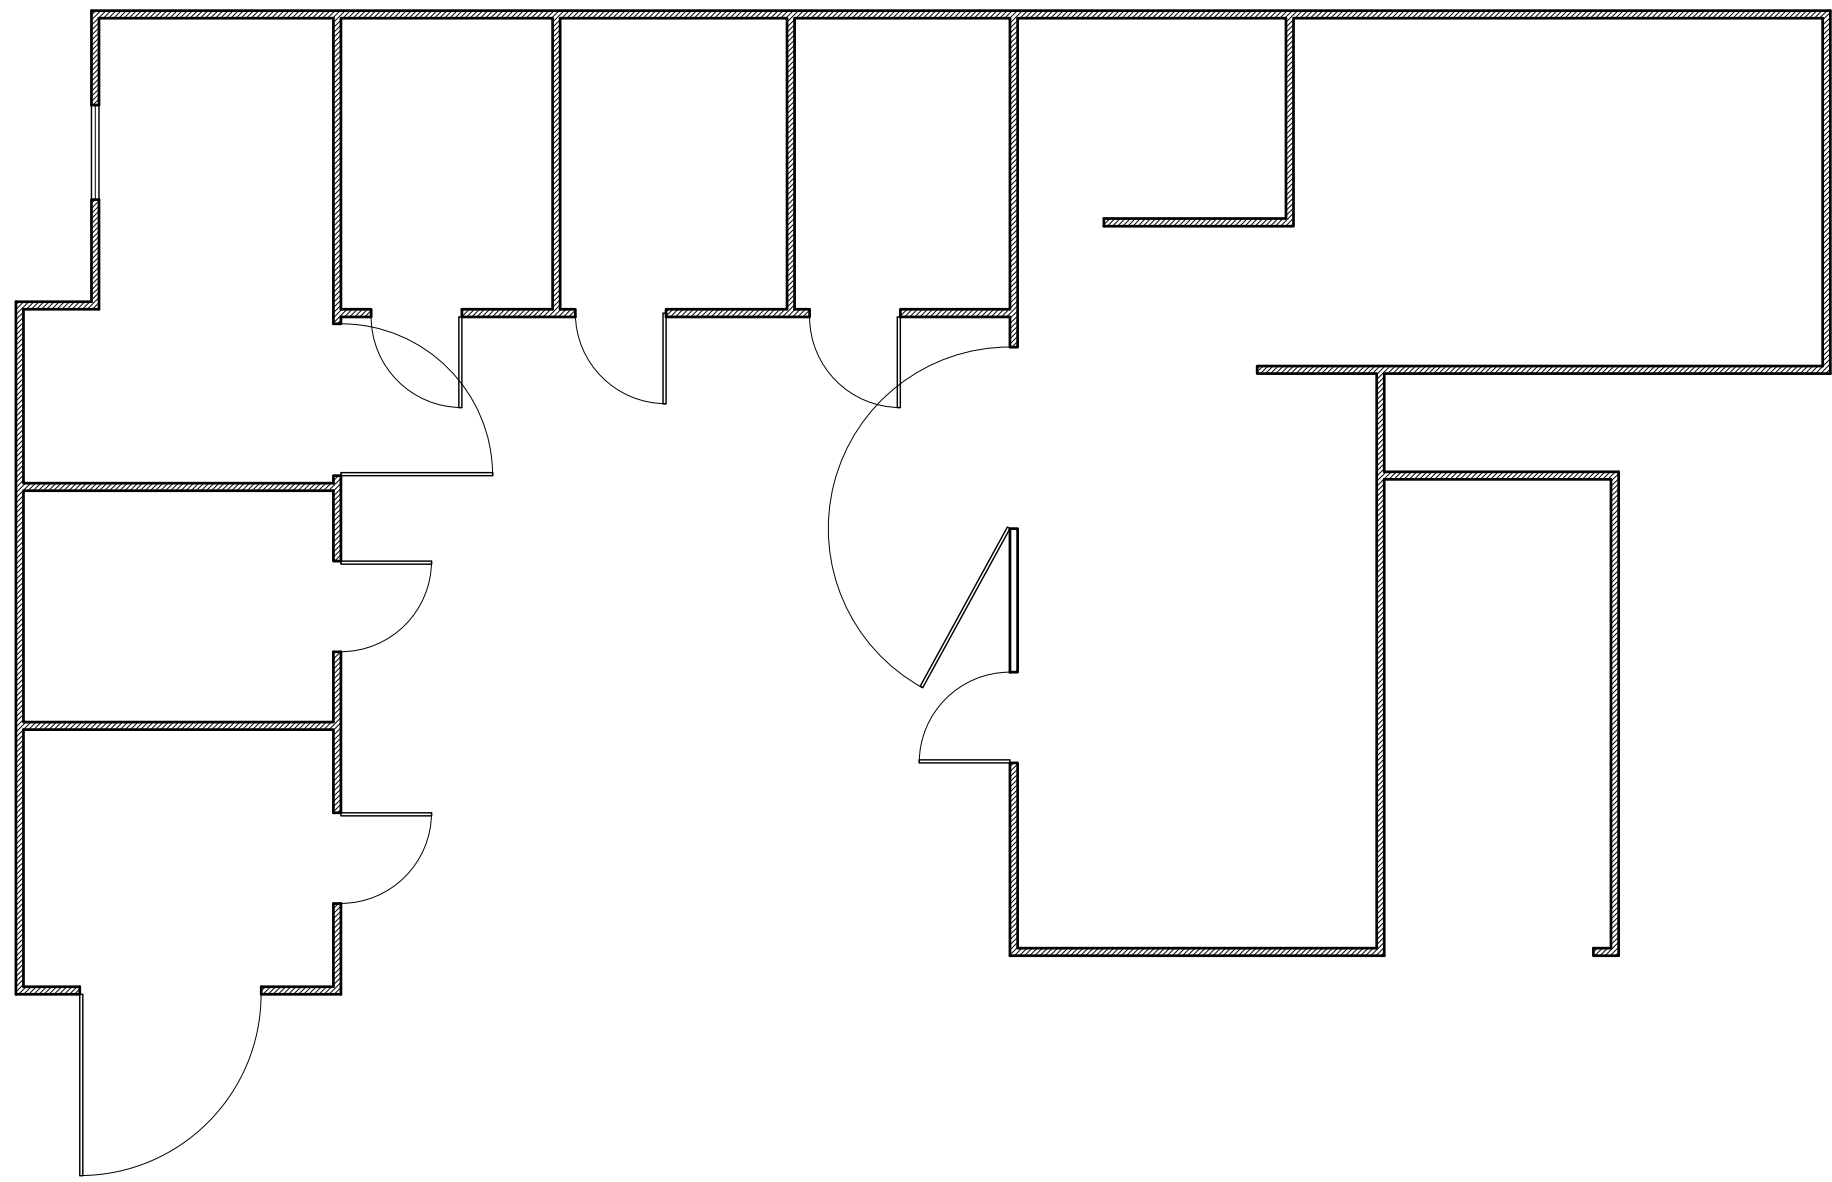


1. Existing Floor Plan

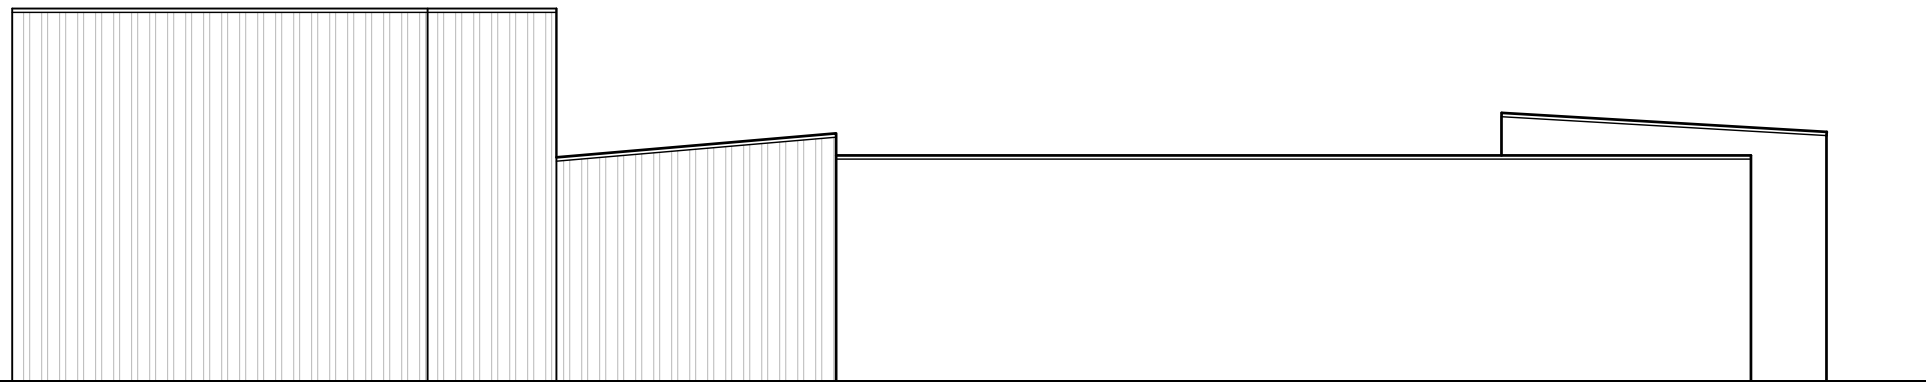


2. Existing Rear Elevation




3. Existing Side Elevation

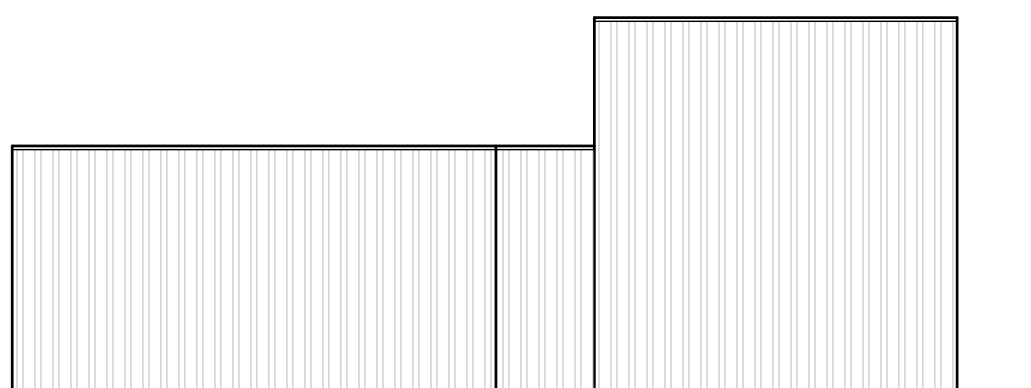


4. Existing Side Elevation

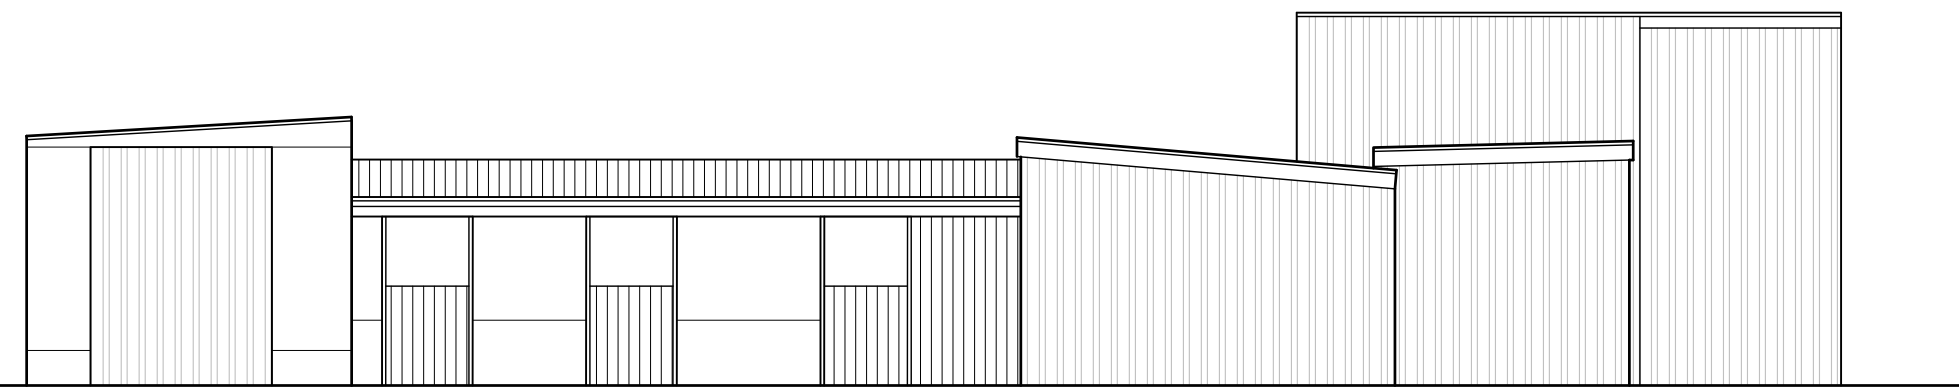


5. Existing Front Elevation

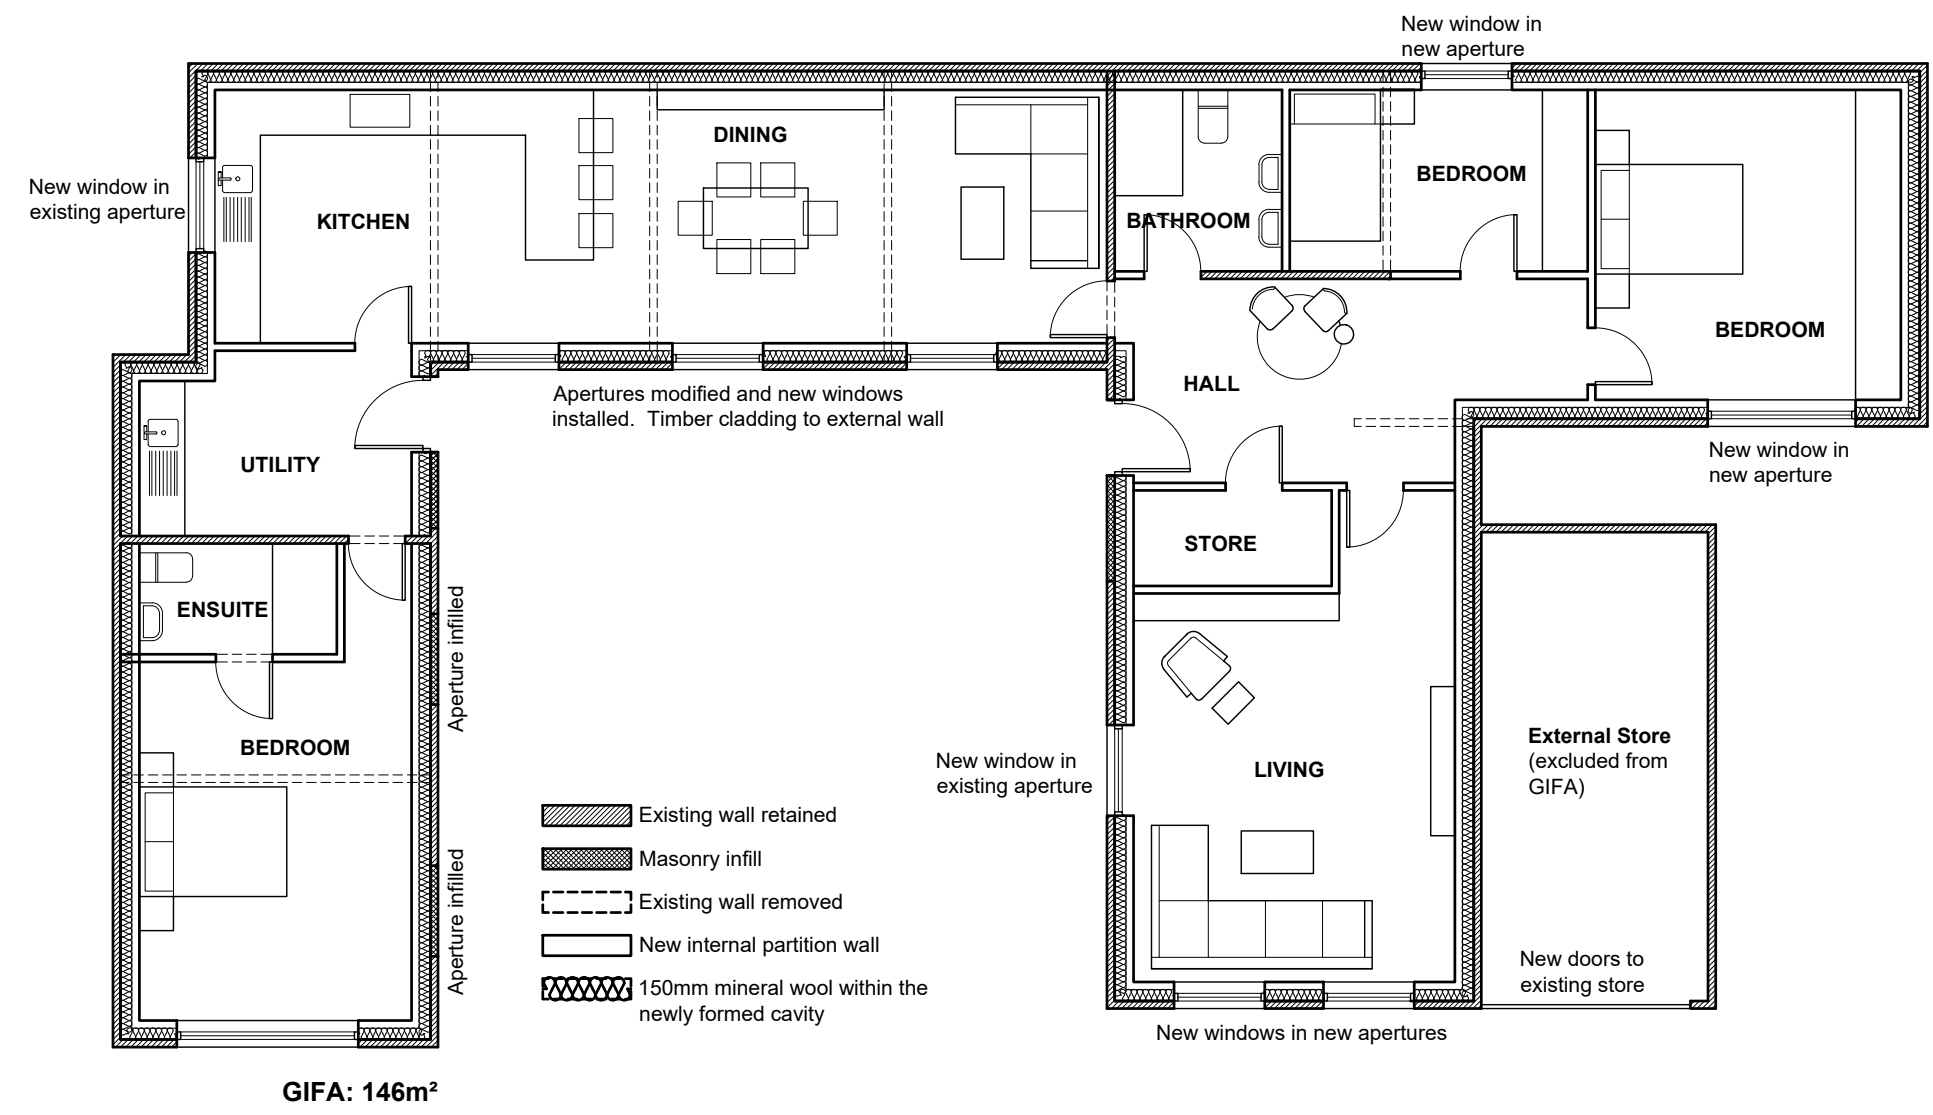


6. Proposed Floor Plan

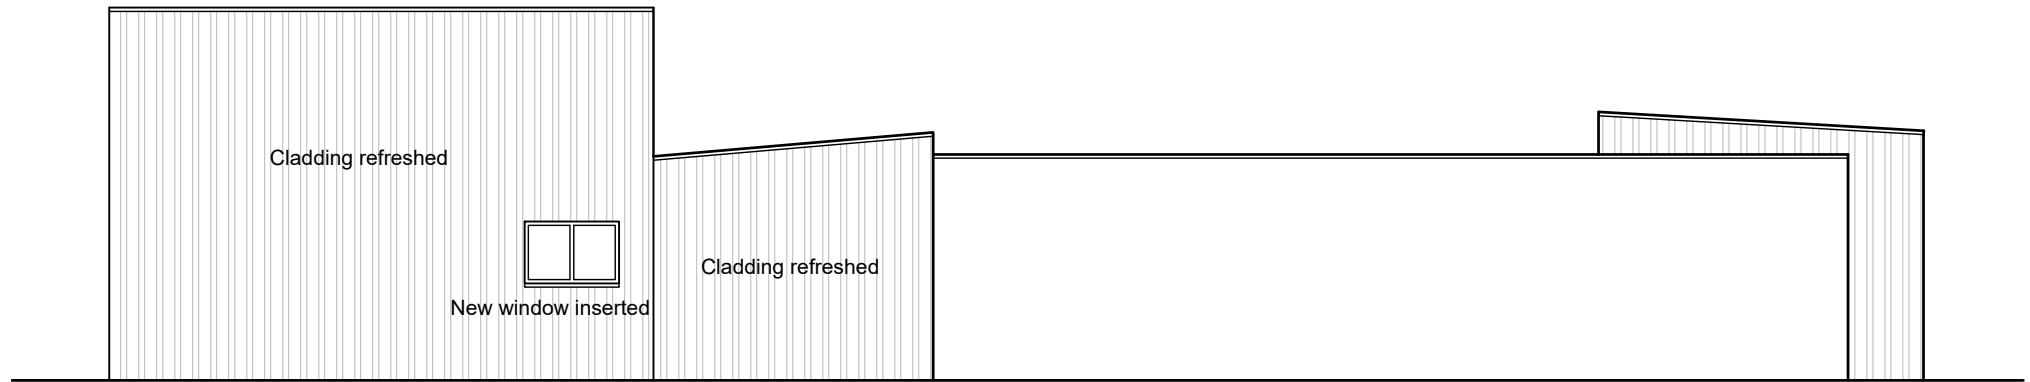


7. Proposed Rear Elevation

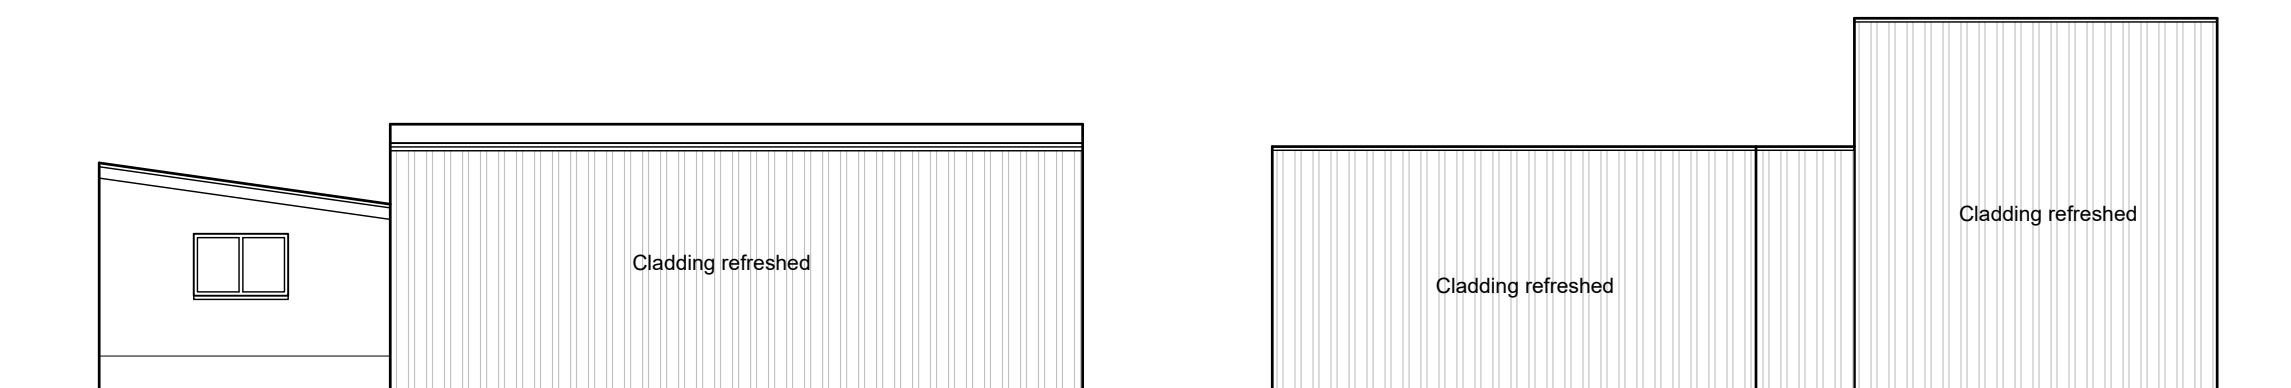


8. Proposed Side Elevation

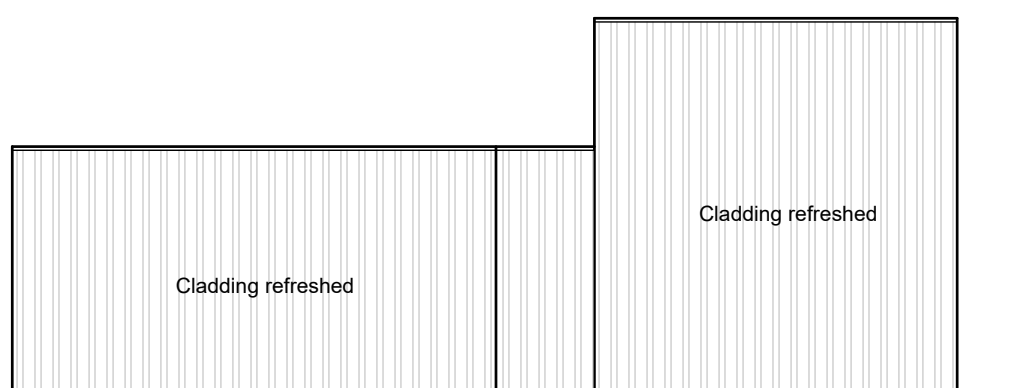

9. Proposed Side Elevation

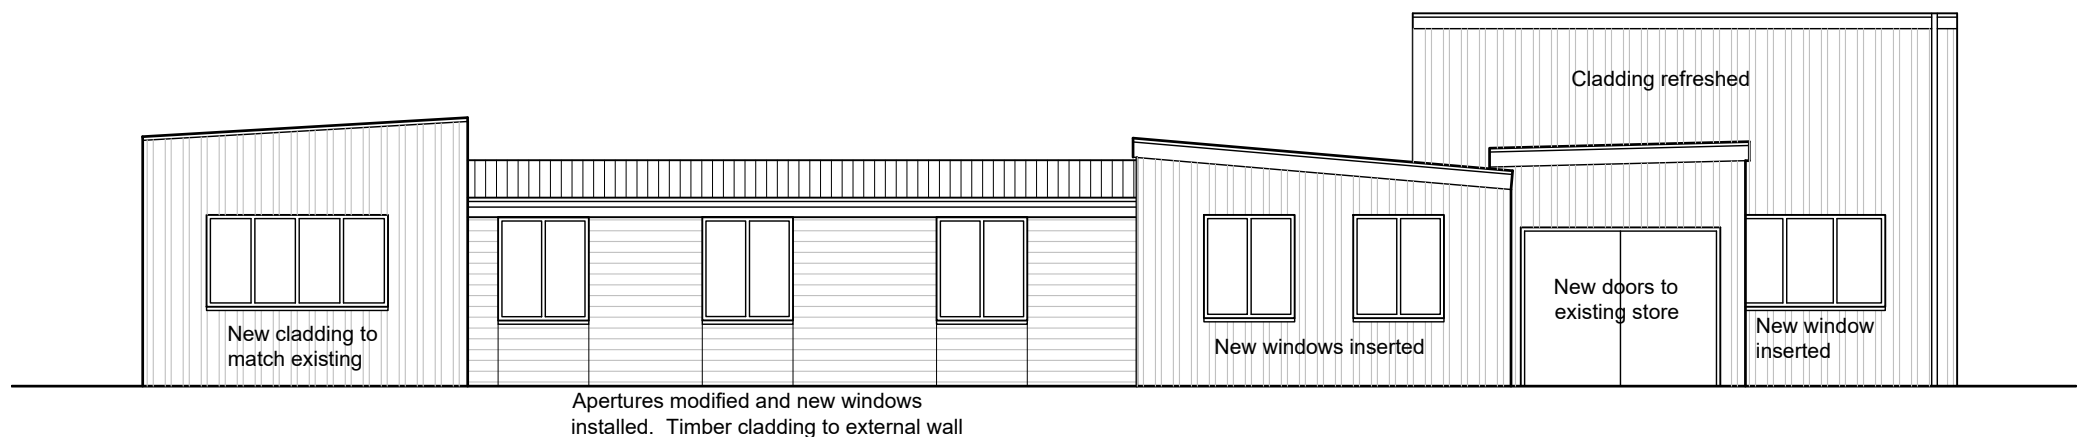

10. Proposed Front Elevation

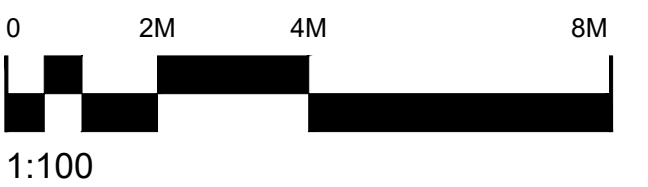

Client:
Carl Tranter

Project:
Craigmore Form

Drawing title:
Existing and Proposed Plans and Elevations

Scale(s):	Size:	First issue:	Drawn:
1:100	A1	10.04.26	WA
Job no:	Drawing no:		Rev:
342	10		

PLANNING