


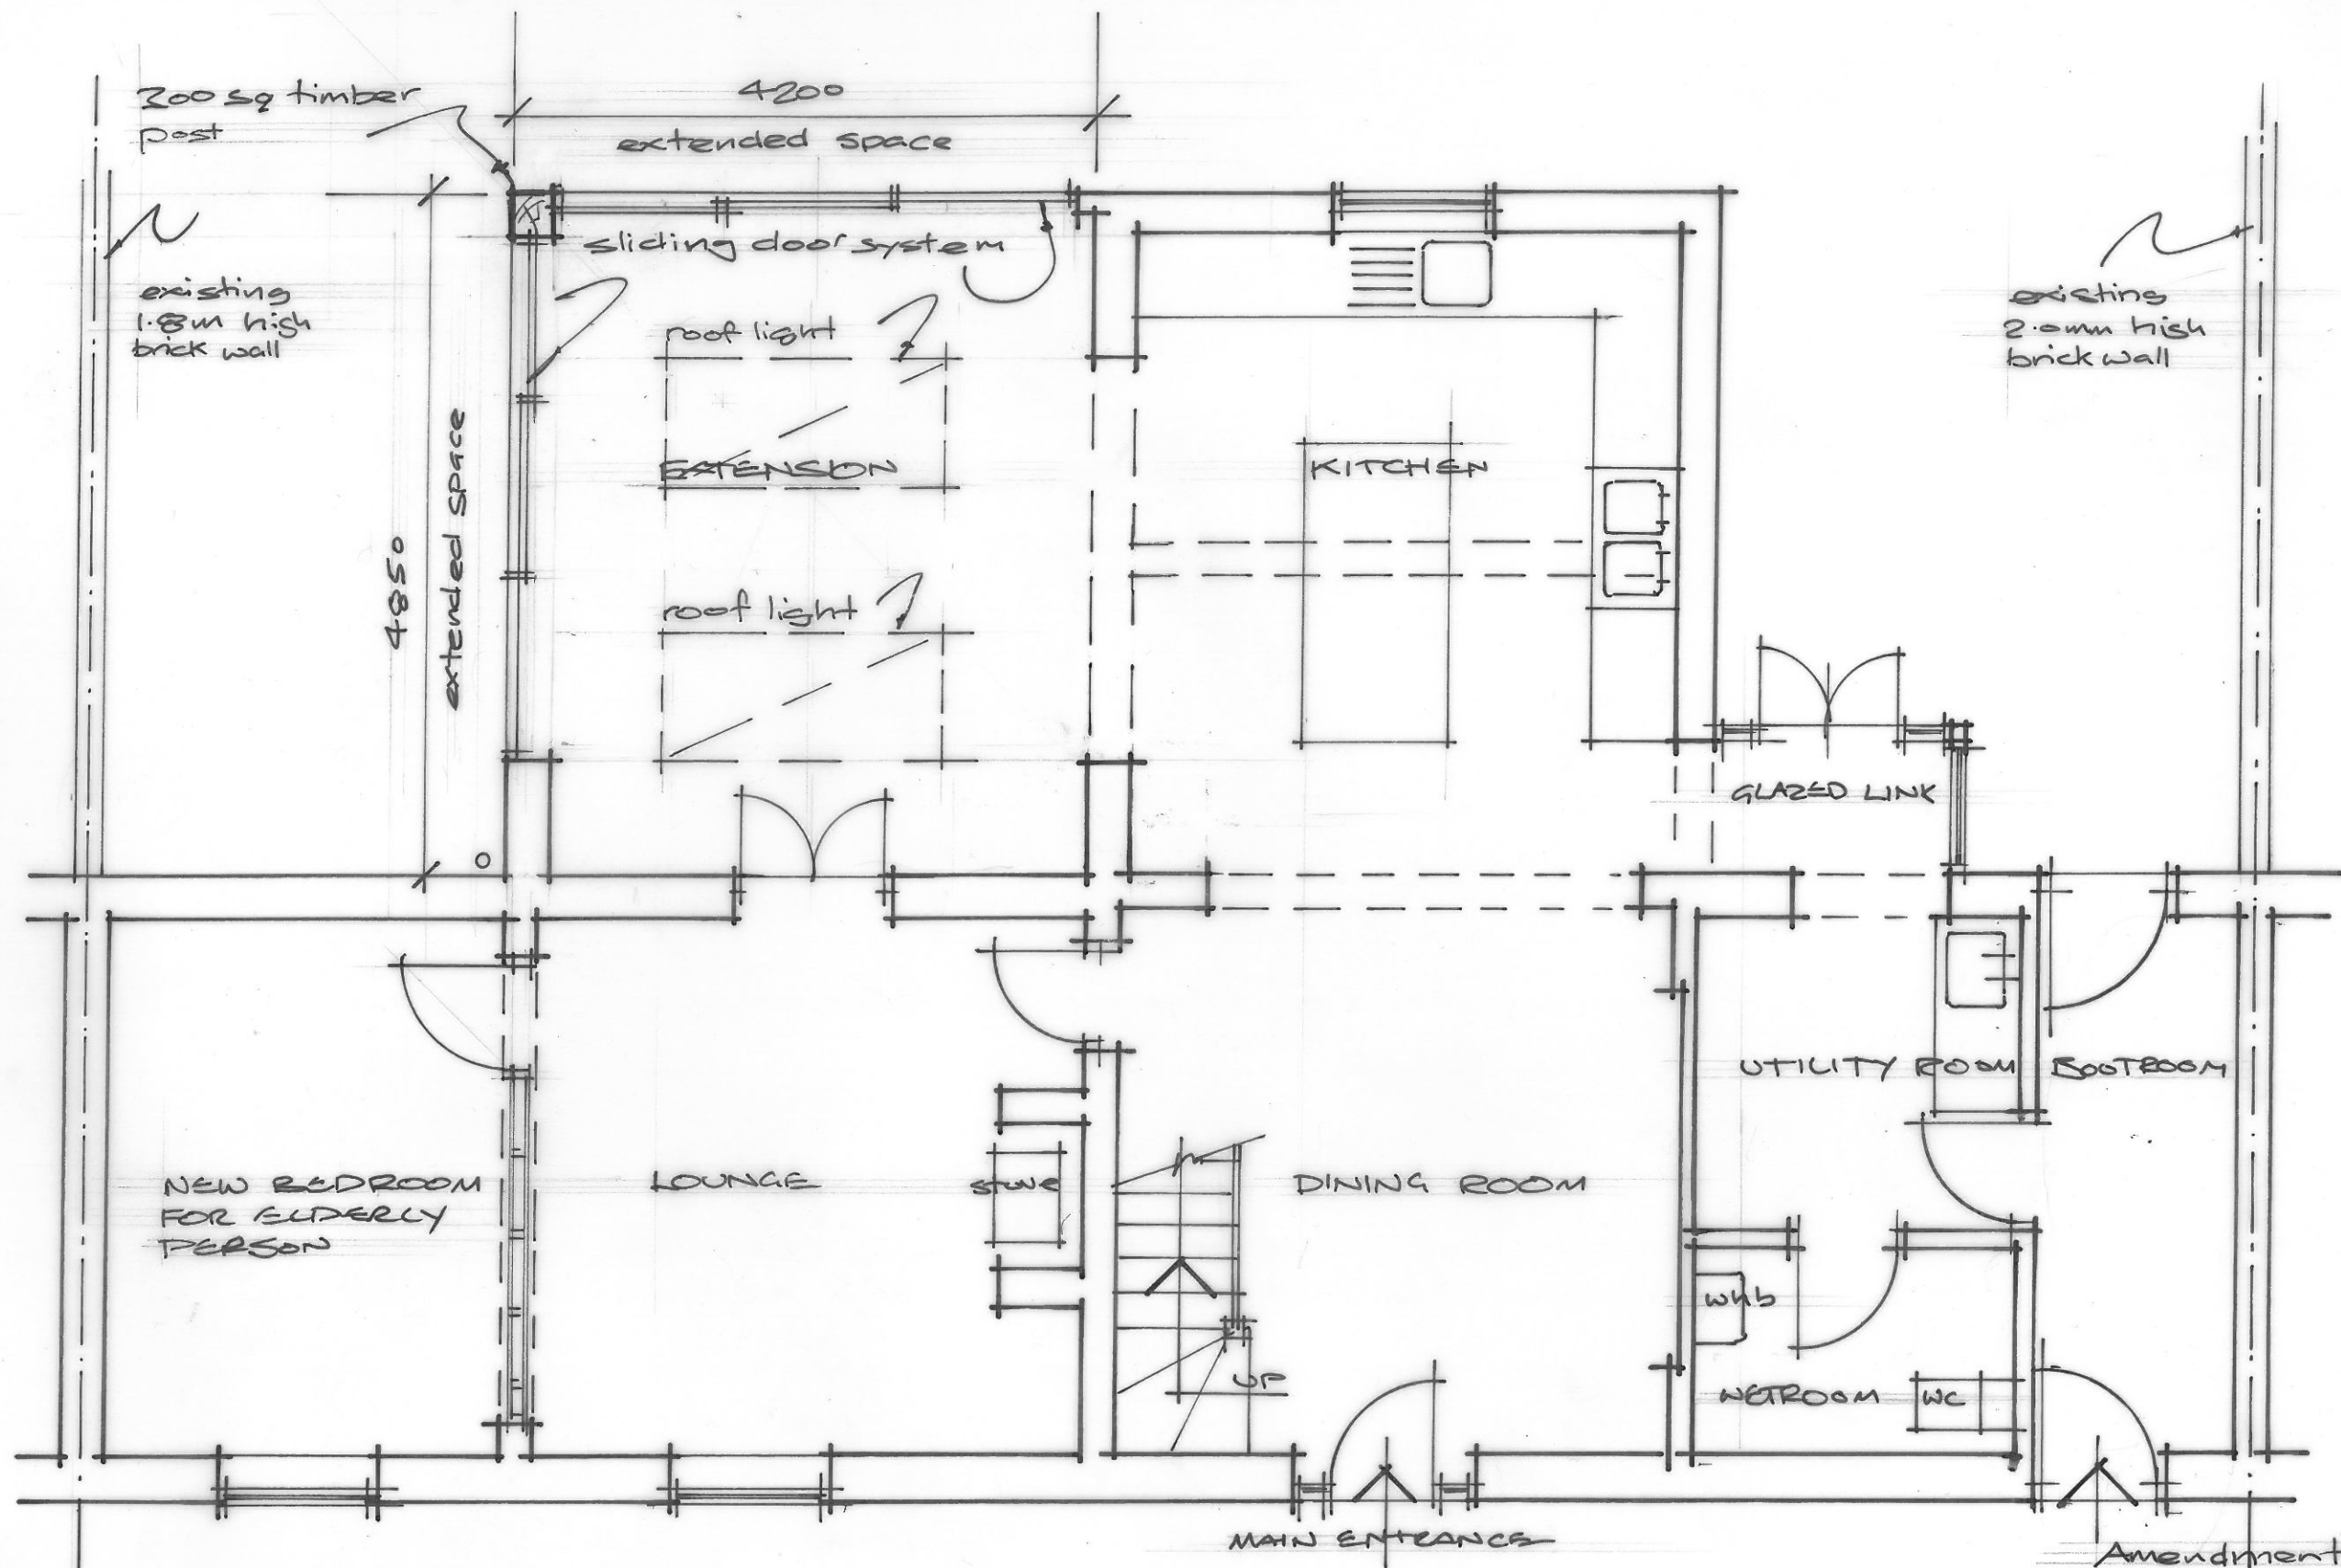

GROUND FLOOR PLAN

PROPOSED GROUND FLOOR EXTENSION

SCALE 1/50 @ A3 DATE: 14.6.23

No 3, LOWER AMBION FARM, AMBION LANE, SUTTON CHENEY, CV13 0AD

DWG No. 3.

Amendments:  
1. timber corner post  
added 17.8.23