


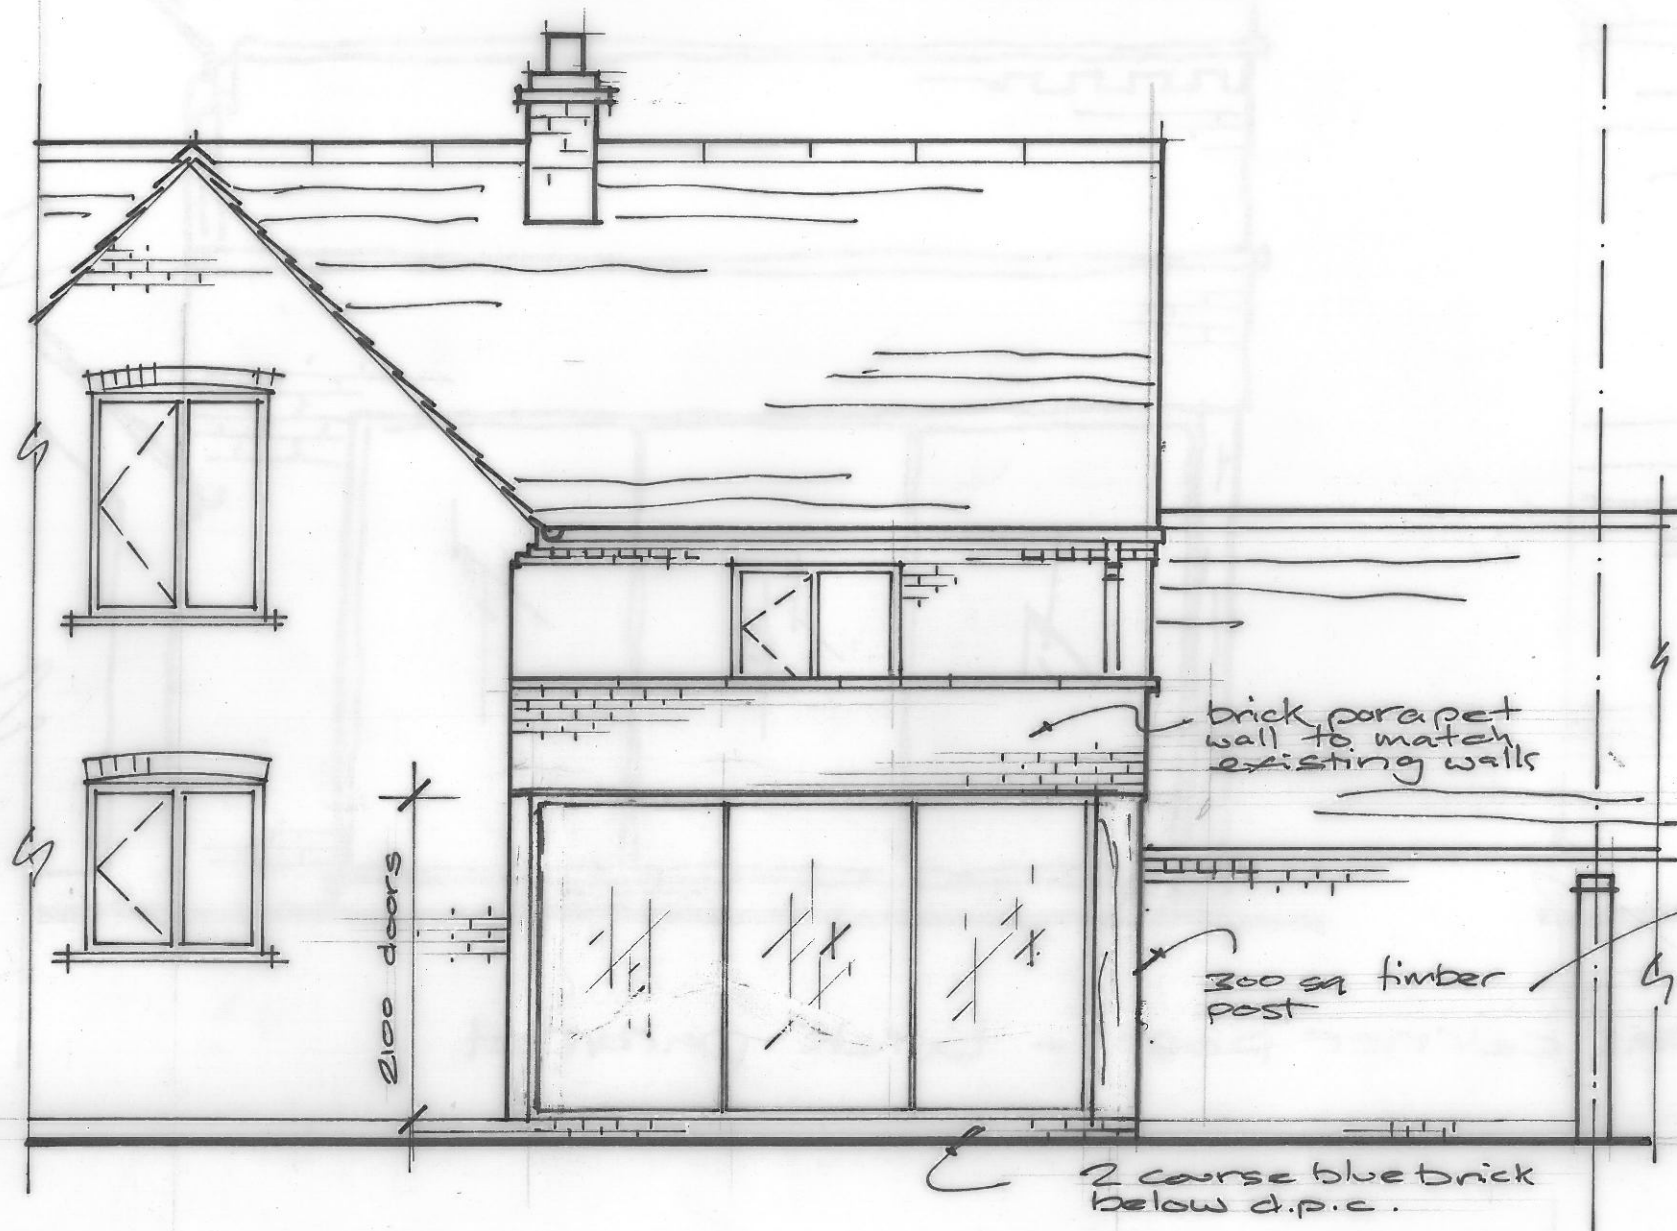

REAR ELEVATION



SIDE ELEVATION

Amendments
1. timber corner post
added 17.8.23

PROPOSED GROUND FLOOR EXTENSION

SCALE 1:50 @ A3

DATE 14.6.23

No 3, LOWER AMBION FARM, AMBION LANE, SUTTON CHENEY,

CN13 OAD

DWG NO. 4.