



ALL DIMENSIONS TO BE CHECKED ON SITE PRIOR TO ORDERING OF MATERIALS.
ALL FIGURED DIMENSIONS ARE FOR DESIGN PURPOSES ONLY.

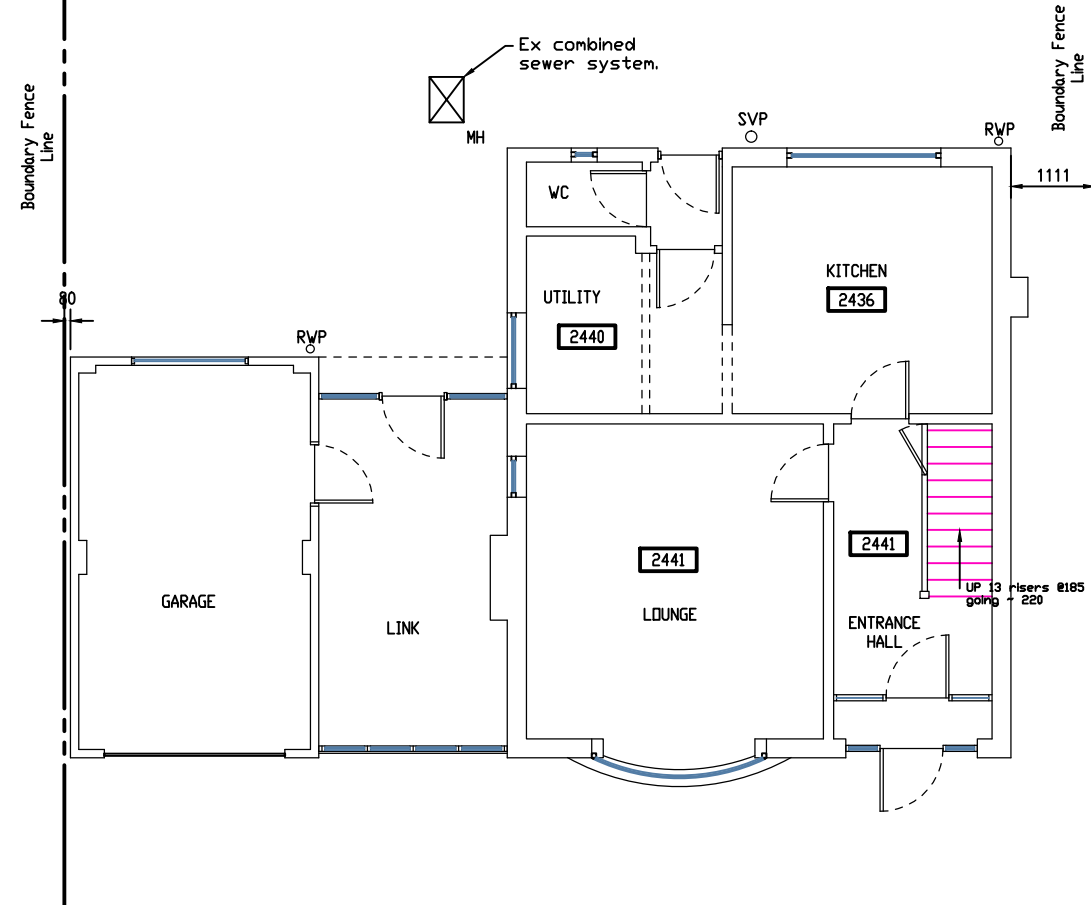

EXISTING GROUND FLOOR PLAN



EXISTING 1ST FLOOR PLAN

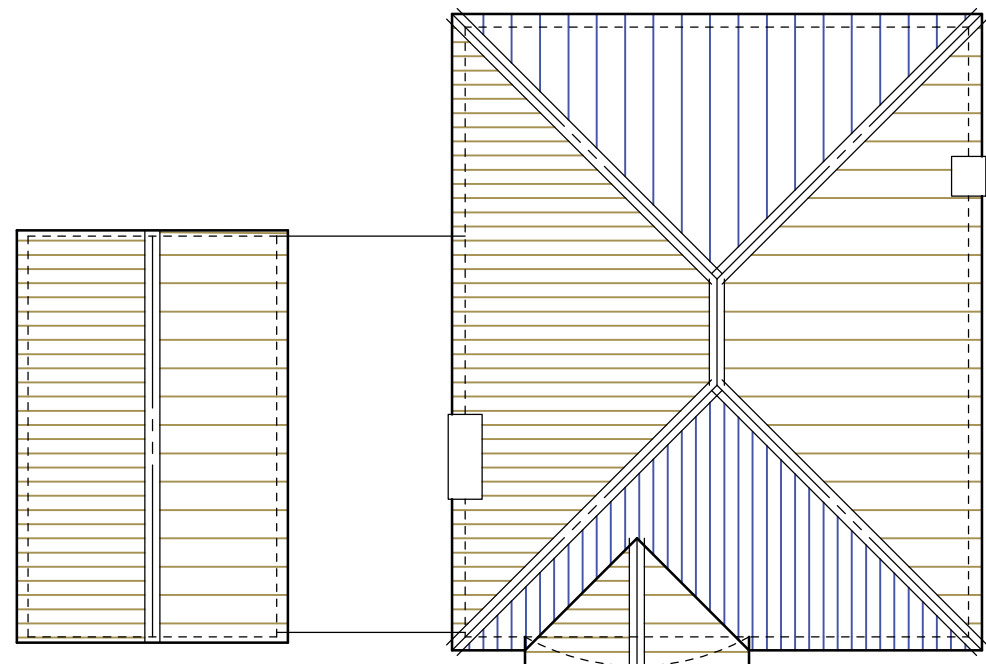

EXISTING ROOF PLAN



REV.	DATE:	DESCRIPTION:
-	24/04/26	PRELIMINARY ISSUE

Project 93 Middlefield Lane Hinckley LE10 0RA	
For Mr & Mrs J Kitching	
Title Existing Plans	
	
Drawn 	Date 11-04-2026
Checked 	
Scale 1:100 • A3	Drawing Number 25455/P01