




ALL DIMENSIONS TO BE CHECKED ON SITE PRIOR TO ORDERING OF MATERIALS.
ALL FIGURED DIMENSIONS ARE FOR DESIGN PURPOSES ONLY.

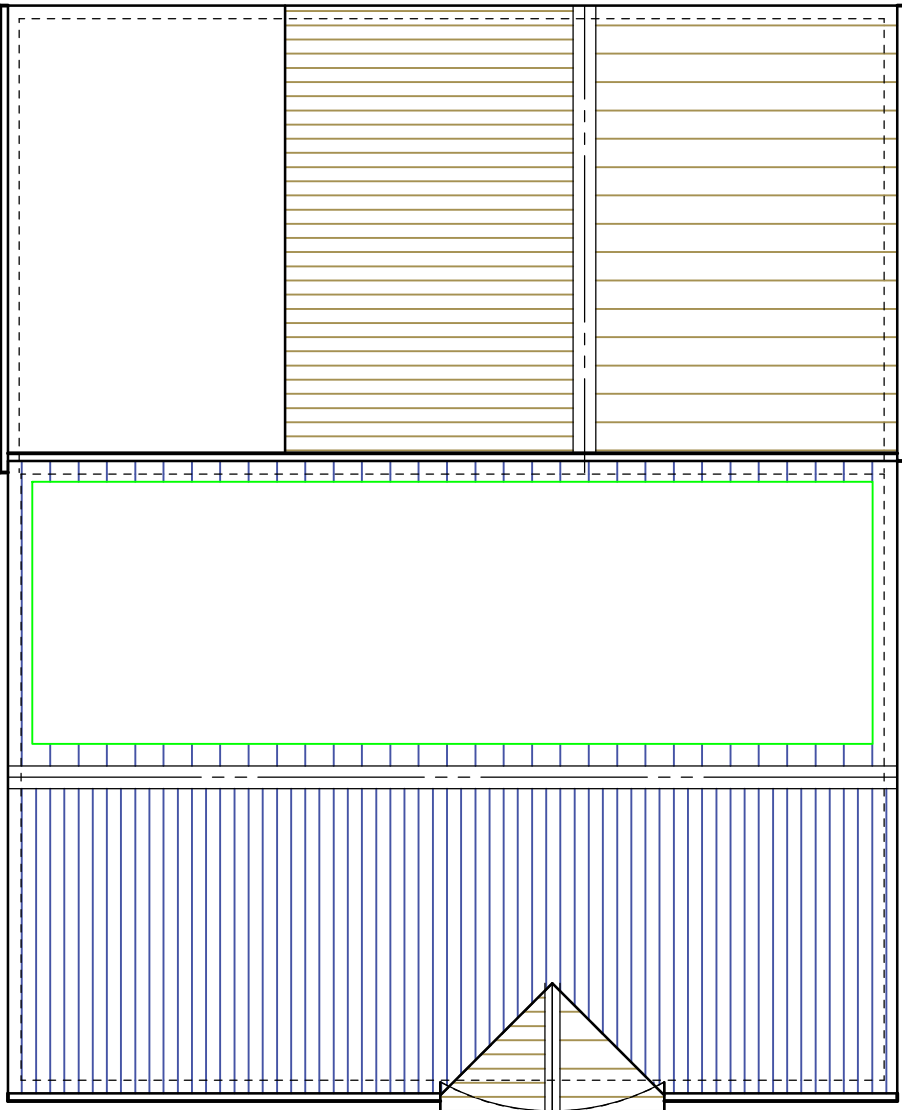


PROPOSED ROOF PLAN

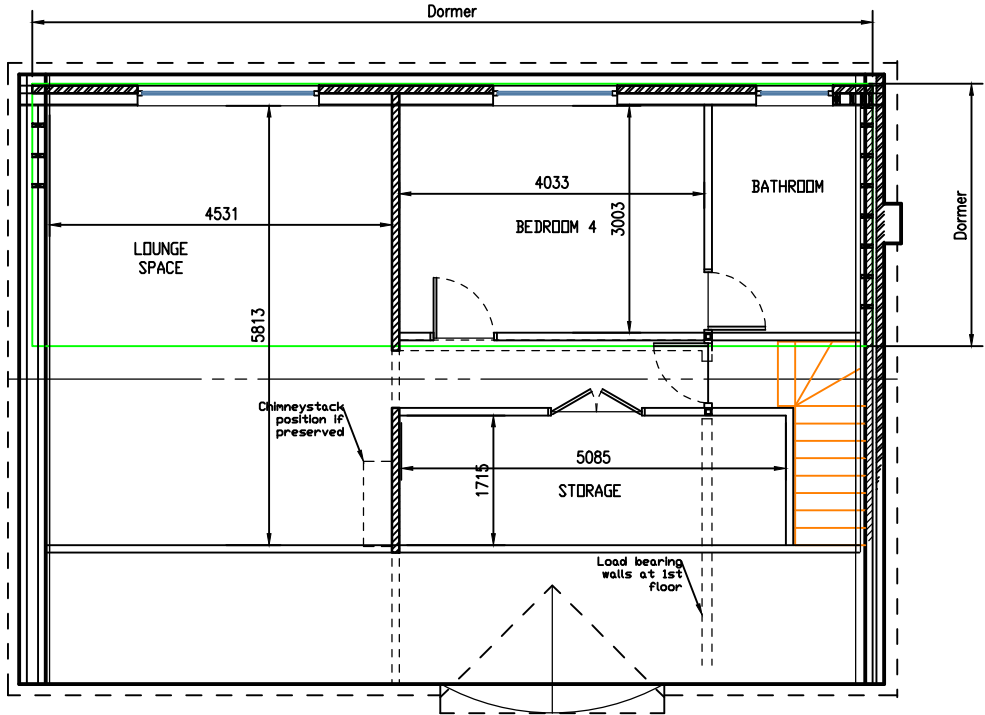


PROPOSED 2ND FLOOR PLAN

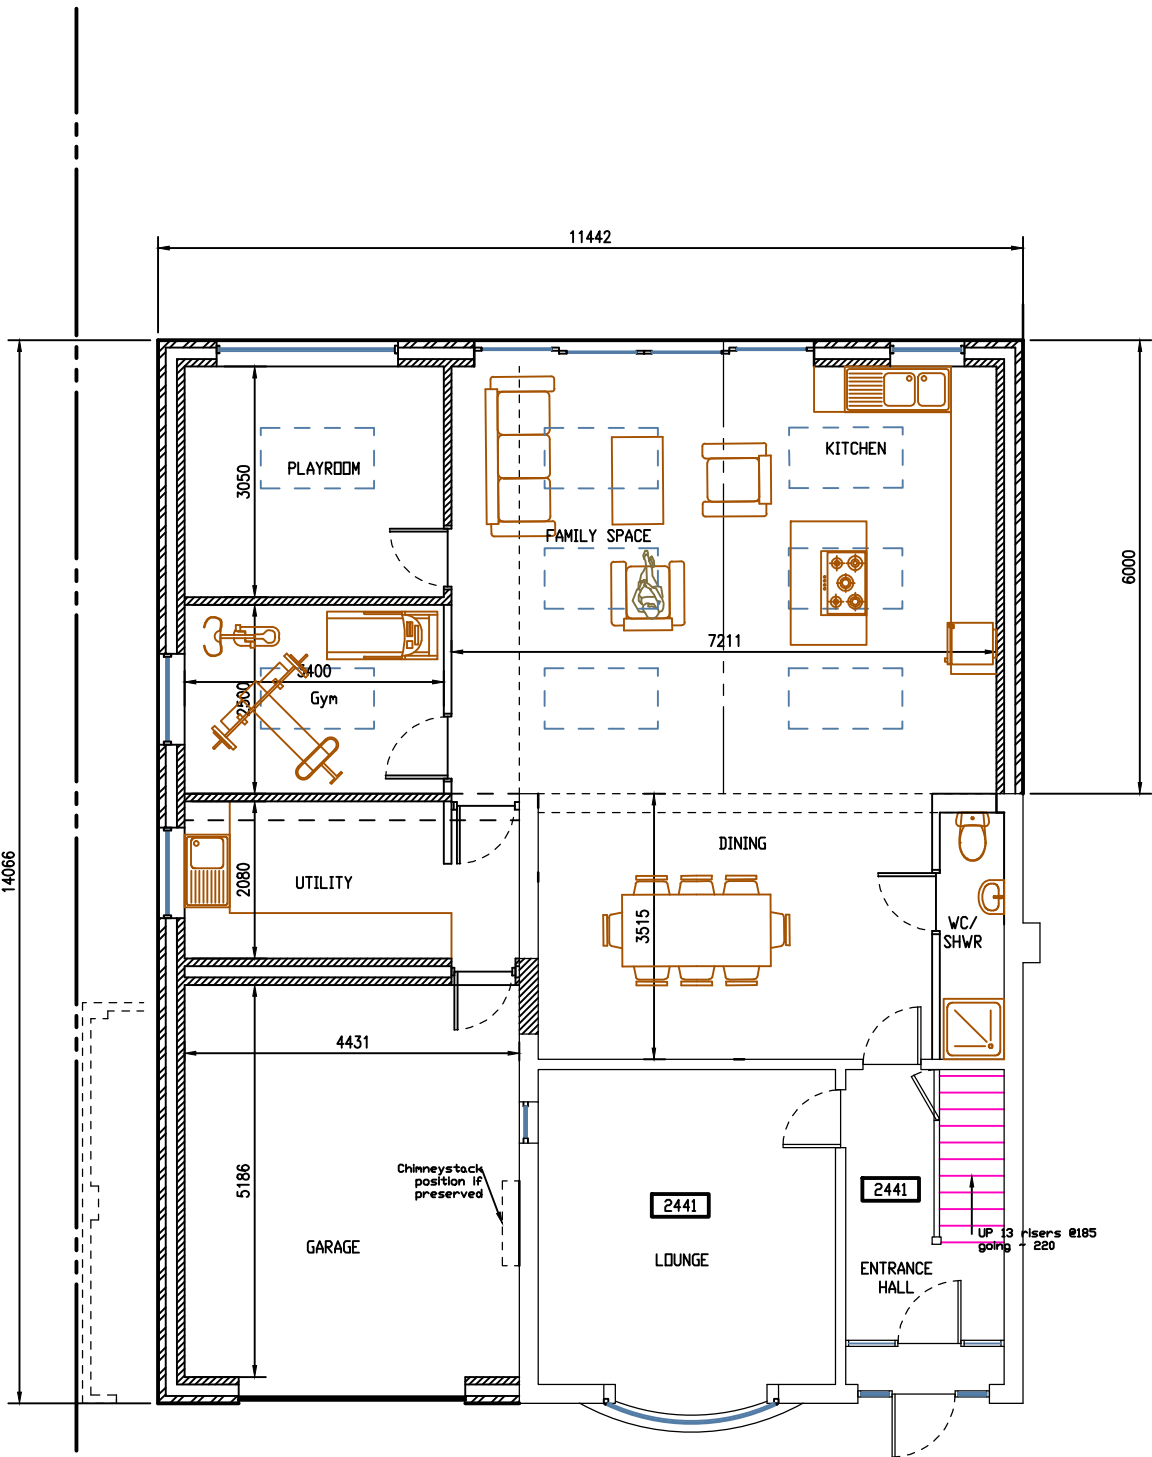

PROPOSED GROUND FLOOR PLAN

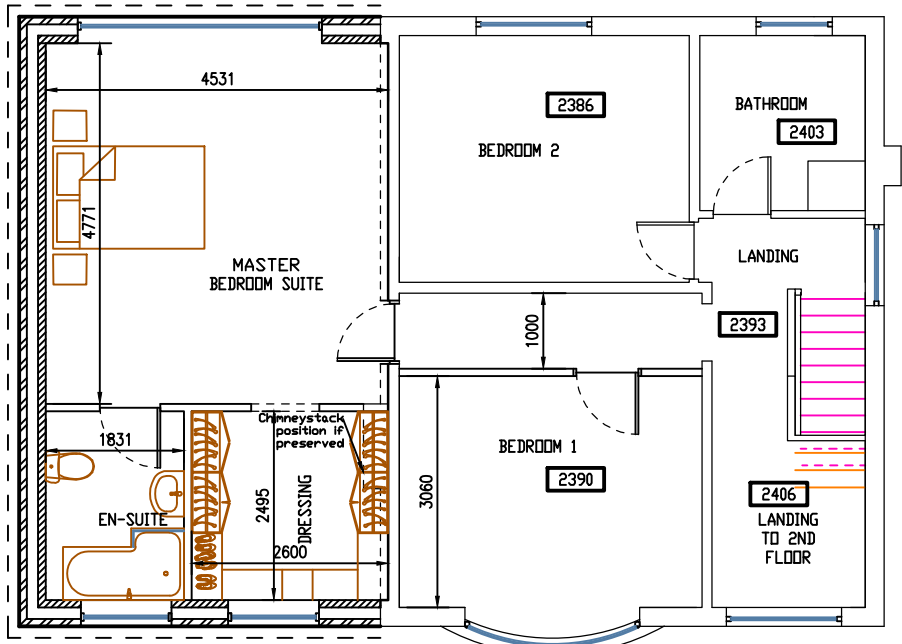

PROPOSED FIRST FLOOR PLAN

 

REV.	DATE:	DESCRIPTION:
—	27/04/26	PRELIMINARY ISSUE

Project

93 Middlefield Lane
Hinckley
LE10 0RA

For Mr & Mrs J Kitching

Title

Proposed Plans

FUTURE DESIGN CONSULTING LTD

42 Woodland Road
Hinckley
Leicestershire
LE10 5JG
Tel: 07979 802530

Drawn



Date

15-04-2026

Checked



Scale

1:100 • A2

Drawing Number

25455/P03