




ALL DIMENSIONS TO BE CHECKED ON SITE PRIOR TO ORDERING OF MATERIALS.
ALL FIGURED DIMENSIONS ARE FOR DESIGN PURPOSES ONLY.

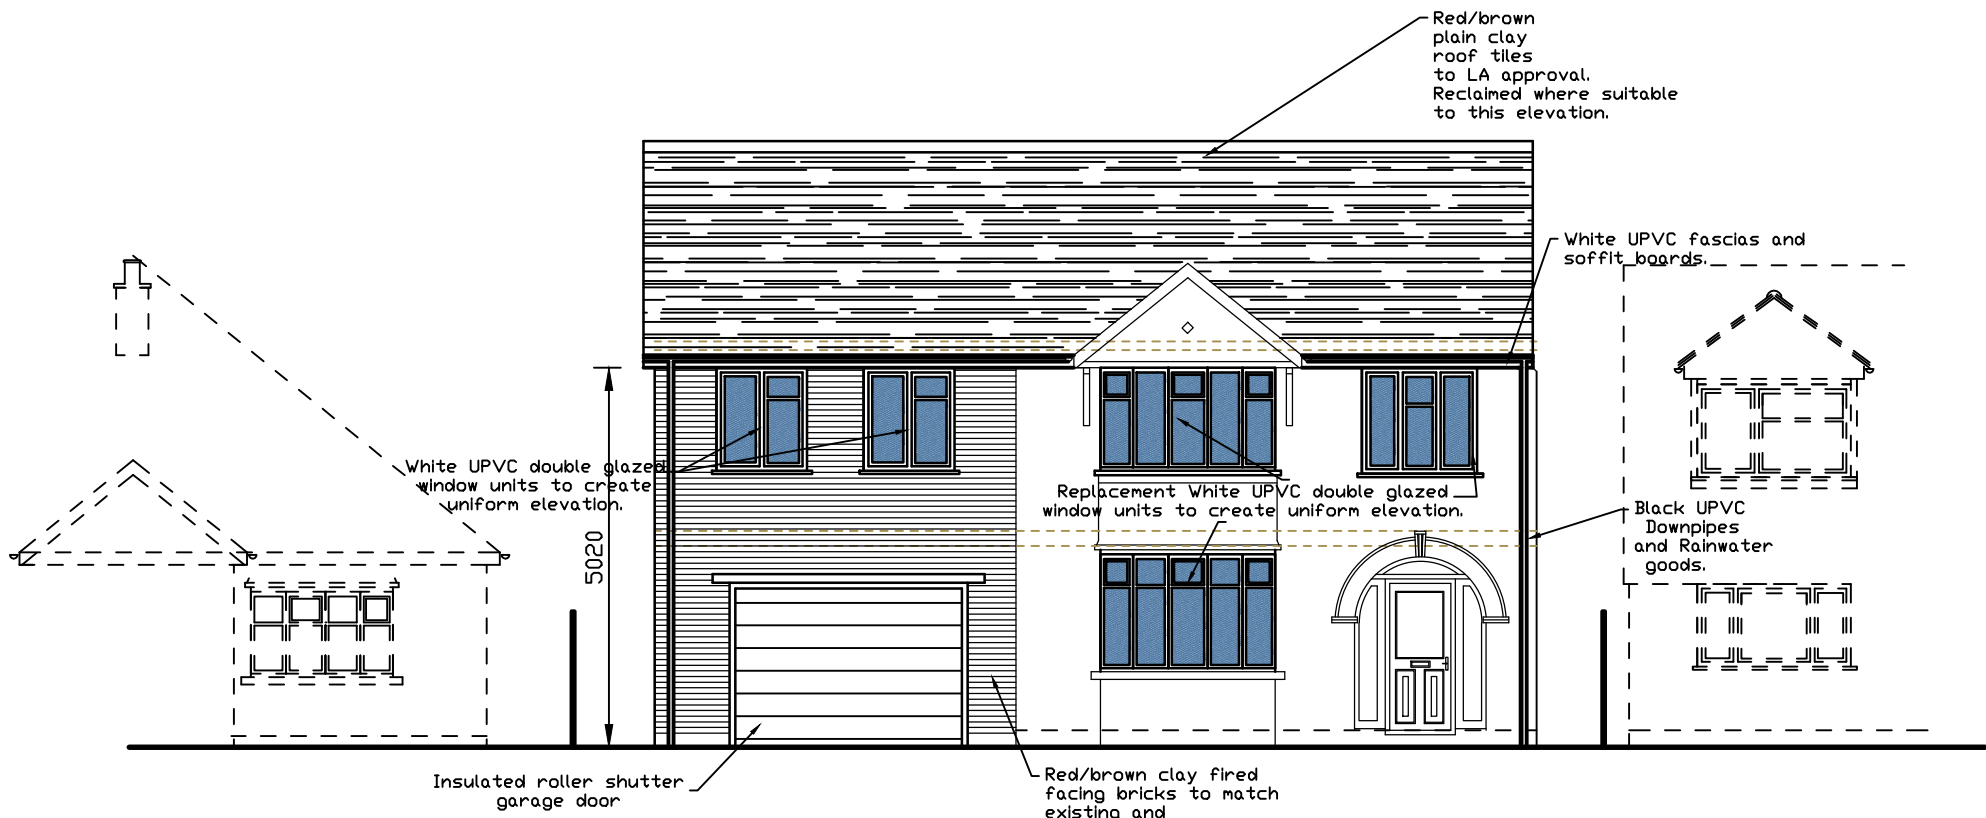


PROPOSED FRONT ELEVATION

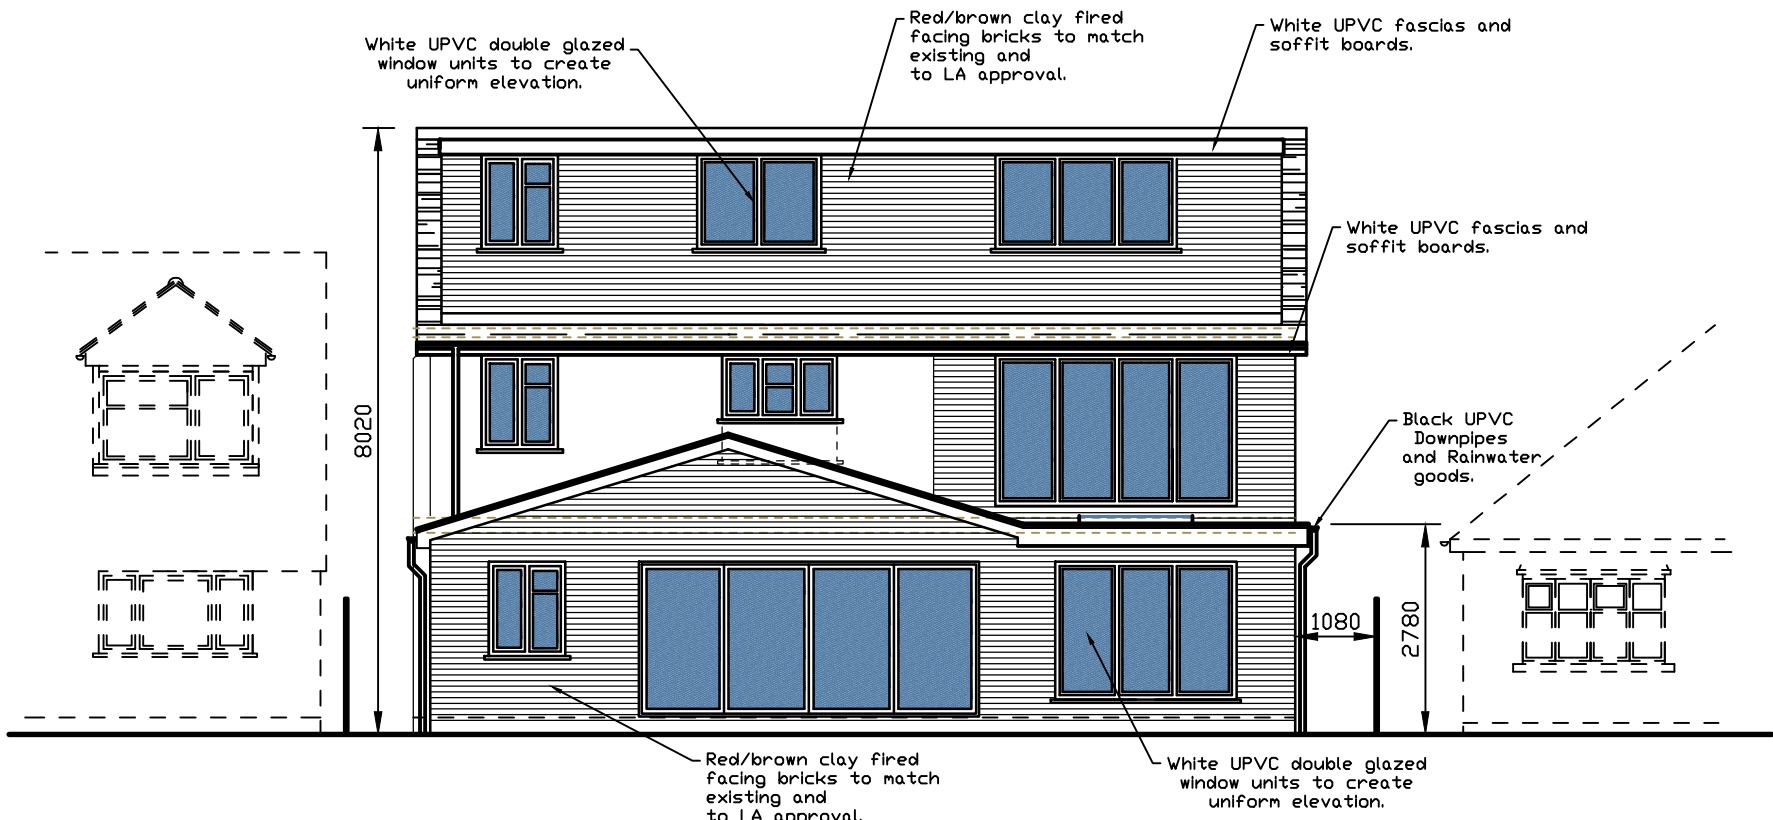


PROPOSED REAR ELEVATION

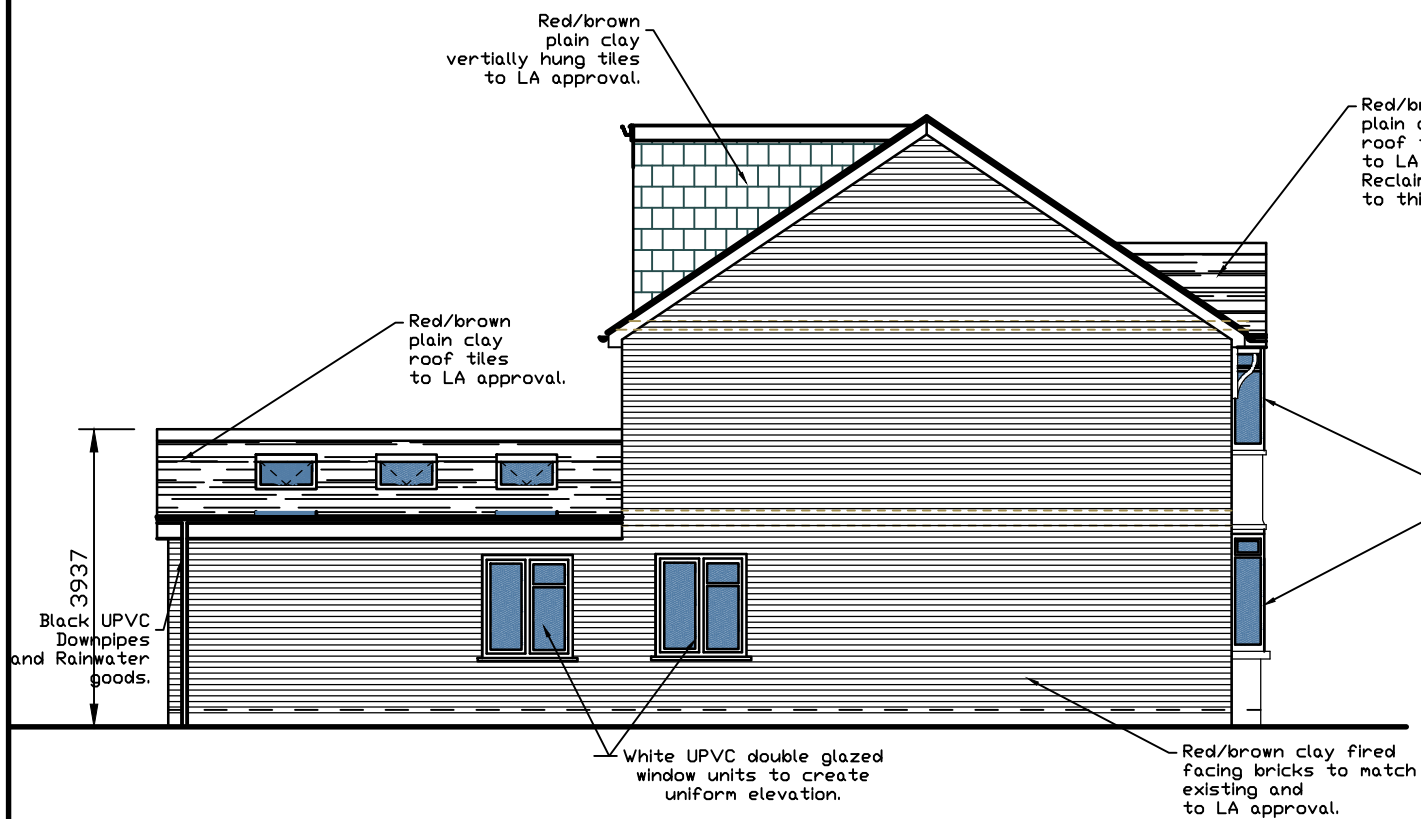

PROPOSED LEFT SIDE ELEVATION

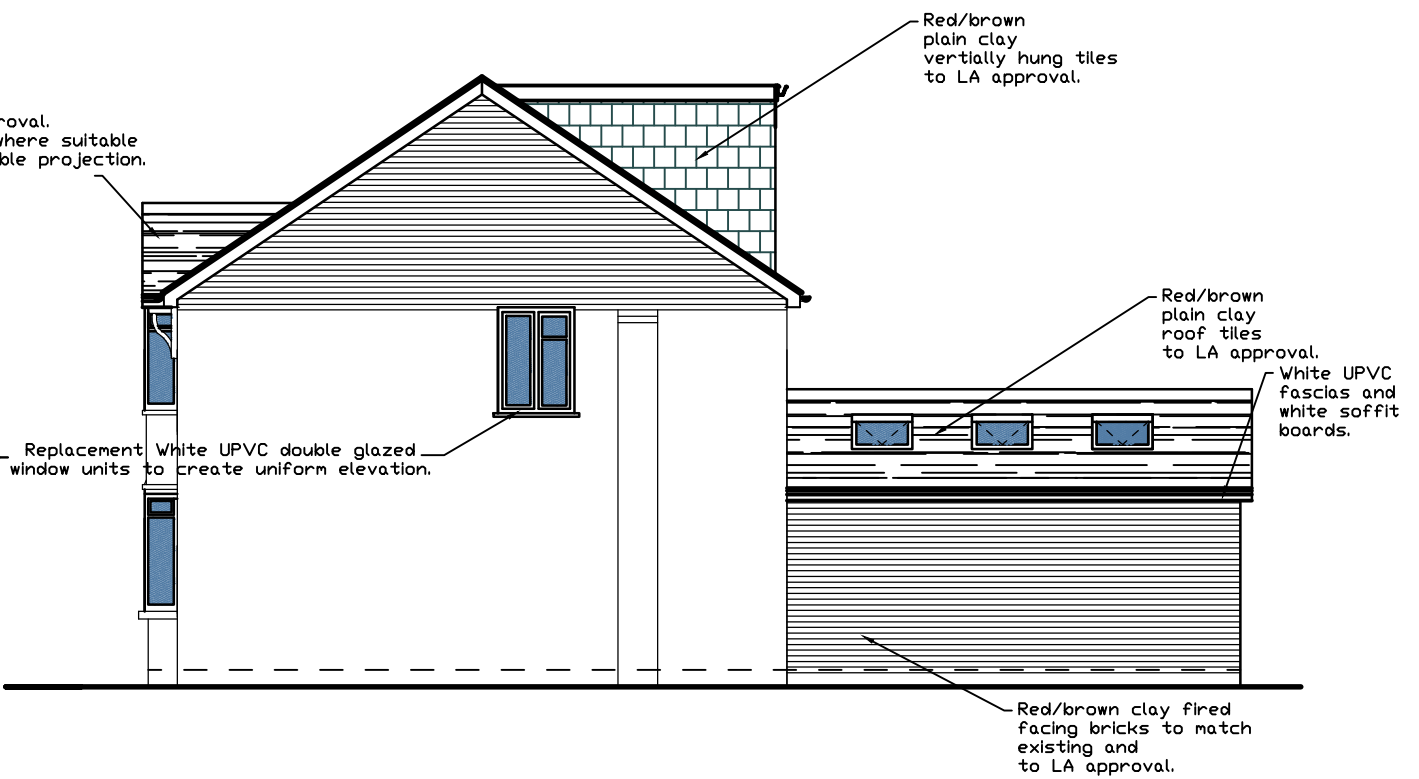

PROPOSED RIGHT SIDE ELEVATION

 

REV.	DATE:	DESCRIPTION:
1	15/05/26	PRELIMINARY ISSUE

Project 93 Middlefield Lane Hinckley LE10 0RA	
For Mr & Mrs J Kitching	
Title Proposed Elevations	
	
Drawn 	Date 10-05-2026
Checked 	
Scale 1:100 • A2	Drawing Number 25455/P04