




THIS DRAWING IS COPYRIGHT
DIMENSIONS ARE NOT TO BE SCALED FROM THIS DRAWING UNLESS
DONE SO BY THE LOCAL PLANNING AUTHORITY.
AXONarchitects CANNOT BE LIABLE FOR THIRD PARTY REPRODUCTION
ELECTRONIC DATA IS NOT TO BE AMENDED/DELETED WITHOUT
AXONarchitects PERMISSION
Ordnance Survey (c) Crown Copyright 2012. All rights reserved.
Licence number 0100031673
Supplied by EMAPSITE (Ordnance Survey Licensed Partner)

REV	DATE	INIT	DESCRIPTION
A	27-07-2023	NJA	PV PANELS ADDED TO ROOF


NORTH

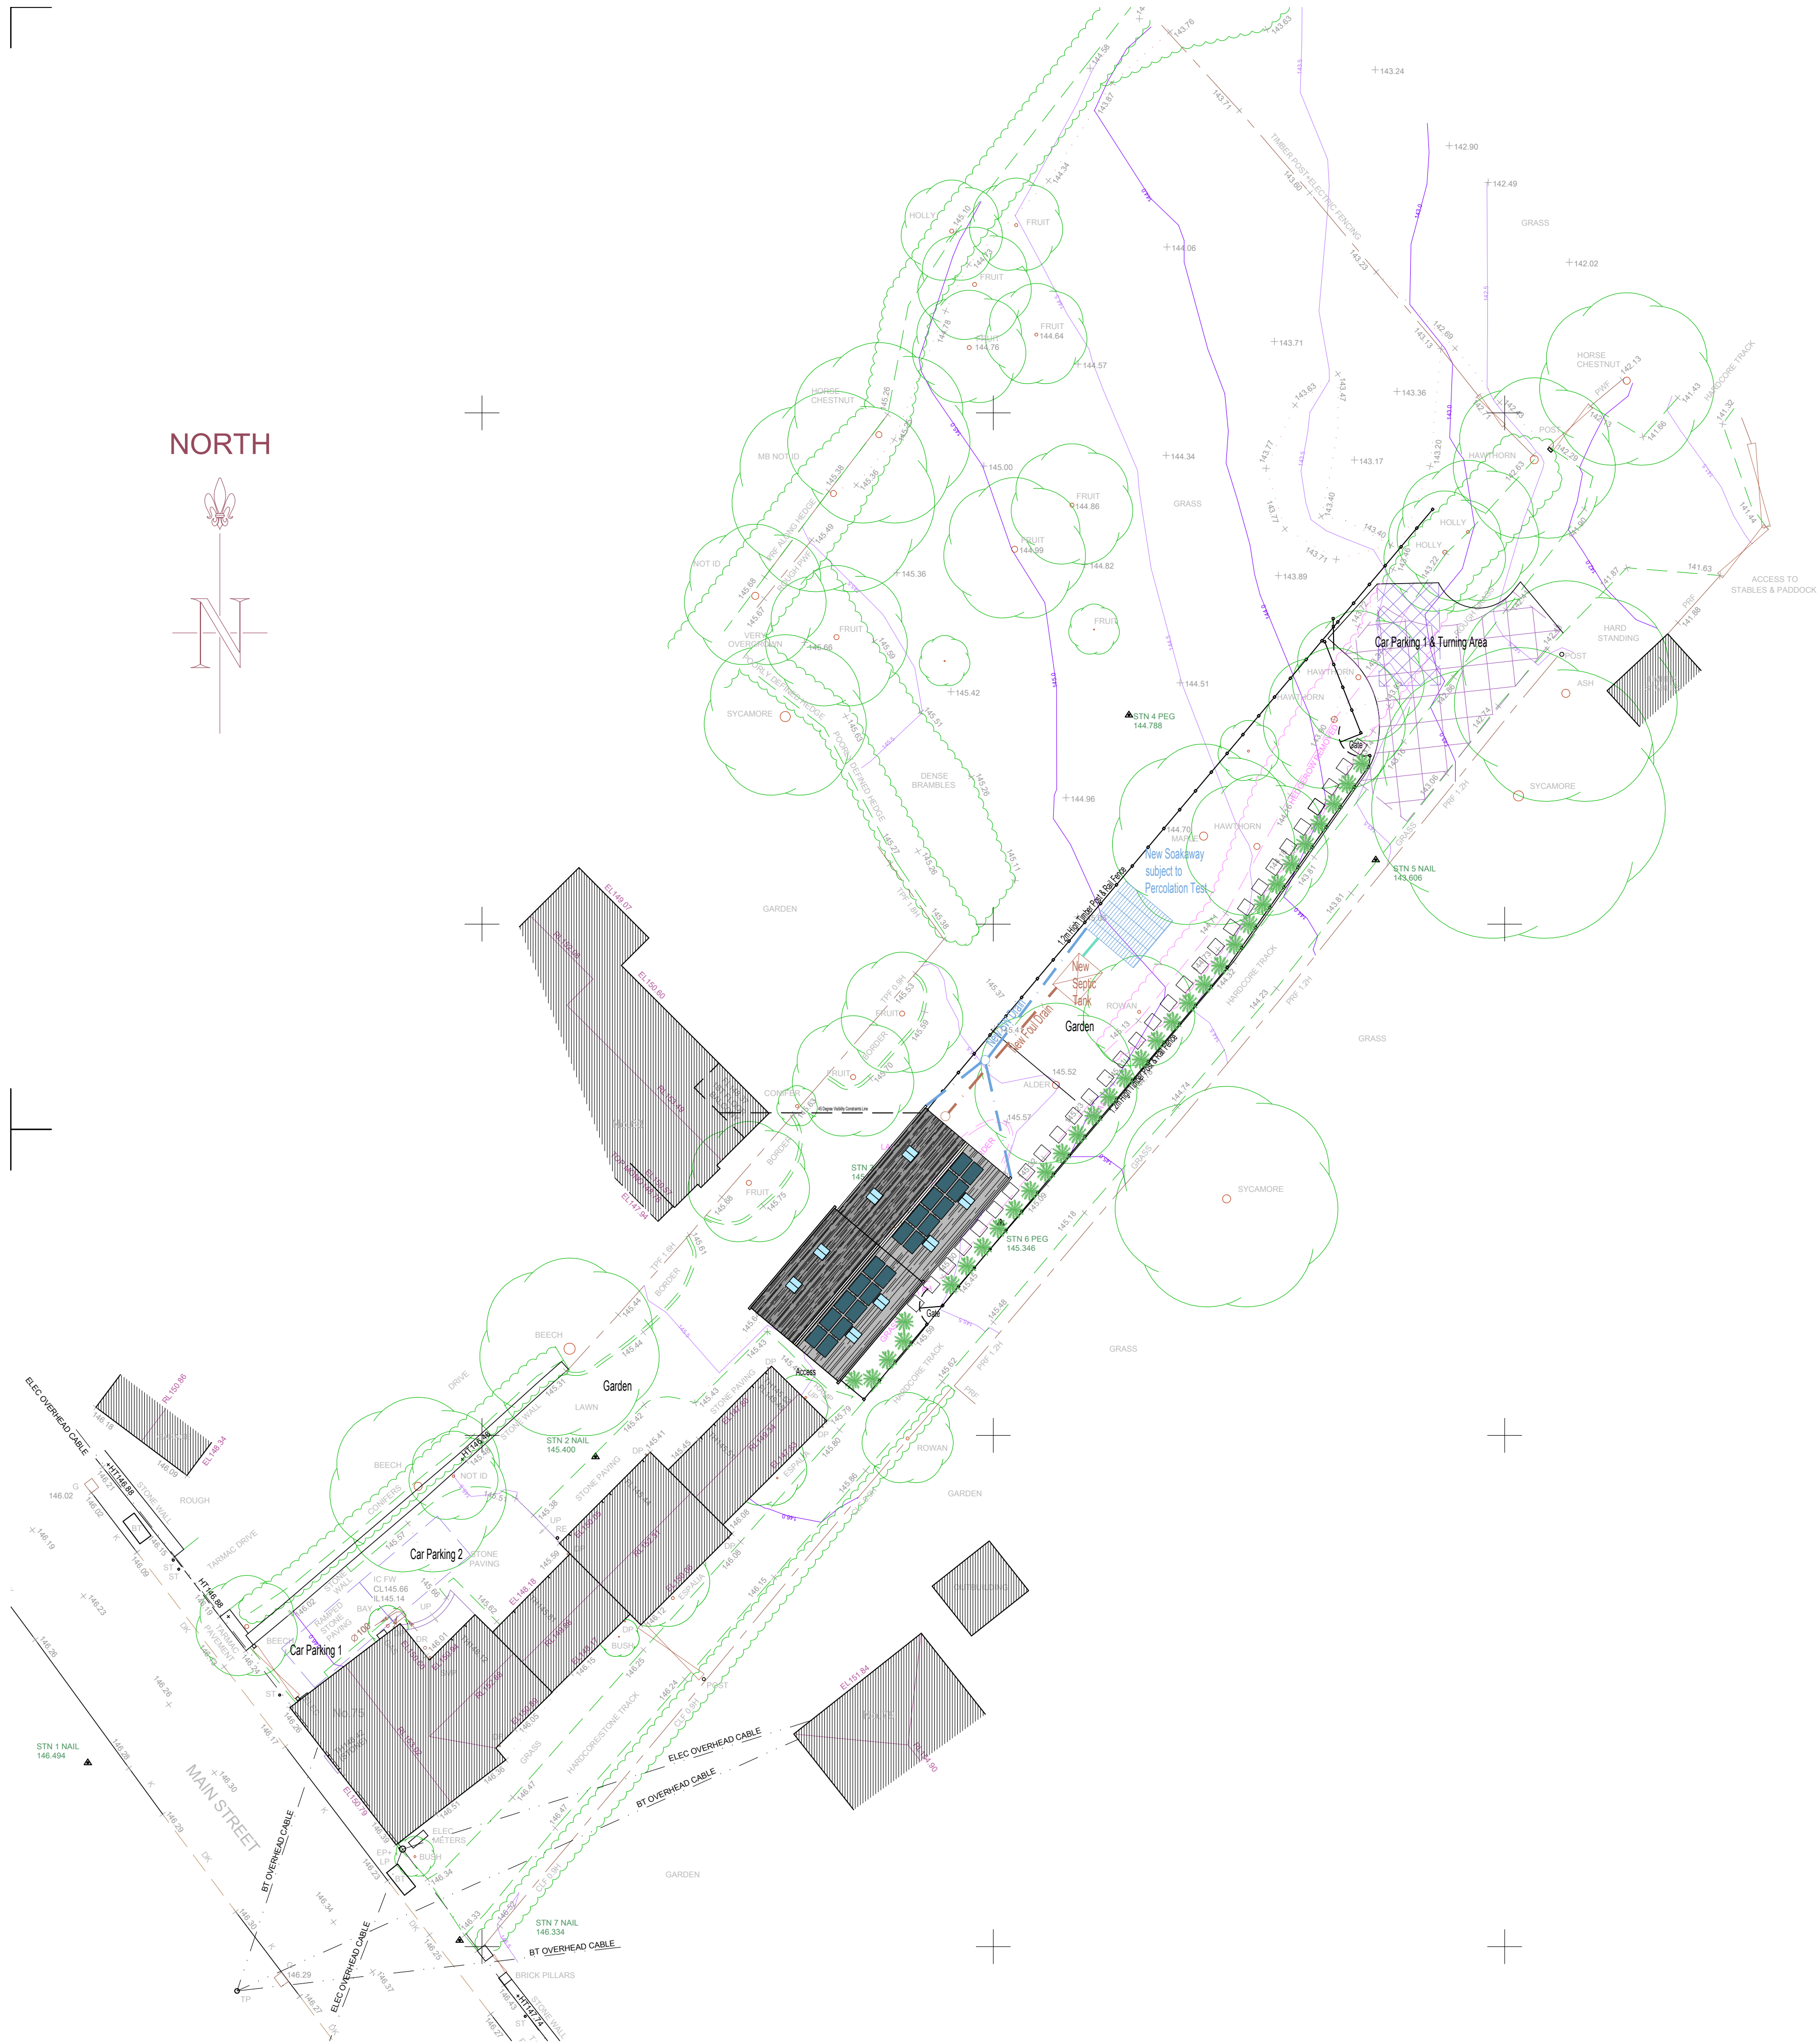


PROPOSED SITE PLAN 1:200

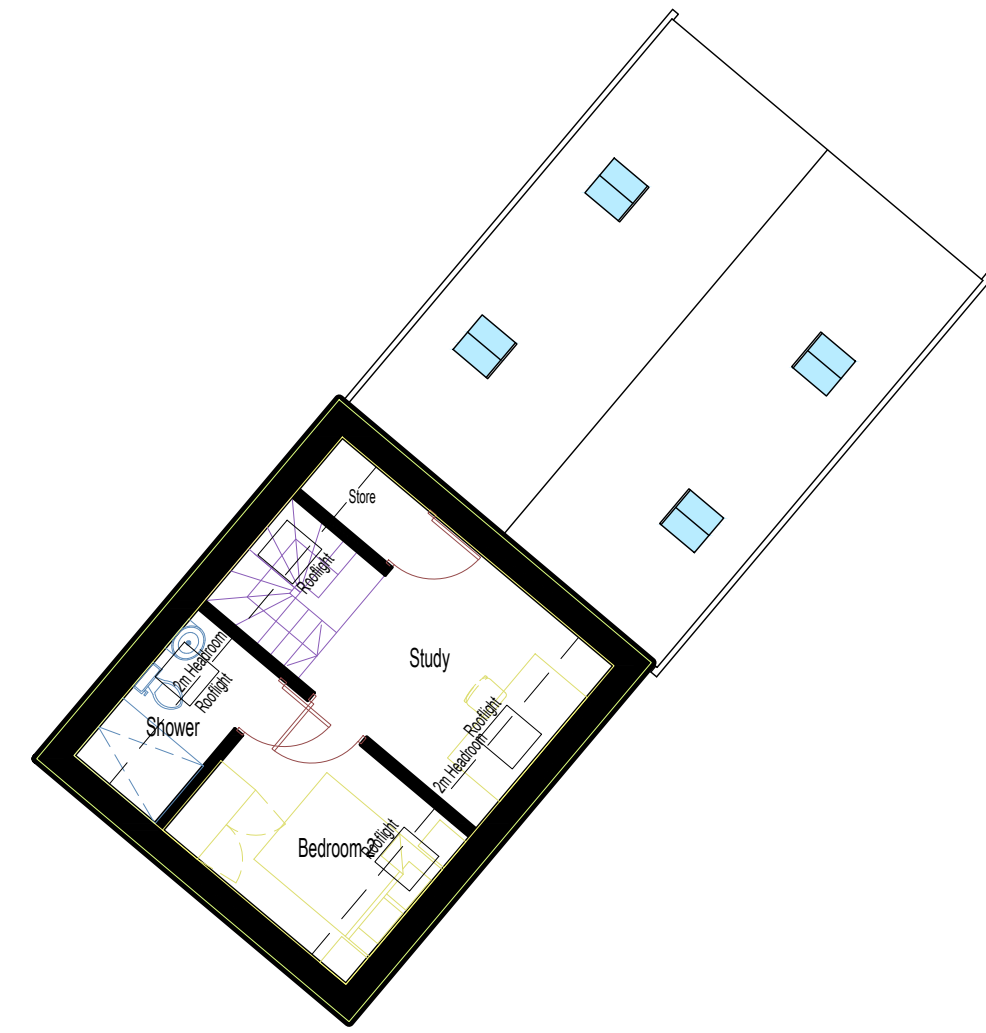 

Mezzanine Level

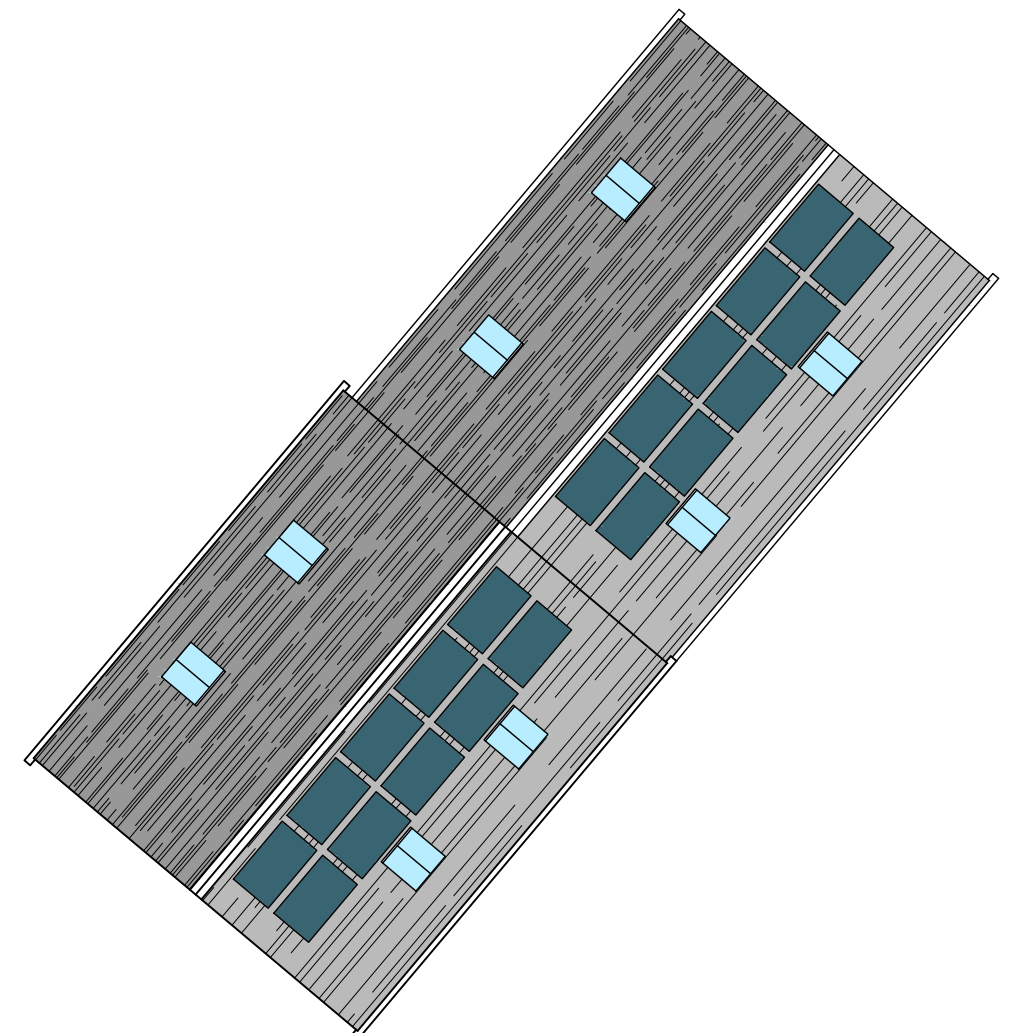


Roof Plan

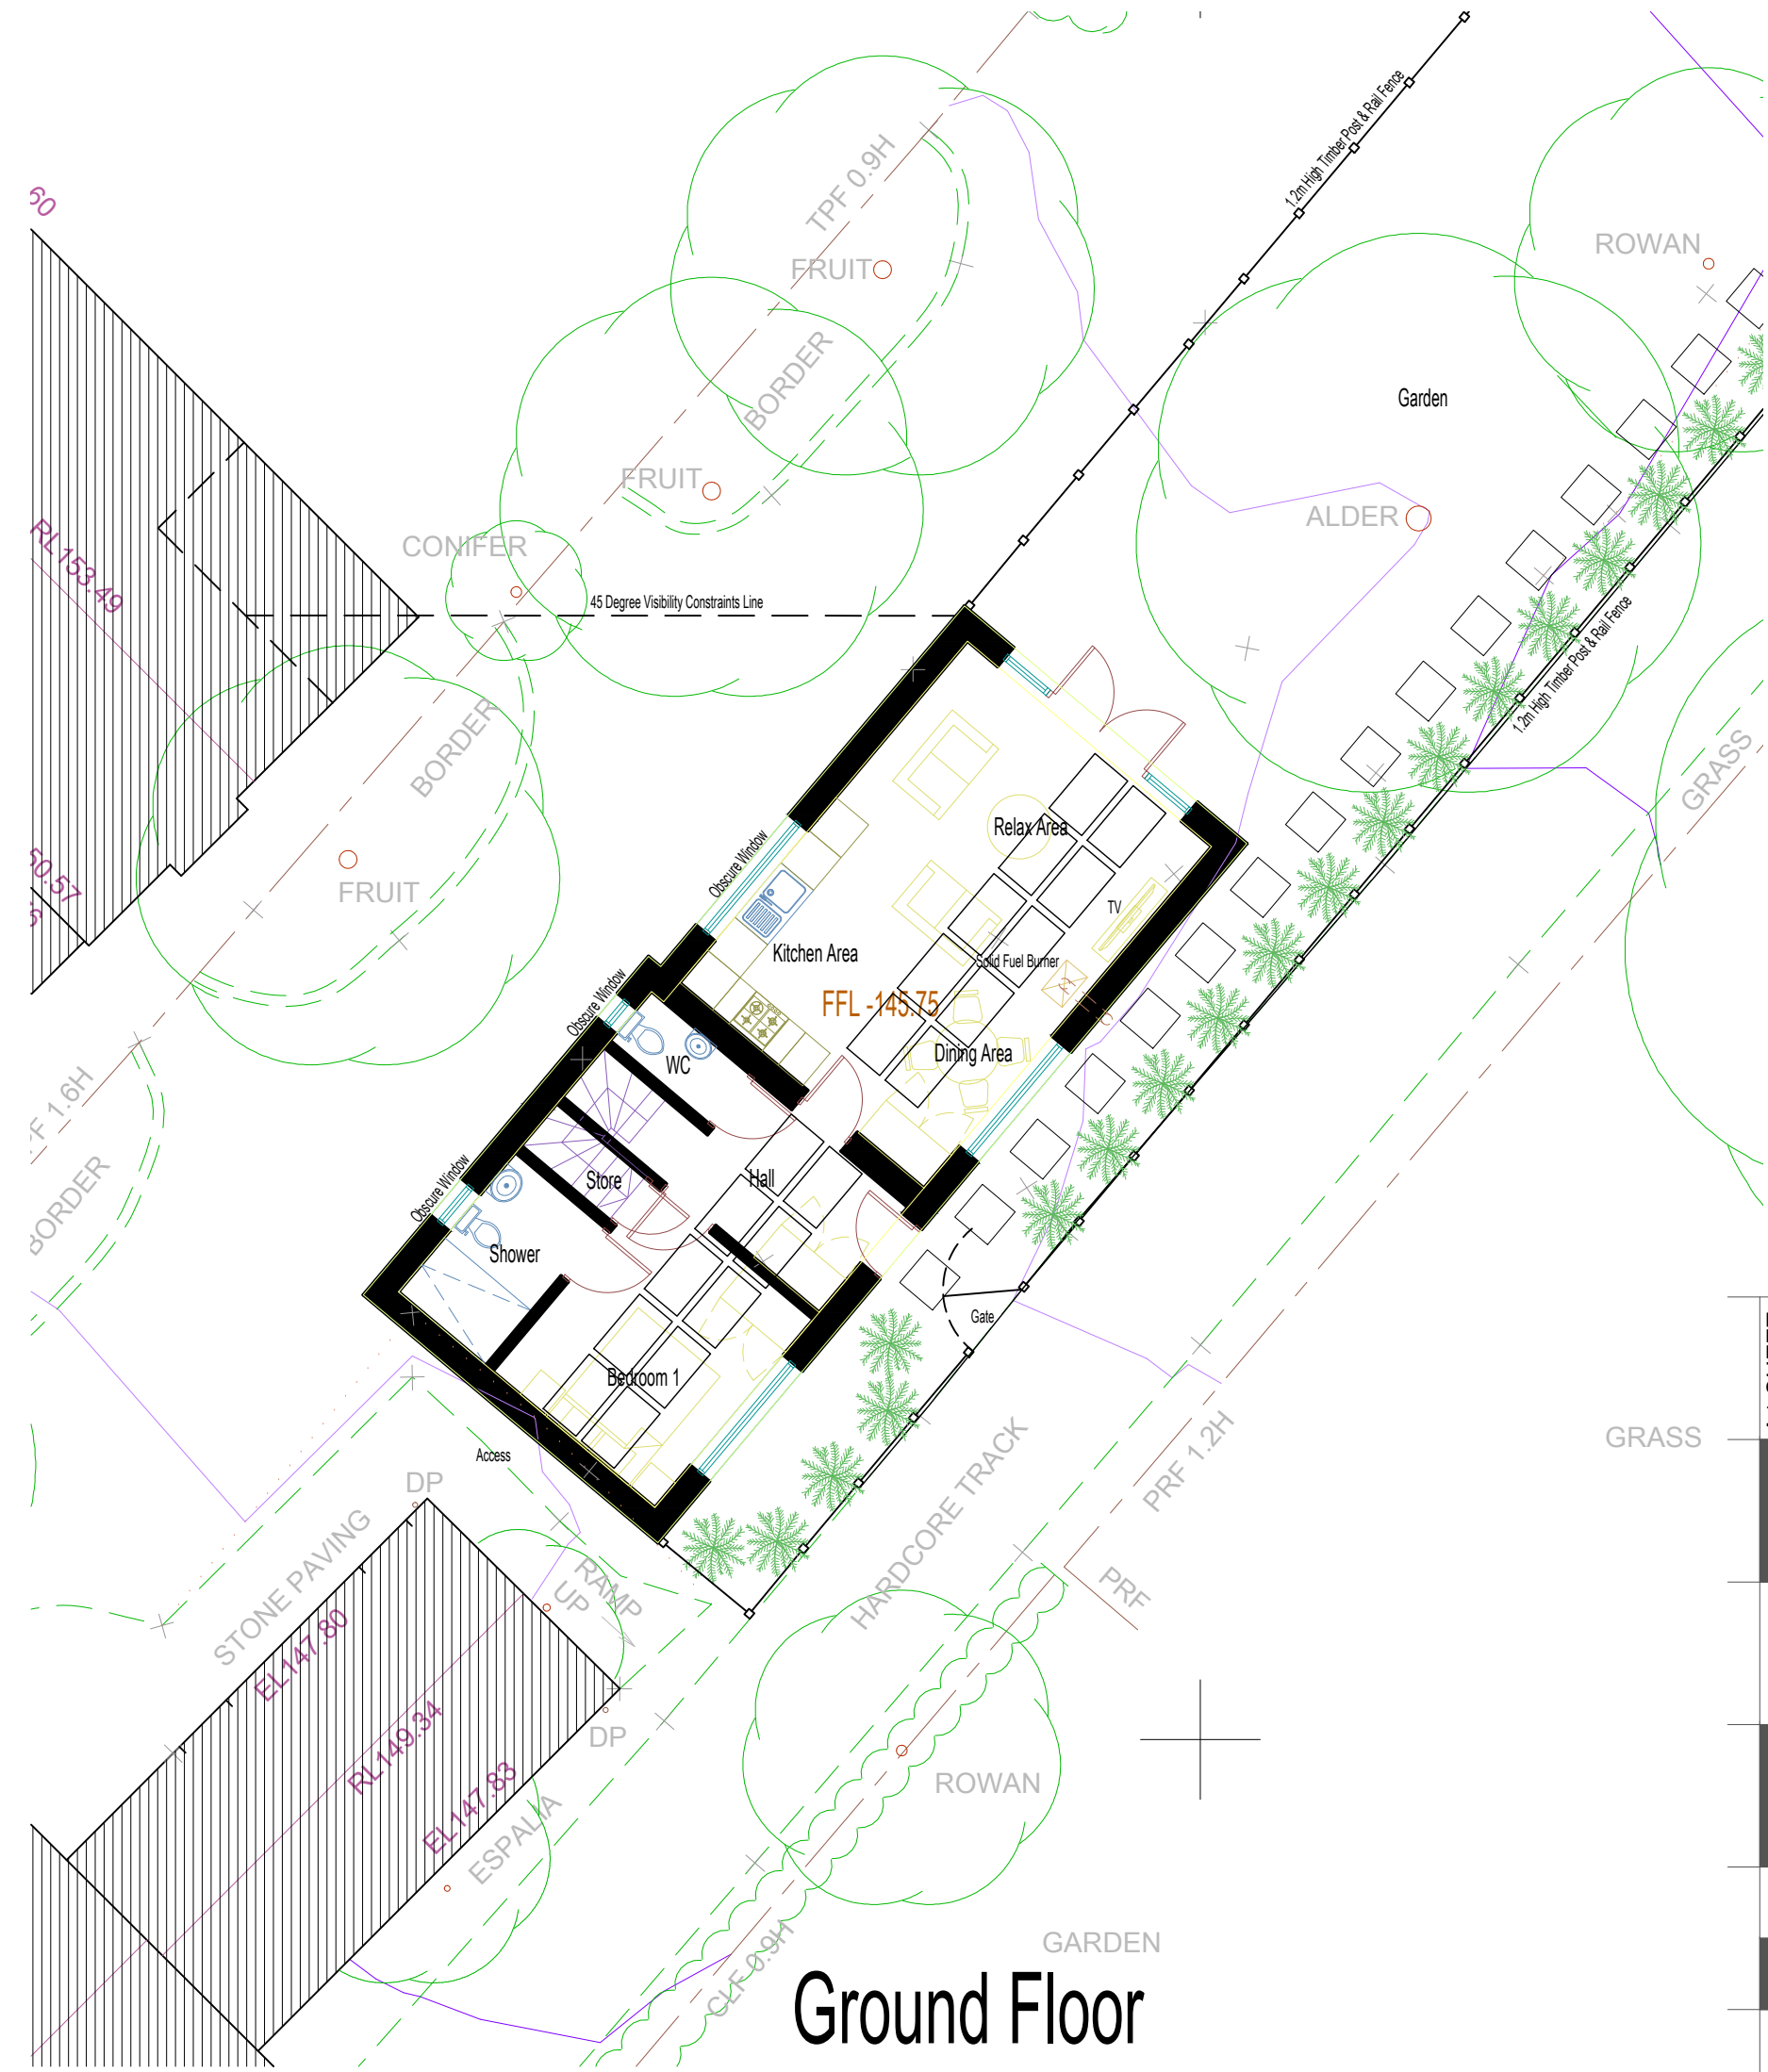

Ground Floor

PROPOSED FLOOR PLANS 1:100

 

DISCLAIMER NOTES:
DRAWING SUBJECT TO FOLLOWING
CONDITIONS:
SITE LEVEL SURVEY
MEASURED BUILDING SURVEY
CONFIRMATION OF LEGAL BOUNDARY & EASEMENTS
GROUND INVESTIGATION BY OTHERS
STATUTORY AUTHORITY SERVICES INVESTIGATION
PLANNING AUTHORITY COMMENTS/ APPROVAL
HIGHWAY AUTHORITY COMMENTS/ APPROVAL
FLOOD RISK ASSESSMENT
PARTY WALL ACT 1996

Axon Architects



CLIENT
Mr & Mrs Westacott

PROJECT
Proposed Residential Unit
to Rear of No. 75
Main Street, Thornton

STATUS
Planning

DRAWN
nja

CHECKED
pmp

DATE
26-07-2023

SCALE
as noted

DRAWING
Proposed Site Plan

DRAWING No.
231543-PL02

REVISION
A