


South East Elevation




North West Elevation

DISCLAIMER NOTES:
DRAWING SUBJECT TO FOLLOWING
CONDITIONS:
SITE LEVEL SURVEY
MEASURED BUILDING SURVEY
CONFIRMATION OF LEGAL BOUNDARY & EASEMENTS
GROUND INVESTIGATION BY OTHERS
STATUTORY AUTHORITY SERVICES INVESTIGATION
PLANNING AUTHORITY COMMENTS/APPROVAL
HIGHWAY AUTHORITY COMMENTS/APPROVAL
CONSERVATION OFFICER COMMENTS/APPROVAL
FLOOD RISK ASSESSMENT
PARTY WALL ACT 1996

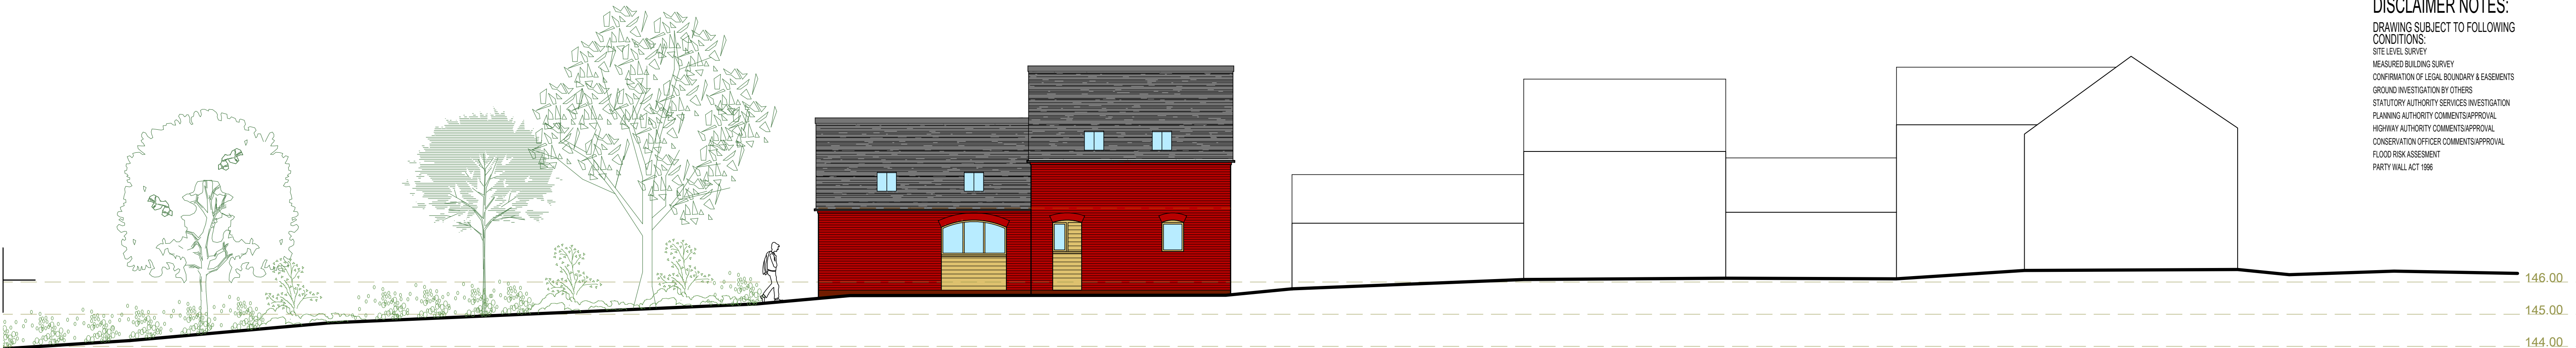

North East Elevation

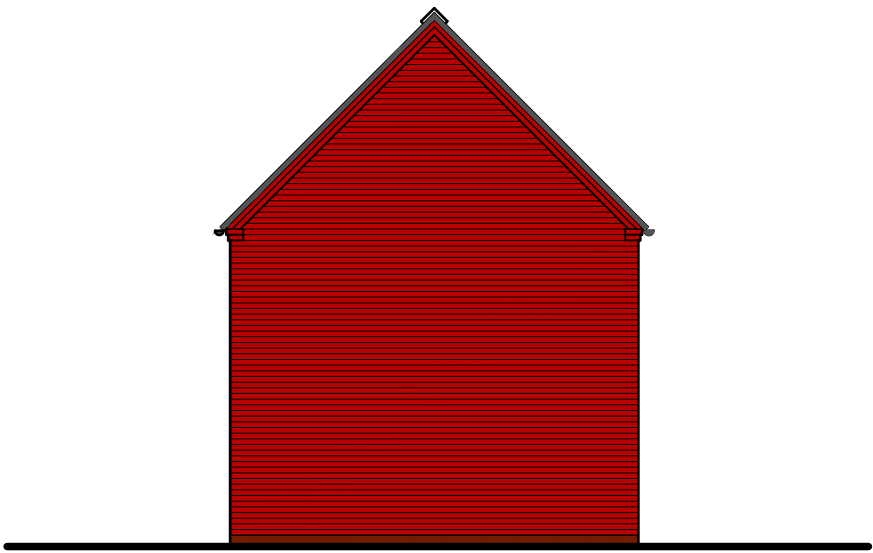

South West Elevation

ELEVATIONS 1:100



A1 SHEET


RIBA
Chartered Institute of
Architects


Axon Architects

Spaces Northgate House
2nd & 3rd Floors, Northgate House
Upper Borough Walls, Bath, BA1 1RG, England.
T: 07903 073451
E: studio@axonarchitects.co.uk
W: www.axonarchitects.co.uk

CLIENT
Mr & Mrs Westacott

PROJECT
Proposed Residential Unit
to Rear of No. 75
Main Street, Thornton

STATUS
Feasibility

DRAWN
nja

CHECKED
pmp

DATE
26-07-2023

SCALE
as noted

DRAWING
Proposed Elevations

DRAWING No.
231543-PL03

REVISION
A