




Front Elevation




Side Elevation 1



Rear Elevation

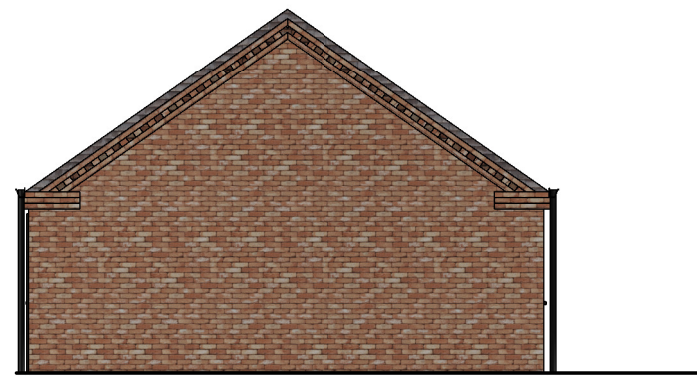

Side Elevation 2

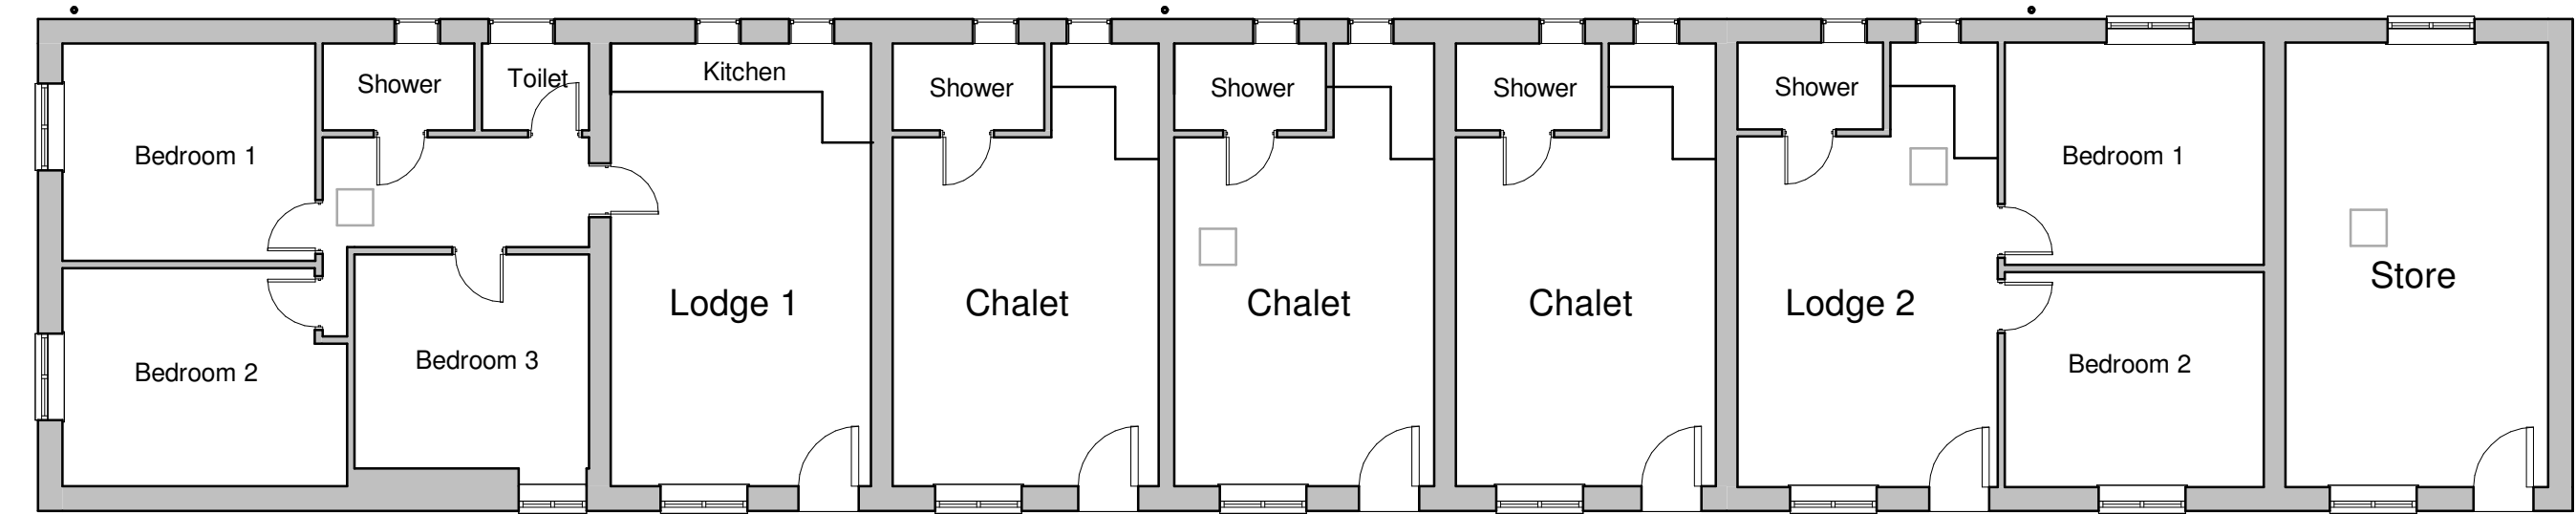

Ground Floor Plan



Client Richard Knott			hayward ARCHITECTS LTD 	
Project Title Alterations to existing building Gatehouse Lodges Cadeby Lane Market Bosworth				
Drawing Title As Existing			19 Station Road Hinckley Leicestershire LE10 1AW Tel: 01455 635 665 Fax: 01455 618 971 www.hayward-architects.co.uk	
Scale 1:100	Date JULY 2023	Sheet A2	Job No. 23/61	Drawing No. 01
Author MS	Checked by ZLM		Status Planning	
THE COPYRIGHT OF THIS DRAWING IS VESTED IN HAYWARD ARCHITECTS LTD. REPRODUCTION IN ANY FORM, EITHER IN WHOLE OR IN PART IS FORBIDDEN WITHOUT THE PRIOR WRITTEN PERMISSION OF THE COPYRIGHT HOLDER. DO NOT SCALE FROM DRAWING AND ONLY FIGURED DIMENSIONS ARE TO BE USED				