


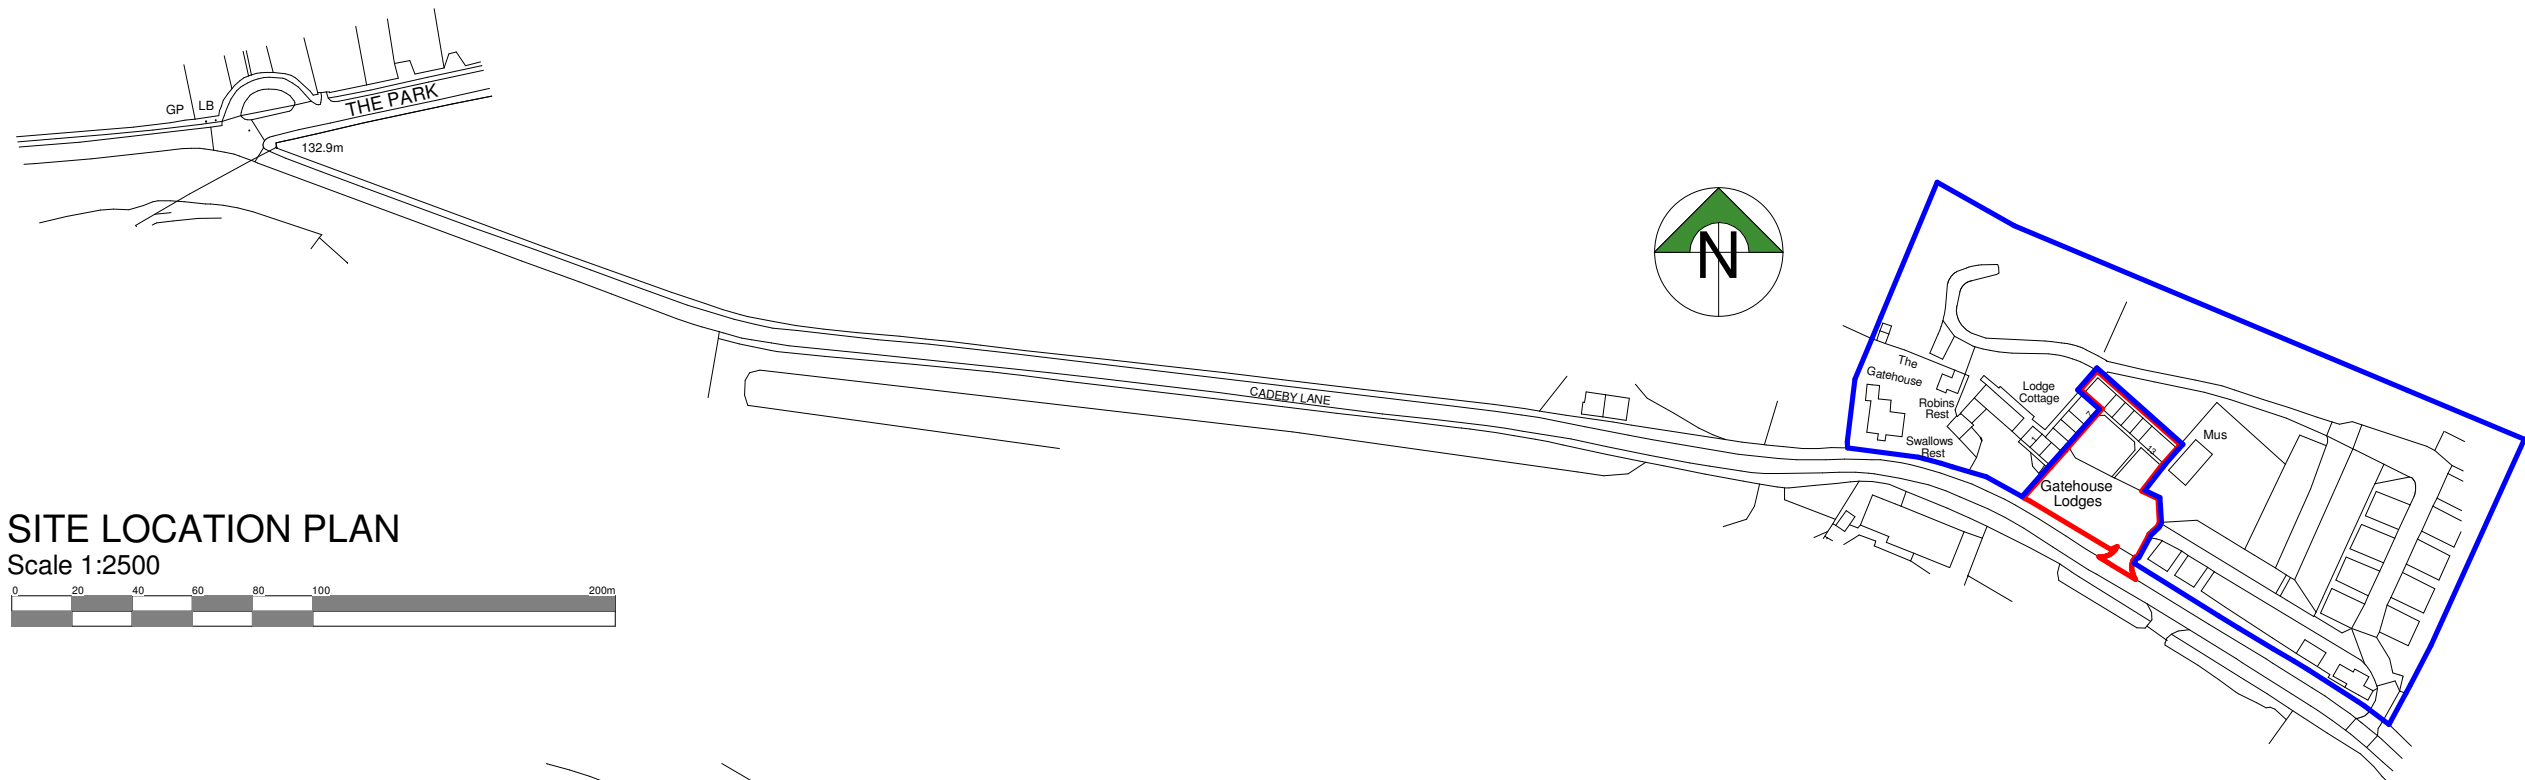


SITE LOCATION PLAN

Scale 1:2500




Ordnance Survey, (c) Crown Copyright 2023. All rights reserved. Licence number 100022432

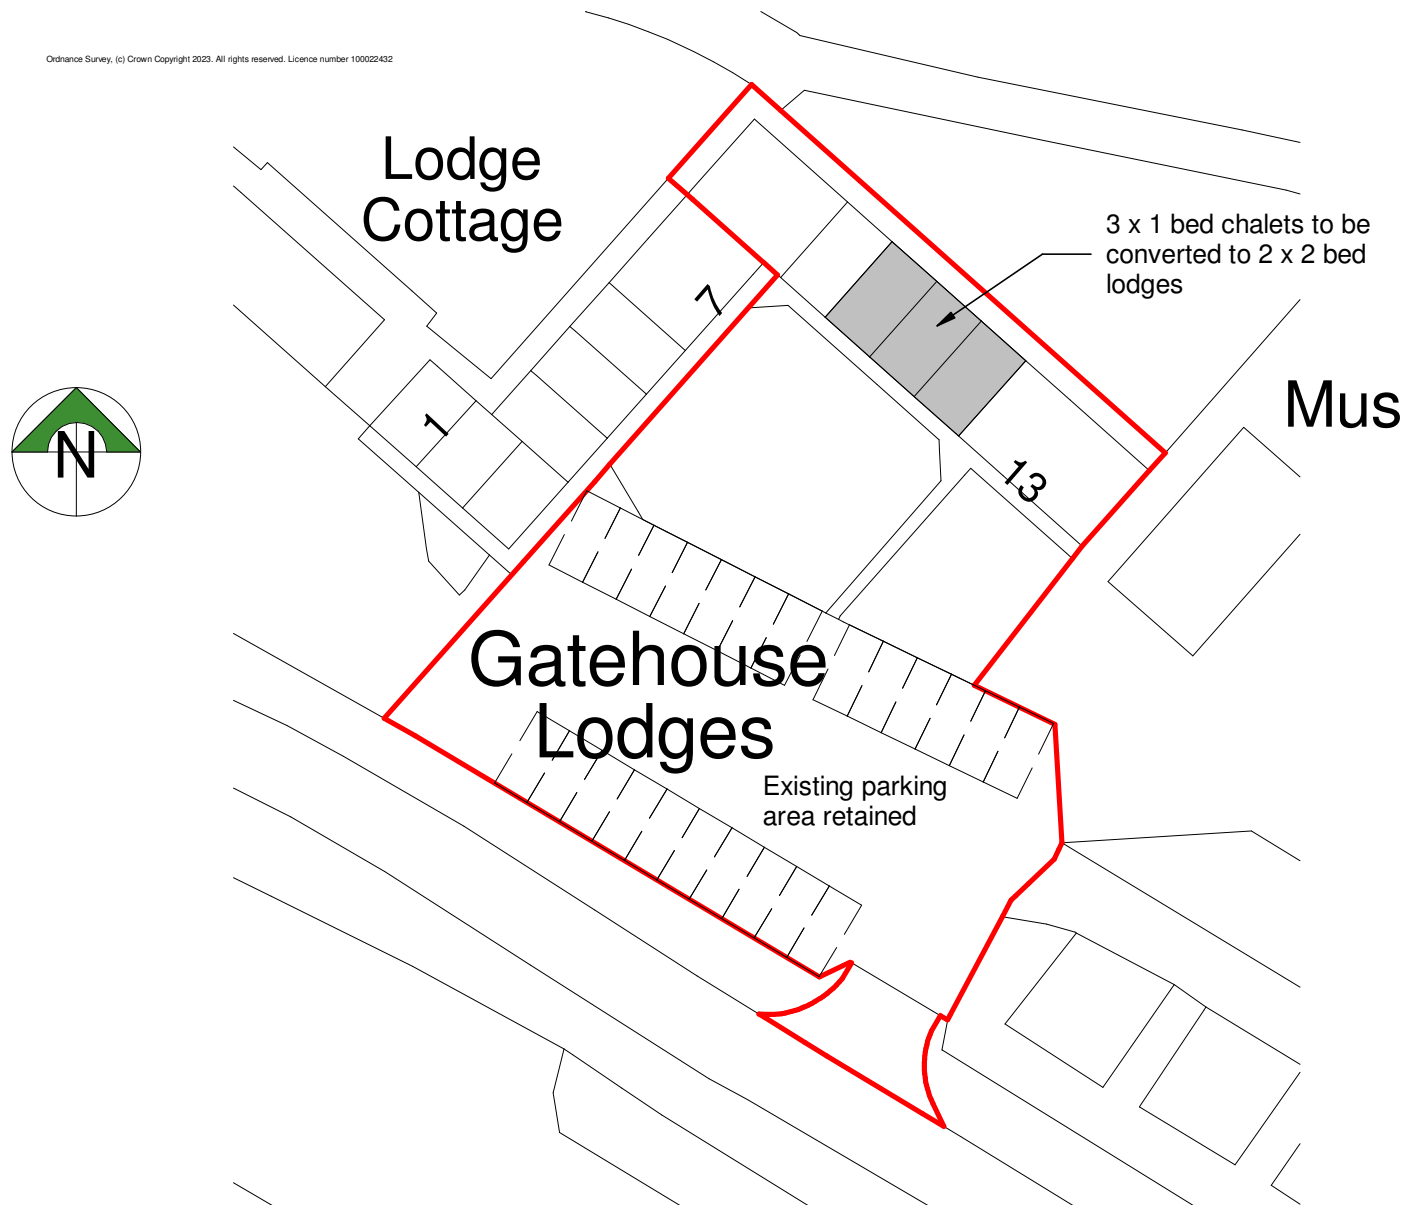

SITE PLAN

Scale 1:500

 

Client	Richard Knott			Job No. 23/61	Drawing No. 03
Project	Alterations to existing Gatehouse Lodges Cadeby Lane Market Bosworth	Scale As indicated	Sheet A3		
		Date July 2023			
Drawing	Location and site plan	Author ZLM	Checked by -		
THE COPYRIGHT OF THIS DRAWING IS VESTED IN HAYWARD ARCHITECTS LTD. REPRODUCTION IN ANY FORM, EITHER IN WHOLE OR IN PART IS FORBIDDEN WITHOUT THE PRIOR WRITTEN PERMISSION OF THE COPYRIGHT HOLDER. DO NOT SCALE FROM DRAWING AND ONLY FIGURED DIMENSIONS ARE TO BE USED					Drawing Status PLANNING

hayward
ARCHITECTS LTD

19 Station Road
Hinckley
Leicestershire
LE10 1AW

Tel: 01455 635 665
Fax: 01455 618 971

www.hayward-architects.co.uk