



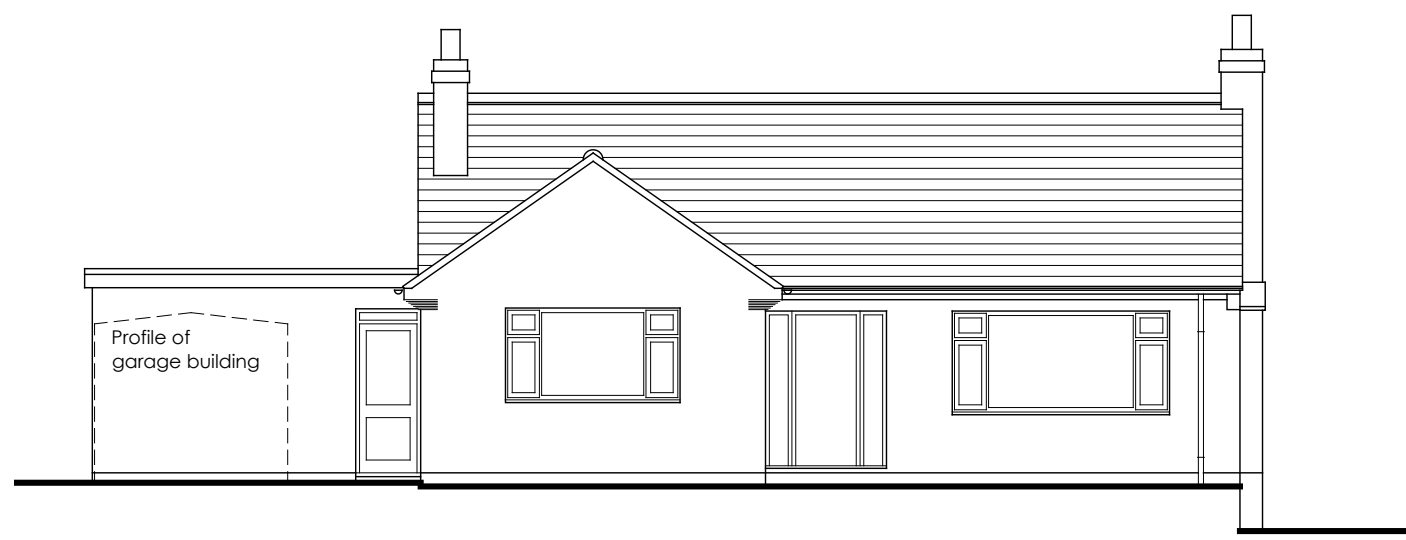


FRONT ELEVATION SOUTH EAST

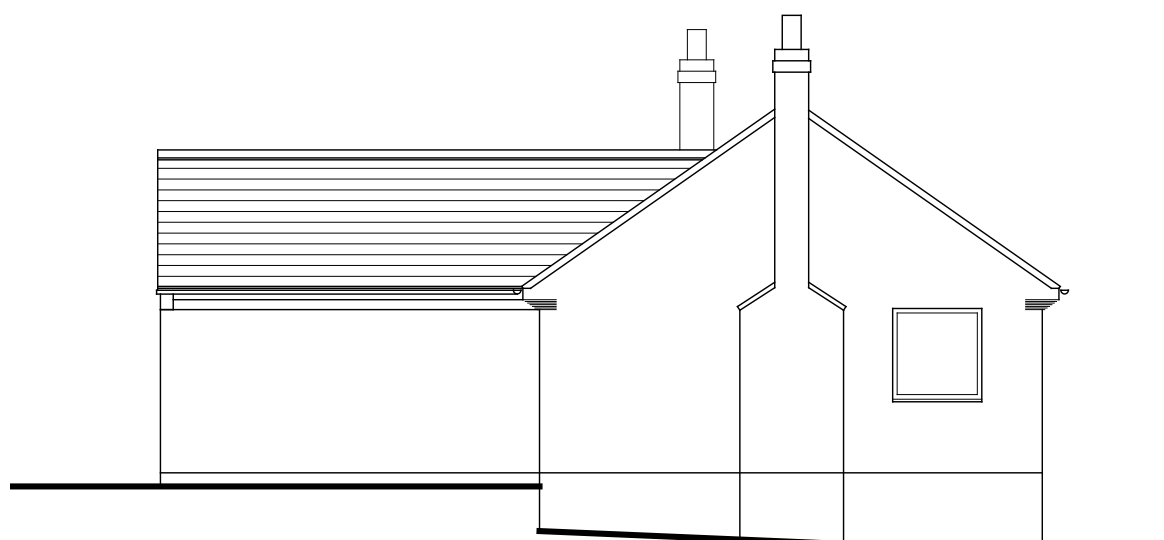


SIDE ELEVATION NORTH EAST



REAR ELEVATION NORTH WEST

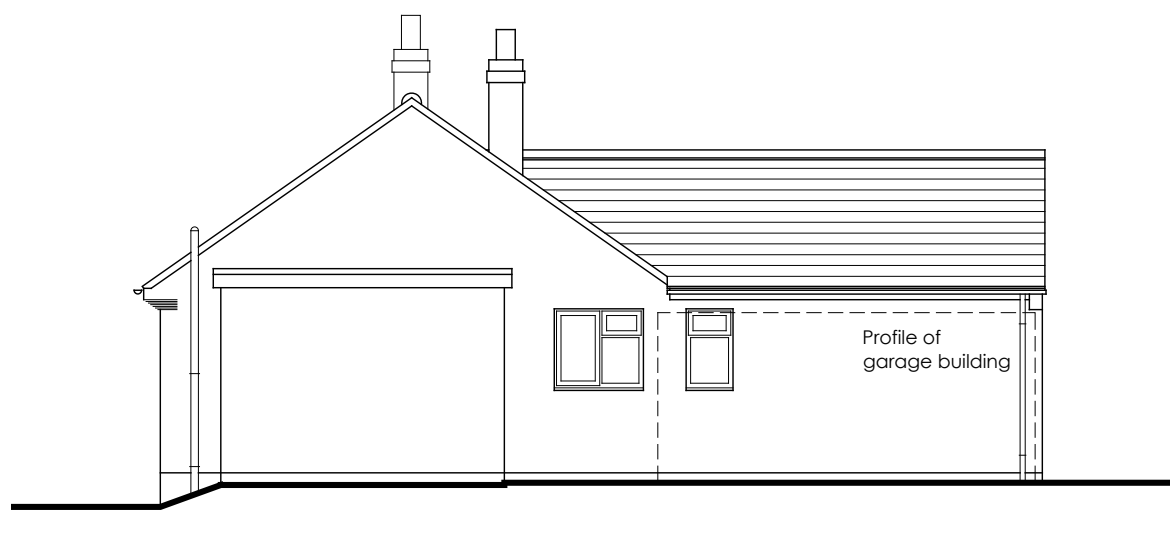

SIDE ELEVATION SOUTH WEST

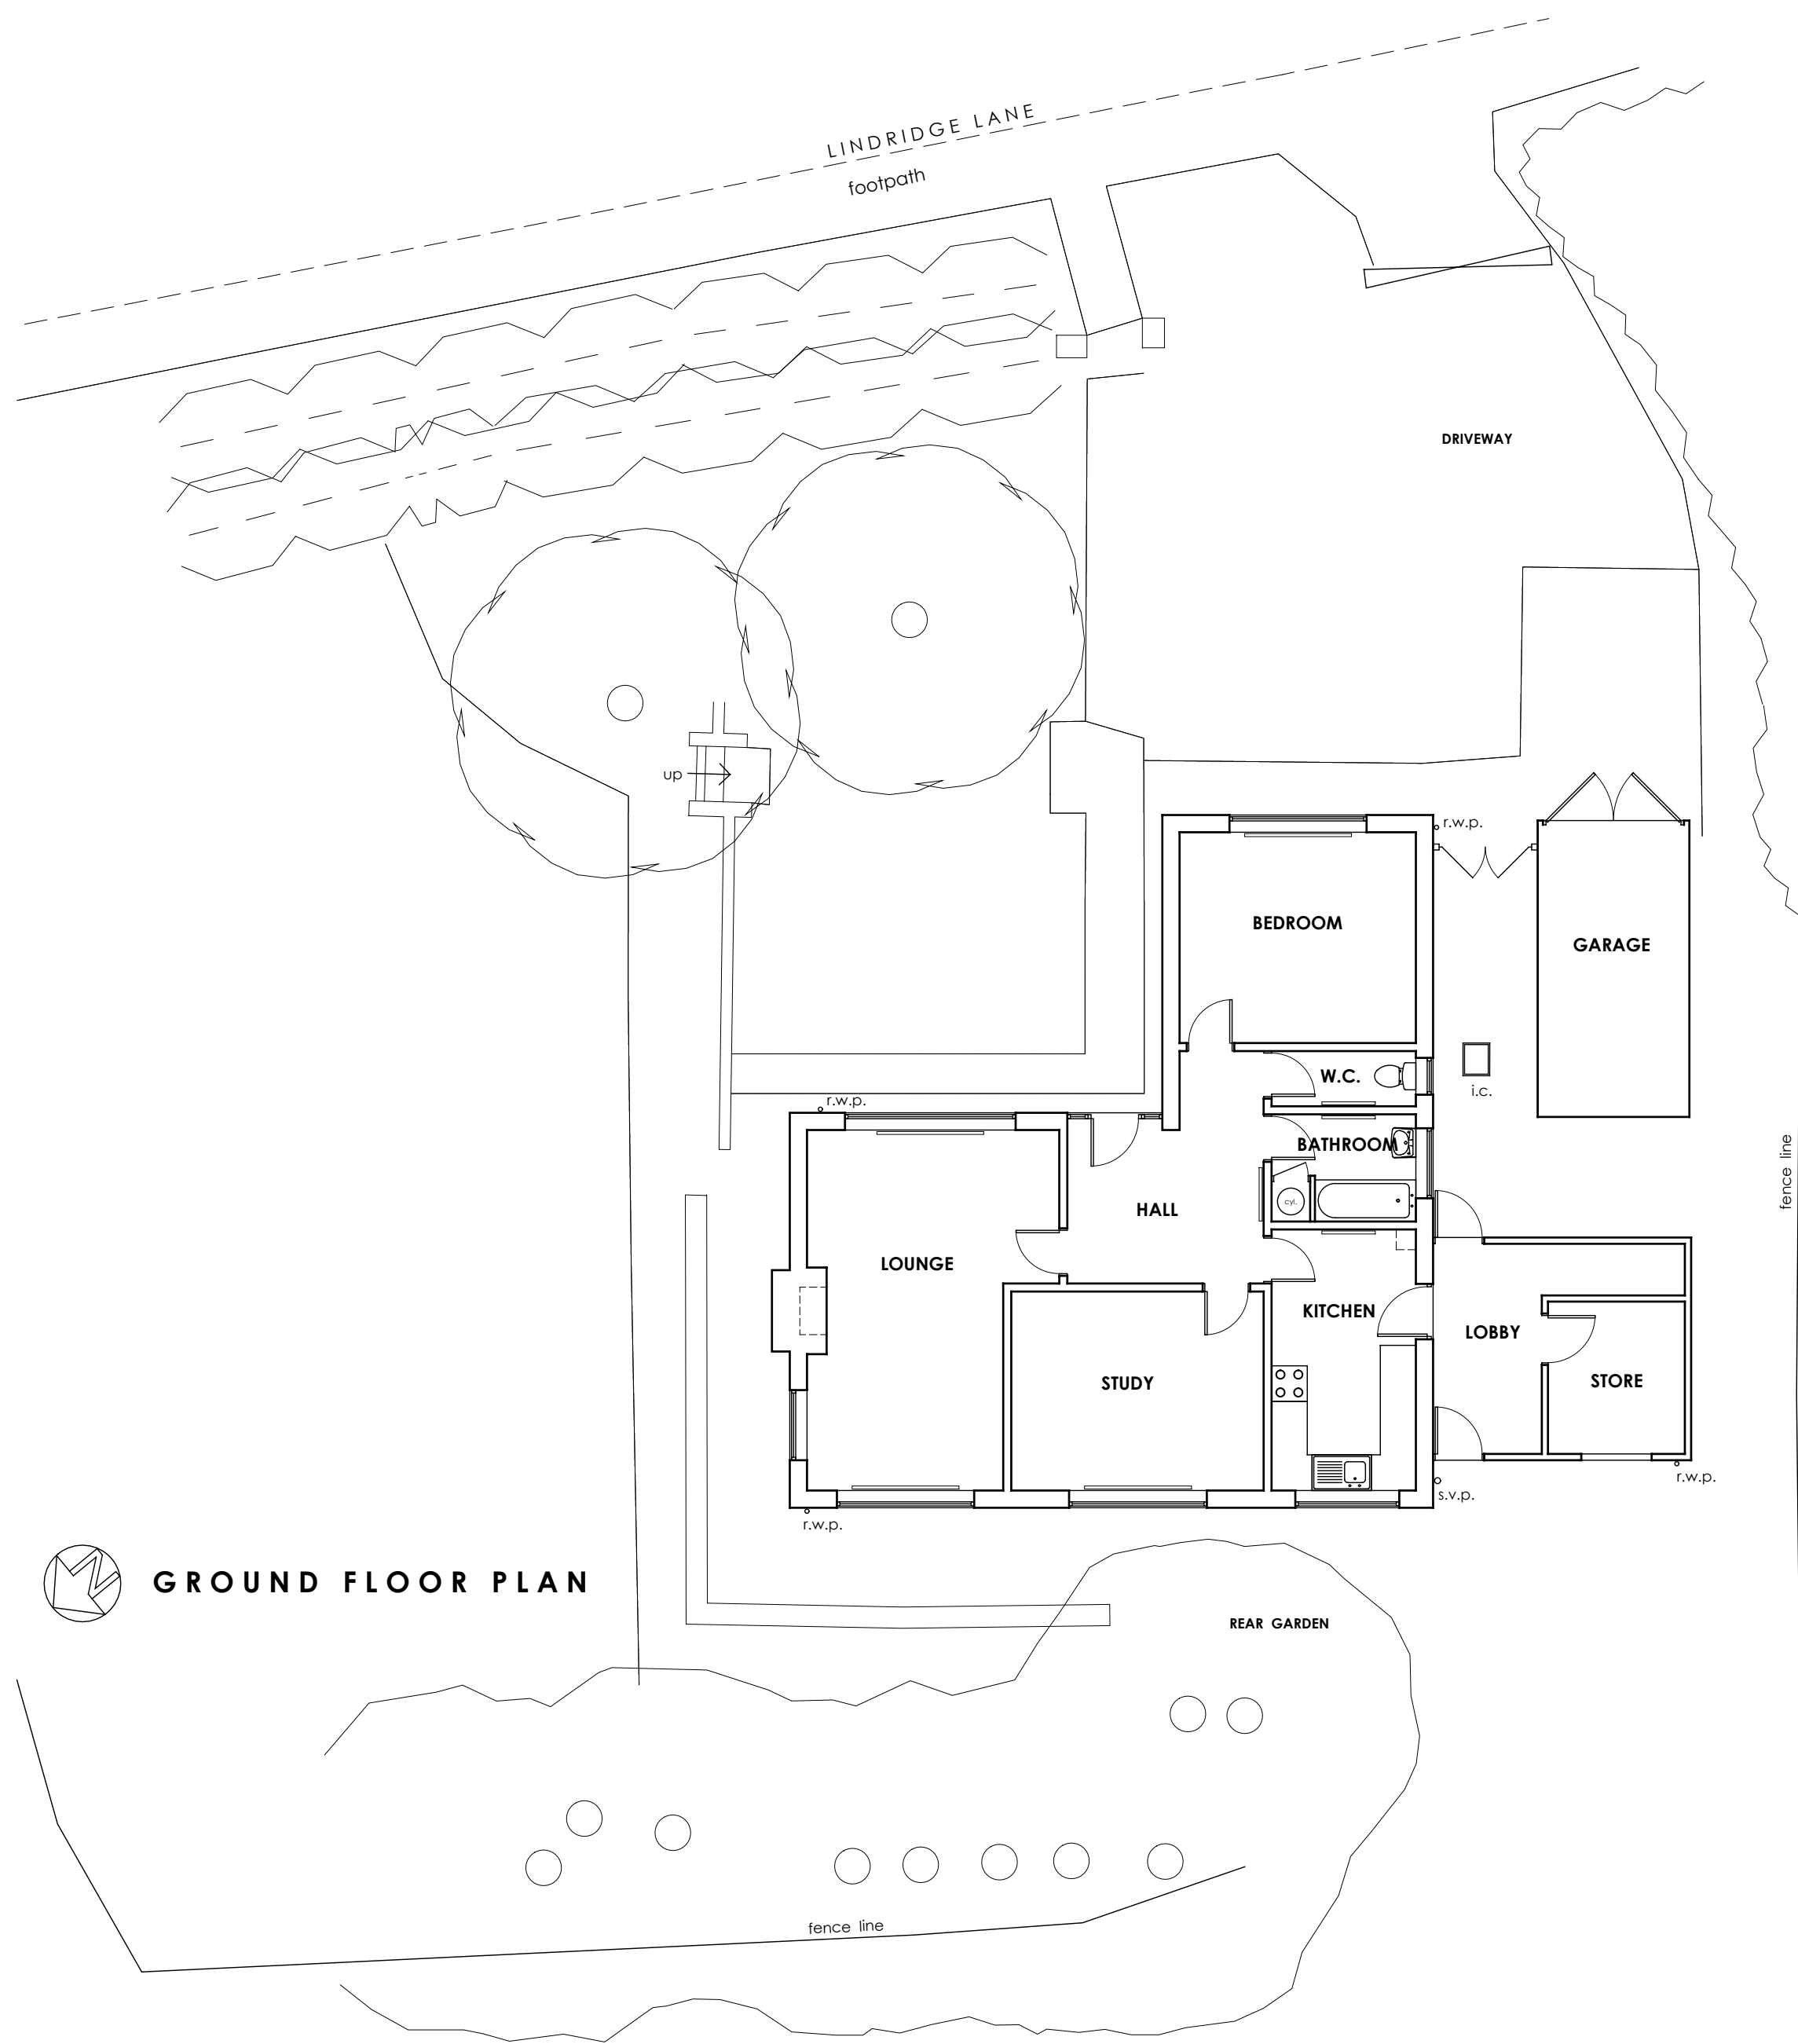

GROUND FLOOR PLAN

GRAHAM HARRIS PARTNERSHIP Ltd.

ARCHITECTURAL SERVICES

11 RIDGEWAY, LITTLEWORPE, LEICESTER LE19 2JJ

PHONE: (0114) 275 2275

EMAIL: info@grahamharrispartnership.co.uk

WEB: grahamharrispartnership.co.uk

Plan of property

EXISTING LAYOUT DRAWING

**25 Lindridge Lane
Desford
Leicester
LE9 9GN**

DRAWING No. 6540 / E / 1	SCALE 1:100 @ A1
DRAWN BY C.H.	DATE 11.8.2025