



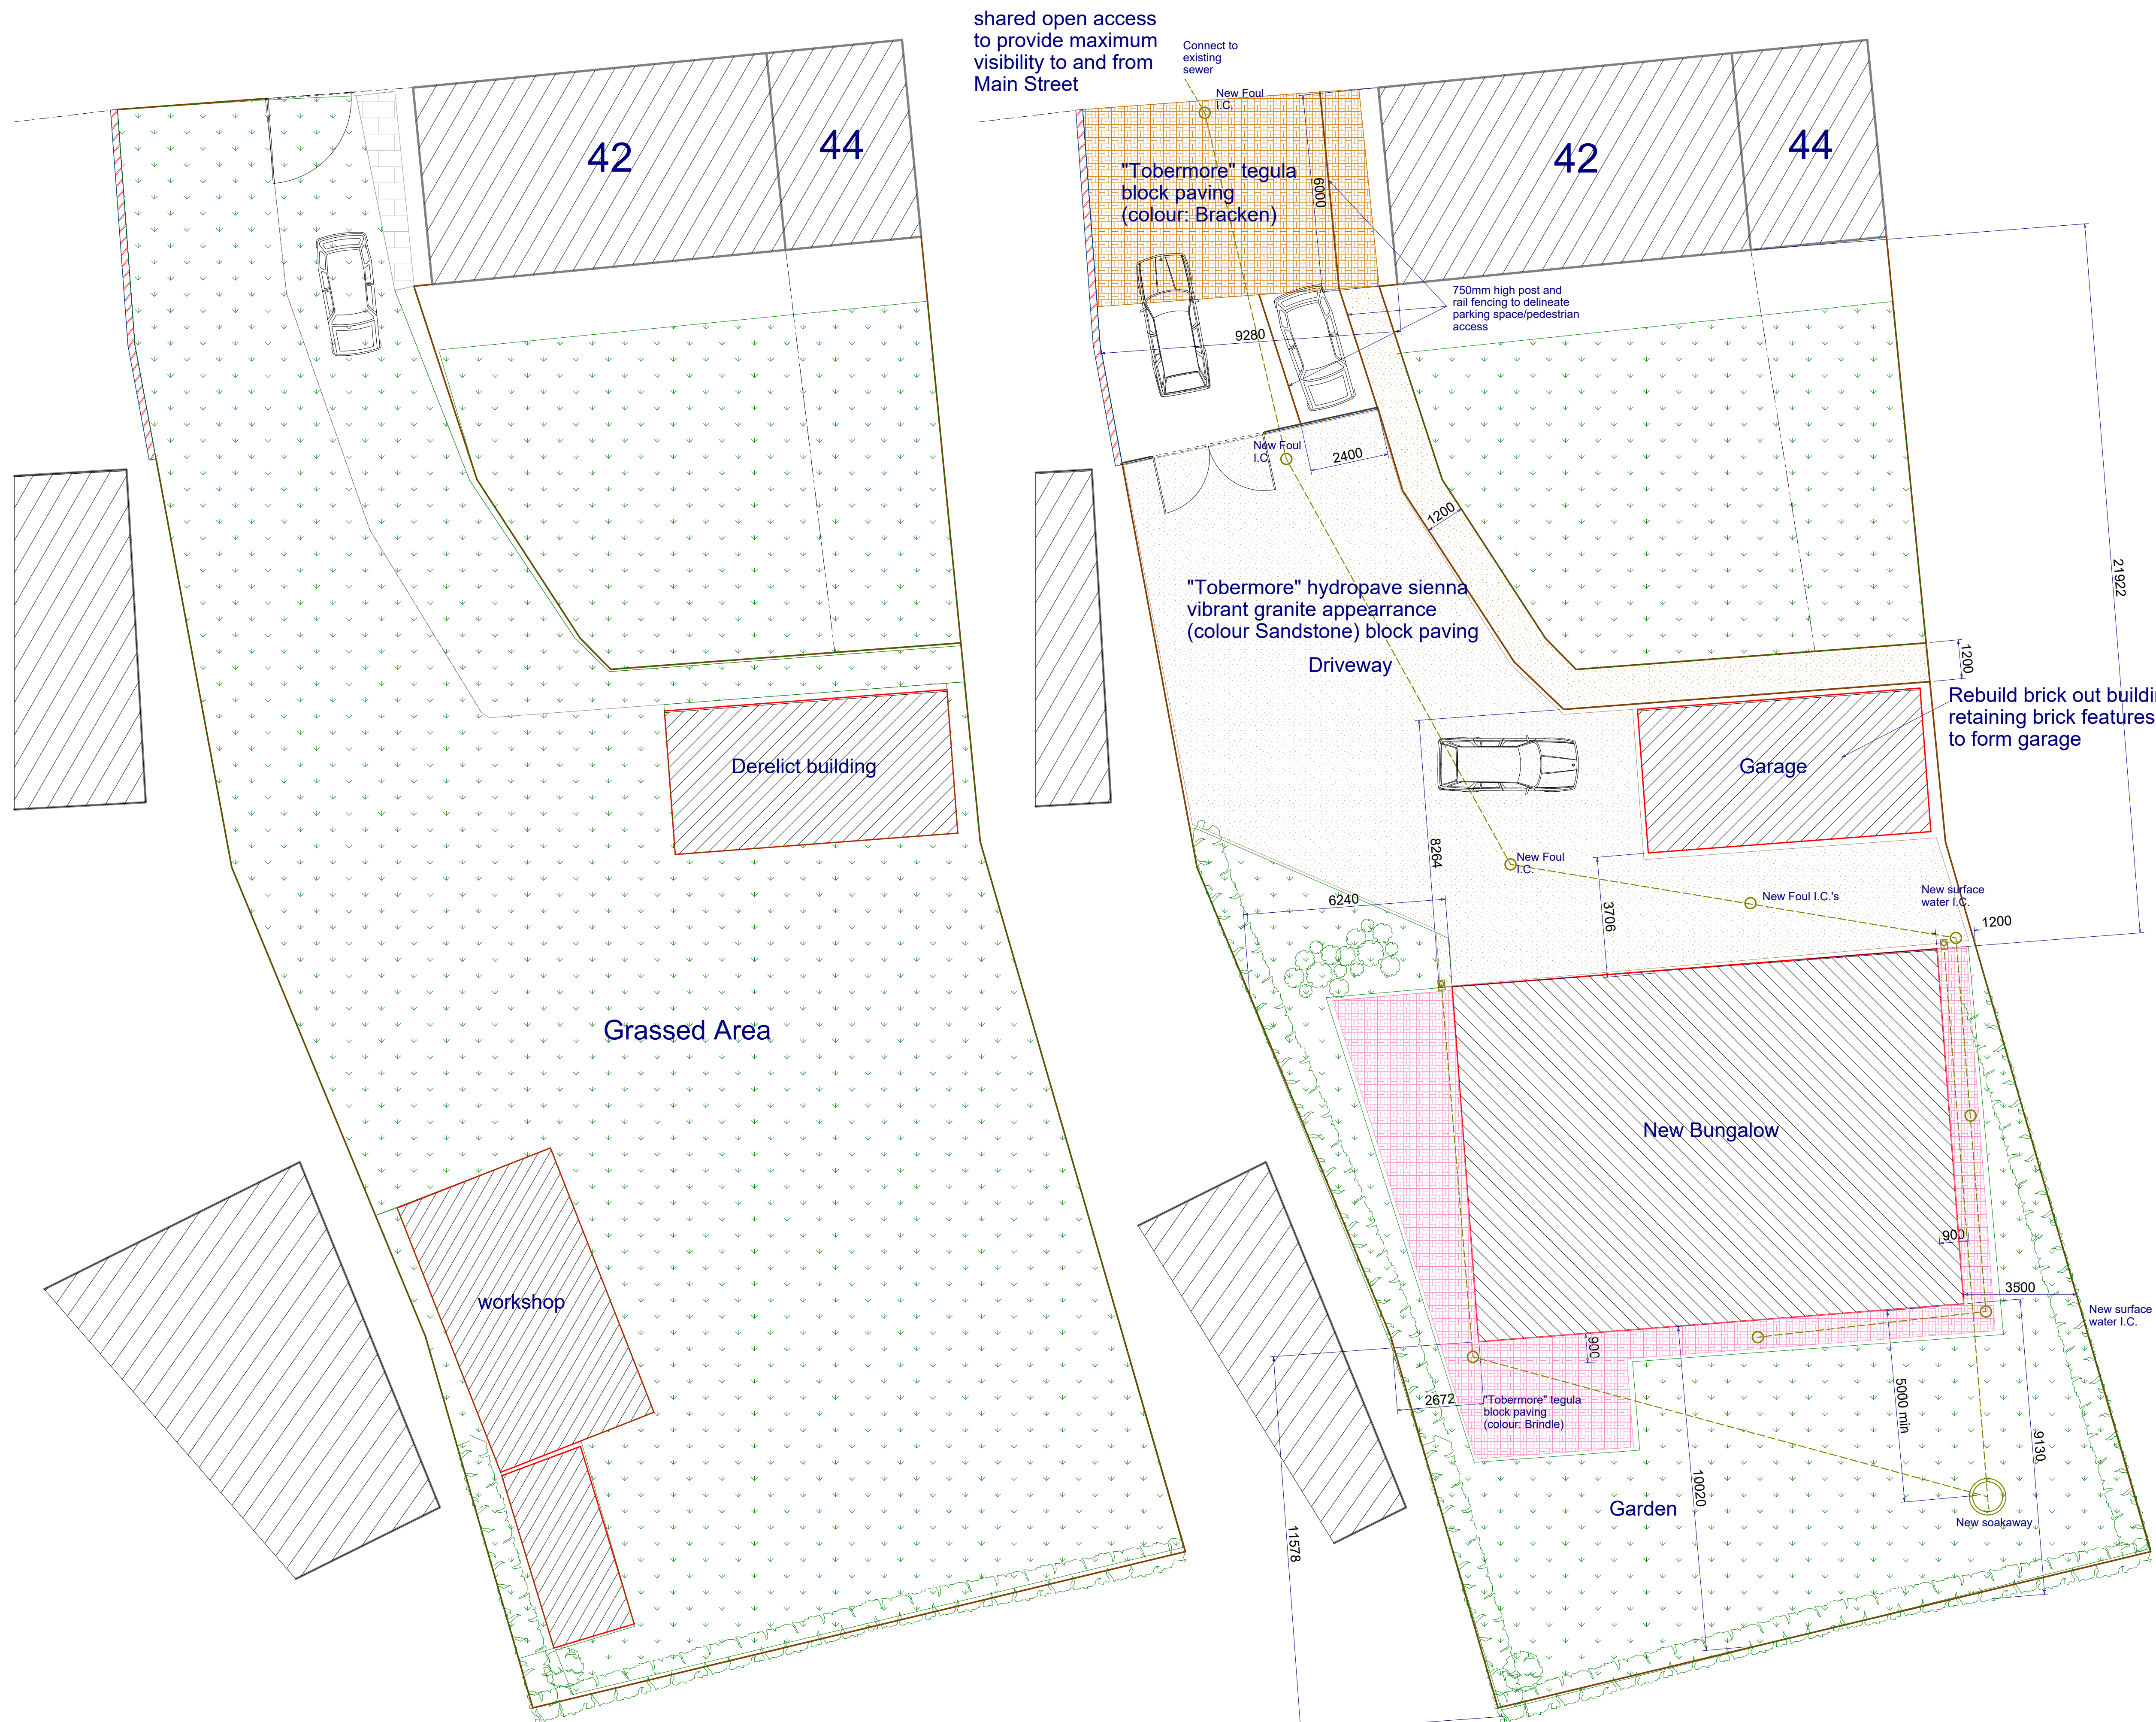

Existing Site Plan

Proposed Site Plan

Notes

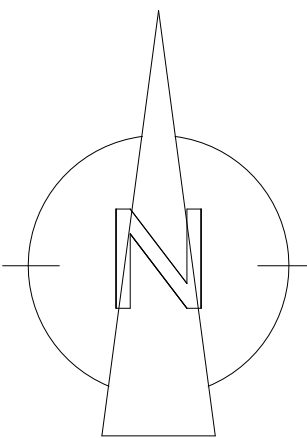

Project
Existing and Proposed Site Plans
Land behind
42-44 Main Street
Carlton
Nuneaton
CV13 OE2

Client
Mr D.Bream
Drawing No.
DPM936/01 rev B

Date
November 2025
Drawn by
D.P.

Scale
1:100

Page Size - A1

