


Proposed Front Elevation


Proposed Side Elevation

Proposed Side Elevation (excluding garage)

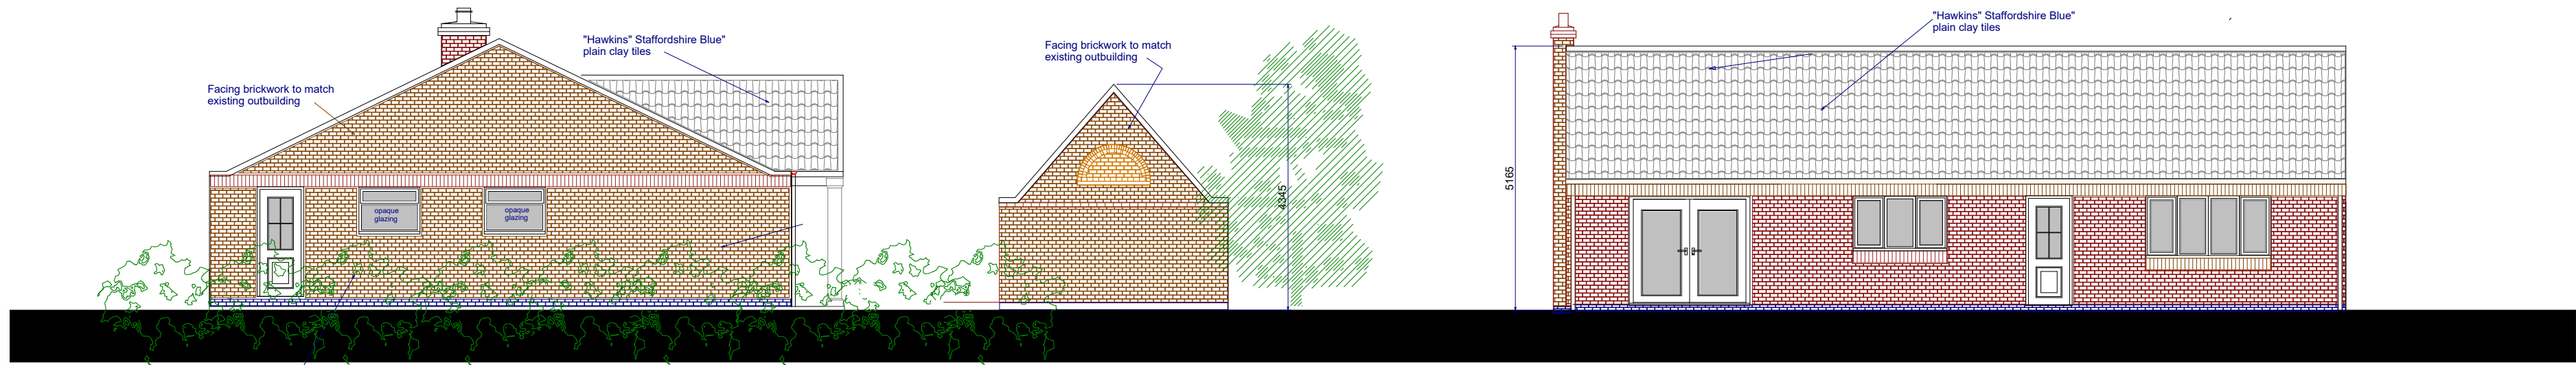


Proposed Rear Elevation


Proposed Side Elevation

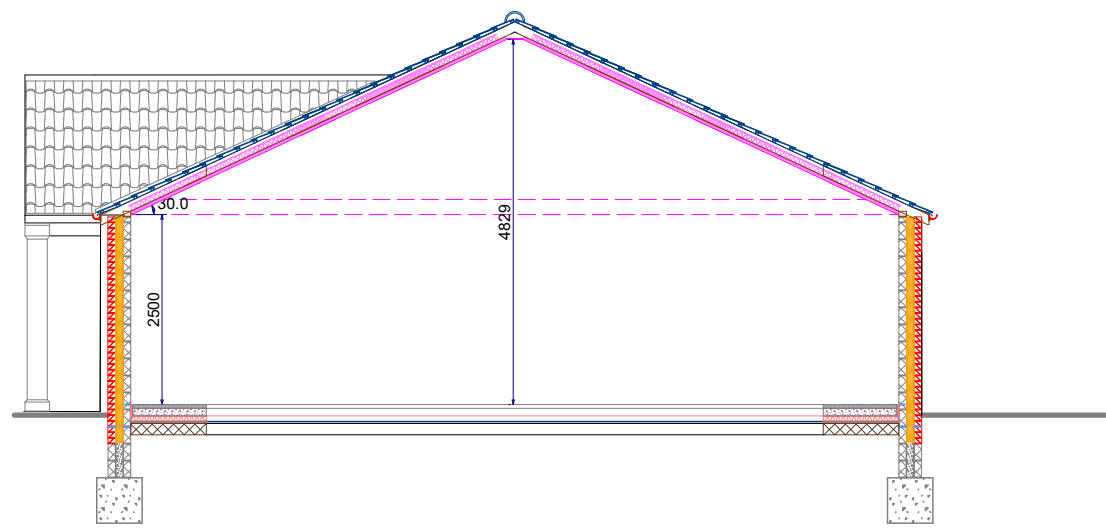

Proposed Section

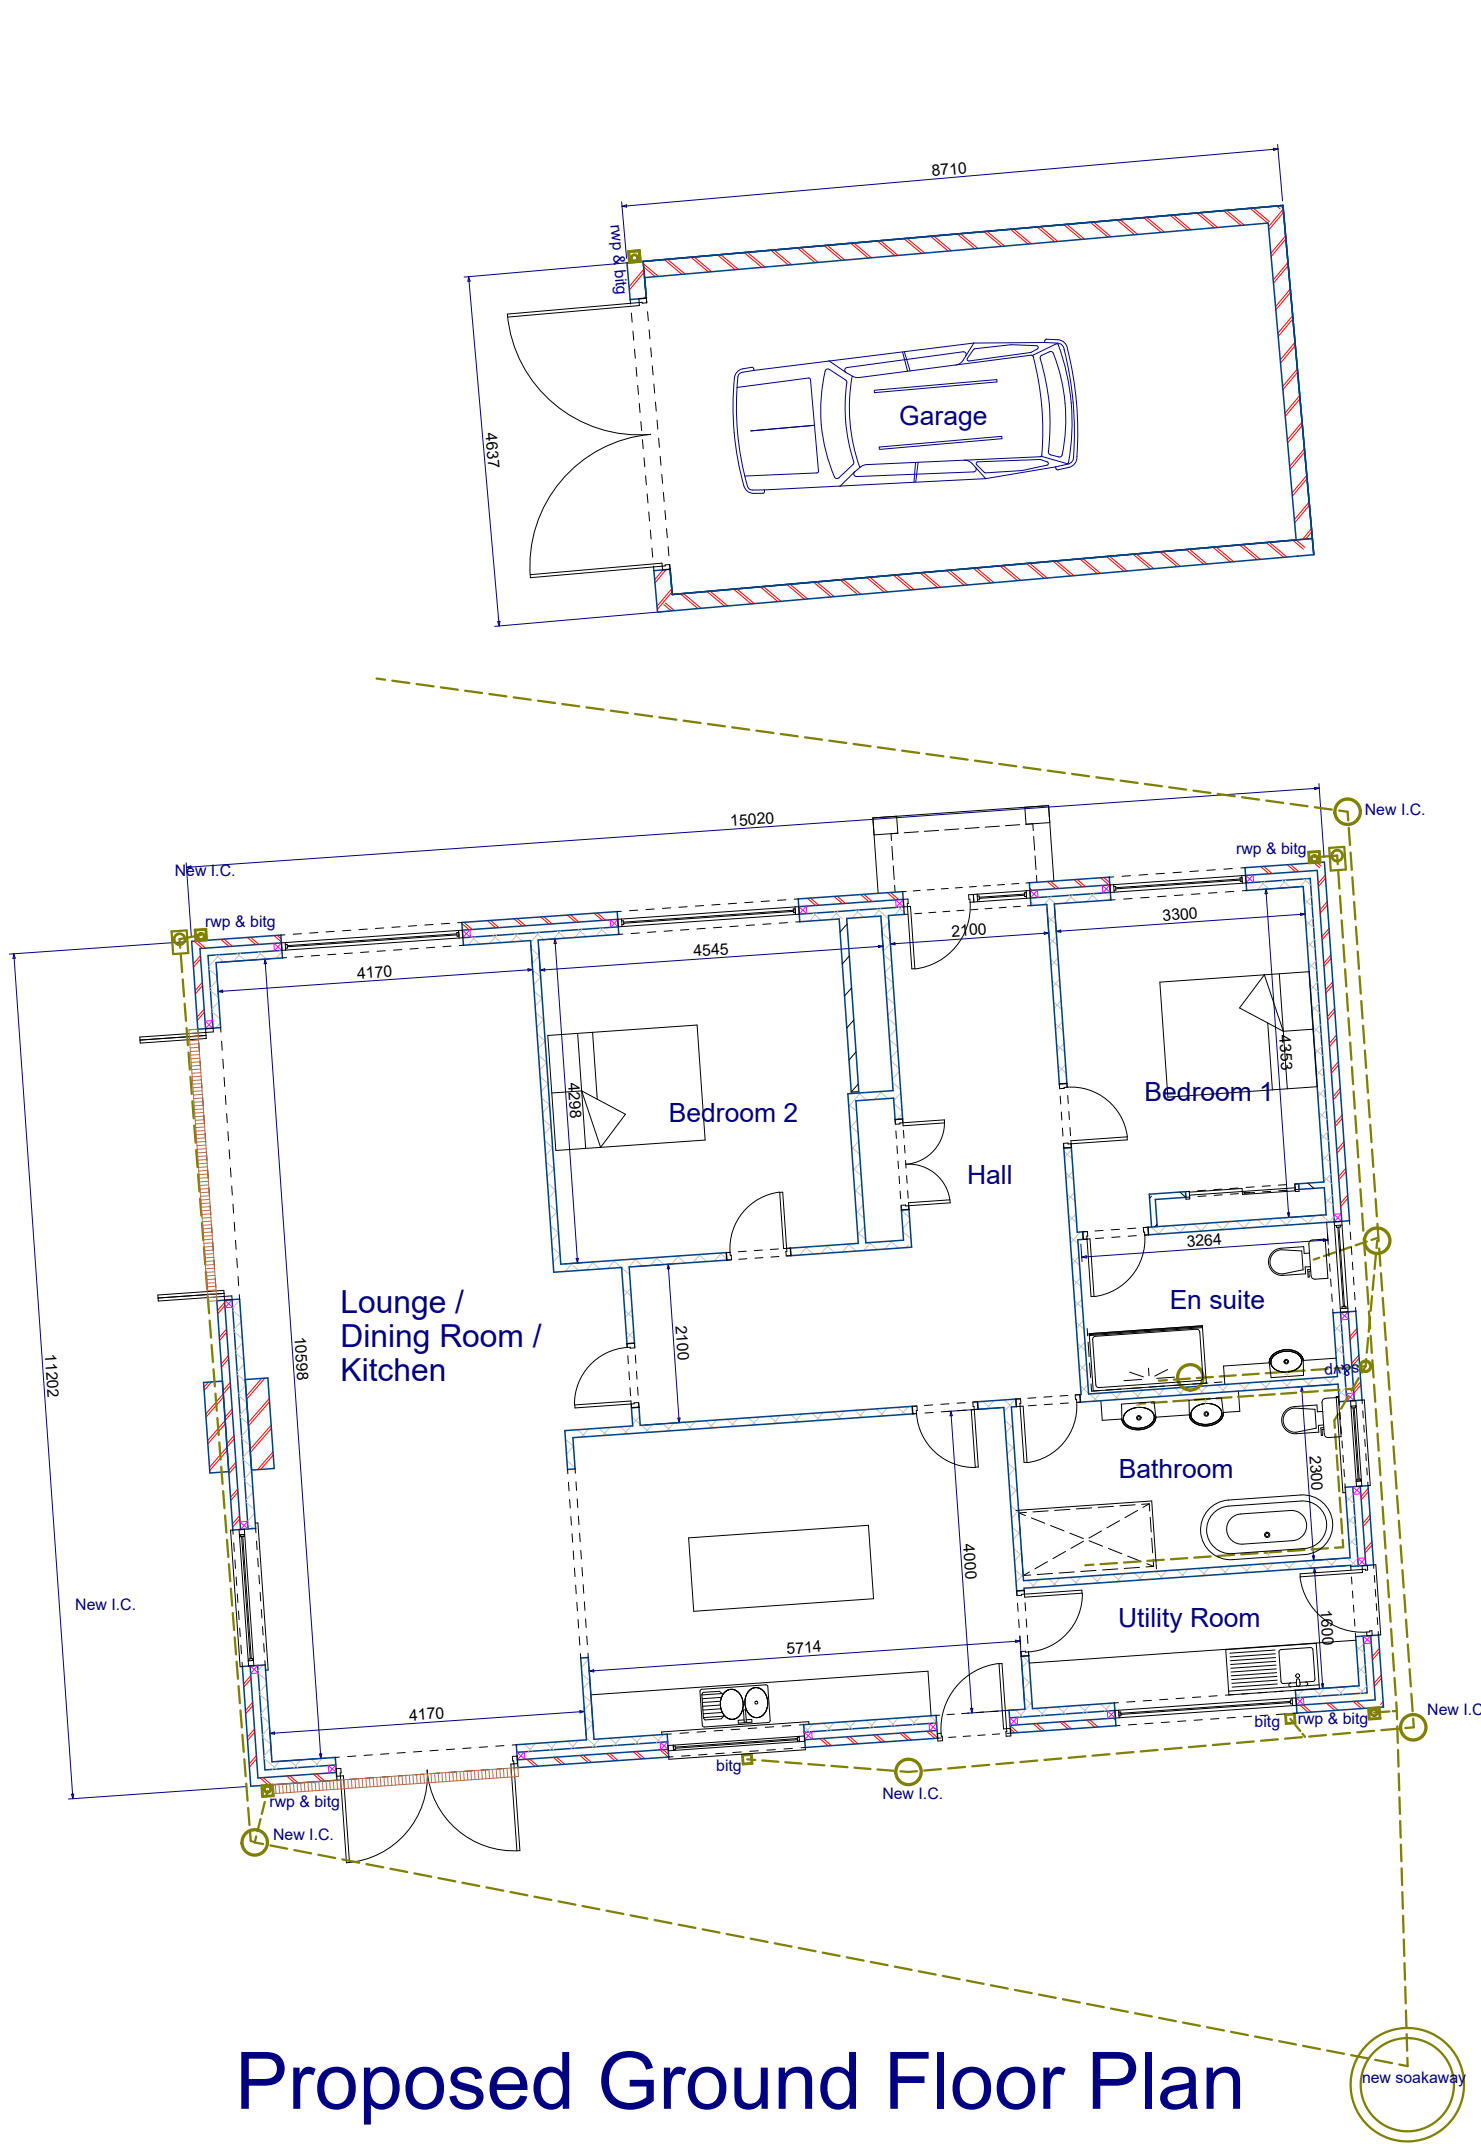

Proposed Ground Floor Plan

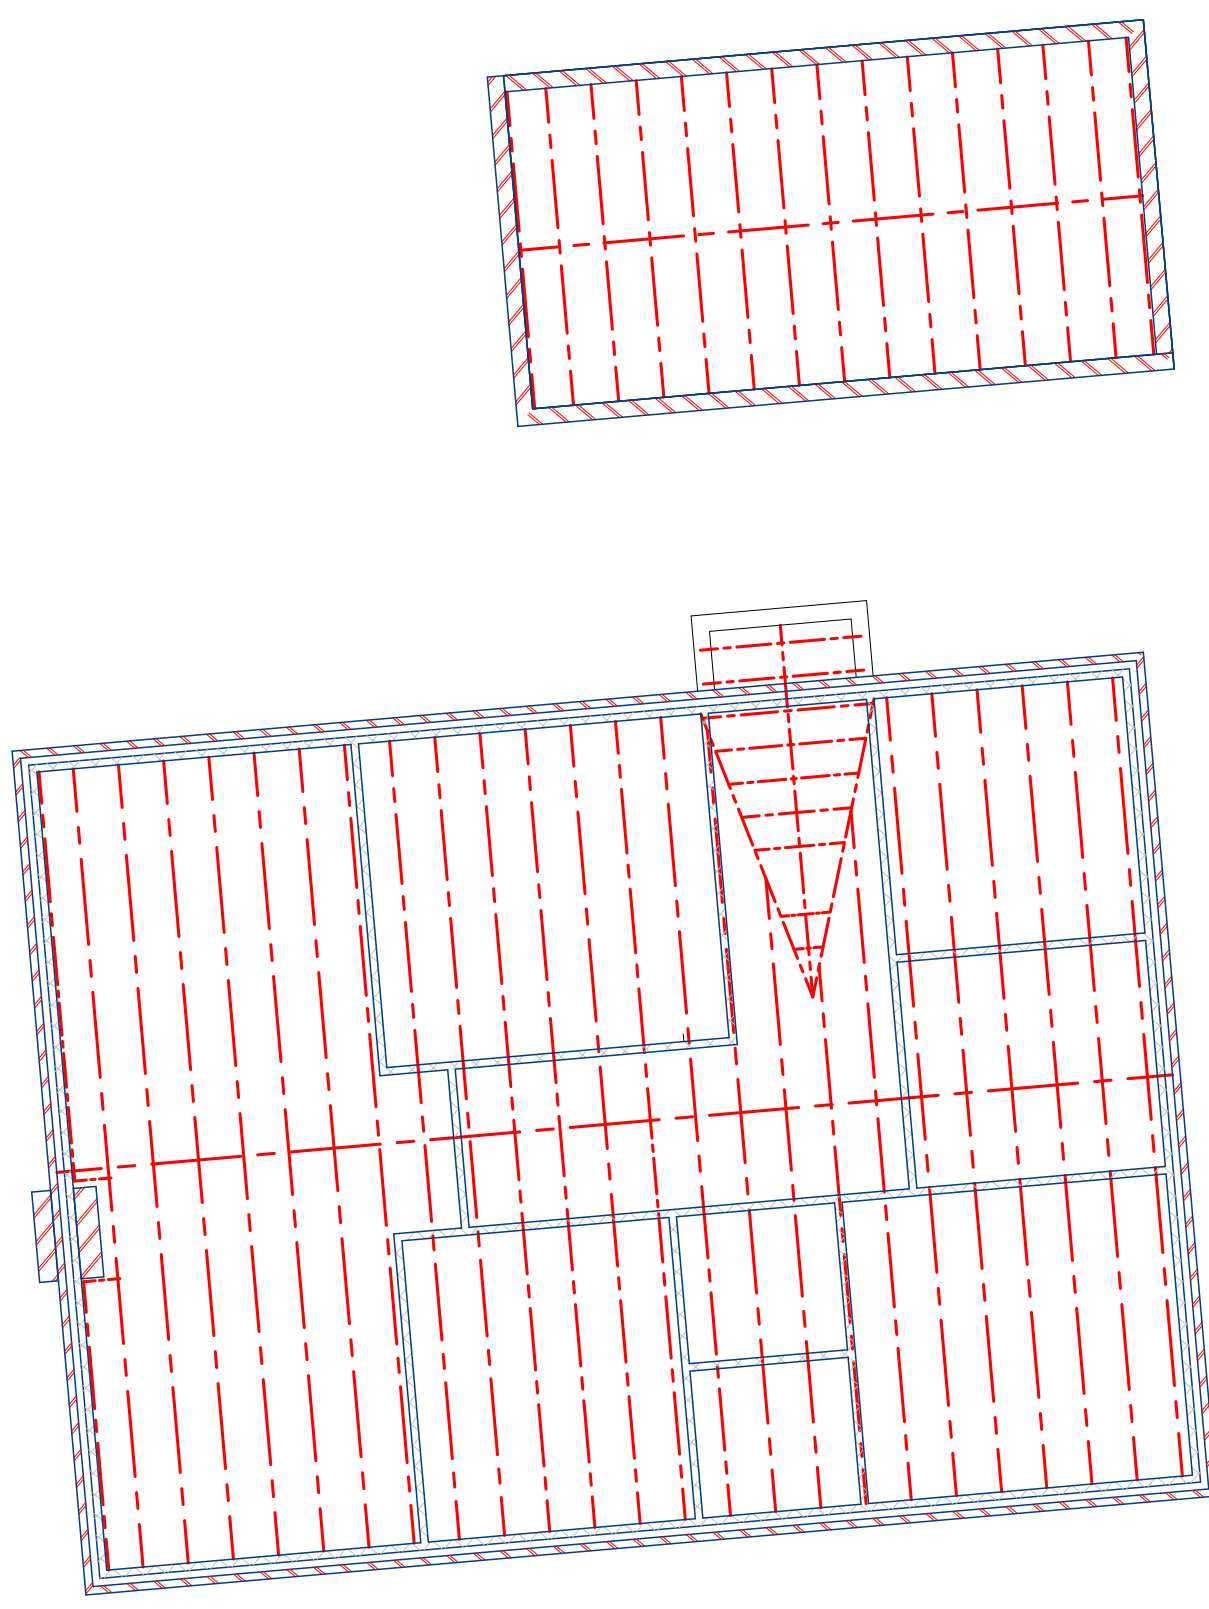

Proposed Roof Plan



Project
Proposed Detached Bungalow
Land behind
42-44 Main Street
Carlton
Nuneaton
CV13 OE2

Client
Mr D.Bream

Drawing No.
DPM936/02 rev C

Date
November 2025

Scale
1:100

Drawn by
D.P.

Page Size - A1
5000 mm

