



Front elevation



Side elevation




Side elevation



Rear elevation



Side elevation of extension

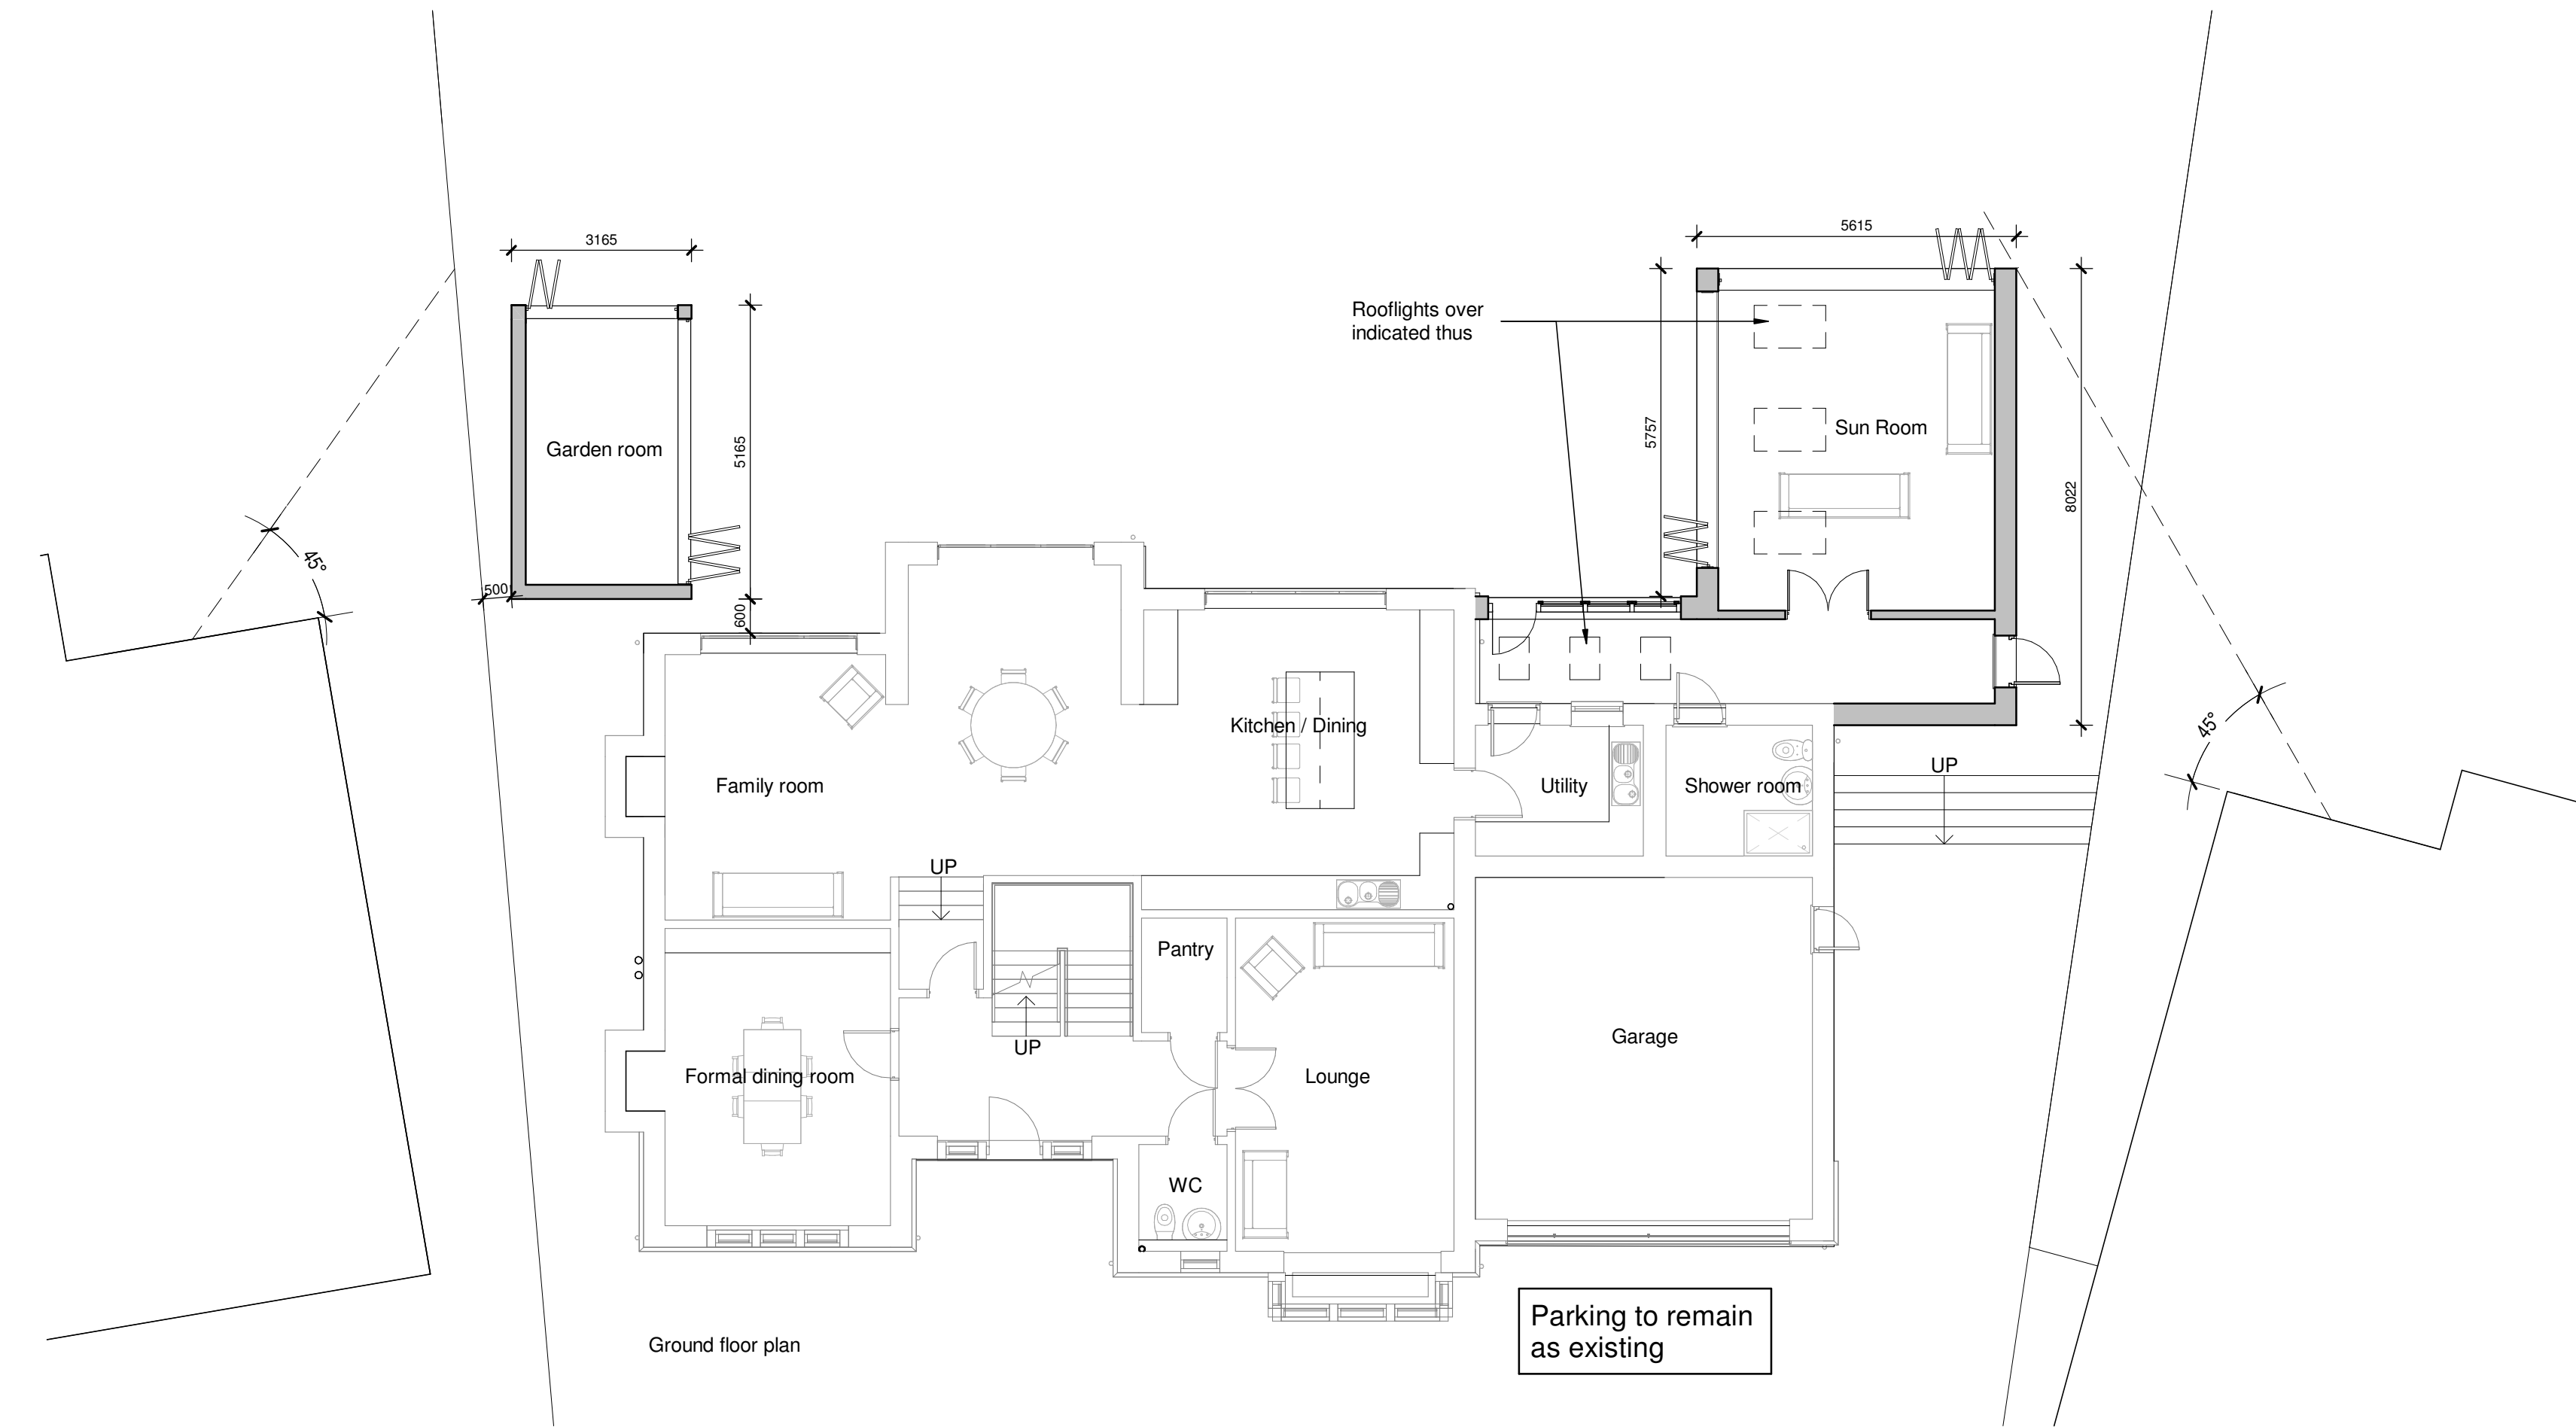

Ground floor plan



3D View



Client Mr and Mrs Gadd			HAYWARD architect 19 Station Road Hinckley Leicestershire LE10 1AW Tel: 01455 635 665 www.hayward-architects.co.uk	
Project Title 16 Hornsey Rise Bosworth Road Wellsborough				
Drawing Title As proposed			Job No. 25/108	Drawing No. 04e
Scale 1:100	Date Nov 2025	Sheet A1		
Author ZLM	Checked by LJW			
THE COPYRIGHT OF THIS DRAWING IS VESTED IN HAYWARD ARCHITECTS LTD. REPRODUCTION WITHOUT WRITTEN PERMISSION OF HAYWARD ARCHITECTS LTD. IS PROHIBITED. THE COPYRIGHT HOLDER DOES NOT SCALE, REPRODUCE AND ONLY FRAMED DIMENSIONS ARE TO BE USED.			Status PLANNING	