



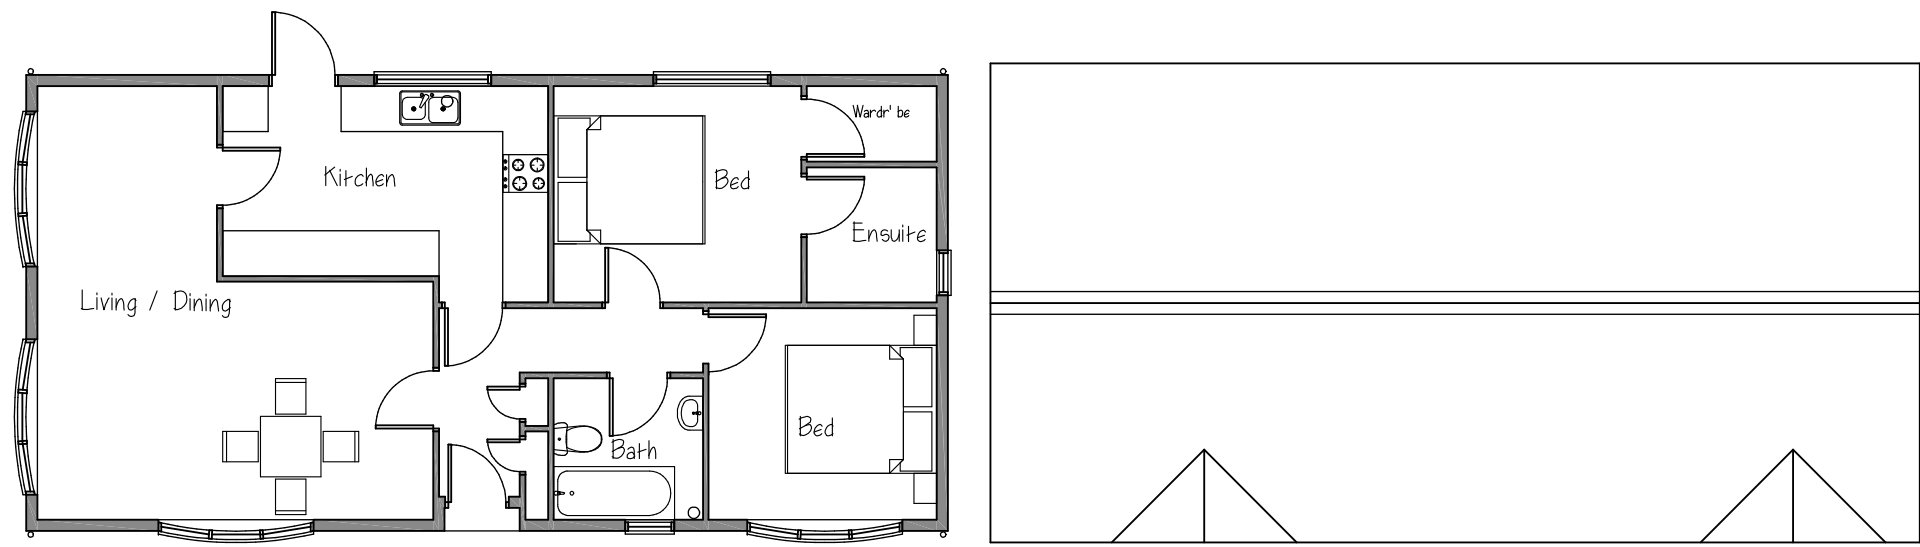


Typical Type A Park Home Plan


Typical Type A Park Home Roof Plan

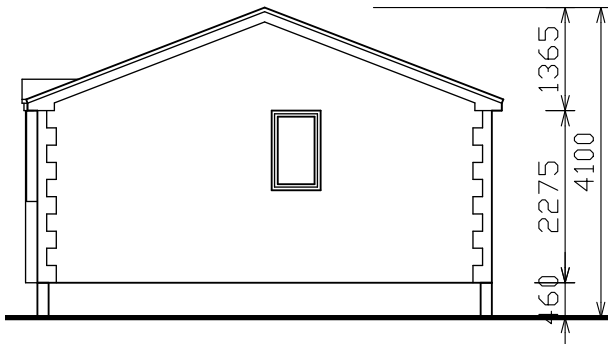


Typical Type A Side Elevation

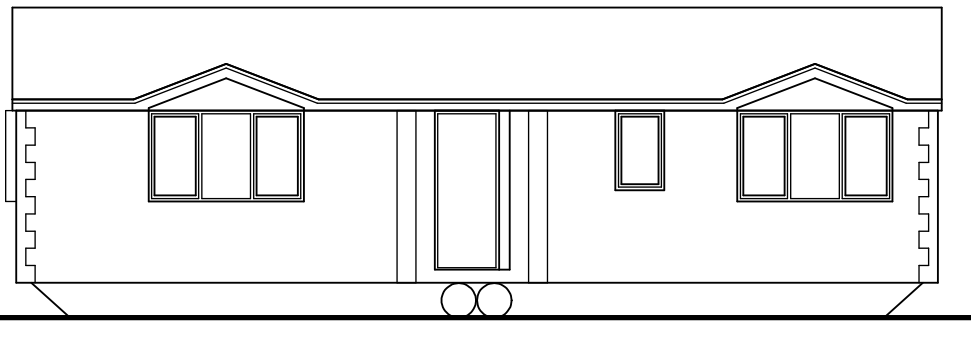


Typical Type A Front Elevation

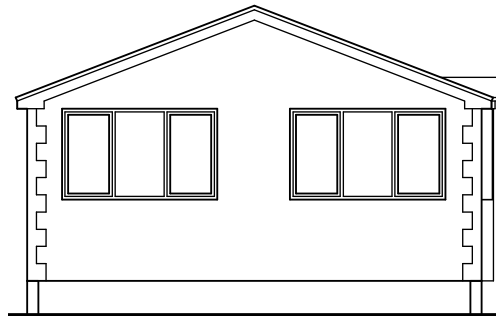


Typical Type A Side Elevation

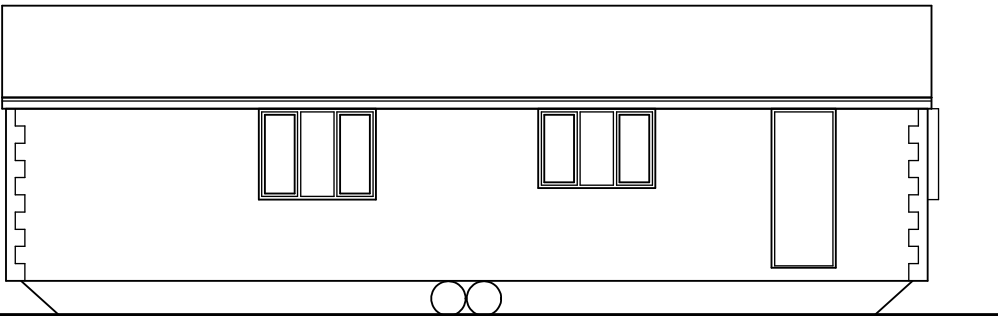


Typical Type A Rear Elevation

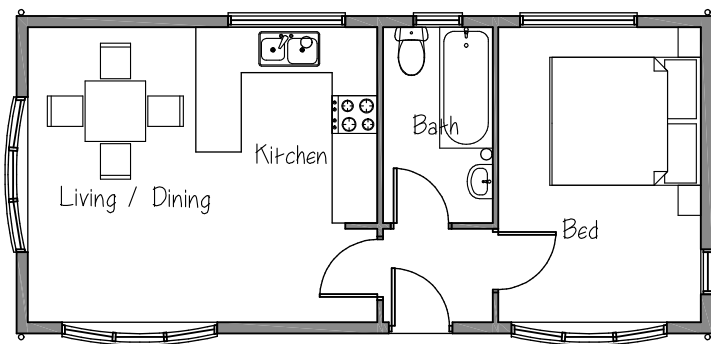


Typical Type C Park Home Plan

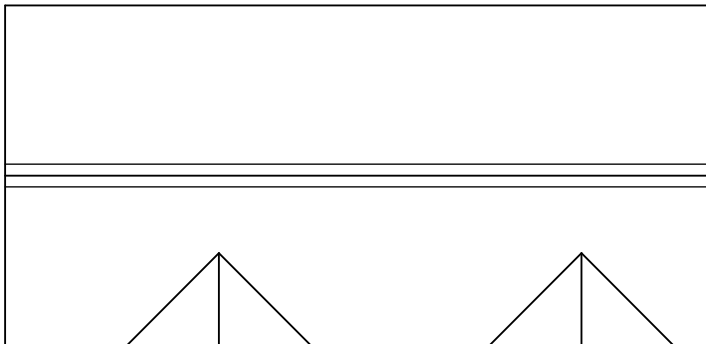


Typical Type C Park Home Roof Plan

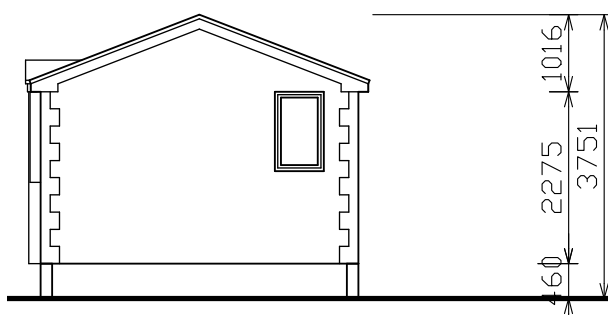


Typical Type C Side Elevation

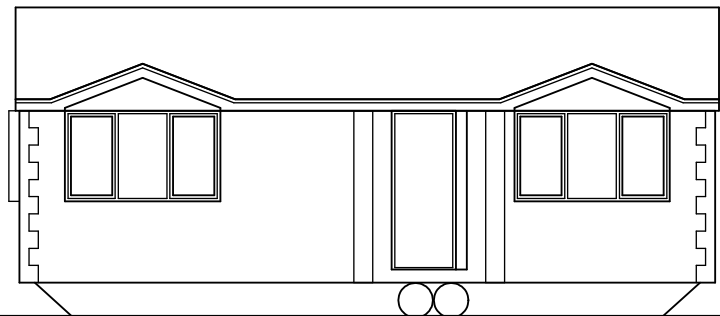


Typical Type C Front Elevation

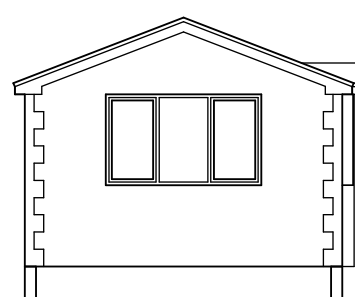

Typical Type C Side Elevation

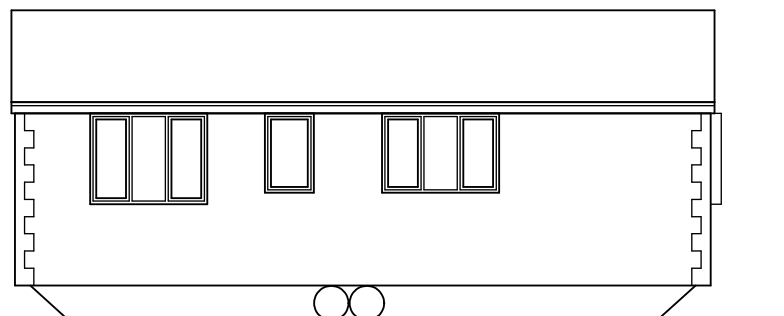


Typical Type C Rear Elevation

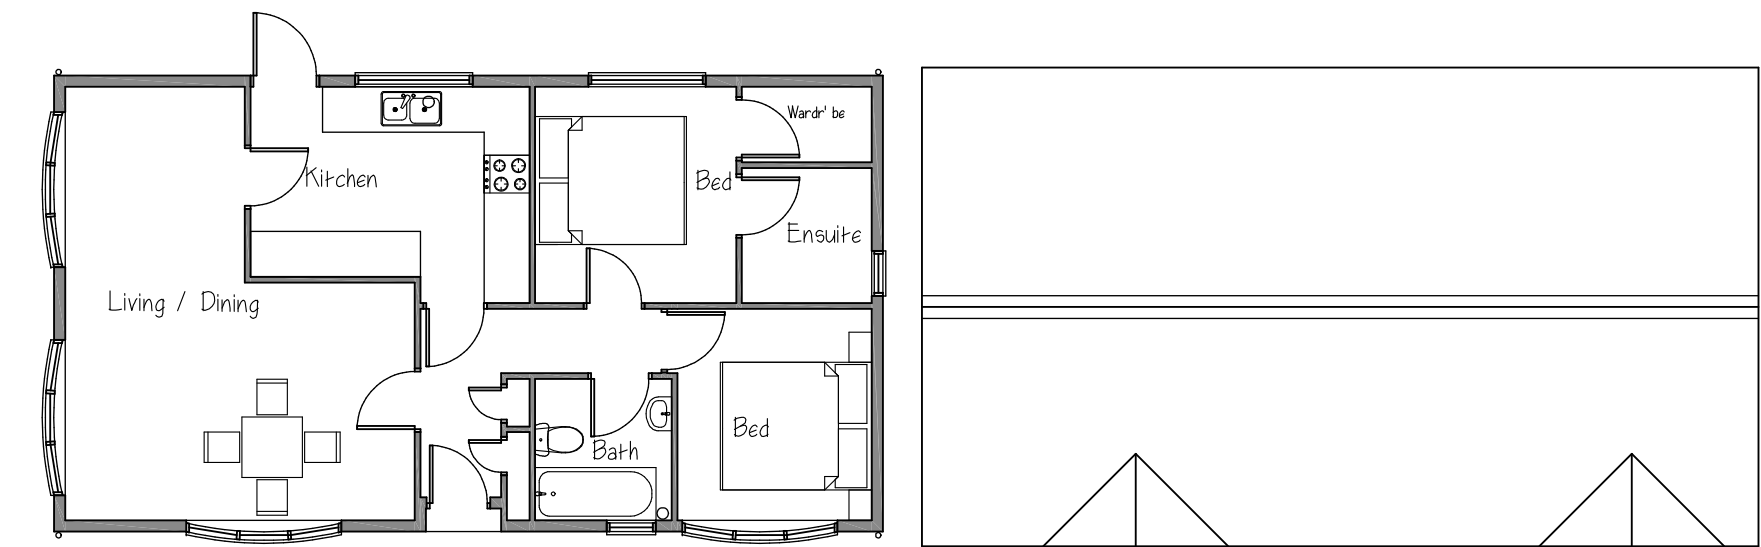


Typical Type B Park Home Plan


Typical Type B Park Home Roof Plan

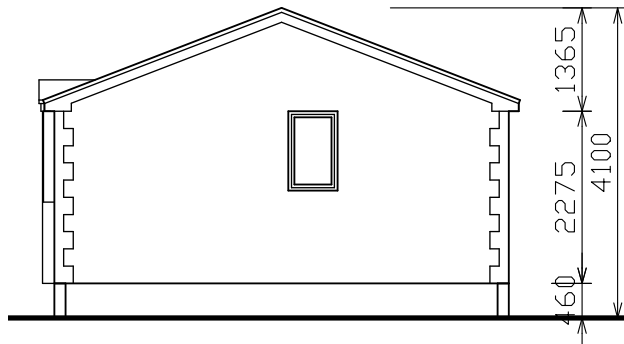


Typical Type B Side Elevation

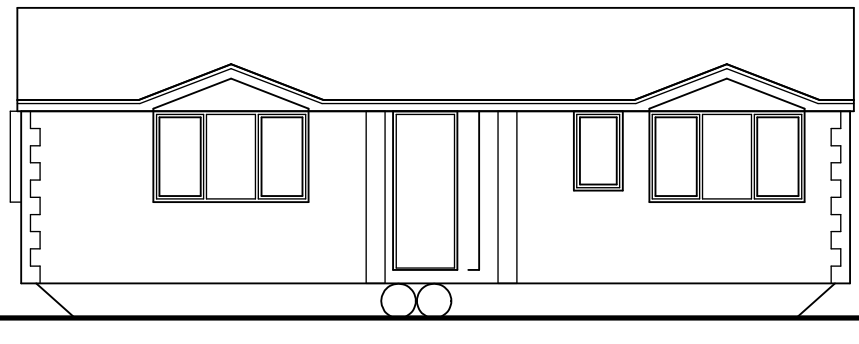


Typical Type B Front Elevation

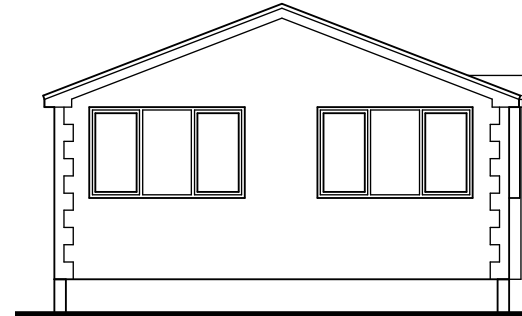

Typical Type B Side Elevation

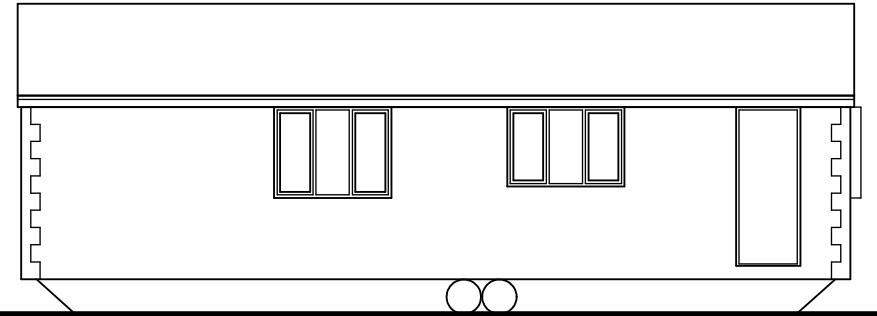

Typical Type B Rear Elevation

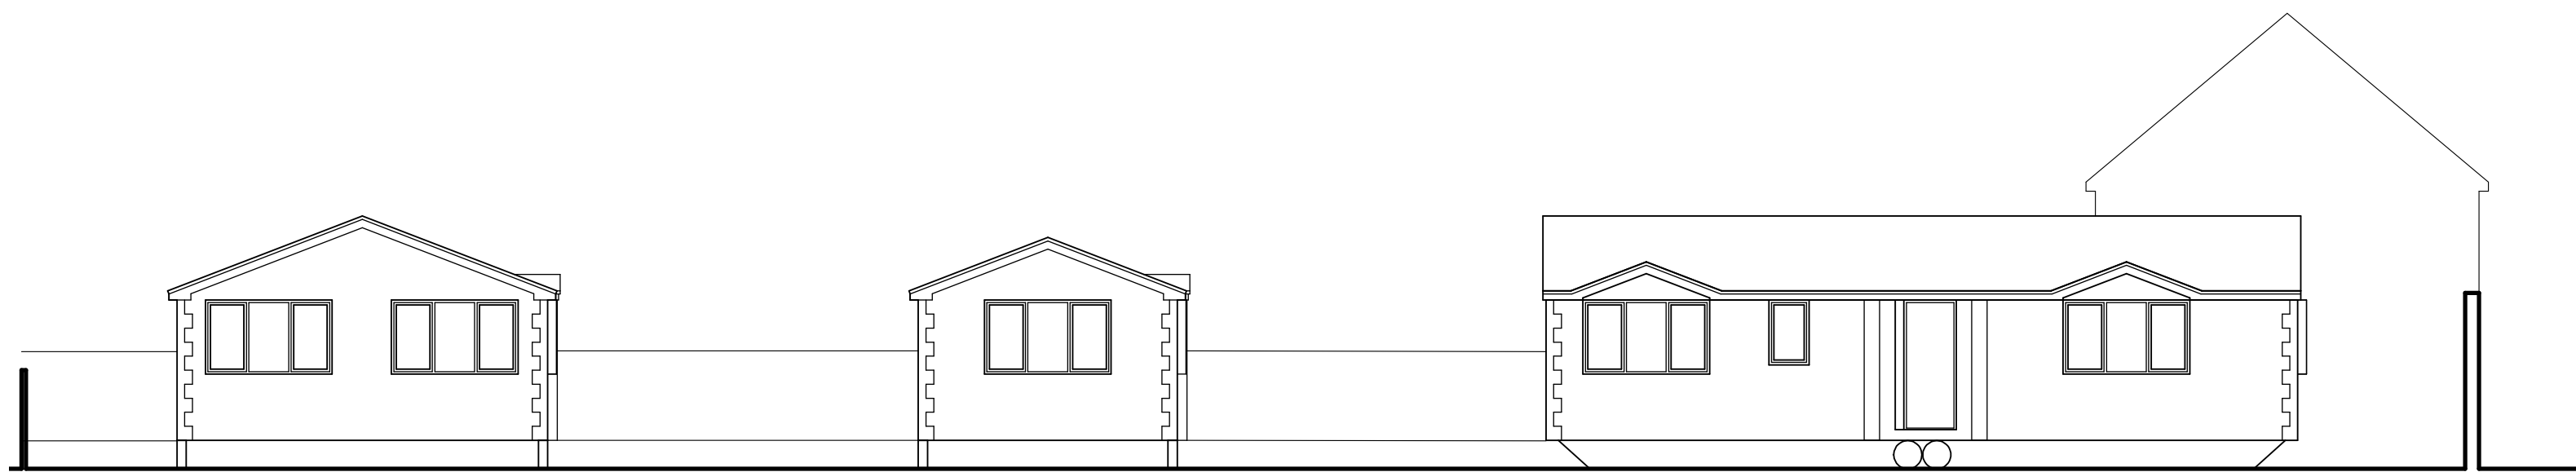

Typical Street Scene along Crofters Vale Park

NO DIMENSIONS TO BE SCALED FROM THIS DRAWING
This drawing is issued for the sole and exclusive use of the named recipient. Distribution to any third party is on the strict understanding that no liability is accepted by Sturarch for any discrepancies, errors or omissions that may be present, and no guarantee is offered as to the accuracy of information shown.
© Crown Copyright 2017. All rights reserved. Licence number 100020449

Rev	Date	Description	By
#	#	#	sAh

Note
To be read in conjunction with drawing 03_2102-2 and Multi-Pro XS Technical Data Sheet.

sturarch
Tel: 07948 382917 e:stuararch@gmail.com

Project

Entrance Land
Crofters Vale Park
Main Street
Barlestone

Client

Crofters Vale Park

Drawing

Proposed Park Homes and Street
Scene

Dwg No: 06 2102-1 Rev #

Scale 1:100 @A2 Date 22/01/22