


- NoNote
1. ONLY TO BE SCALED WHEN PRINTED AT A1

2. All dimensions in mm unless indicated.


3. Plans should be checked by the client, structural engineer and building control, no responsibility will be given to the designer.



Existing Front Elevation 'South East'

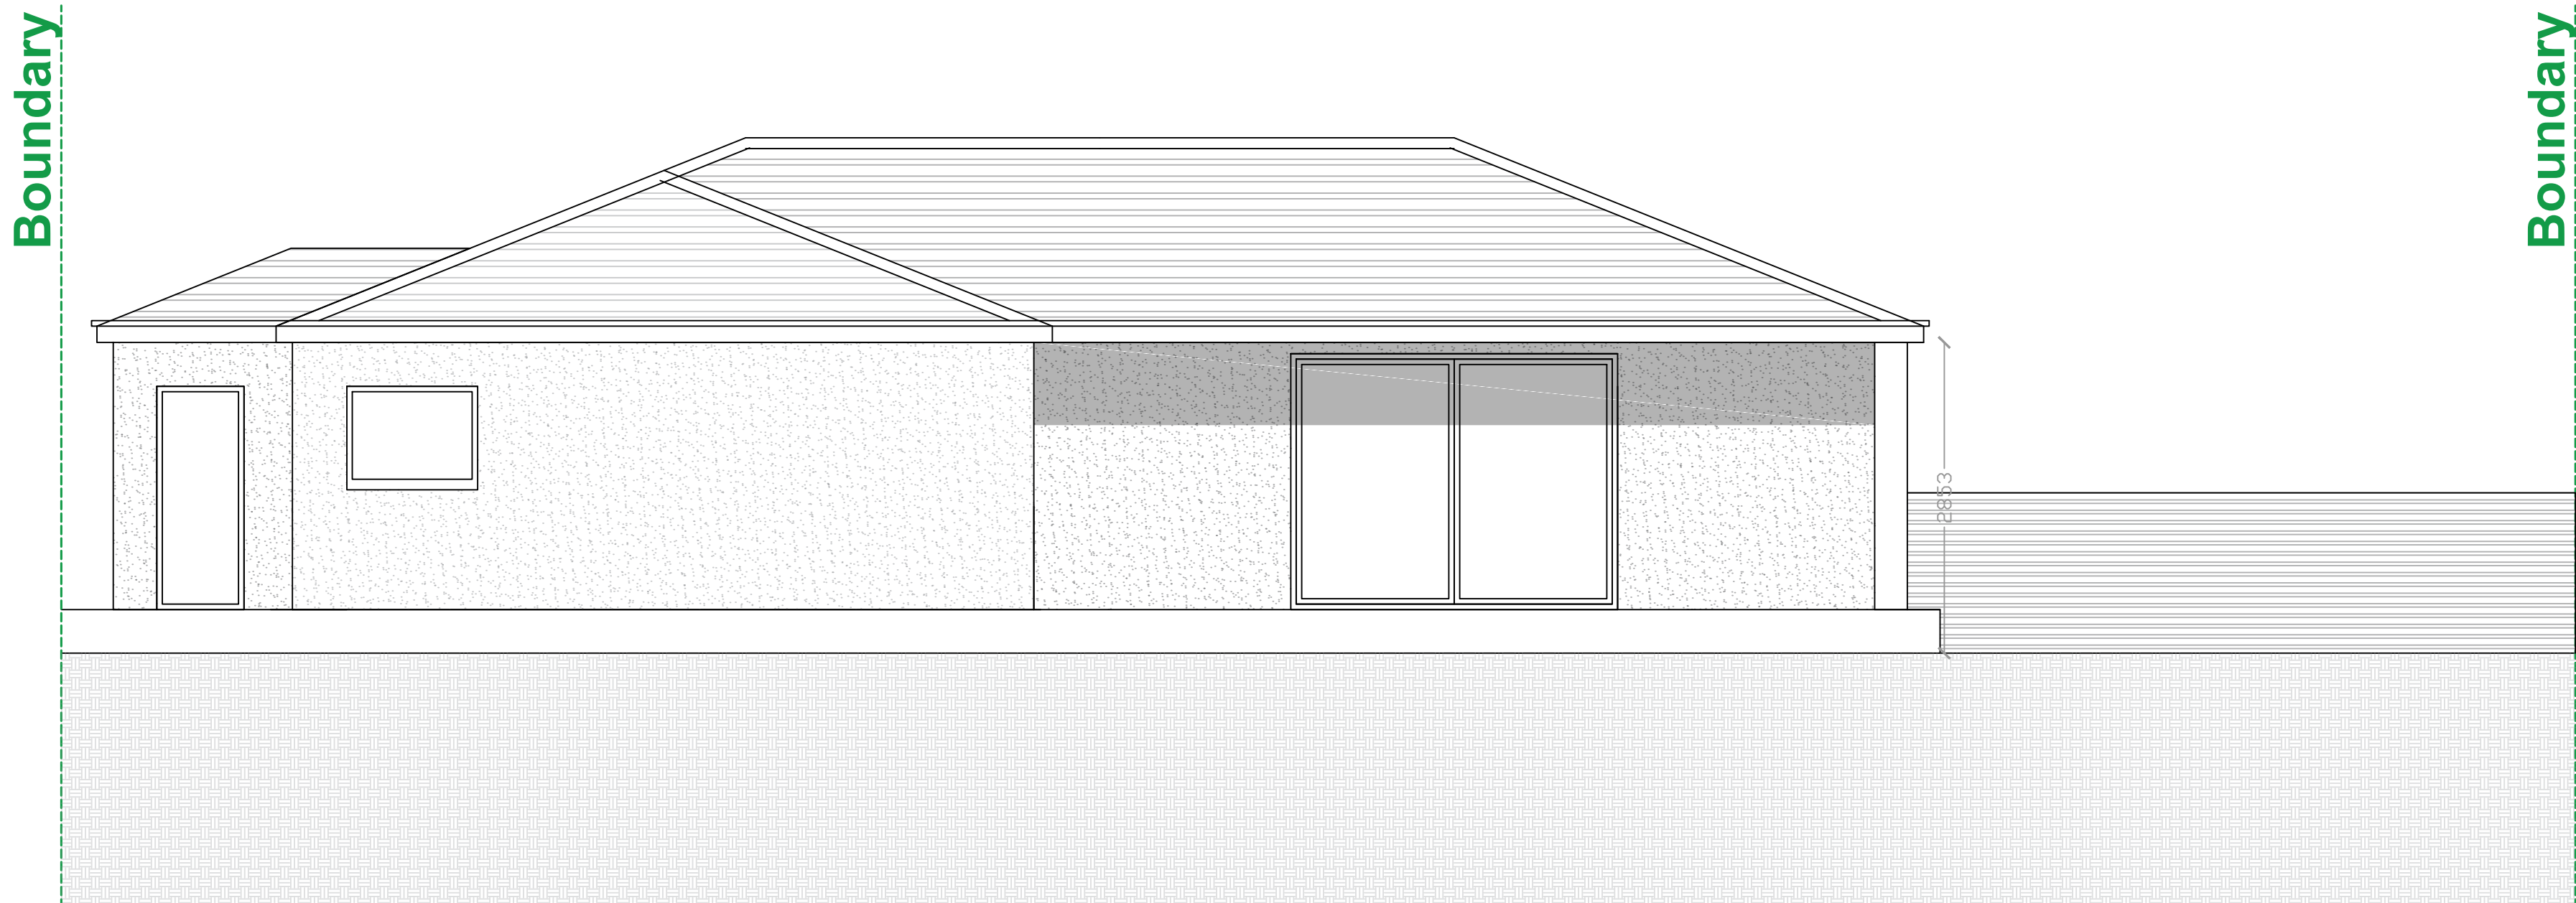

Existing Rear Elevation 'North West'

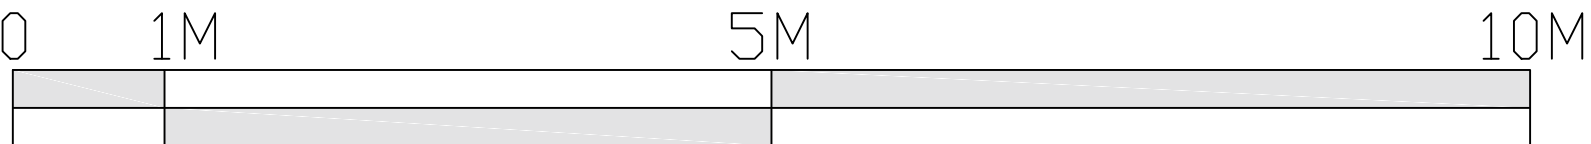

Rev	By	Date	Description	Chk'd	
Ladbury Architectural Design WILLIAM LADBURY 6 HEReward WAY NUNEATON CV10 0FA TEL : 07841354894 ladburyw@gmail.com					
Project: 20 OLD FORGE ROAD FENNY DRAYTON, CV13 6BD					
Drawing Title: EXISTING ELEVATIONS FRONT & REAR					
A1					
Drawn	Chk'd	Appd	Status	Date	
WLADBURY			PLANNING	03.05.23	
Scale @ A1				1:50	
Drawing No: 20OLDF-PS23-05					Rev