



- No
- Note
1. ONLY TO BE SCALED WHEN PRINTED AT A1

2. All dimensions in mm unless indicated.

3. Plans should be checked by the client, structural engineer and building control, no responsibility will be given to the designer.

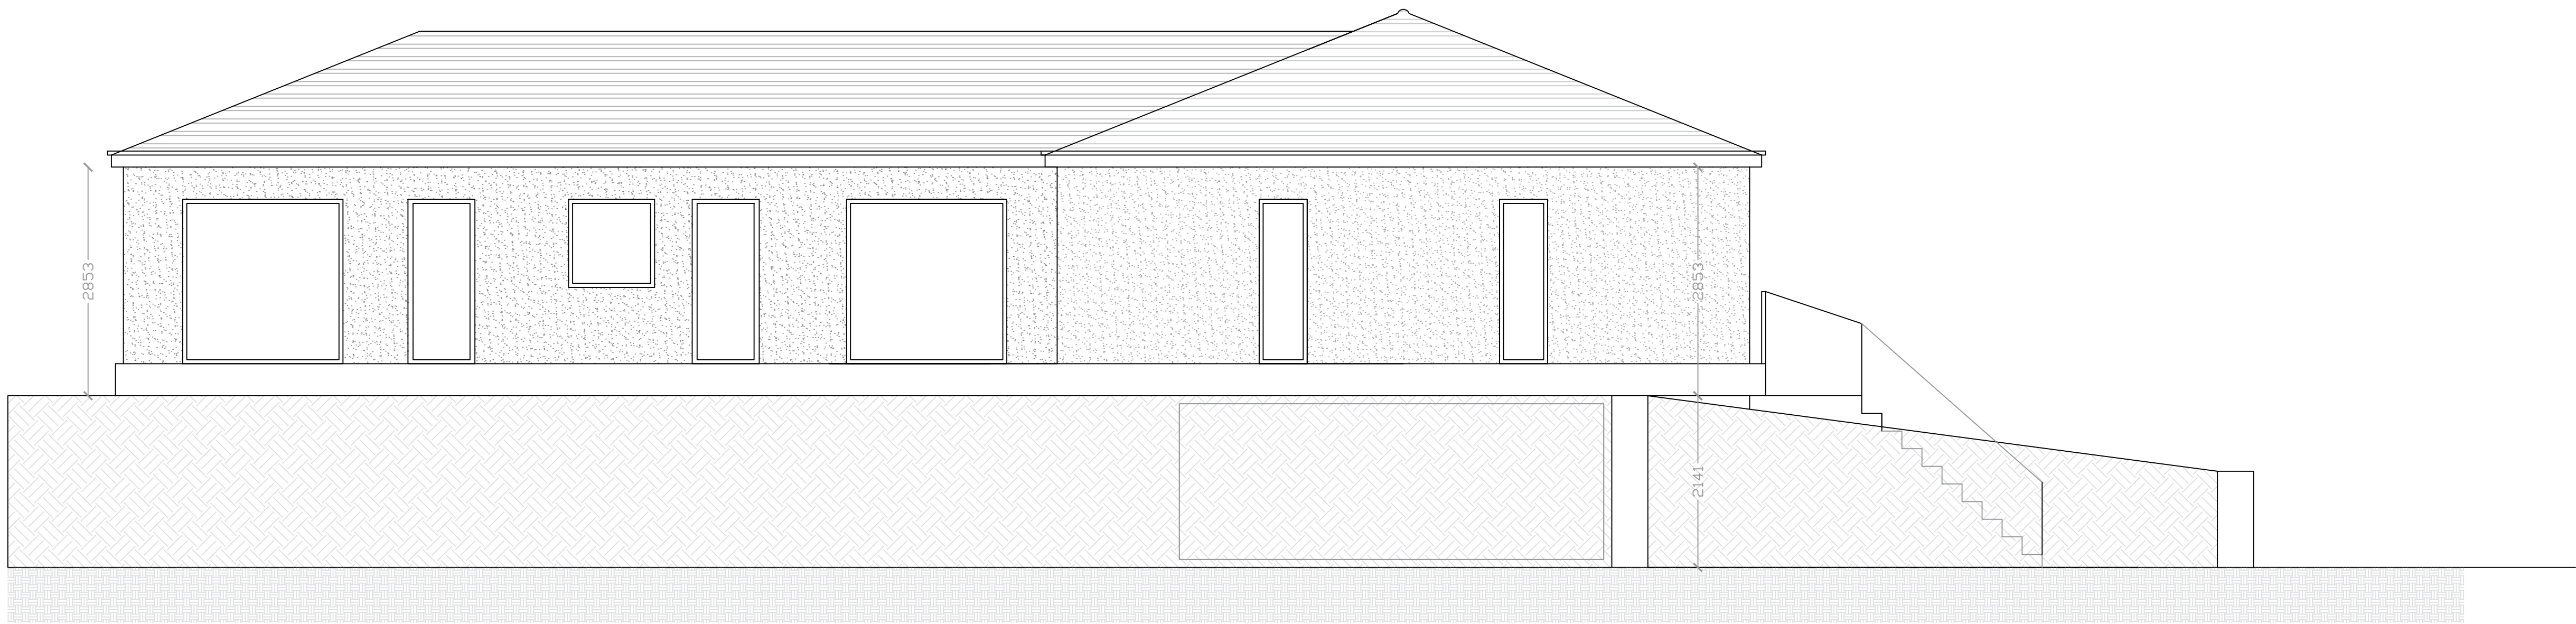

Existing Front Elevation 'South West'

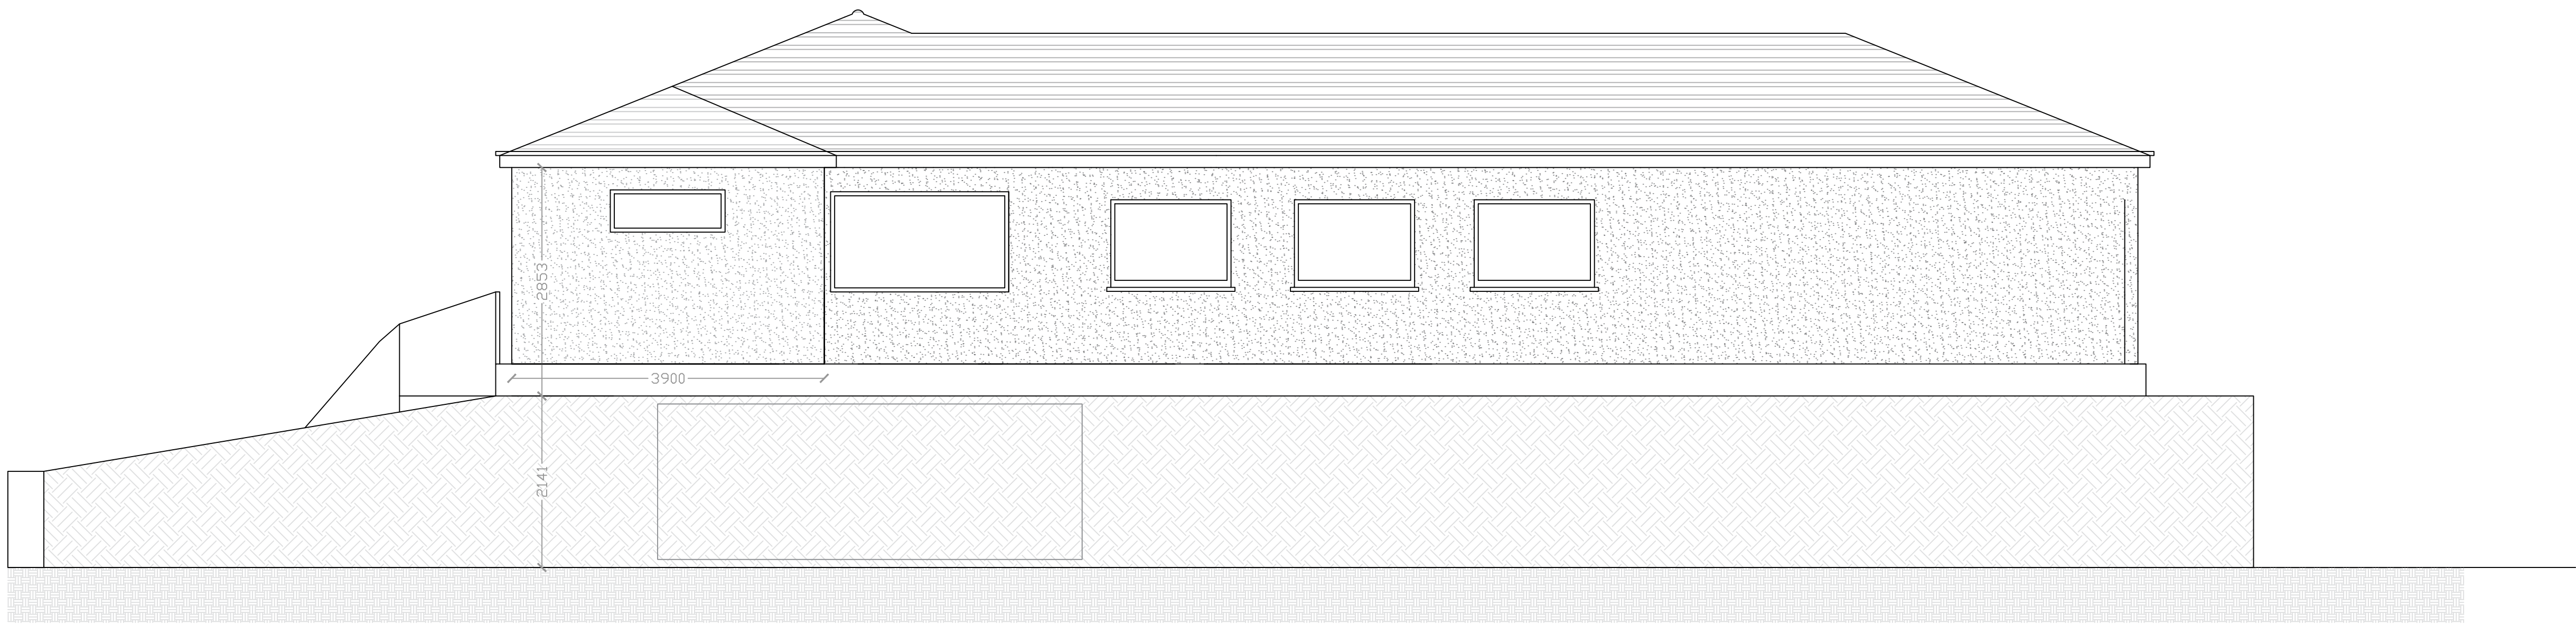

Existing Front Elevation 'North East'



Rev	By	Date	Description	Chk'd
Ladbury Architectural Design WILLIAM LADBURY 6 HEREWARD WAY NUNEATON CV10 0FA TEL : 07841354894 ladburyw@gmail.com				
				
Project:				
20 OLD FORGE ROAD FENNY DRAYTON, CV13 6BD				
Drawing Title:				
EXISTING ELEVATIONS SIDE NE & SW				
A1				
Drawn	Chk'd	Appd	Status	Date
WLADBURY			PLANNING	03.05.23
			Scale @ A1 1:50	
Drawing No:				Rev
20OLDF-PS23-06				