


No	Note
1.	ONLY TO BE SCALED WHEN PRINTED AT A1
2.	All dimensions in mm unless indicated.
3.	Plans should be checked by the client, structural engineer and building control, no responsibility will be given to the designer.

Boundary

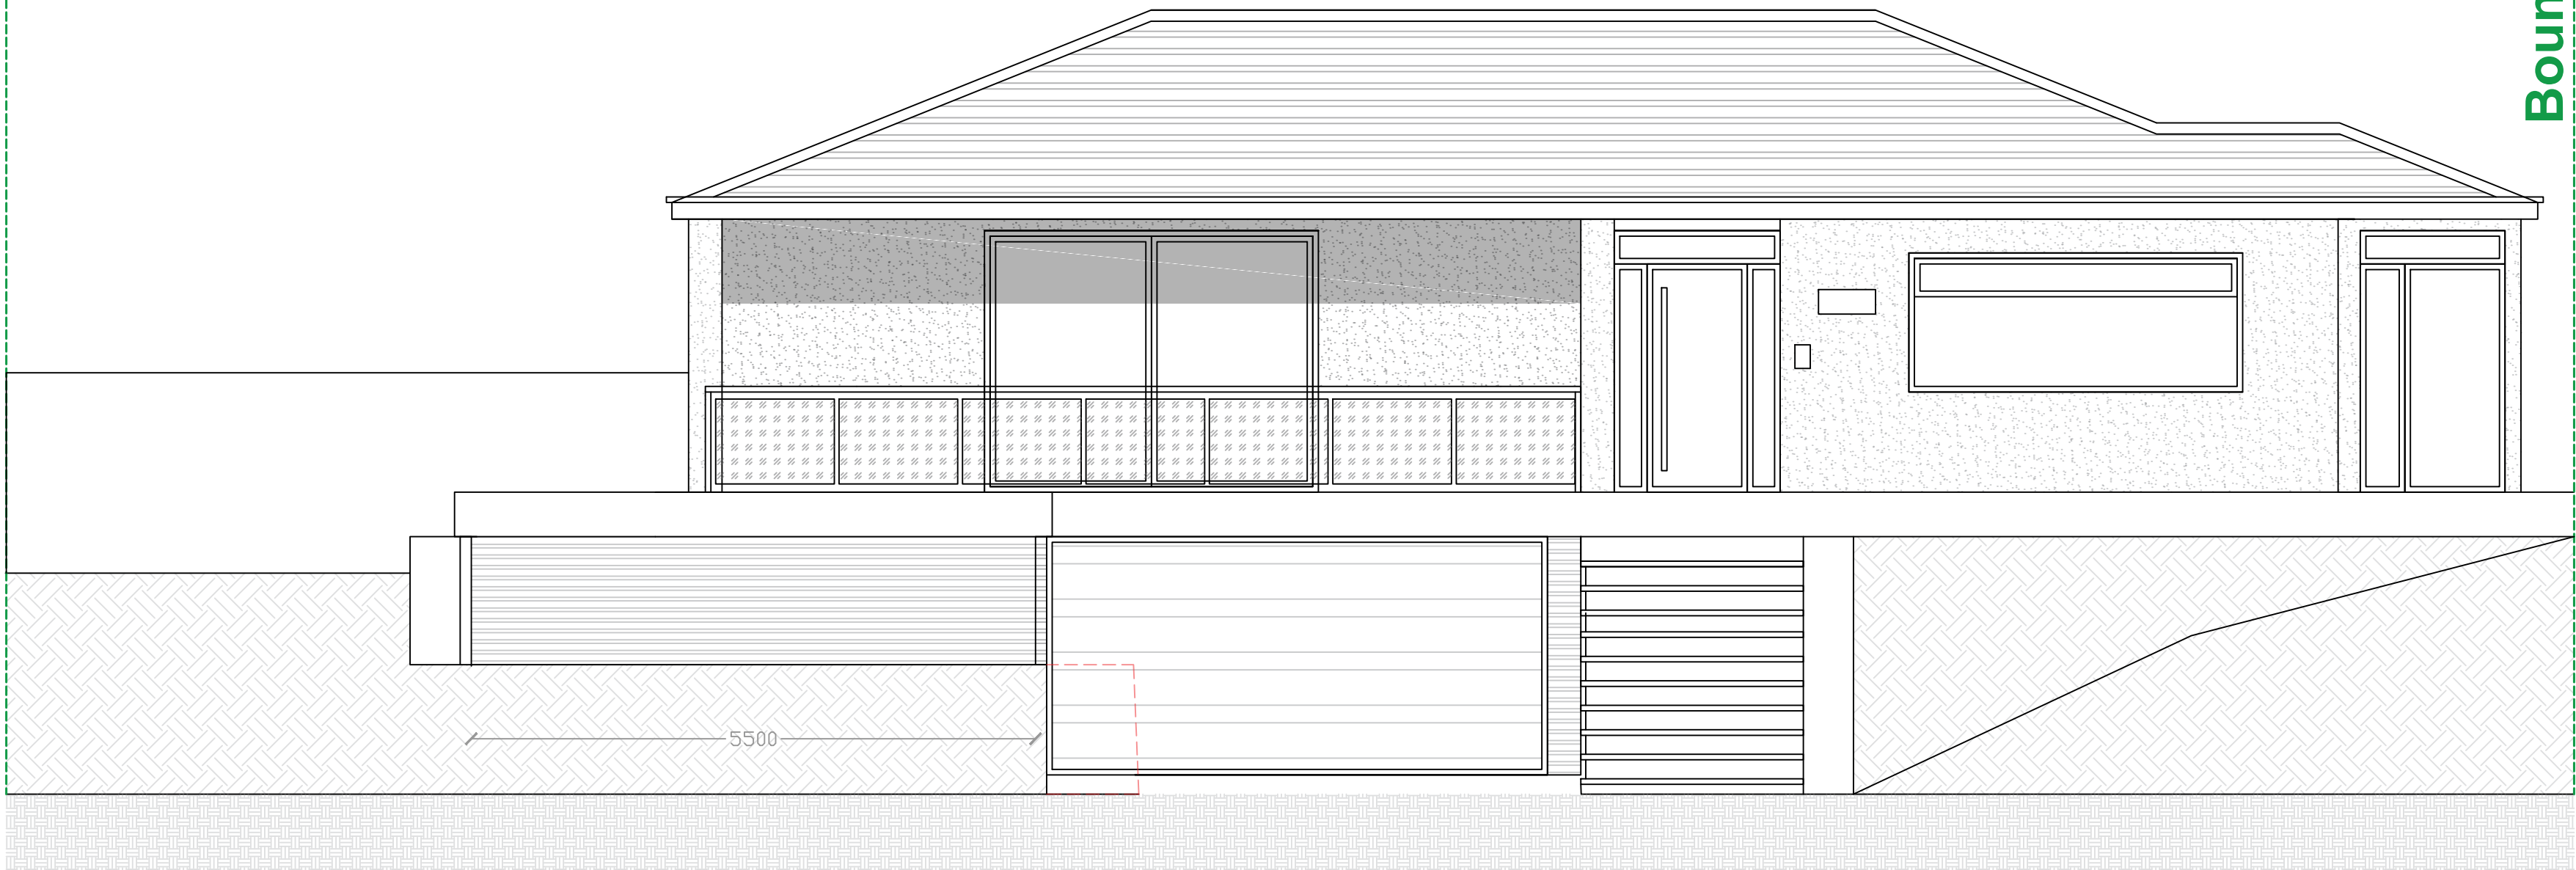

Proposed Front Elevation 'South East'


Proposed Roof Finish:
Artificial Grass Or EDPM Flat
Roof Covering
Colour Dark Grey/ Black

Proposed Rainwater Goods:
UPVC Half Round Guttering
And Downpipes
Colour Black

Proposed Cladding:
Timber Cedar Cladding To
Match Existing

Remove Part Of The Existing
Wall To Create a Larger Car
Parking Area

Boundary

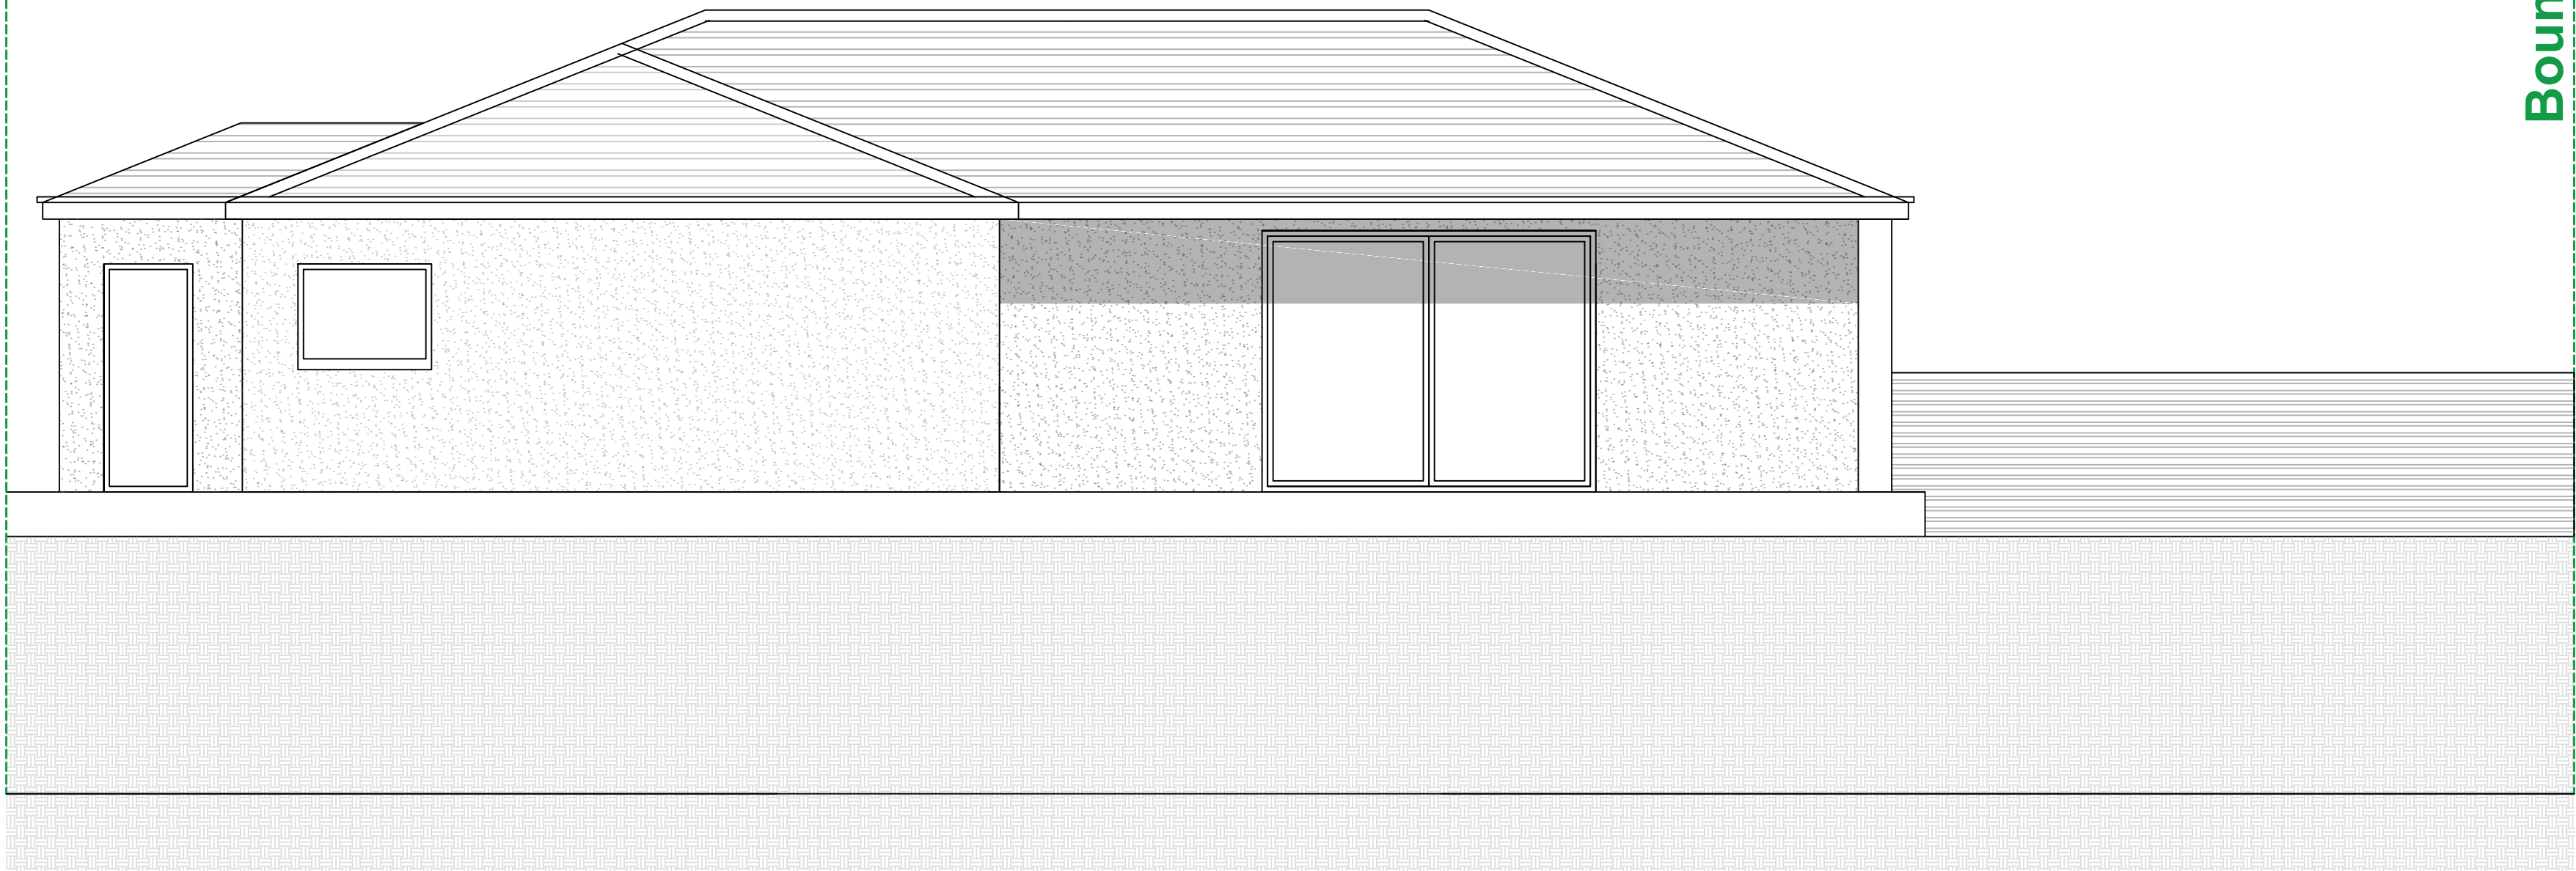

Proposed Rear Elevation 'North West'



Rev	By	Date	Description	Chk'd	
Ladbury Architectural Design WILLIAM LADBURY 6 HEReward WAY NUNEATON CV10 0FA TEL : 07841354894 ladburyw@gmail.com					
Project: 20 OLD FORGE ROAD FENNY DRAYTON, CV13 6BD					
Drawing Title: PROPOSED ELEVATIONS FRONT AND REAR					
A1					
Drawn	Chk'd	Appd	Status	Date	
WLADBURY			PLANNING	03.05.23	
Project No:			Scale @ A1 1:50		
Drawing No: 20OLDF-PS23-07					Rev