



No	Note
1.	ONLY TO BE SCALED WHEN PRINTED AT A1
2.	All dimensions in mm unless indicated.
3.	Plans should be checked by the client, structural engineer and building control, no responsibility will be given to the designer.

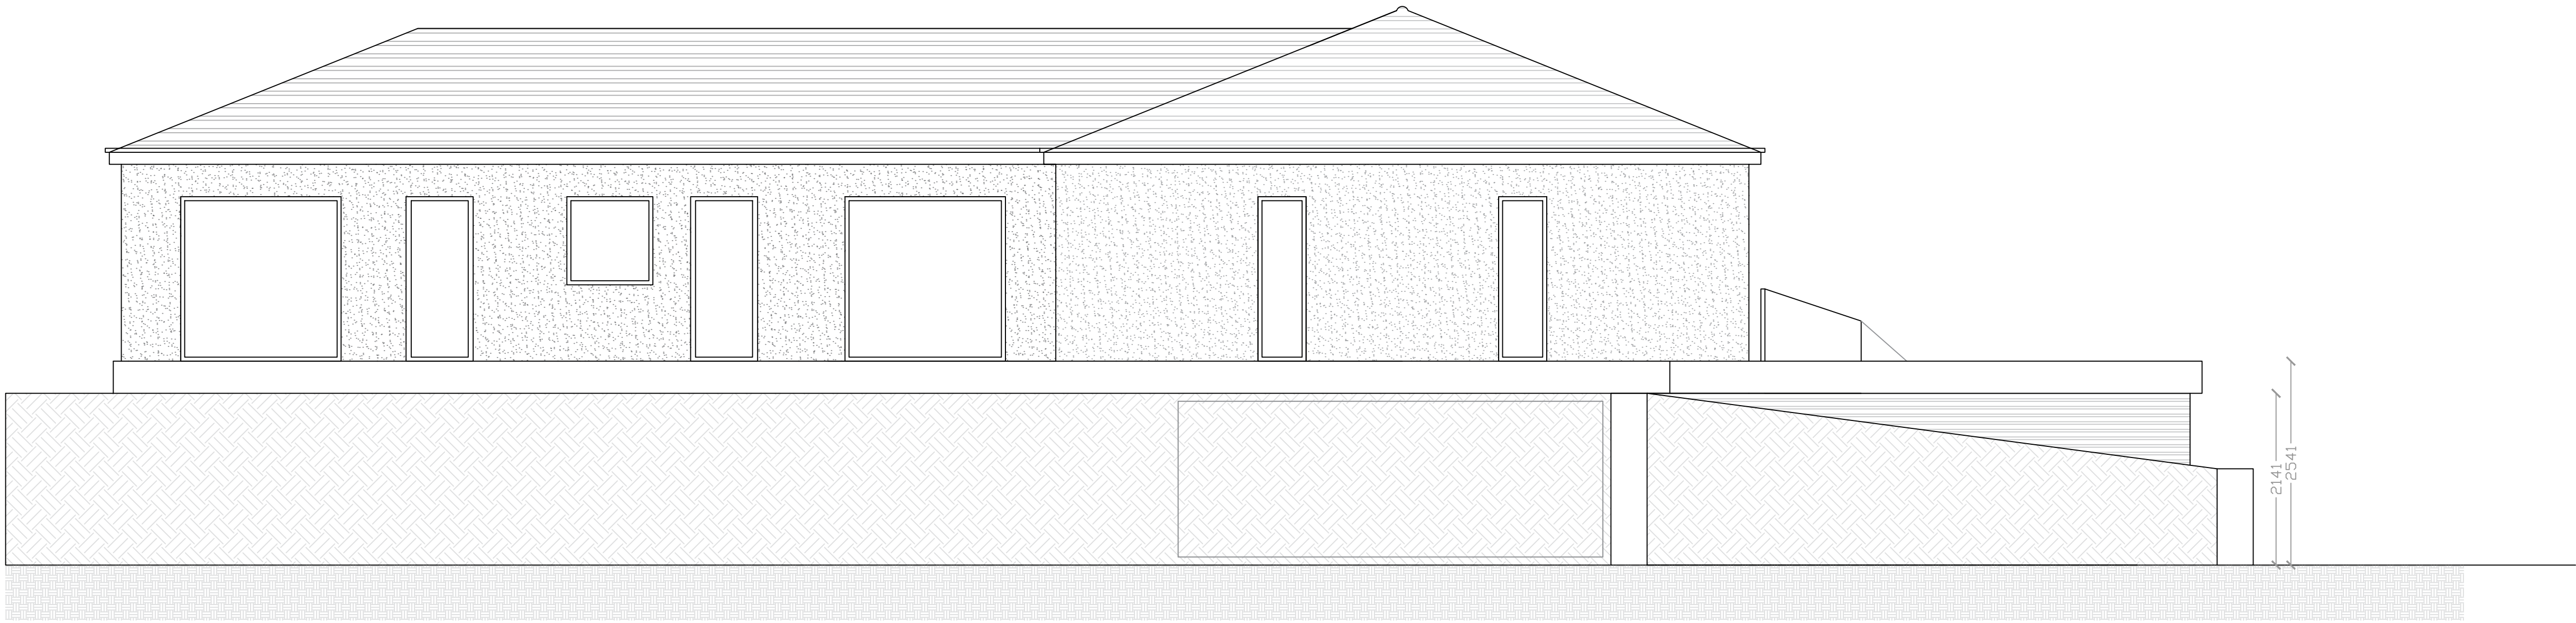

Proposed Front Elevation 'South West'

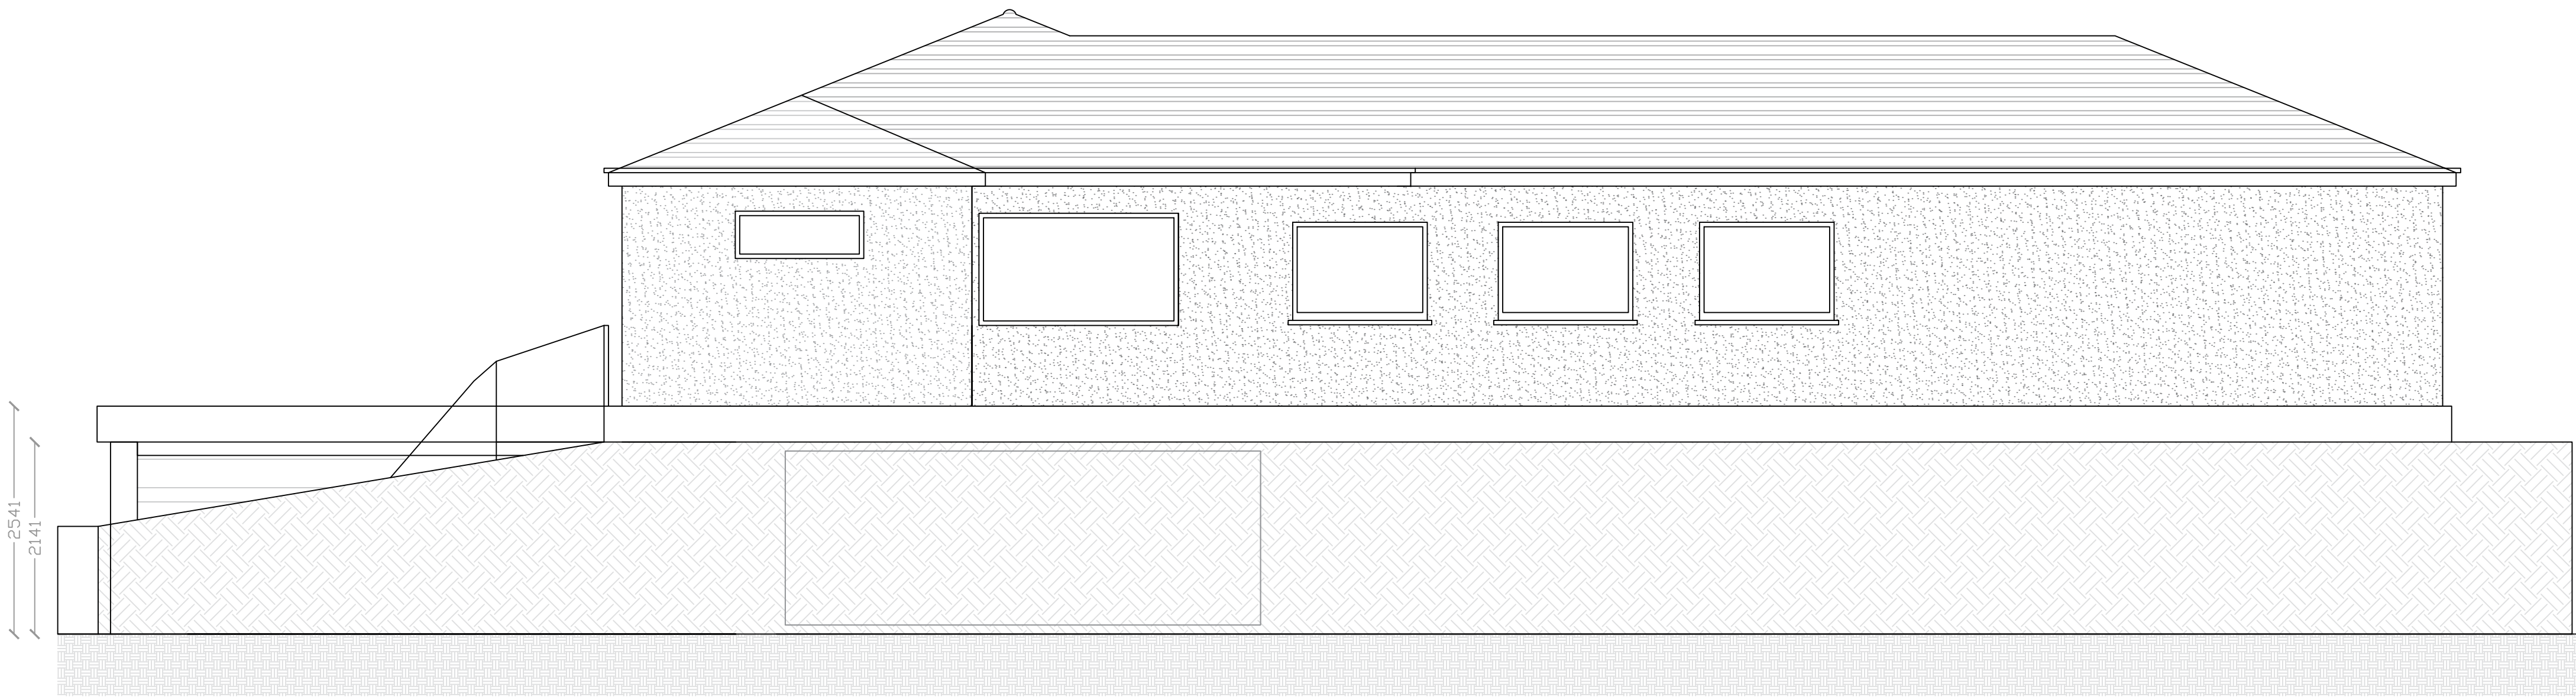


Proposed Front Elevation 'North East'

Proposed Roof Finish:
Artificial Grass Or EDPM Flat
Roof Covering
Colour Dark Grey/ Black

Proposed Rainwater Goods:
UPVC Half Round Guttering
And Downpipes
Colour Black

Proposed Cladding:
Timber Cedar Cladding To
Match Existing

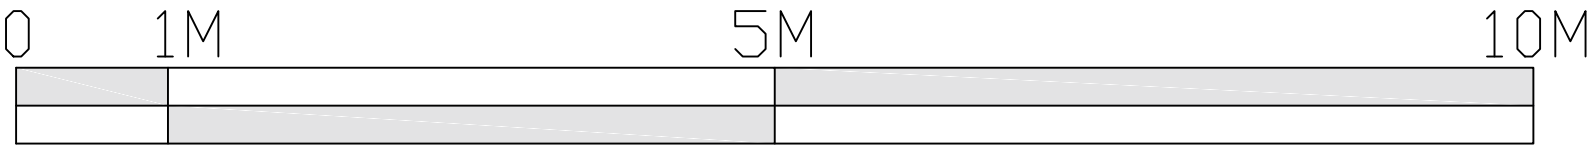

Rev	By	Date	Description	Chk'd
Ladbury Architectural Design WILLIAM LADBURY 6 HEReward WAY NUNEATON CV10 0FA TEL : 07841354894 ladburyw@gmail.com				
Project: 20 OLD FORGE ROAD FENNY DRAYTON, CV13 6BD				
Drawing Title: PROPOSED ELEVATIONS SIDES NE & SW				
Drawn	Chk'd	Appd	Status	Date
WLADBURY			PLANNING	03.05.23
Project No:			Scale @ A1 1:50	
Drawing No: 20OLDF-PS23-08				Rev