

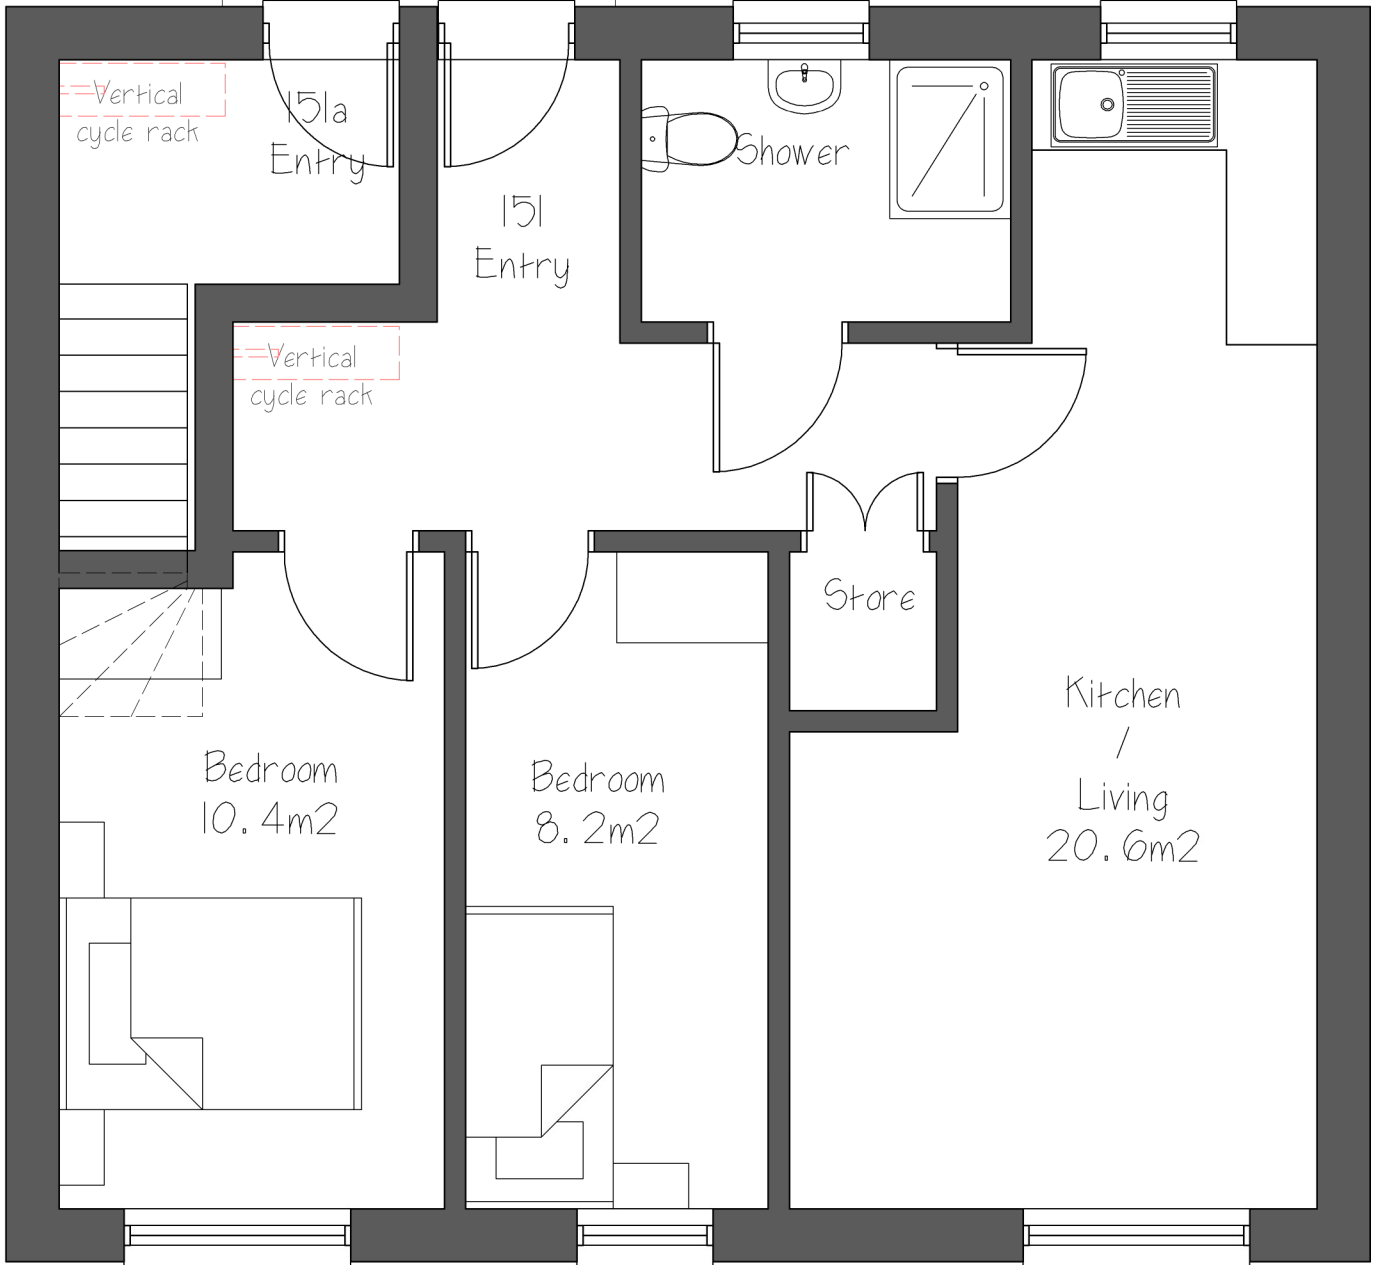


Ground Floor Plan  
151 Wykin Road  
(56.8m2)

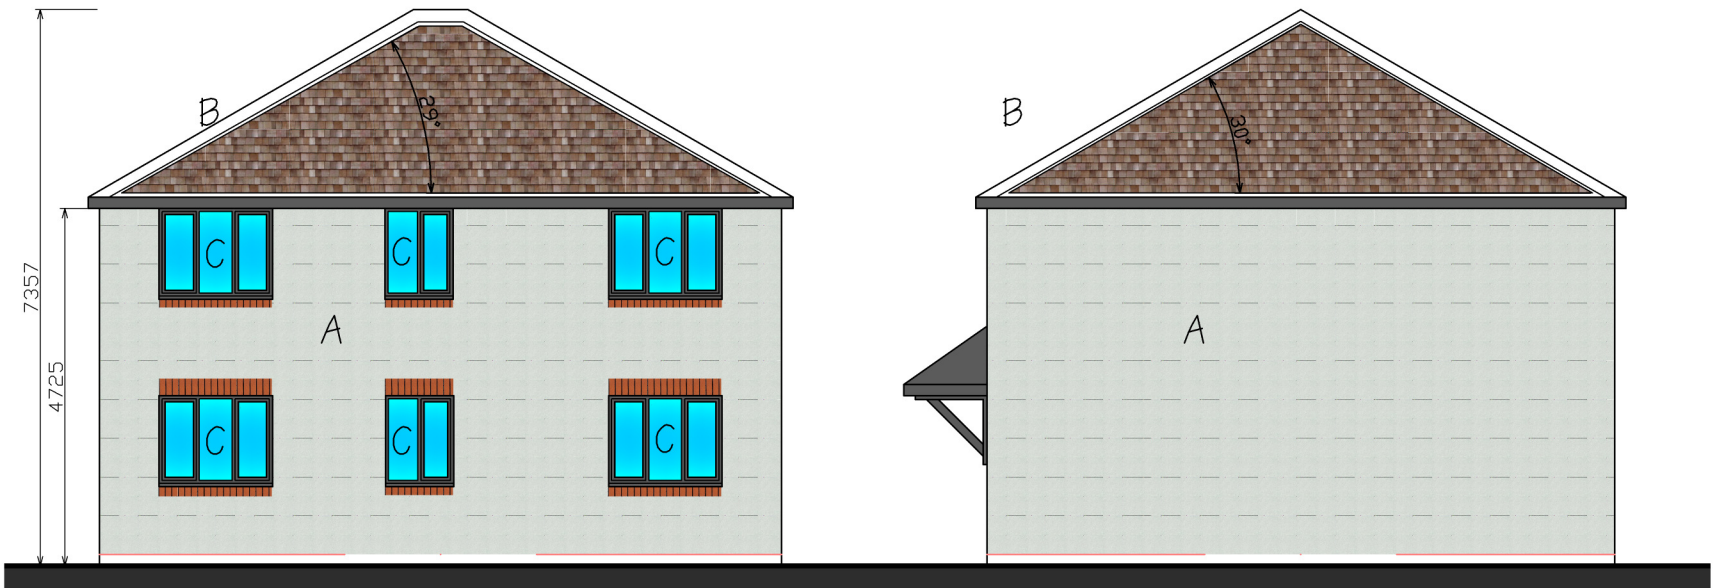


First Floor Plan  
151a Wykin Road  
(63.2m2)

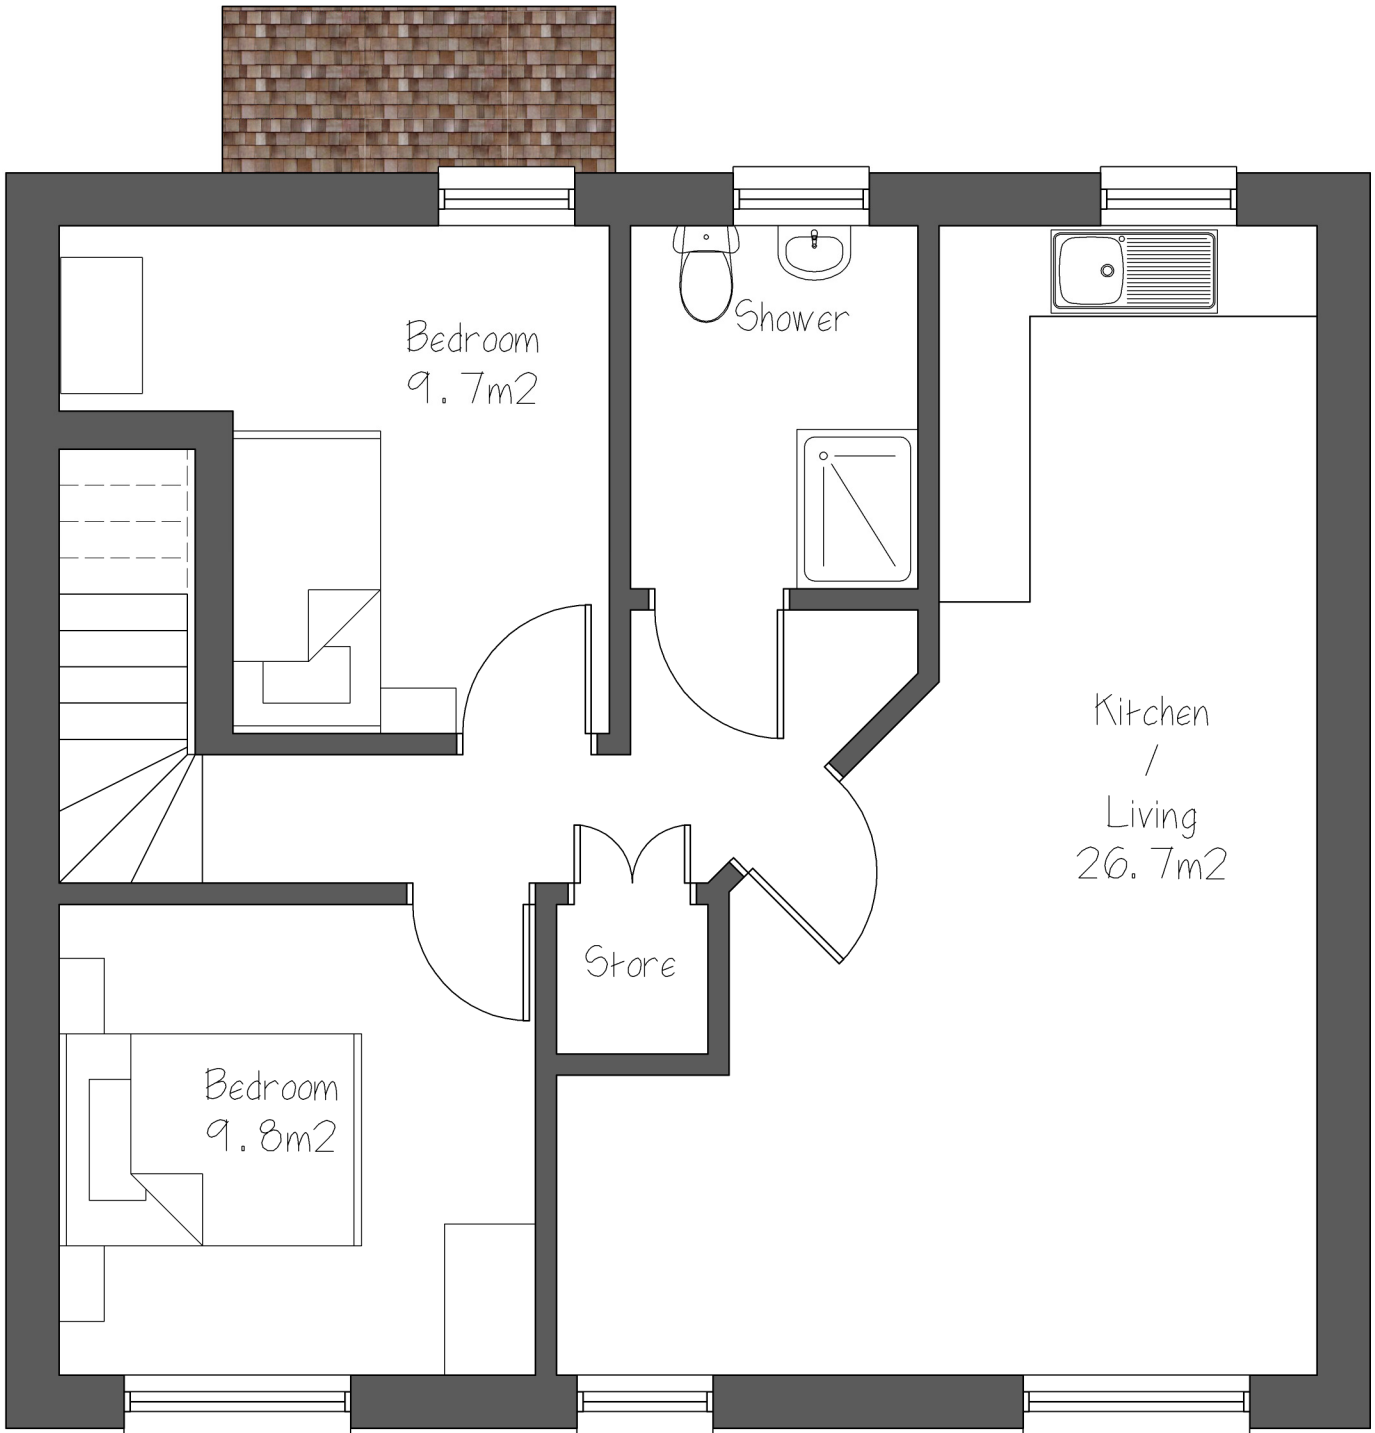

East Elevation  
Scale 1:100


North Elevation  
Scale 1:100

- Legend
- A = Render
  - B = Plain roof tiles
  - C = uPVC Double glazed units

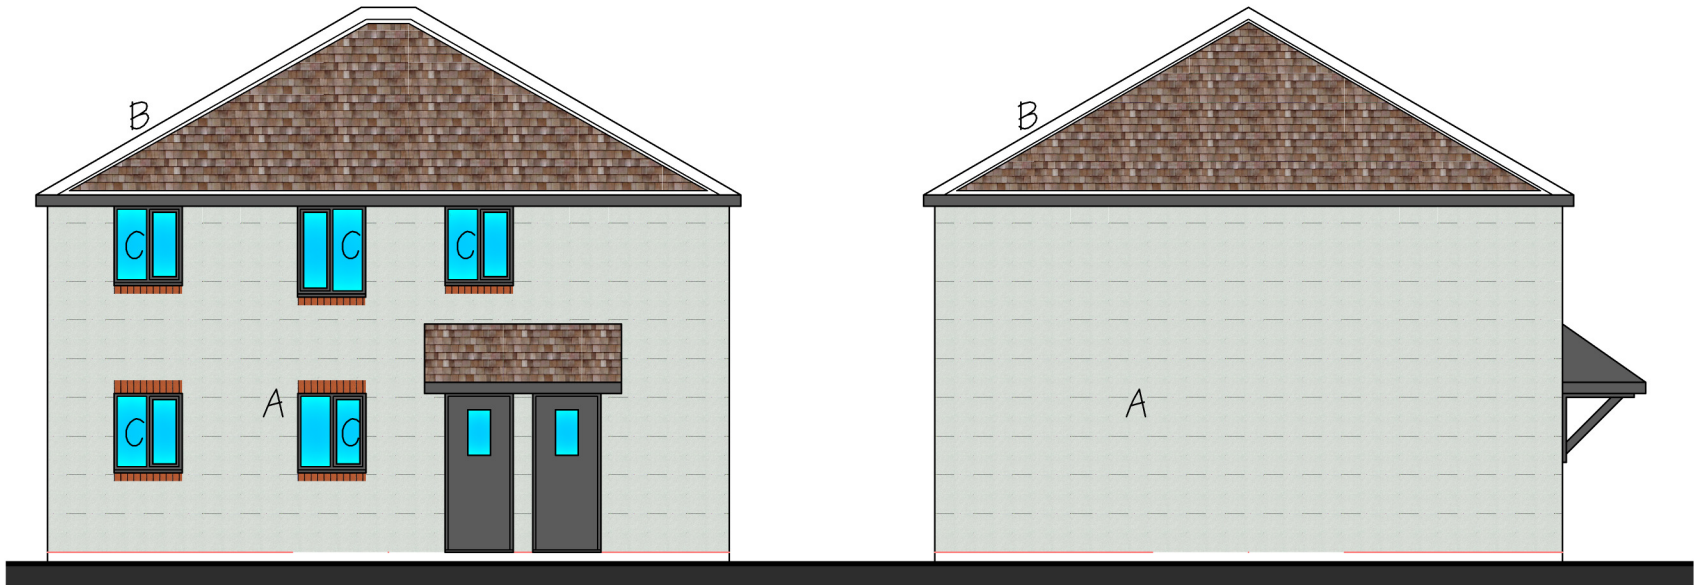

West Elevation  
Scale 1:100

South Elevation  
Scale 1:100

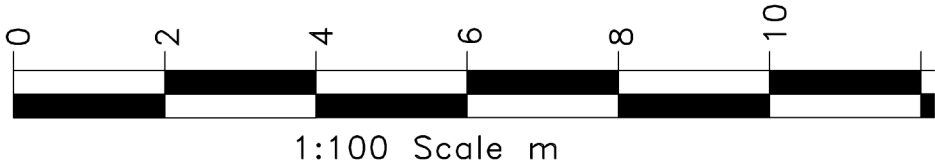

Printed or electronic copies of the plan can be scaled for planning purposes.  
This drawing is issued for the sole and exclusive use of the named recipient. Distribution to any third party is on the strict understanding that no liability is accepted by Stuarth for any discrepancies, errors or omissions that may be present, and no guarantee is offered as to the accuracy of information shown.  
© Crown Copyright 2007. All rights reserved. Licence number 100026449

| Rev | Date     | Description                             | By  |
|-----|----------|-----------------------------------------|-----|
| A   | 17.02.23 | Layout amended                          | sAh |
| B   | 28.02.23 | Dimensions, scale bars and legend added | sAh |
| C   | 14.06.23 | Building enlarged                       | sAh |



Tel: 07948 382917 e:lstuarth@gmail.com

Project

Proposed Flats

Client

Mrs A Haralambous

Drawing

Location Plan

Drg No: 01-2246

Rev C

Scale 1:50 UOS @A2

Date 10.10.22