

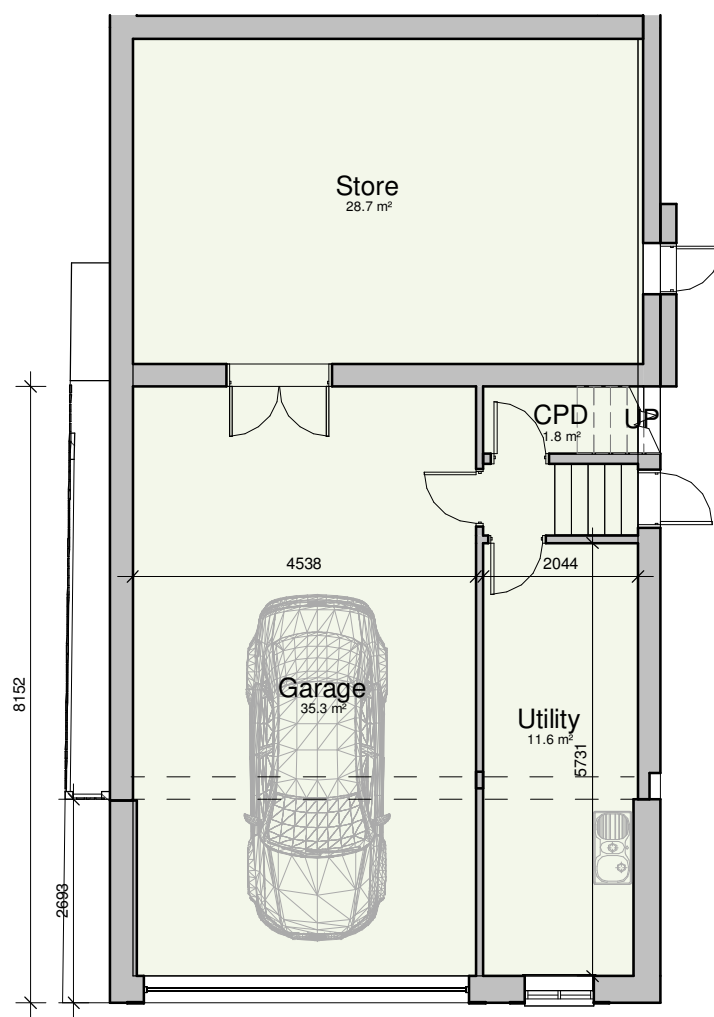


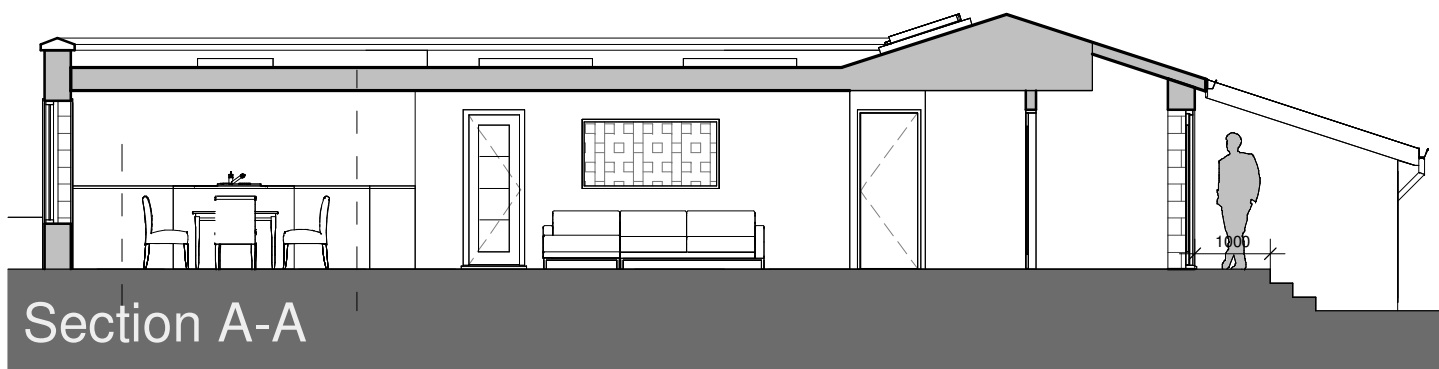

- Lower Floor Plan
- Ground Floor Plan
- Upper Floor Plan

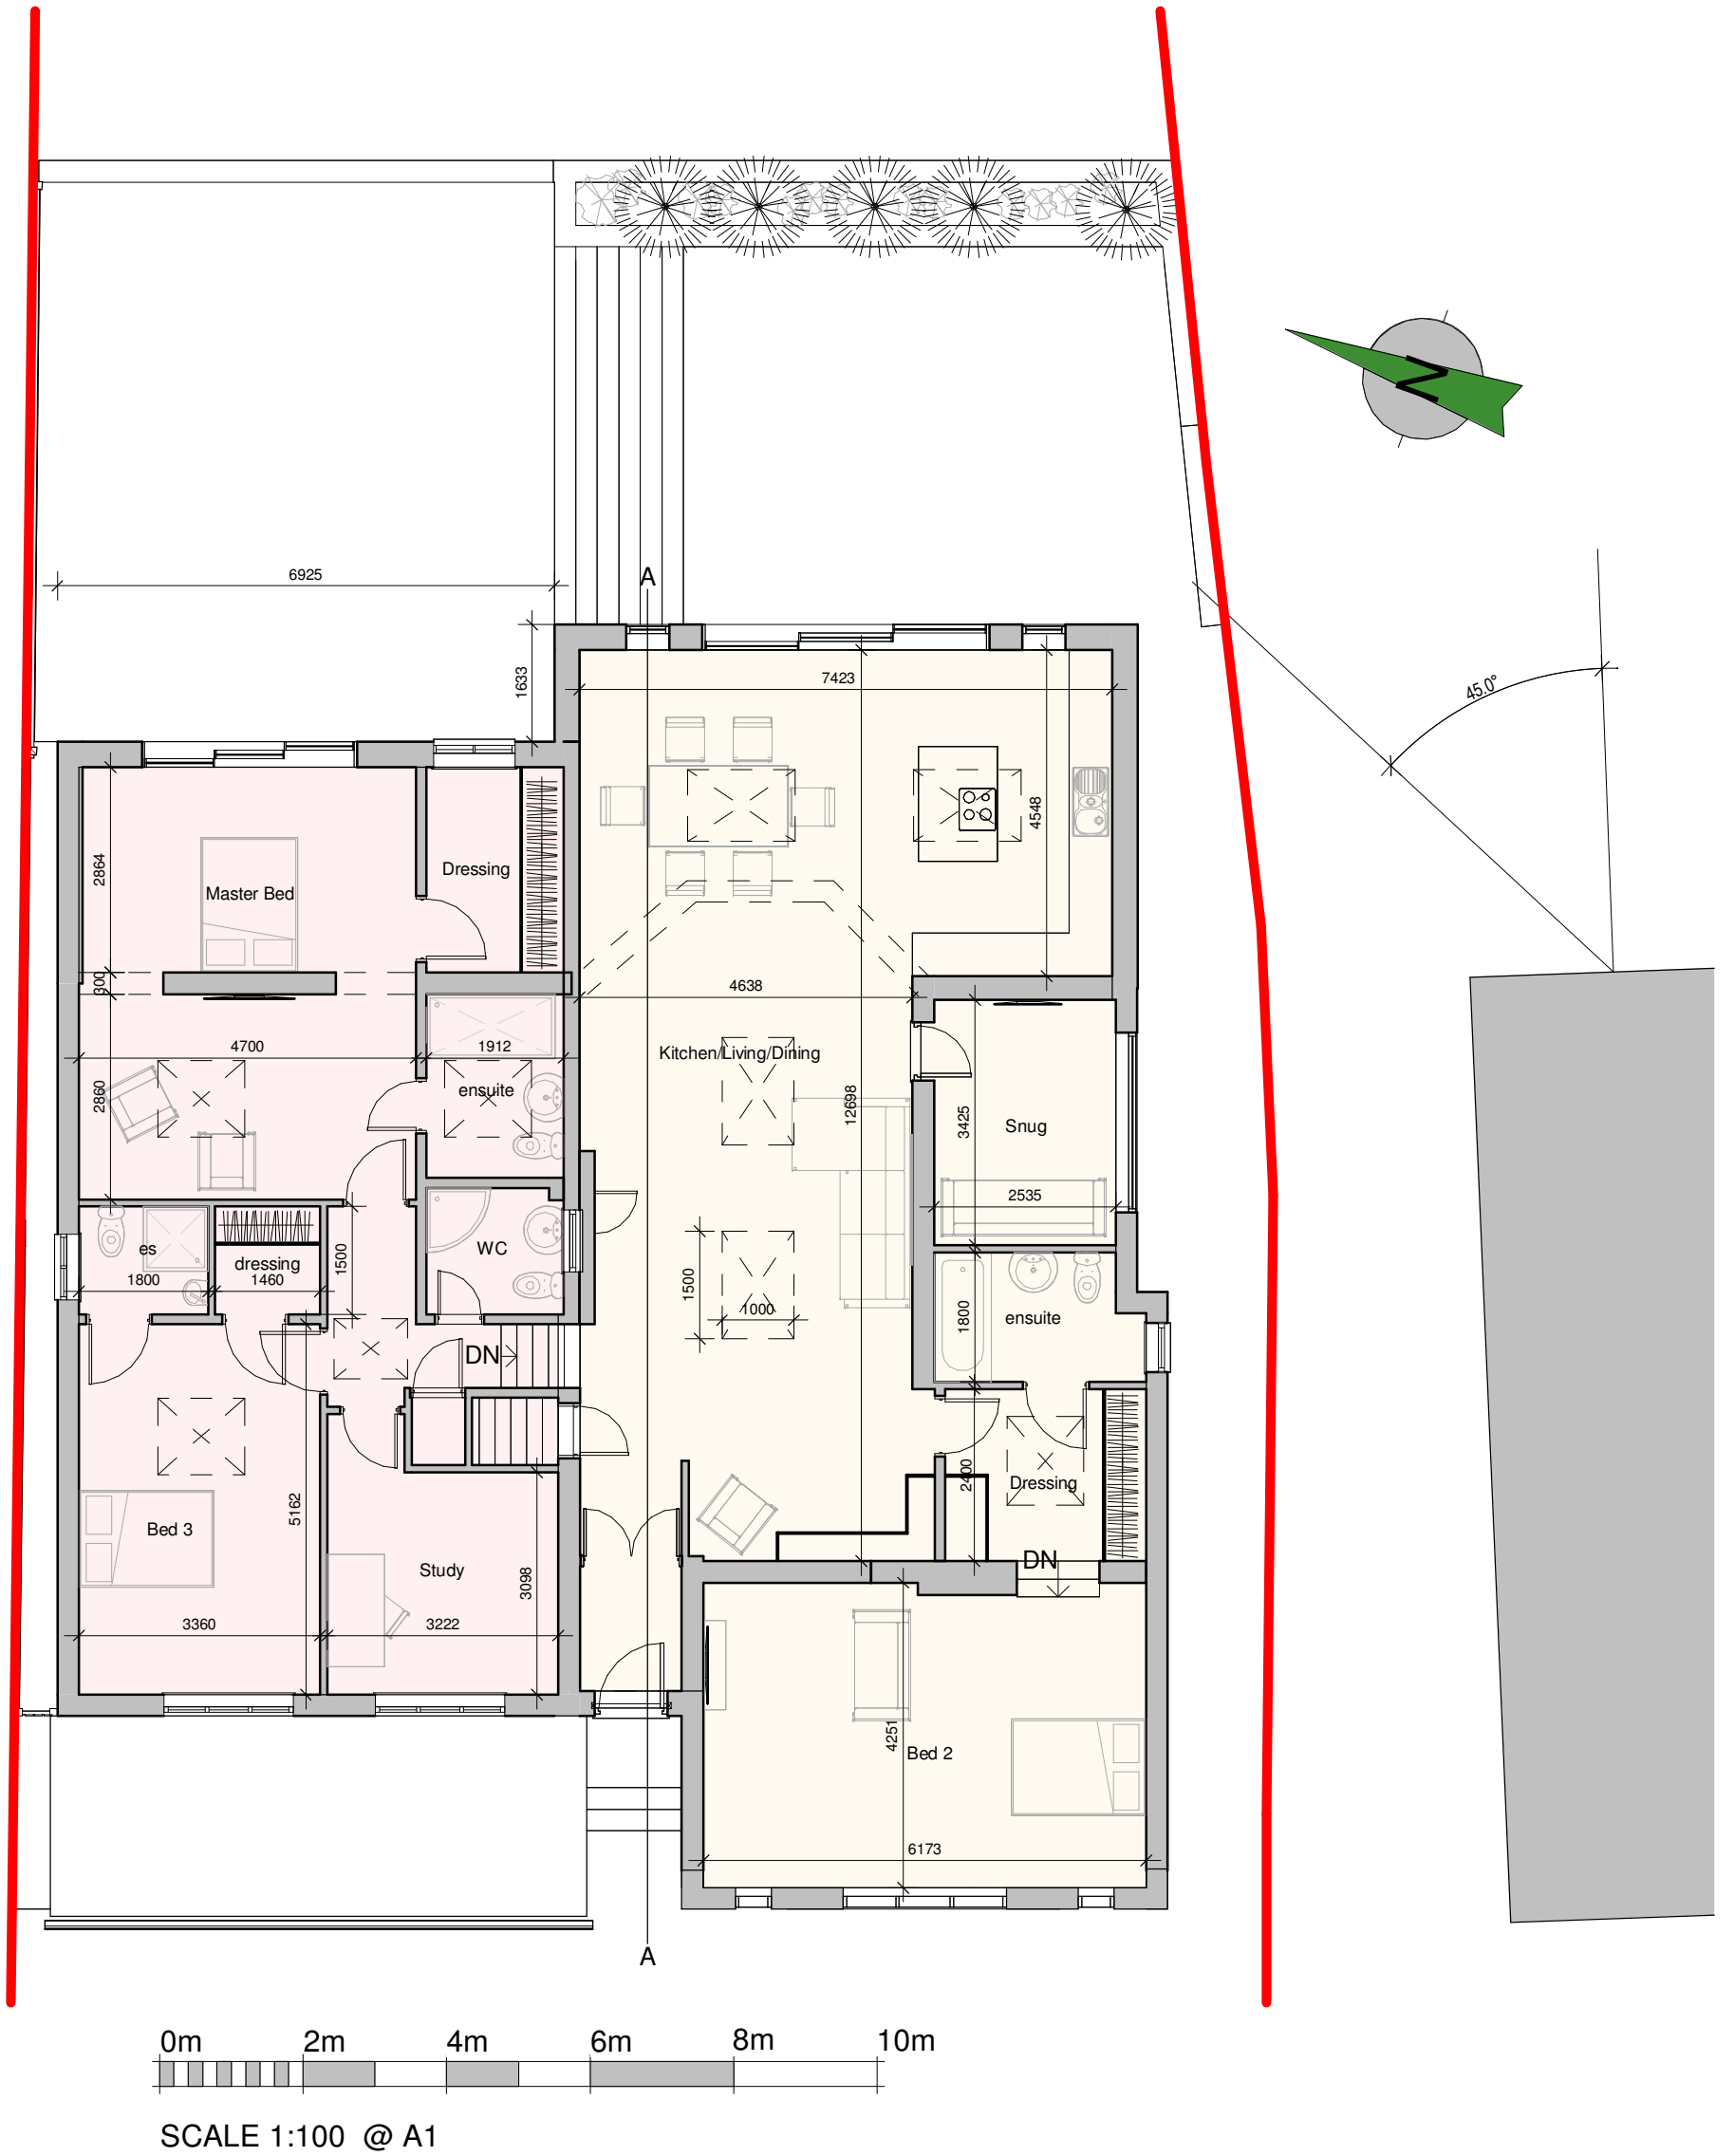

Client		Mr and Mrs Parker	
Project Title		Extension and Alterations Barton Road Market Bosworth	
Drawing Title		Scheme 03	
Scale	1:100	Sheet	A1
Author	MO	Date	September 2023
Status			

	
19 Station Road Hinckley Leicestershire LE10 1AW	
Tel: 01455 635 665 Fax: 01455 618 971 www.hayward-architects.co.uk	
Job No.	Drawing No.
23 / 64	04B
Status	
Planning	

hayward
ARCHITECTS LTD

19 Station Road
Hinckley
Leicestershire
LE10 1AW

Tel: 01455 635 665
Fax: 01455 618 971
www.hayward-architects.co.uk