



ELEVATION MATERIALS


- A Timber Cladding
- B Metal Roof
- C Solar PV Panels
- D Metal Cladding
- E Testure Mesh Cladding

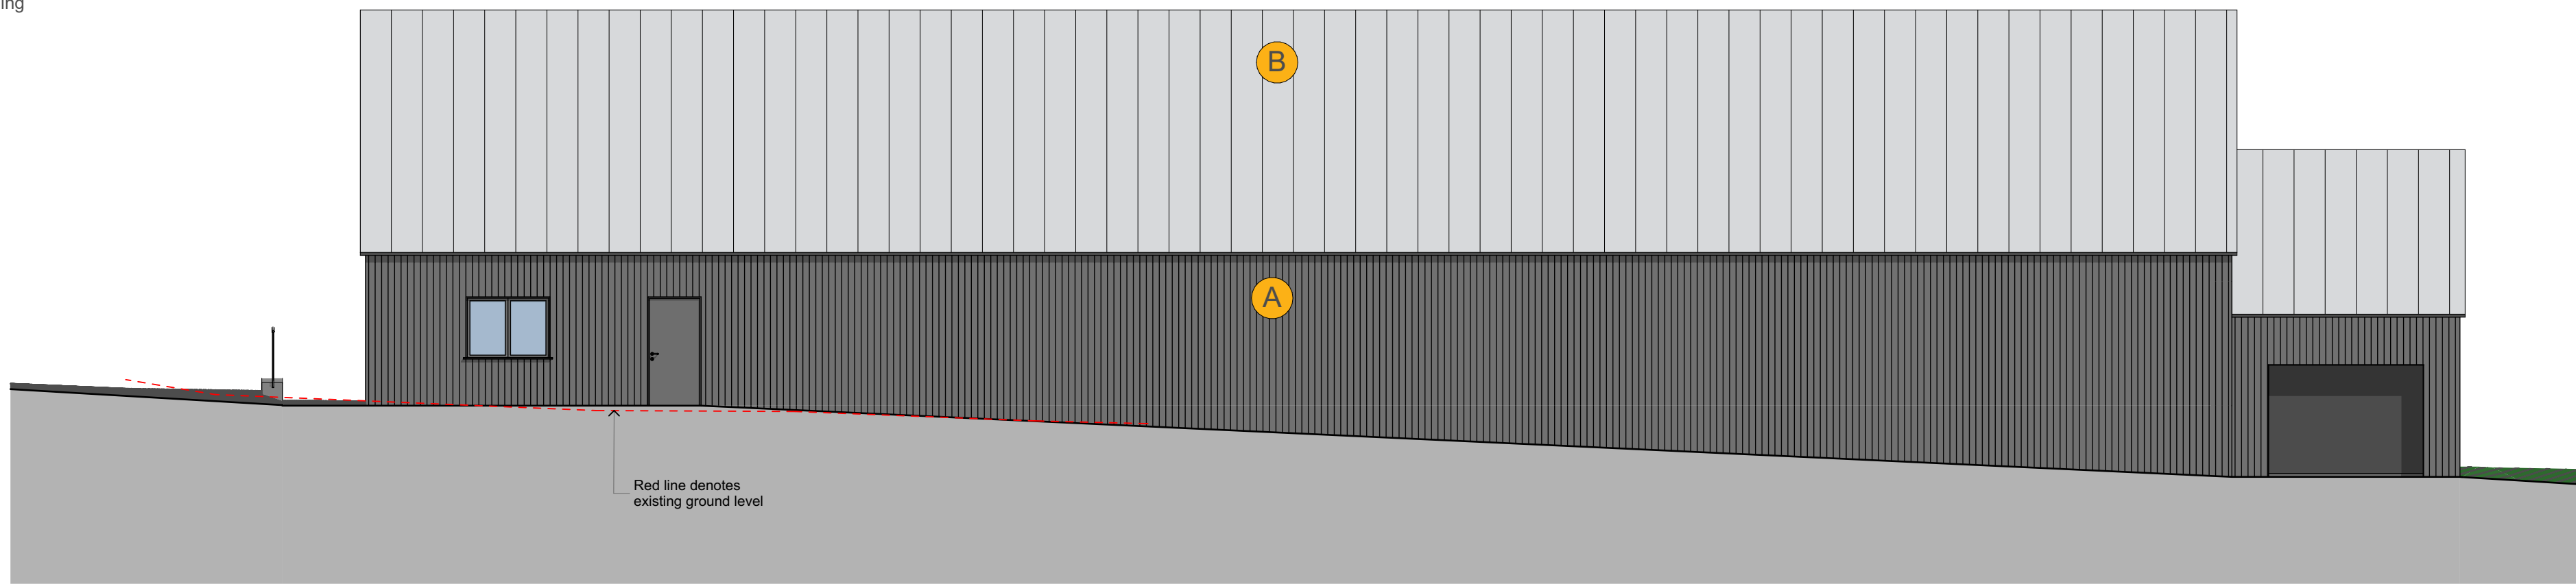


1 Building B - North West Elevation 1:100

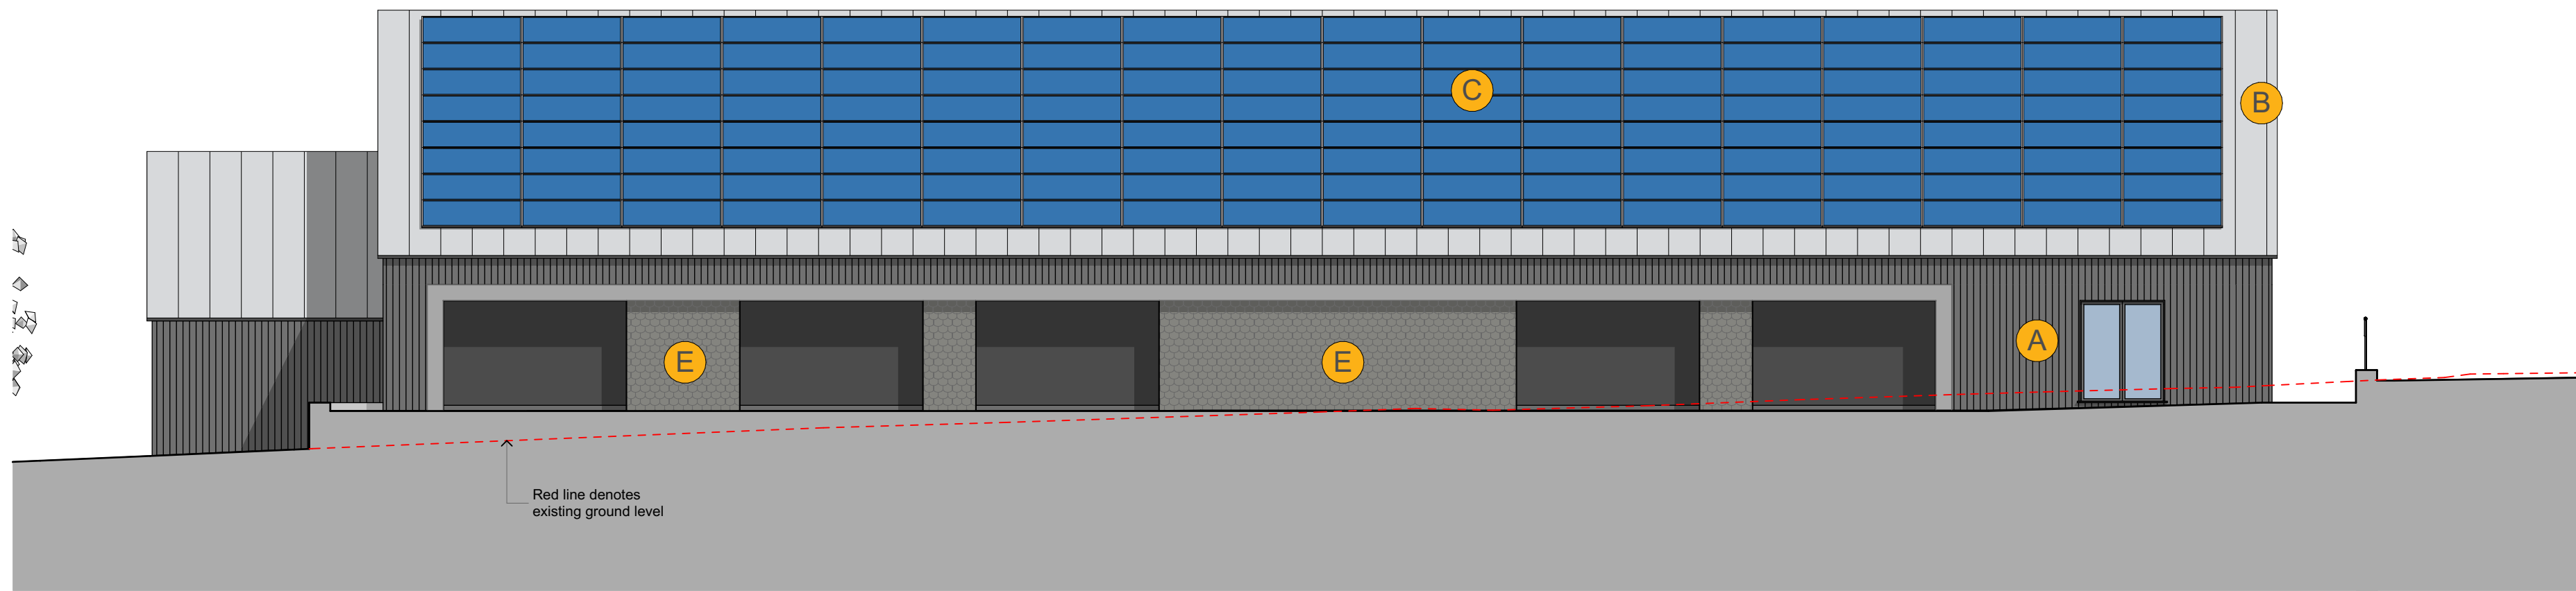


2 Building B - South East Elevation 1:100

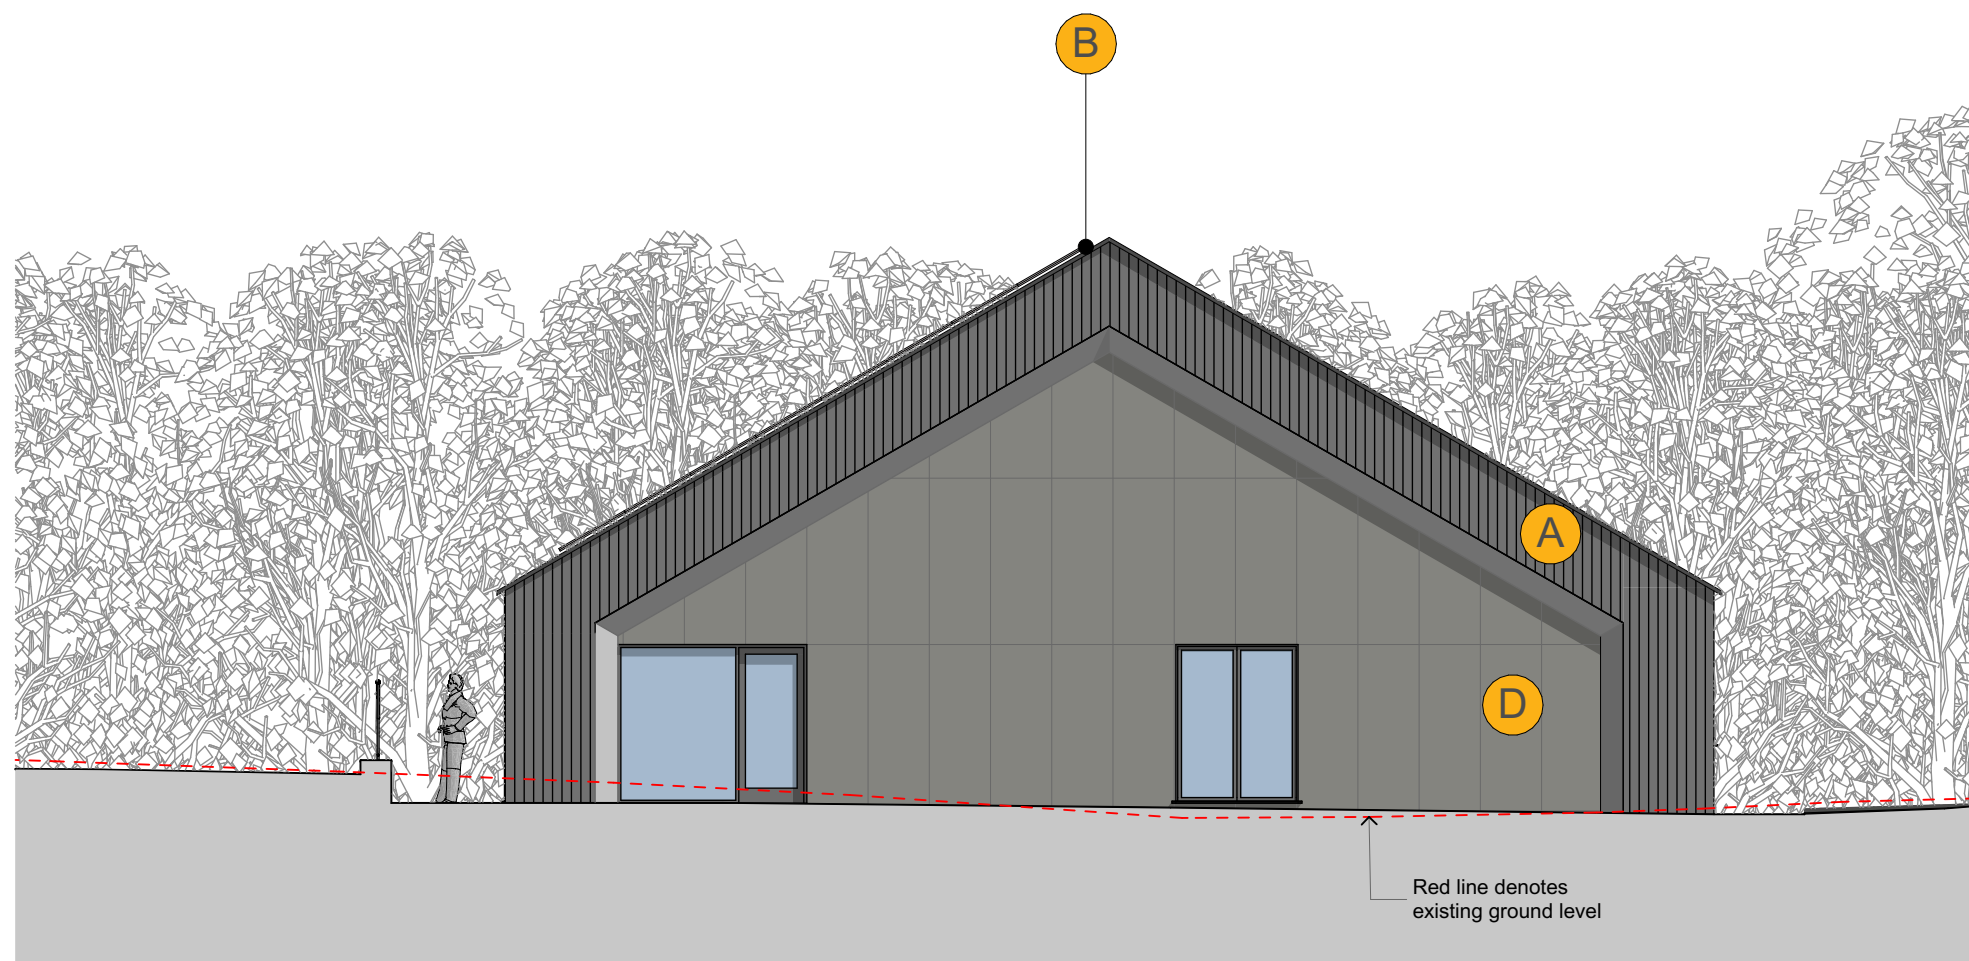


3 Building B - North East Elevation 1:100

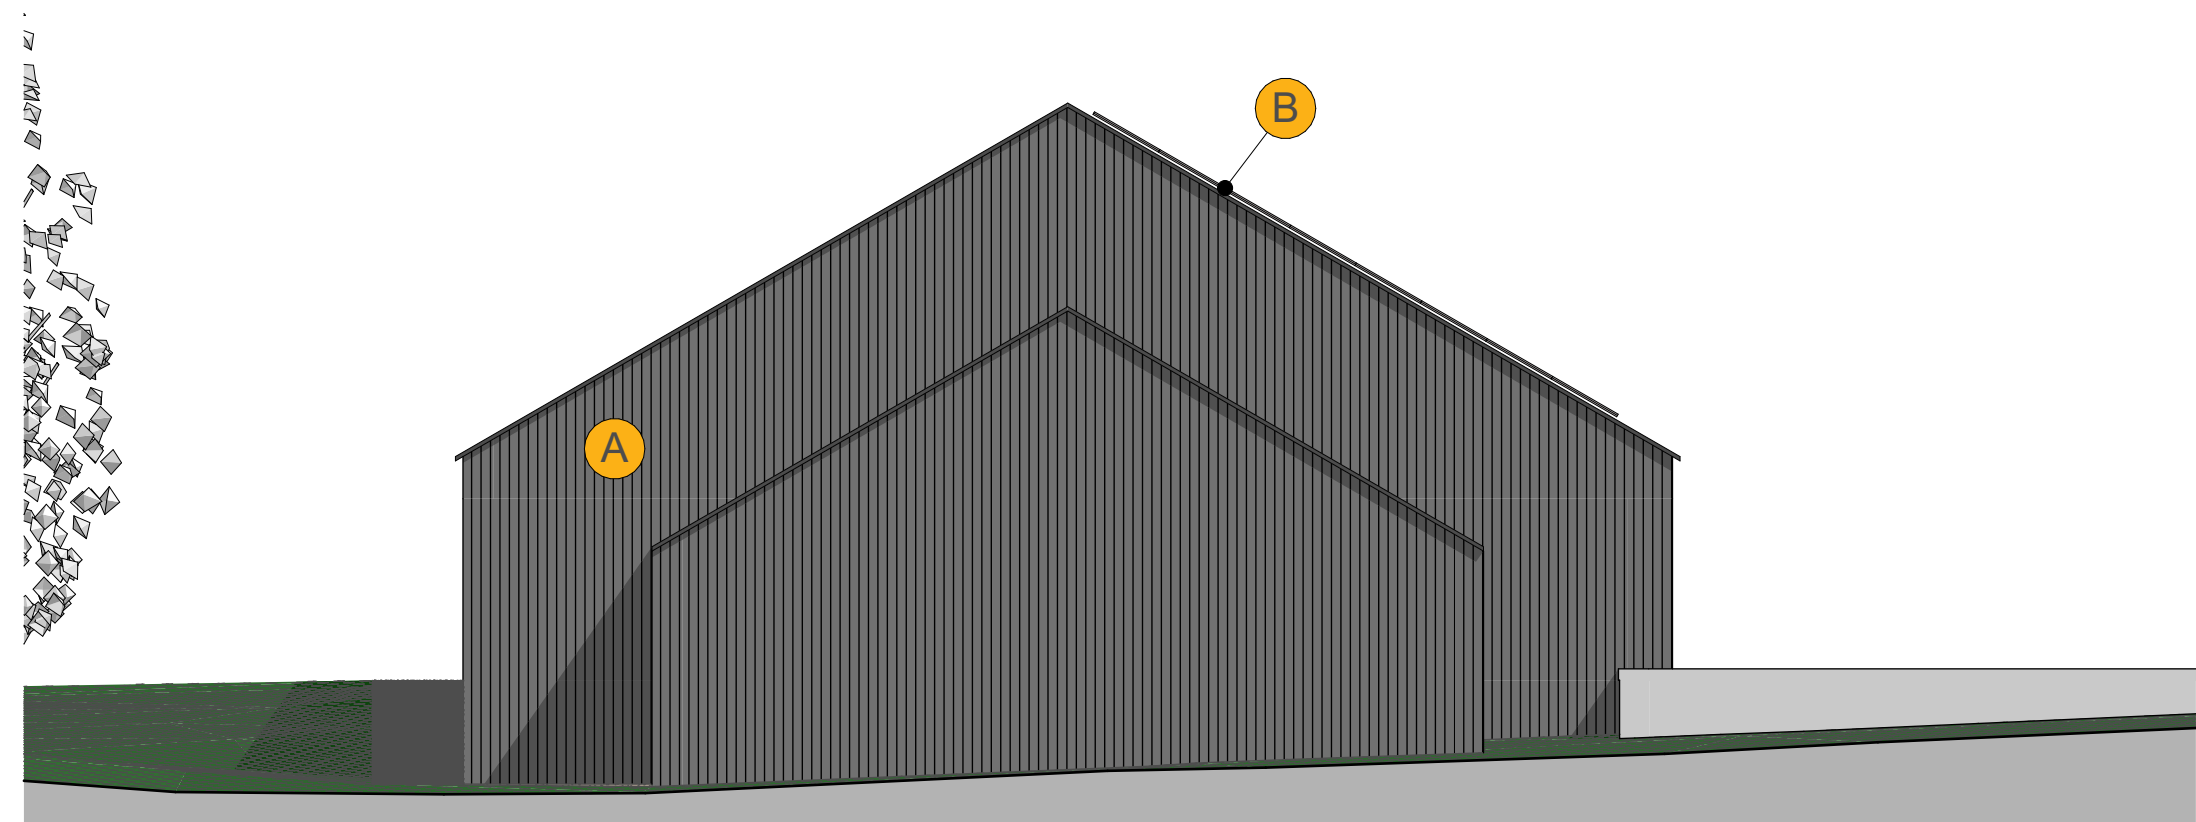


4 Building B - South West Elevation 1:100

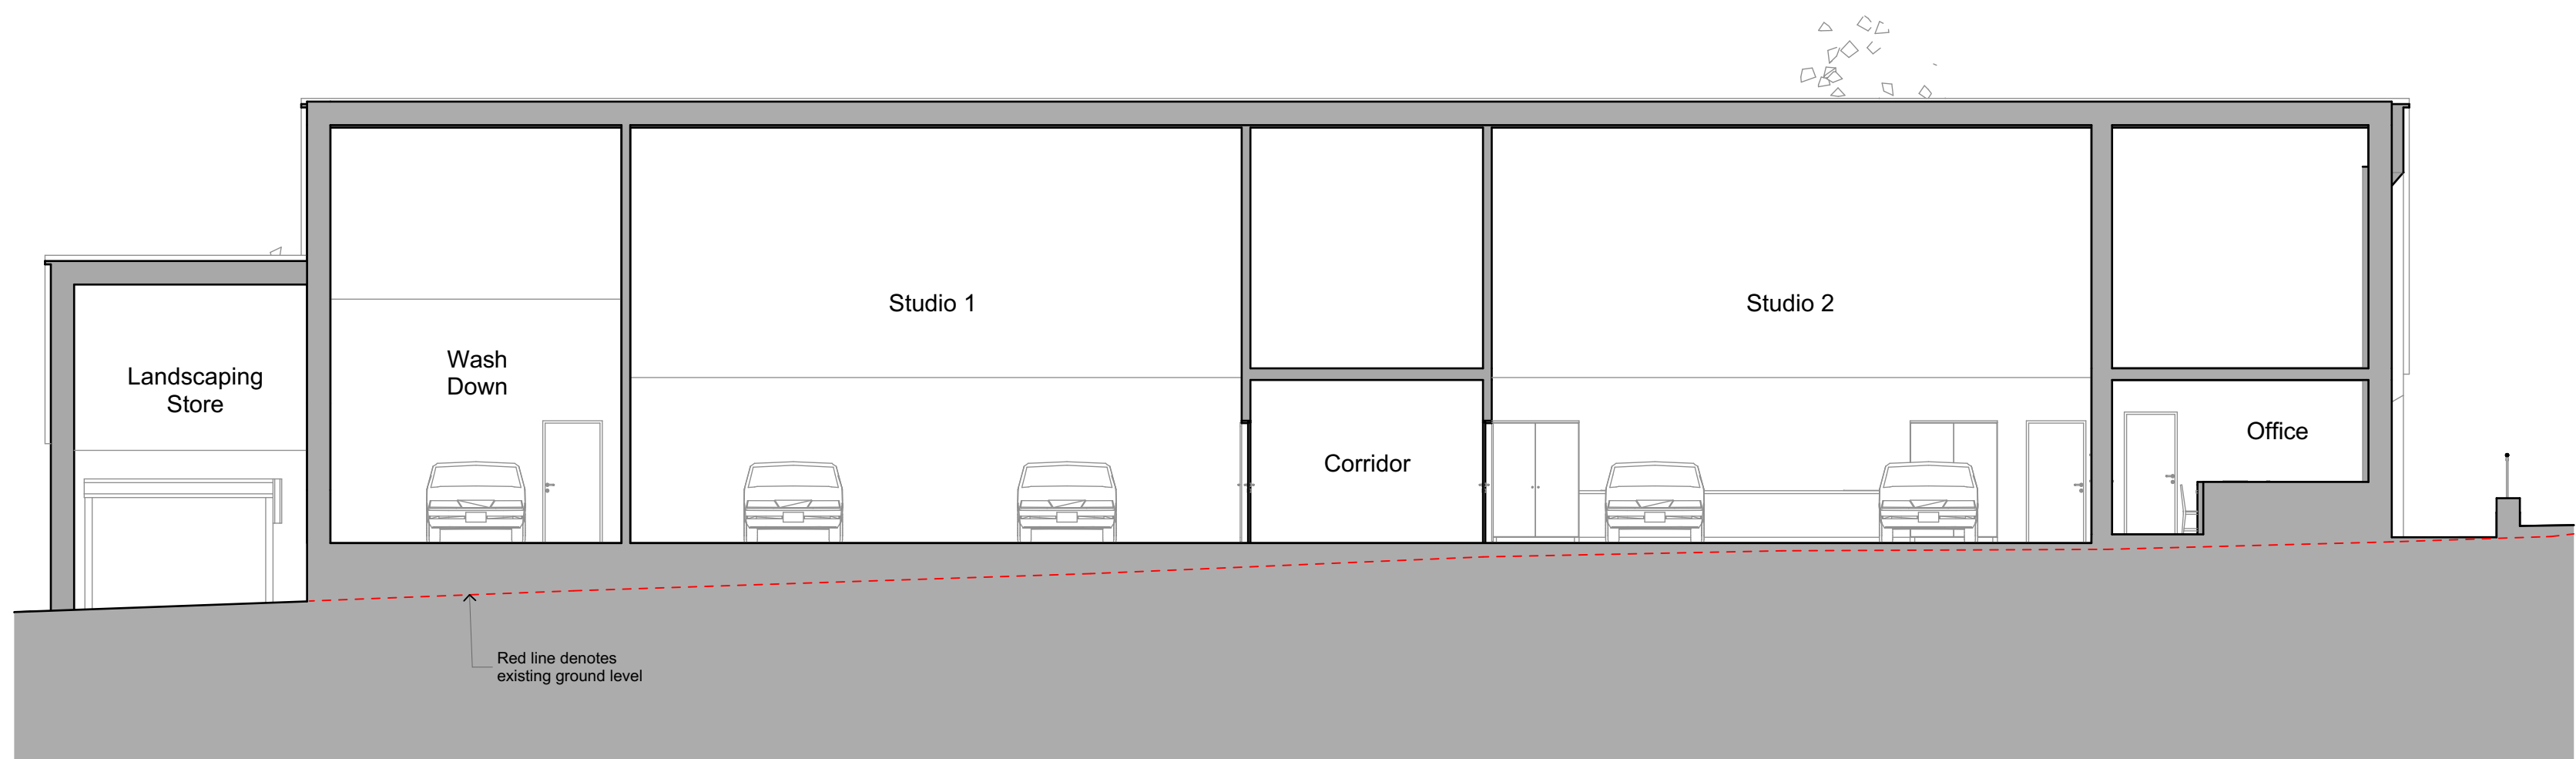

5 Building B - Section AA 1:100

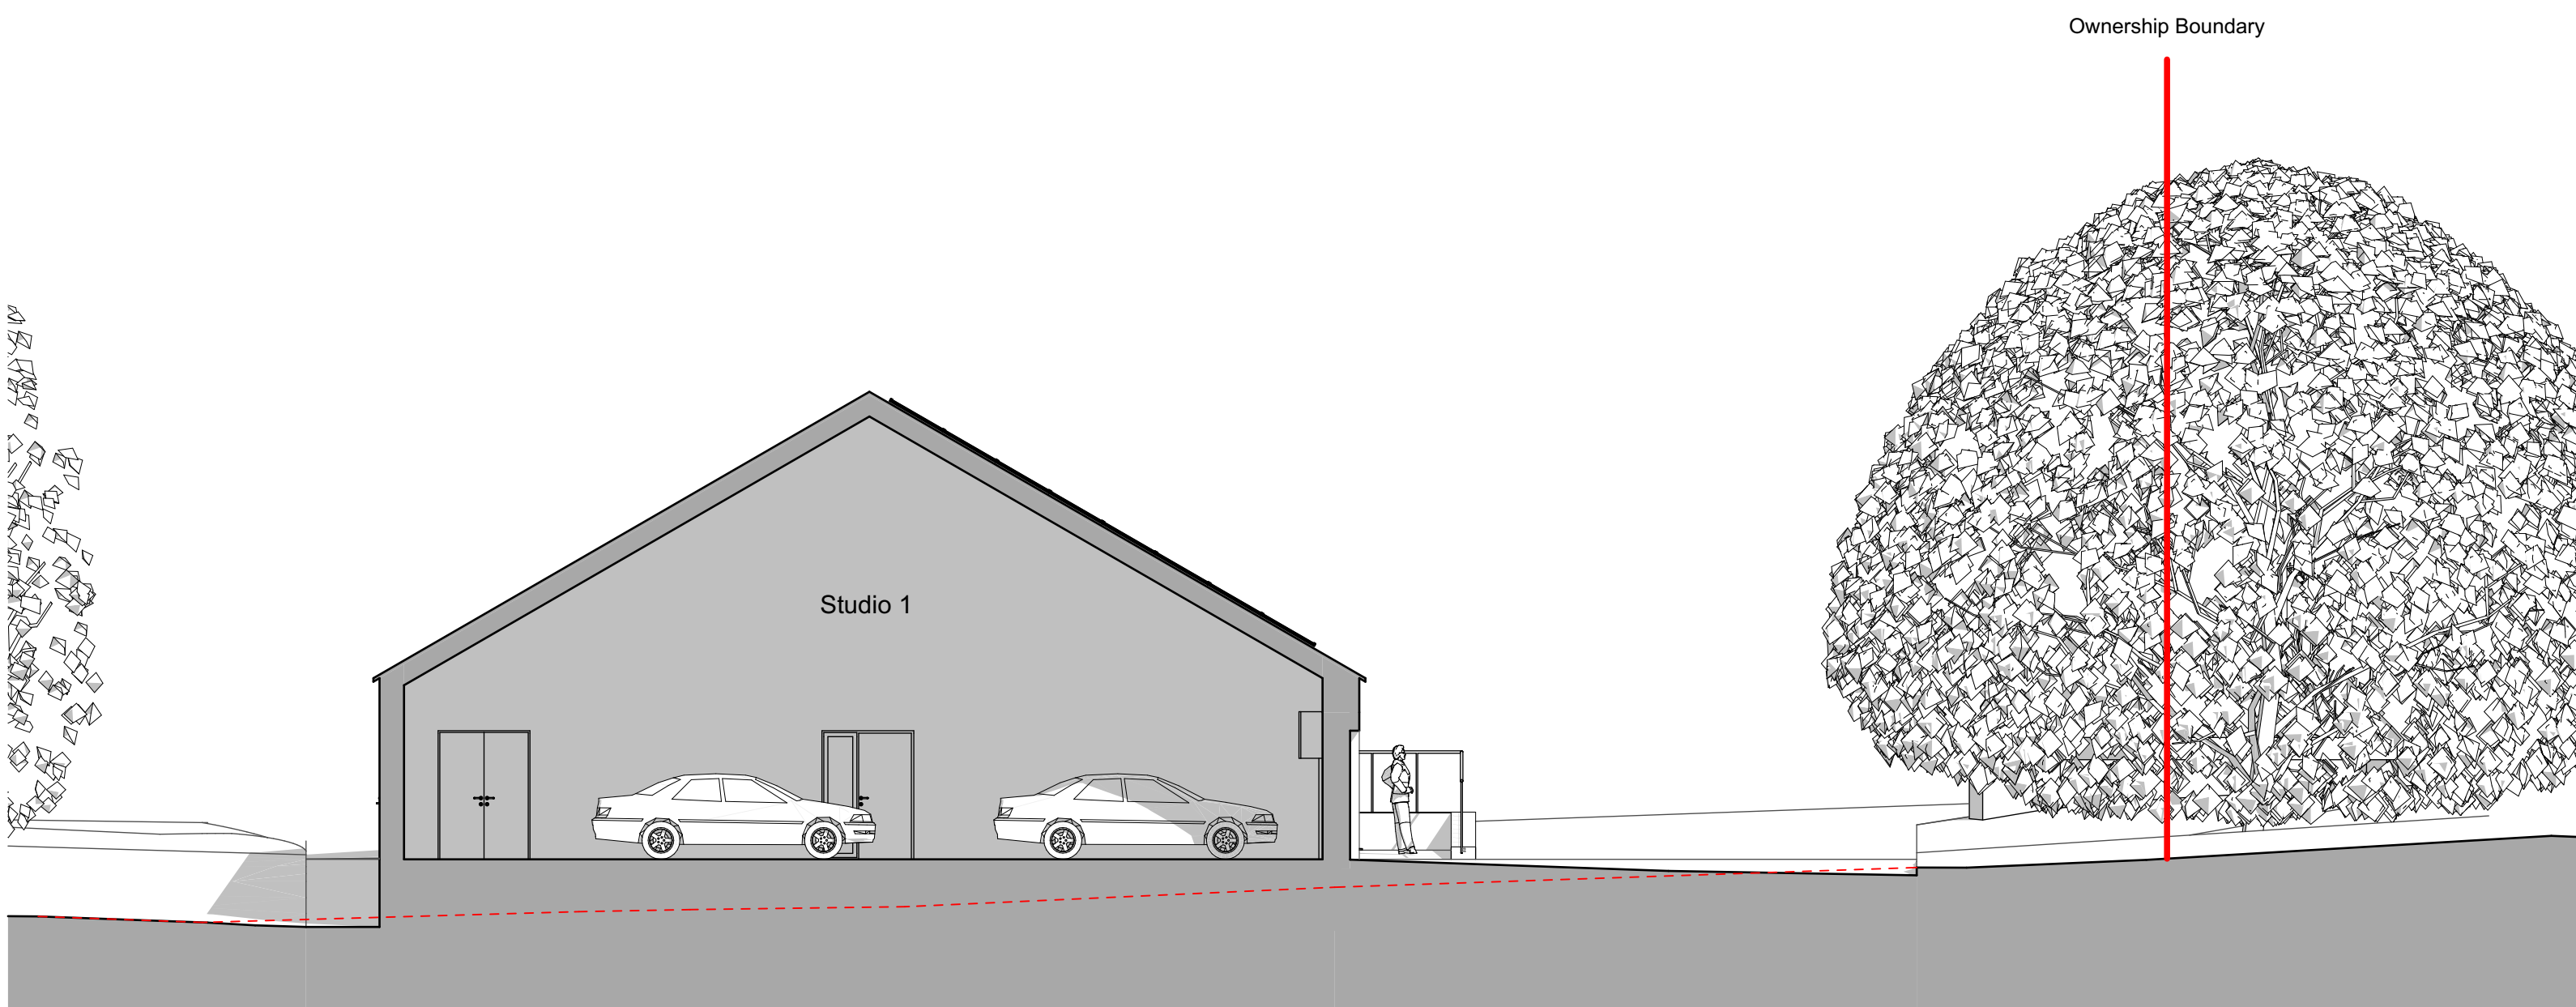

6 Building B - Section BB 1:100

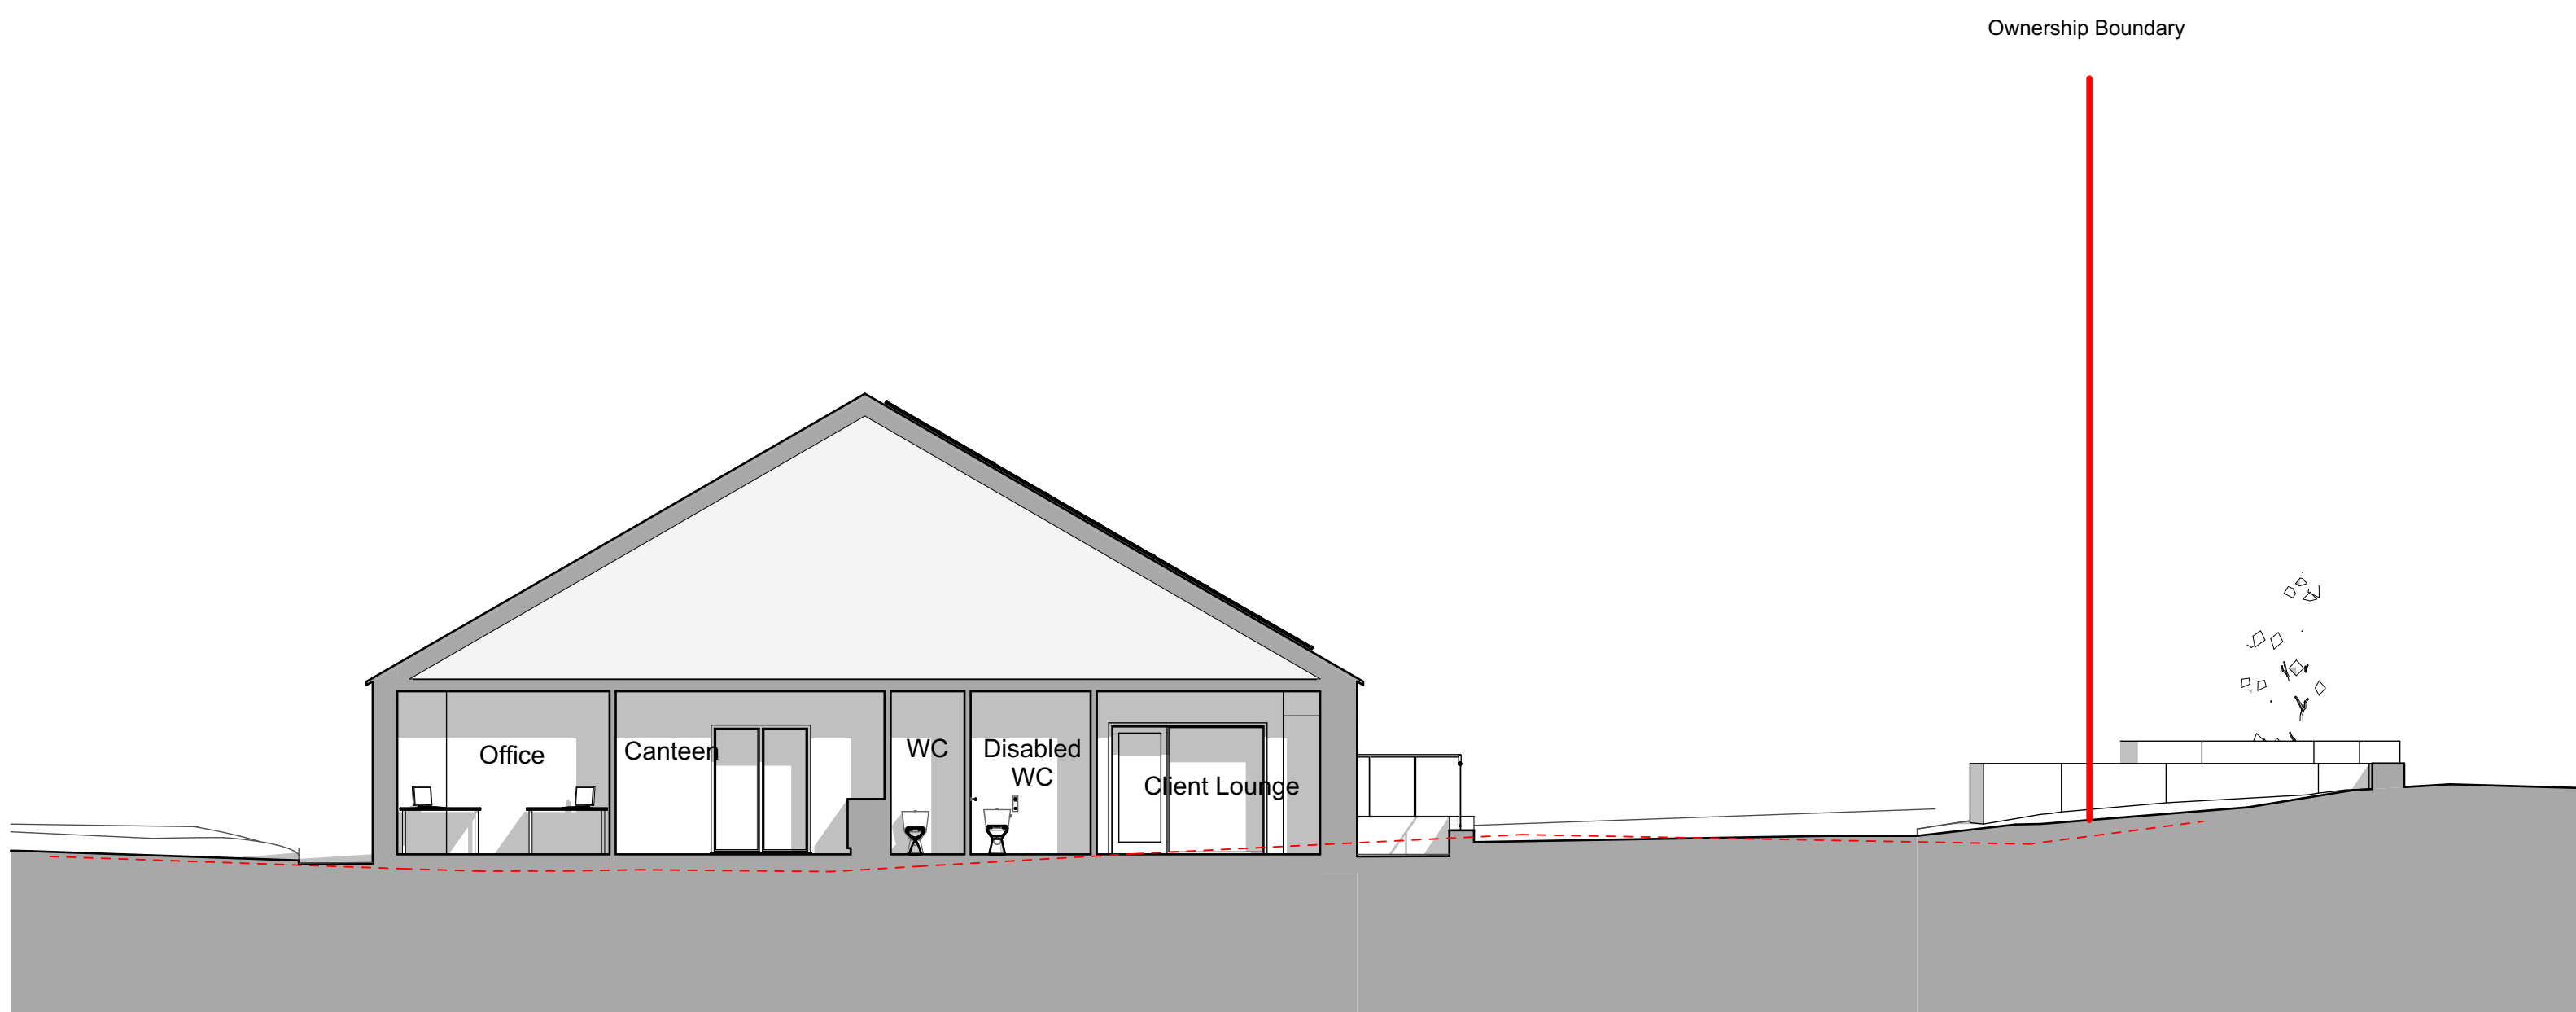

7 Building B - Section C 1:100

DRAWING SCALE			
1:5 = 0.25m	1:25 = 1.25m	1:250 = 12.5m	1:1000 = 100m
1:25 = 0.25m	1:25 = 1.25m	1:250 = 12.5m	1:1000 = 100m
1:25 = 0.25m	1:25 = 1.25m	1:250 = 12.5m	1:1000 = 100m
1:25 = 0.25m	1:25 = 1.25m	1:250 = 12.5m	1:1000 = 100m

GENERAL NOTES

All works to comply with the Building Regulations and completed to the satisfaction of Building Control. All works must be completed to the minimum standard required by Building Control & NHBC except where the standards required on these drawings are higher, in this case the specification on these drawings should be followed.

All works to comply with relevant British Standards and codes of practice including BS 8002. Works to be undertaken in accordance with relevant health and safety legislation, adopting safe methods of working and in accordance with manufacturer's product literature and MSD data sheets.

Drawing should be read in conjunction with relevant Structural and M&E design information, and Contractor to check all levels, dimensions and heights on site before commencing.

CHANGE MANAGER		By
Change Description	Ch-037 Planning Issue	JM

PO3 Planning	27/06/2023	JM	JM
PO2 For Comment	15/06/2023	JM	JM
PO1 For Comment	15/06/2023	JM	JM
Rev	Issue Status	Date	By
			01/01

Thinking Buildings

Oxfordshire: 01295 236 246 | Derbyshire: 01332 416 405
enquiries@thinking-buildings.co.uk
www.thinking-buildings.co.uk

Client Name:	Ravi and Rash Dhir
Project Name:	Hilltop Farm
Site Address:	Hilltop Farm, Alder Street, Lane, Markfield
Drawing Name:	Building B - Proposed Elevations & Sections
DOC File Name:	2237 - THB - ZZ - ZZ - DR - A - 0061 - PO3
Print Size:	A3
Project No:	2237
Drawing No:	0061
Status:	PO3
Rev:	PO3

Do not scale from this drawing. Refer to specified dimensions only. Thinking Buildings Limited registered in England and Wales No. 700082. Drawing copyright of Thinking Buildings Ltd.