

Drawings are for L.A. approval only and do not constitute construction drawings.
All dimensions to be checked on site before works commence. Agent to be advised of any discrepancies.






Front Elevation



Side Elevation



Rear Elevation

 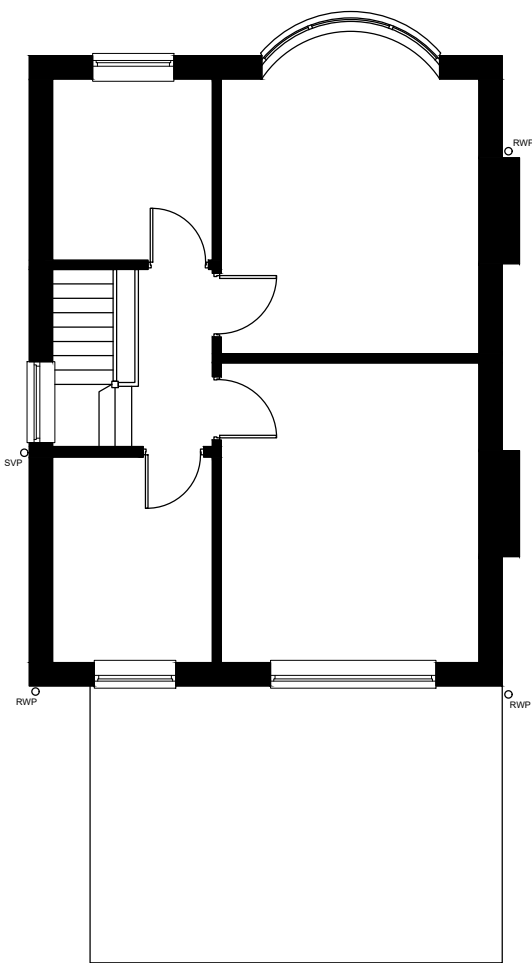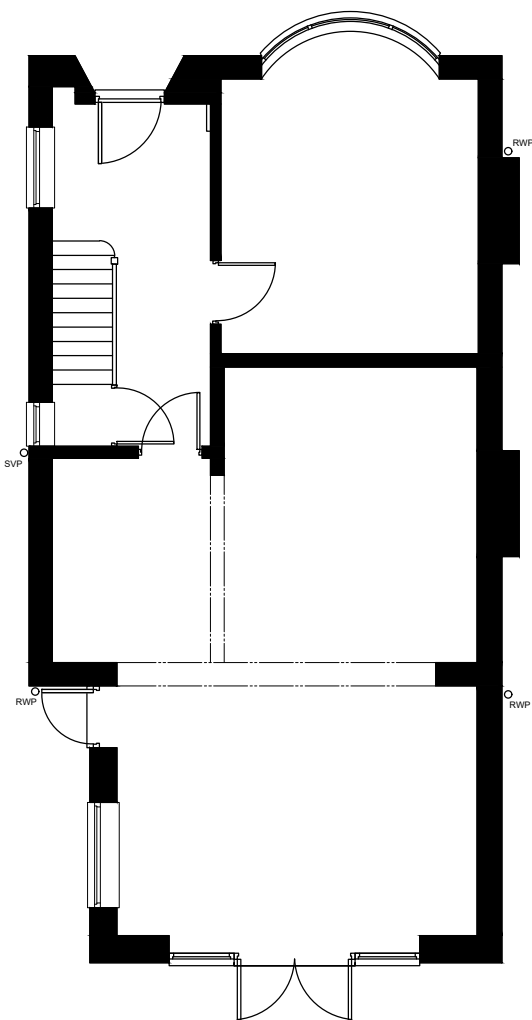

SCALE: 1:100 @ A3



Revision Notes:
Rev.A - 05.05.2023 - Side Elevation added.
Rev.B - 12.10.2023 - Scale bar added.

Client:
Mr and Mrs Smith

Project:
23 Trevor Road, Hinckley. LE10 1JD.

Drawing Title:
Existing Plans and Elevations

Drawing Number: Smith-001
Revision: B

Scale: 1:100@A3
Date: July 2023

Drawn By: lgb
Checked By: lgb

Existing Plans and Elevations