






Proposed Rear Elevation 1:50 @ A1

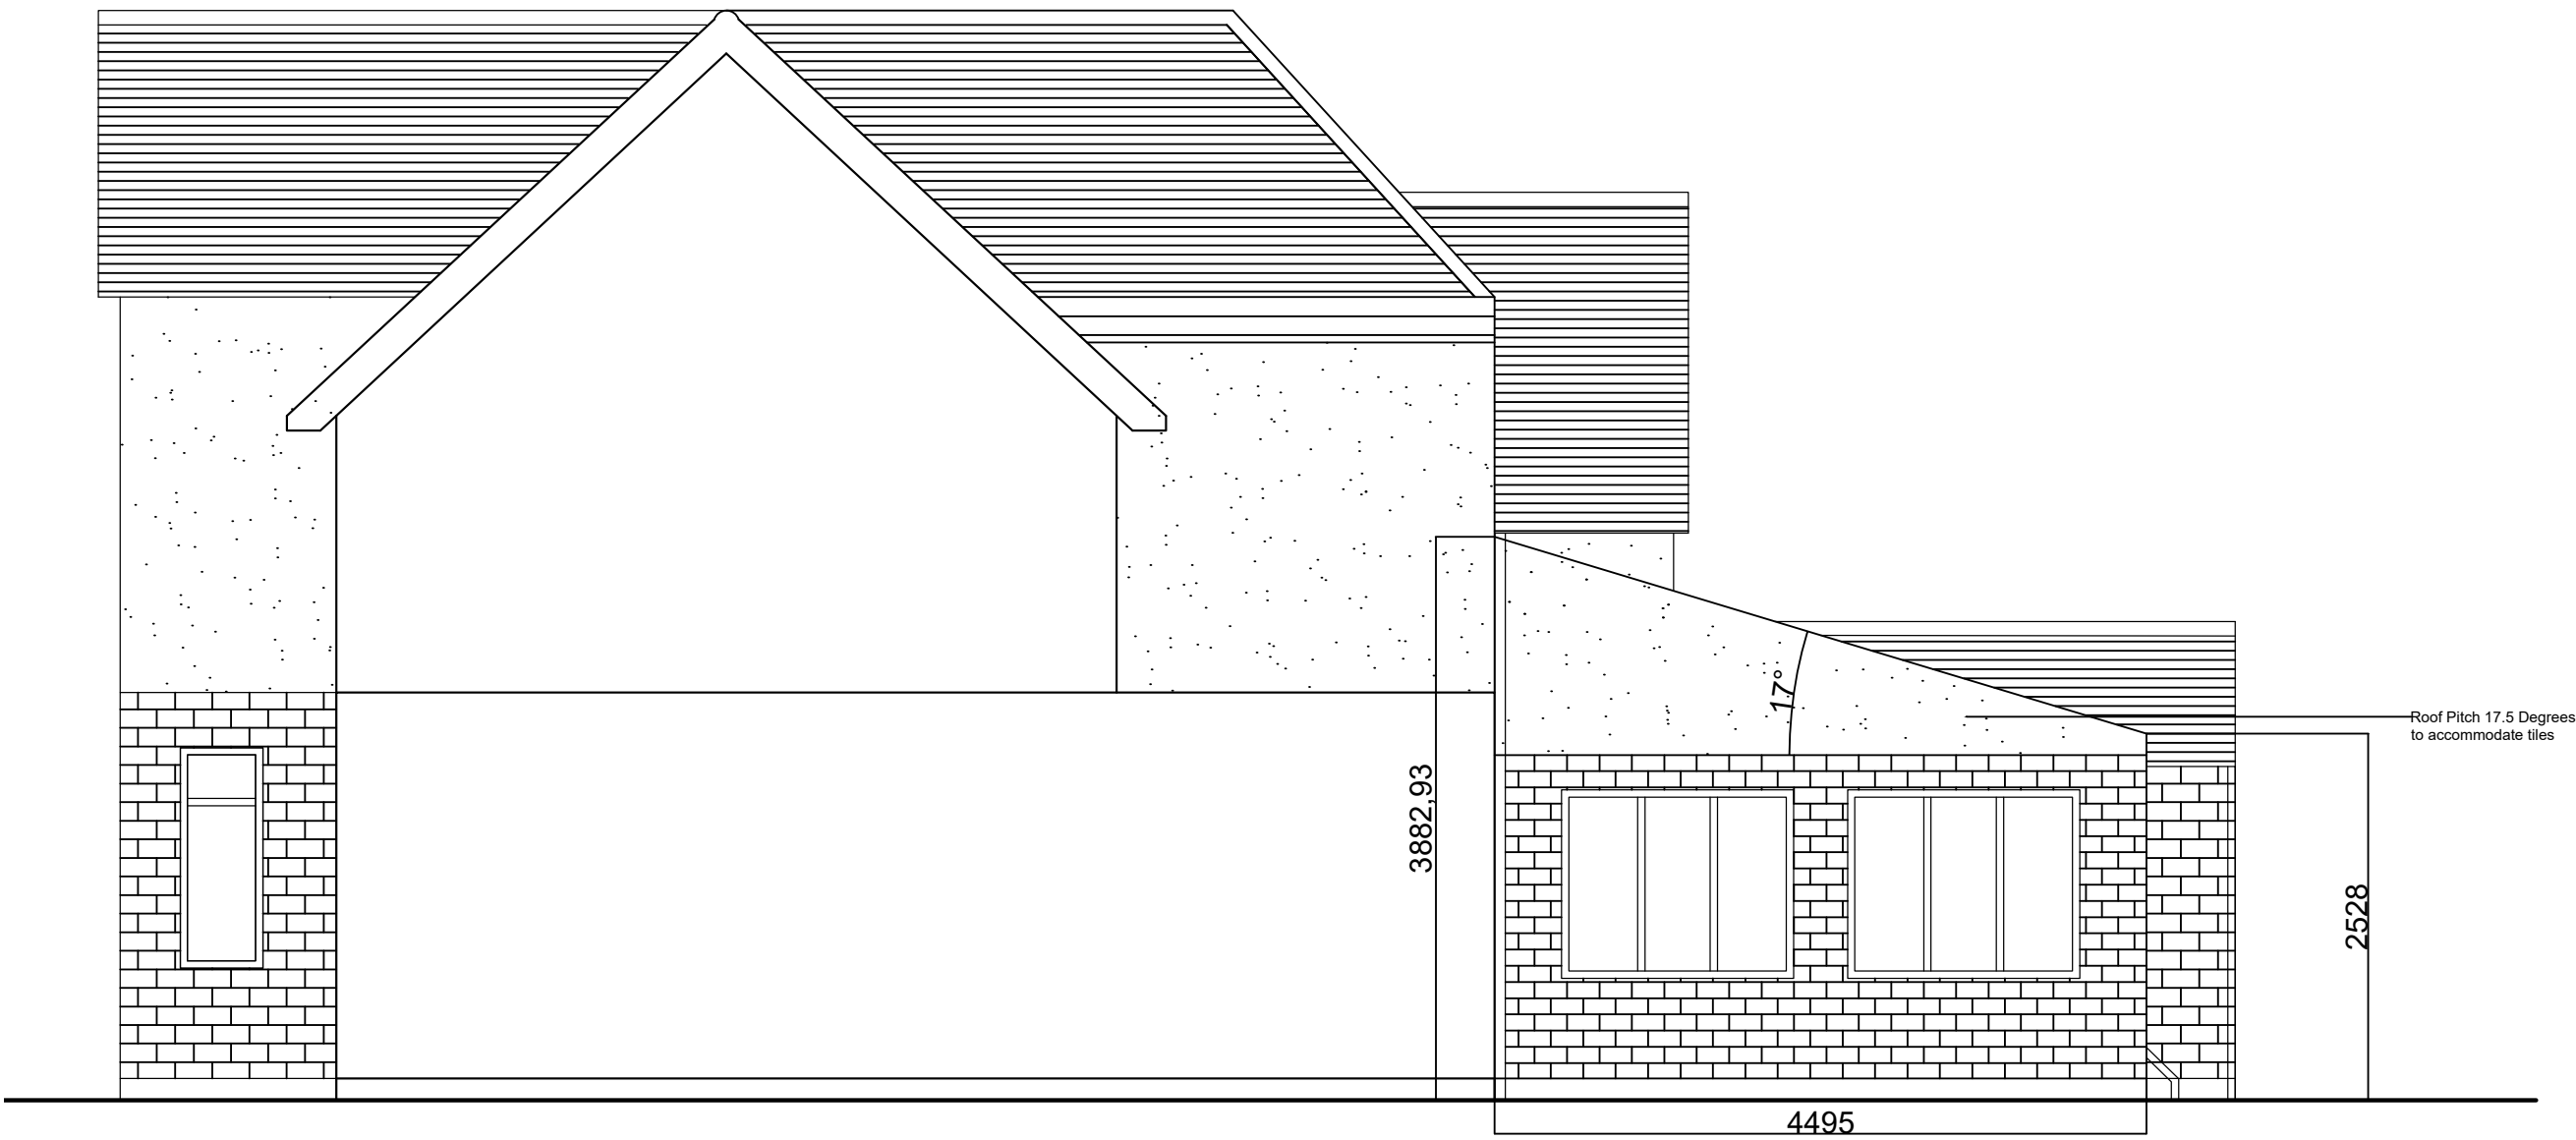


Proposed Right Elevation (Neighbour Side) 1:50 @ A1

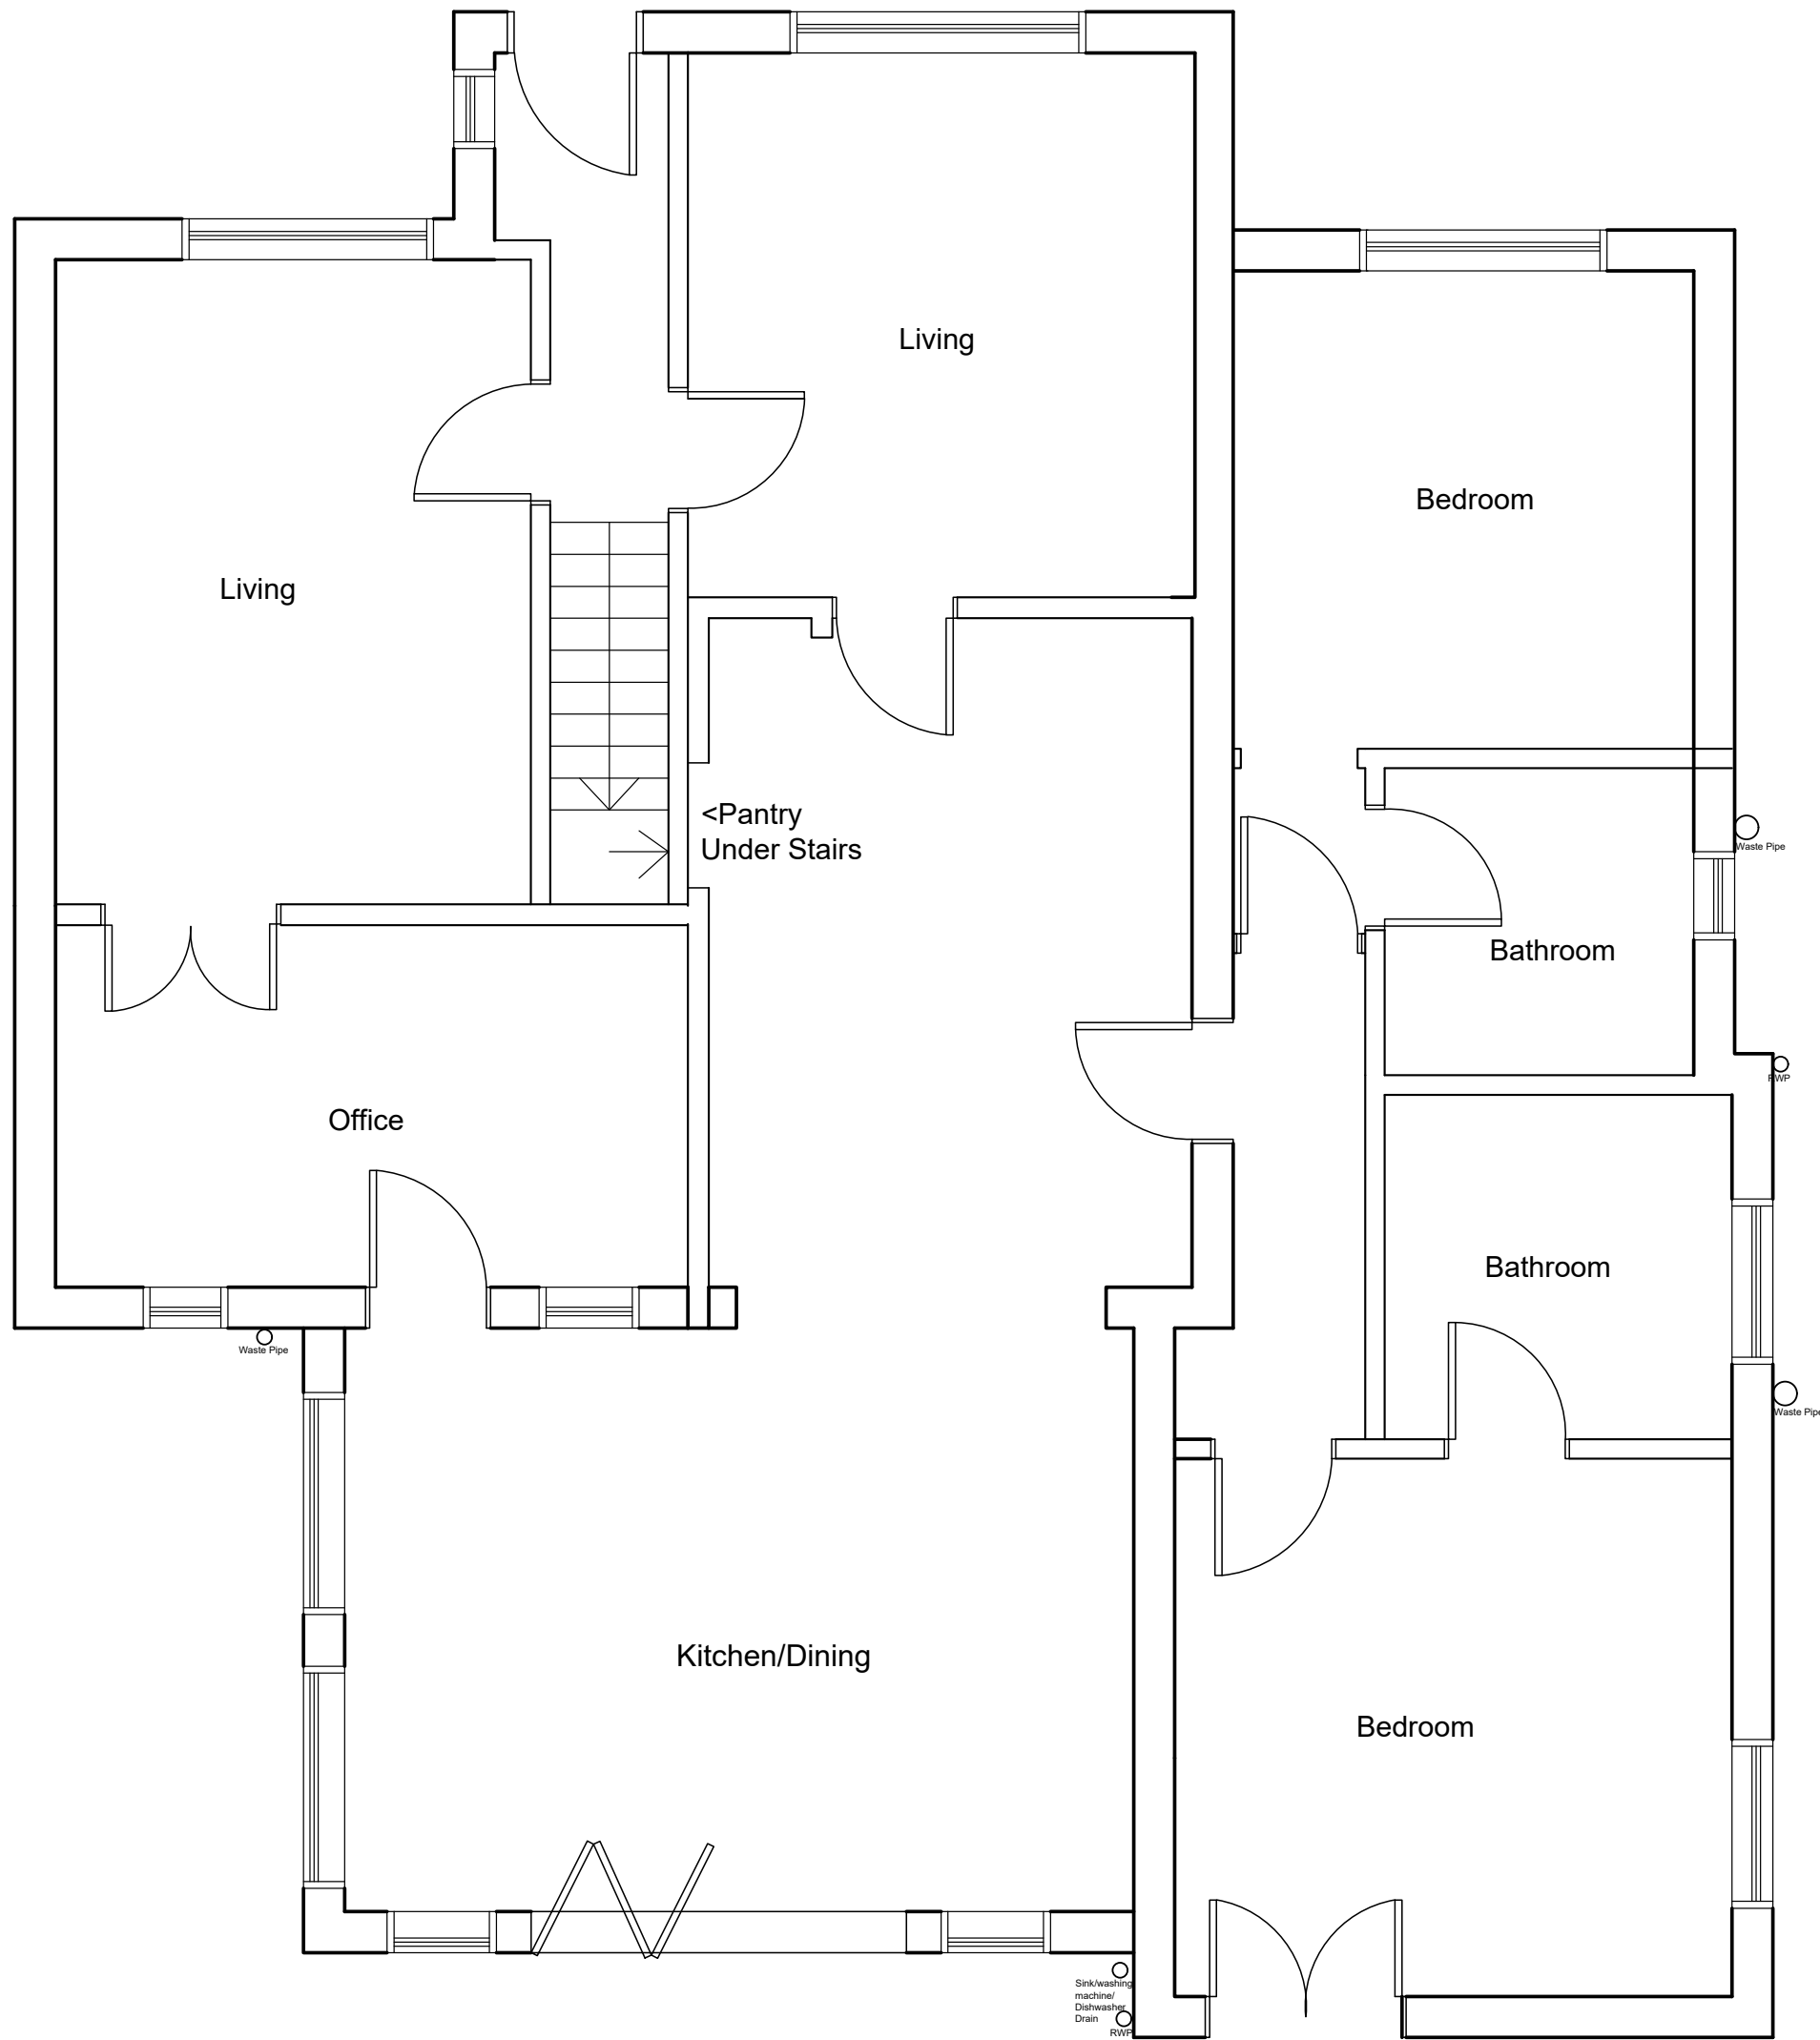

Proposed Floor Plan 1:50 @ A1

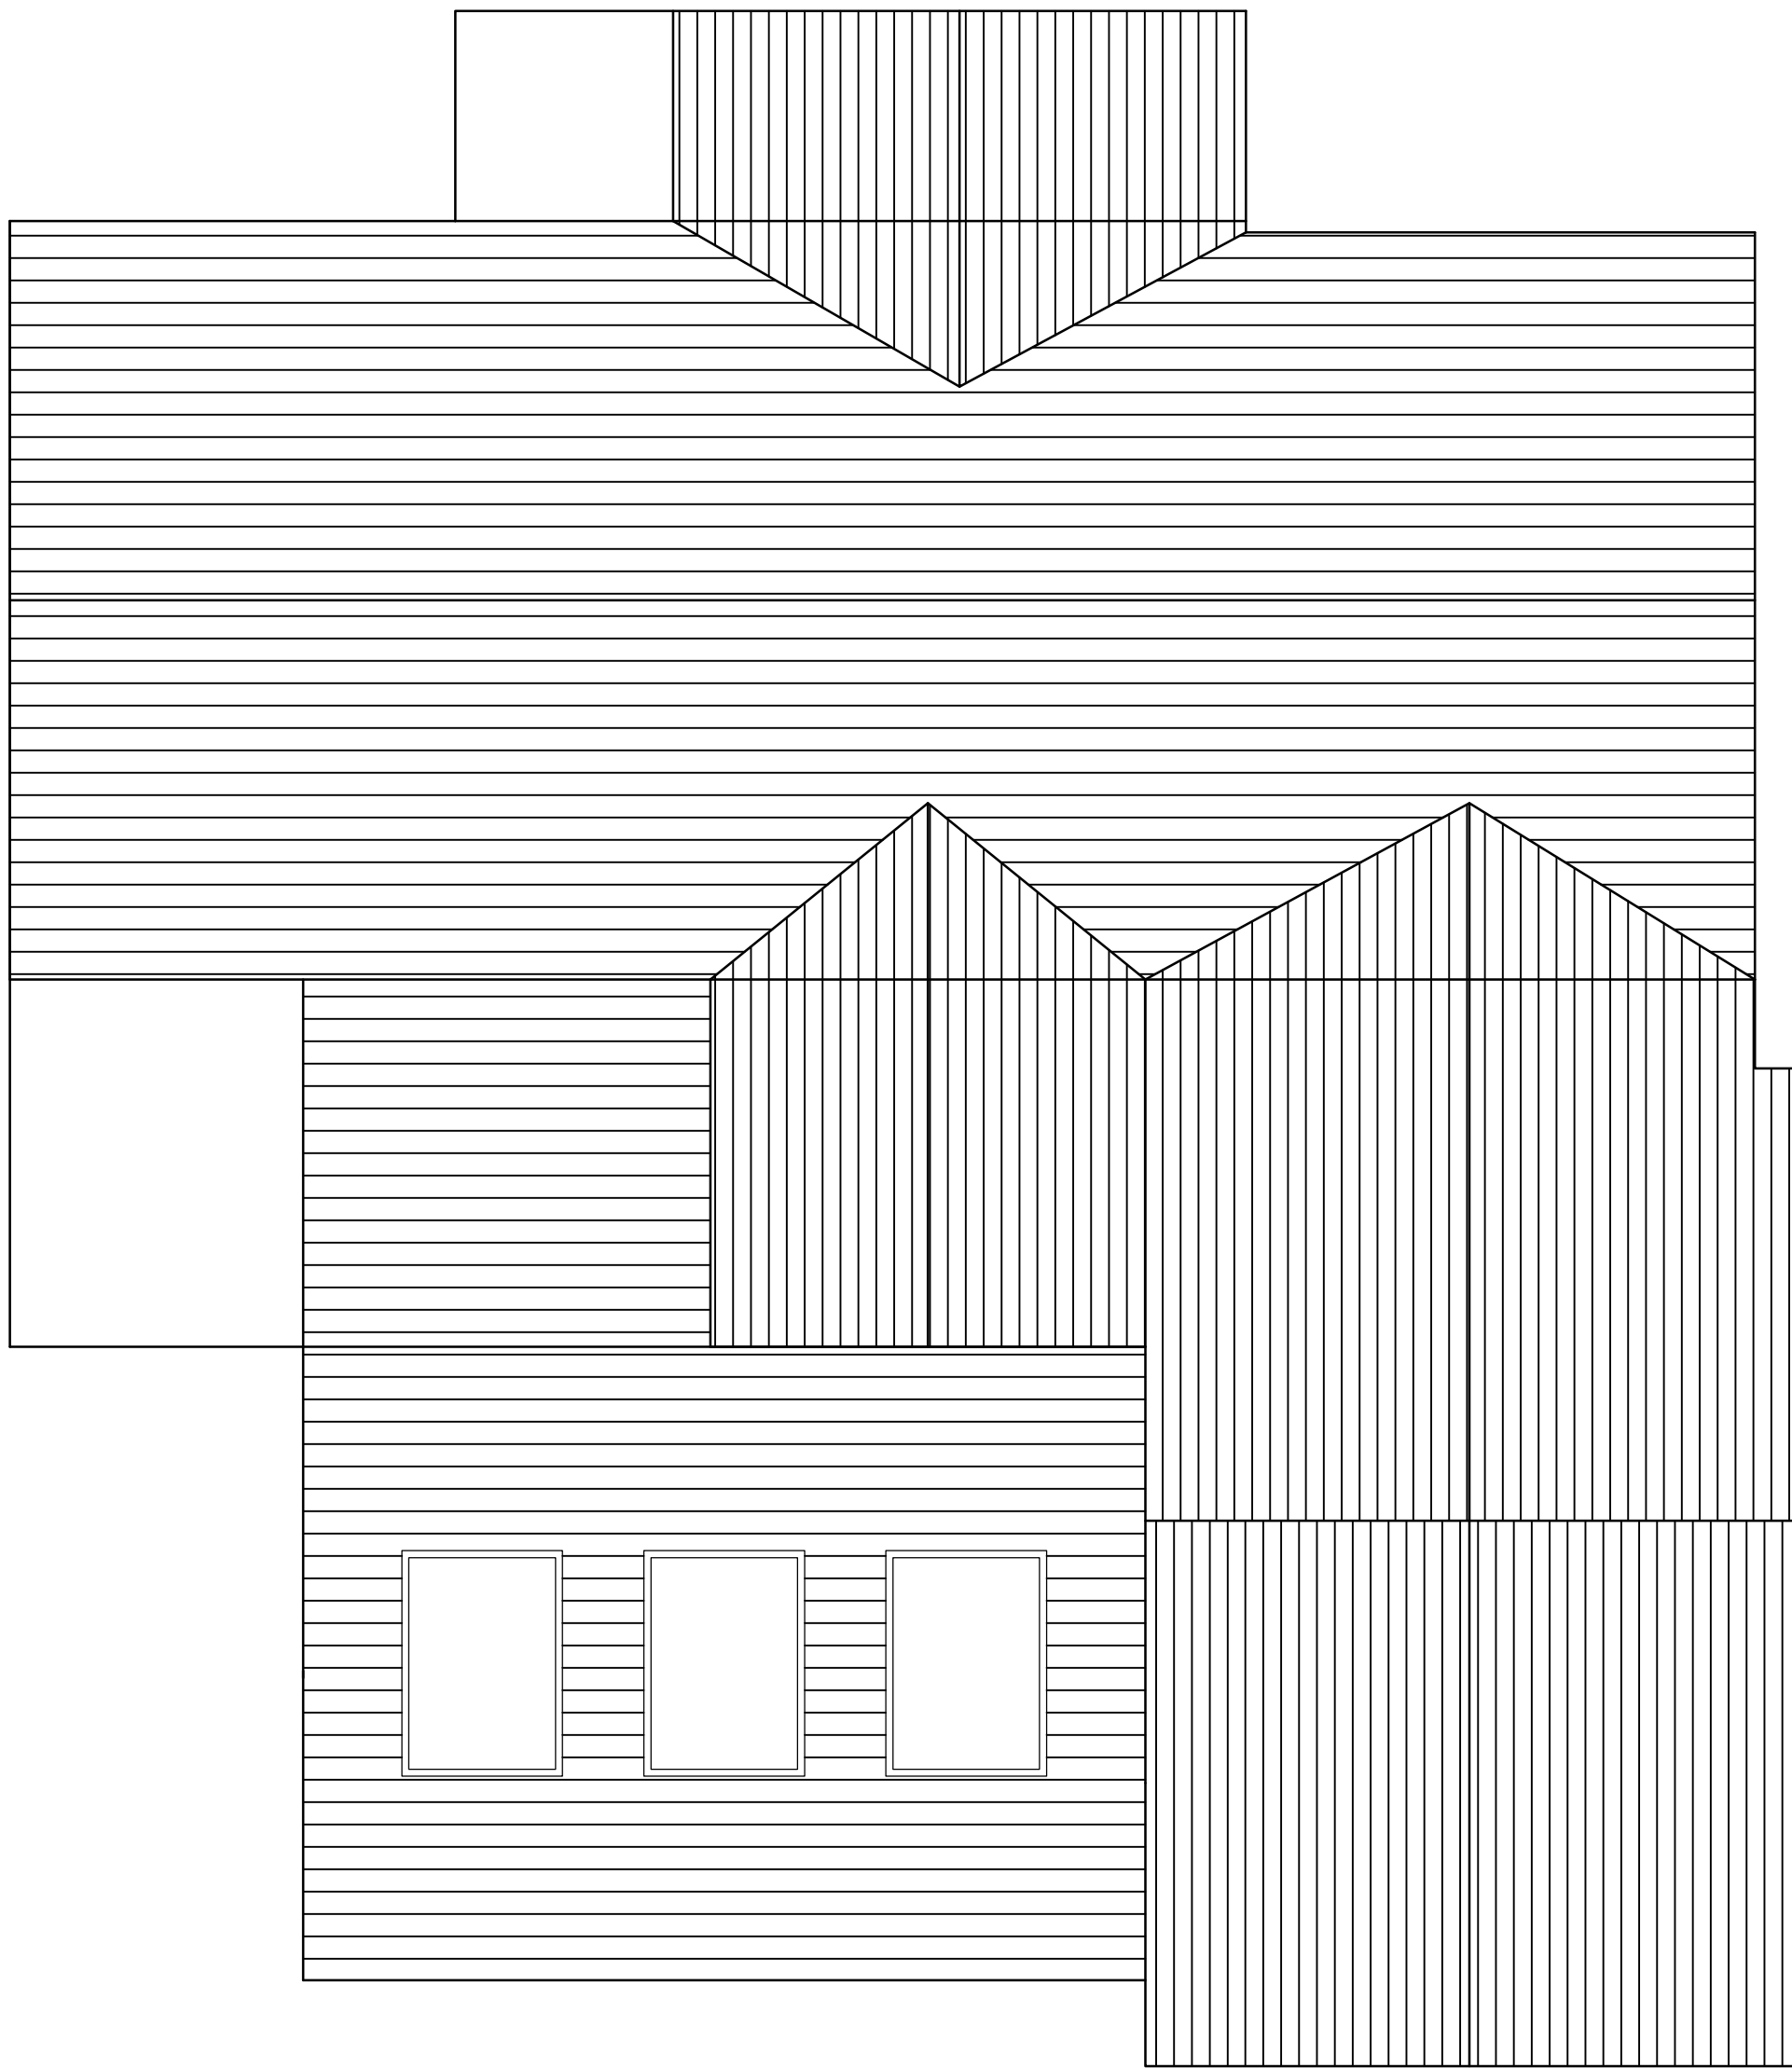

Proposed Roof Plan 1:50 @ A1

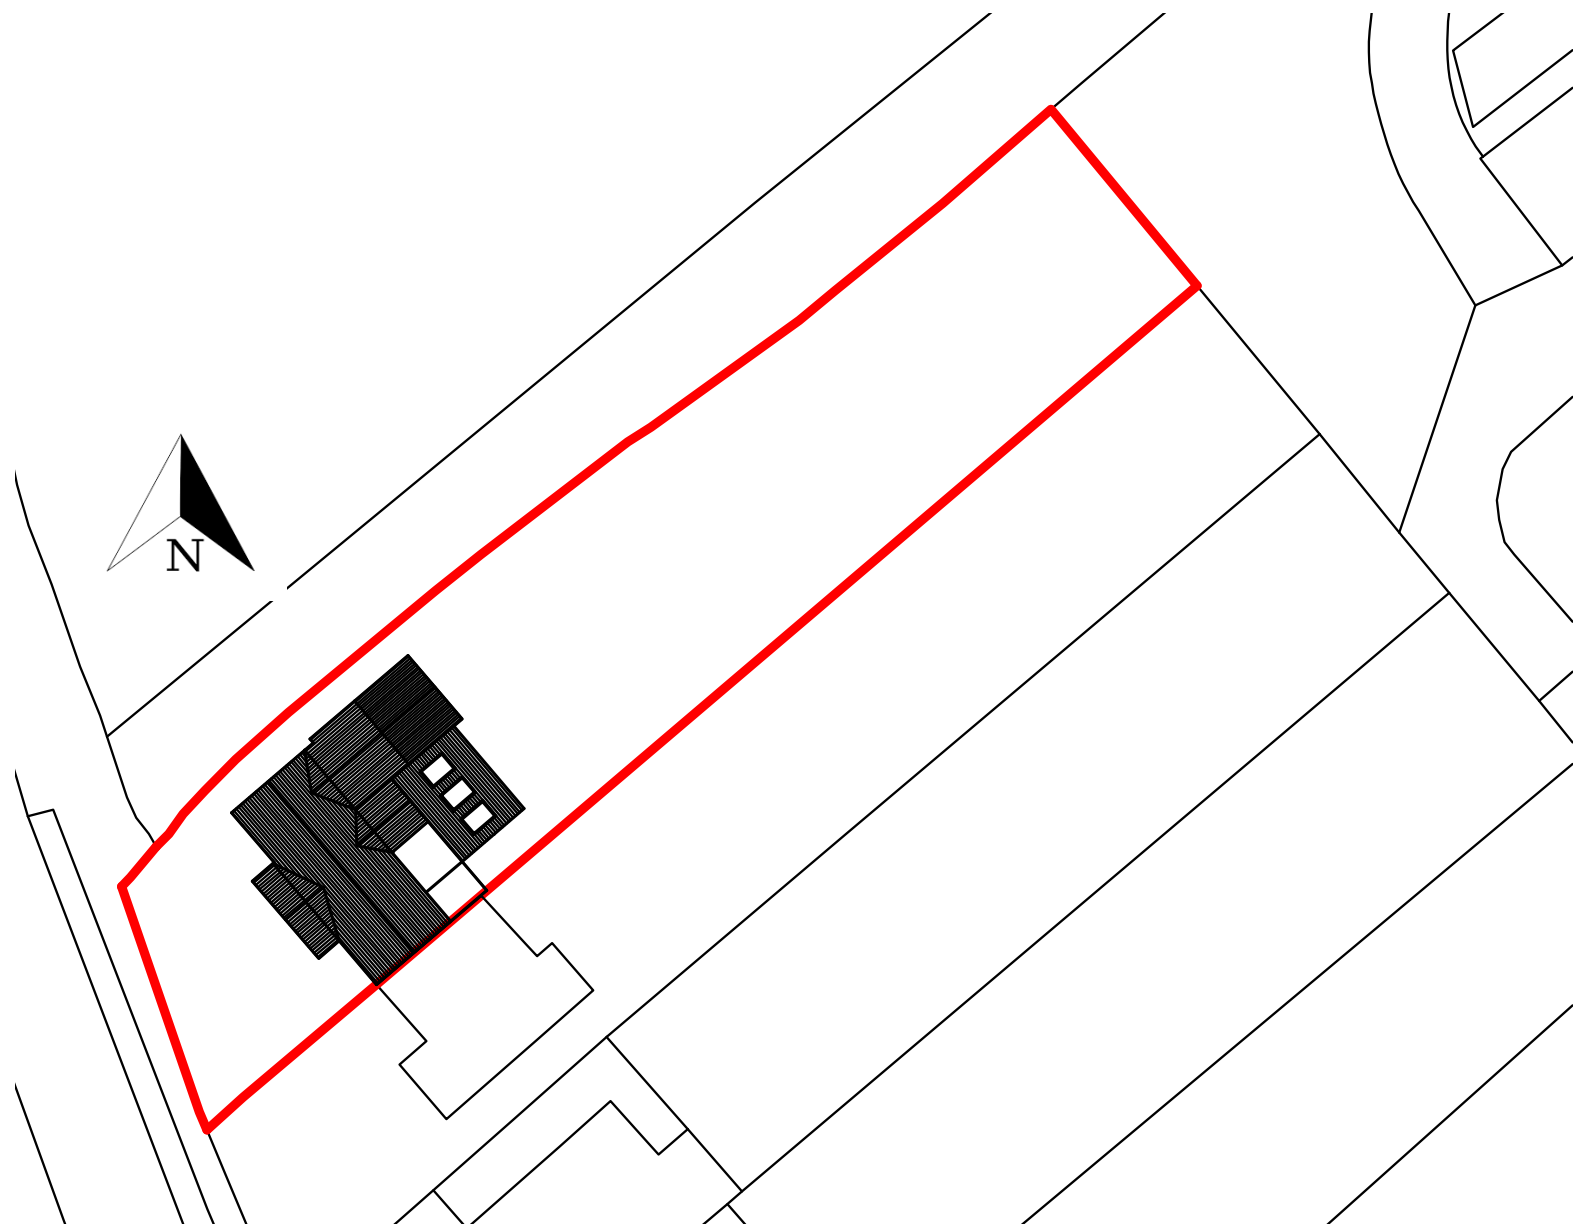

Proposed Site Plan scale 1:500 @ A1

Project 1 MARKFIELD LANE - KITCHEN EXTENSION		
Title Kitchen Extension		
Scale @ A1	Drawn: OW	Date: 28/06/2023
1:500	Ch'kd:	Time: 17:00
	Author: OW	Traced:
Drawing No. 1		Revision No.
NOTTINGHAM TRENT UNIVERSITY 104 Arkwright Studio, Nottingham, Nottinghamshire, England, NG1 4BU		