




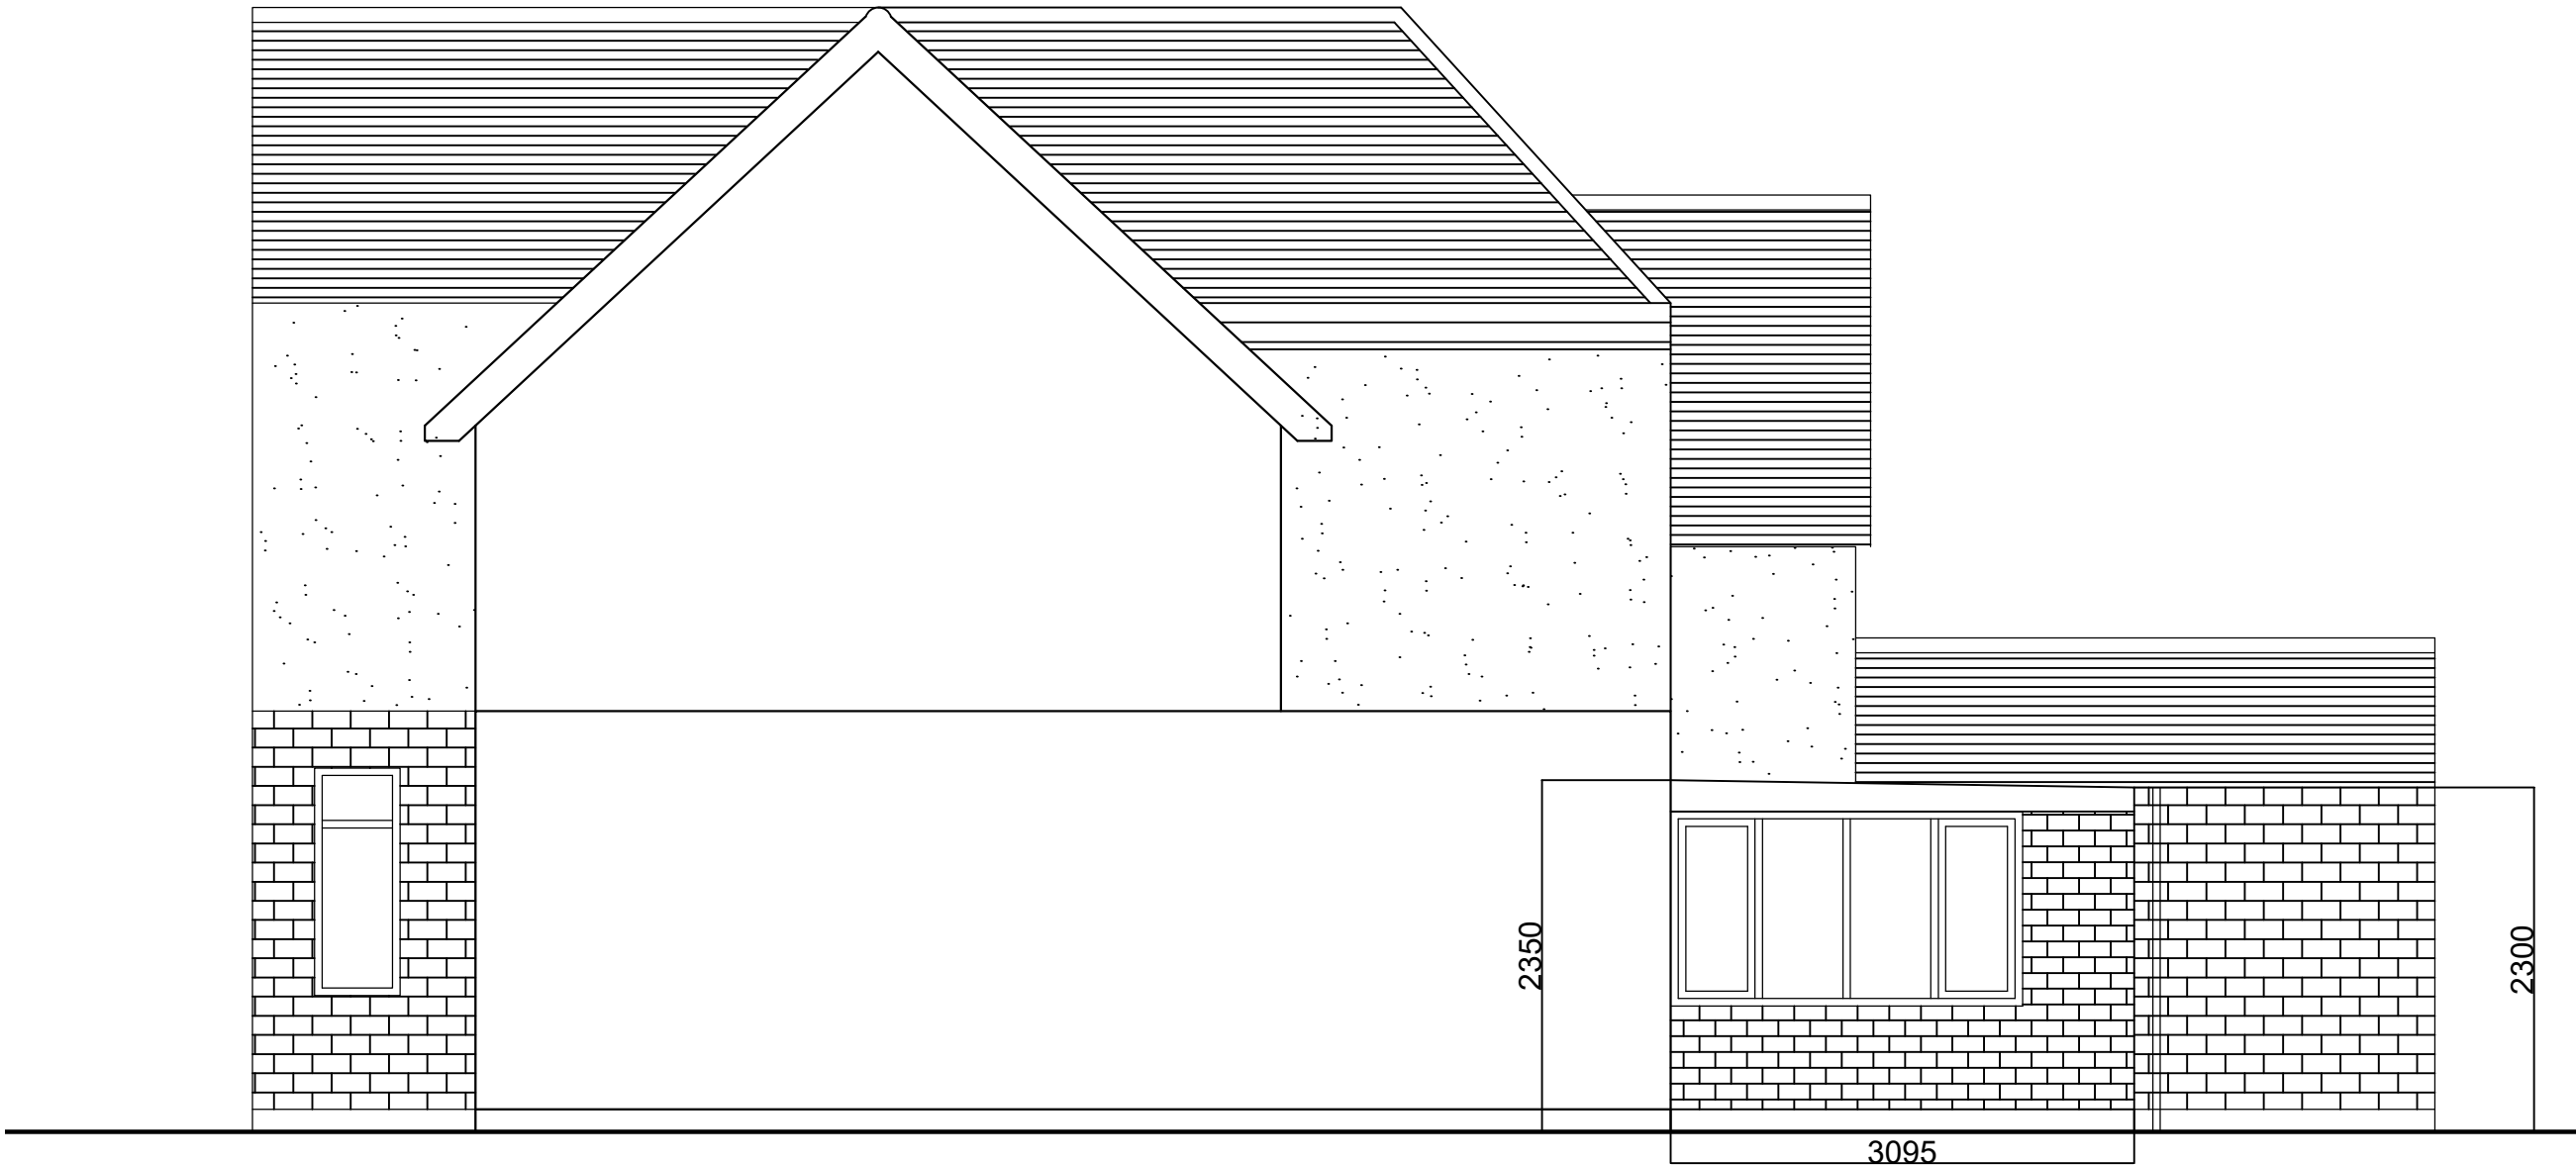


Existing Rear Elevation 1:50 @ A1

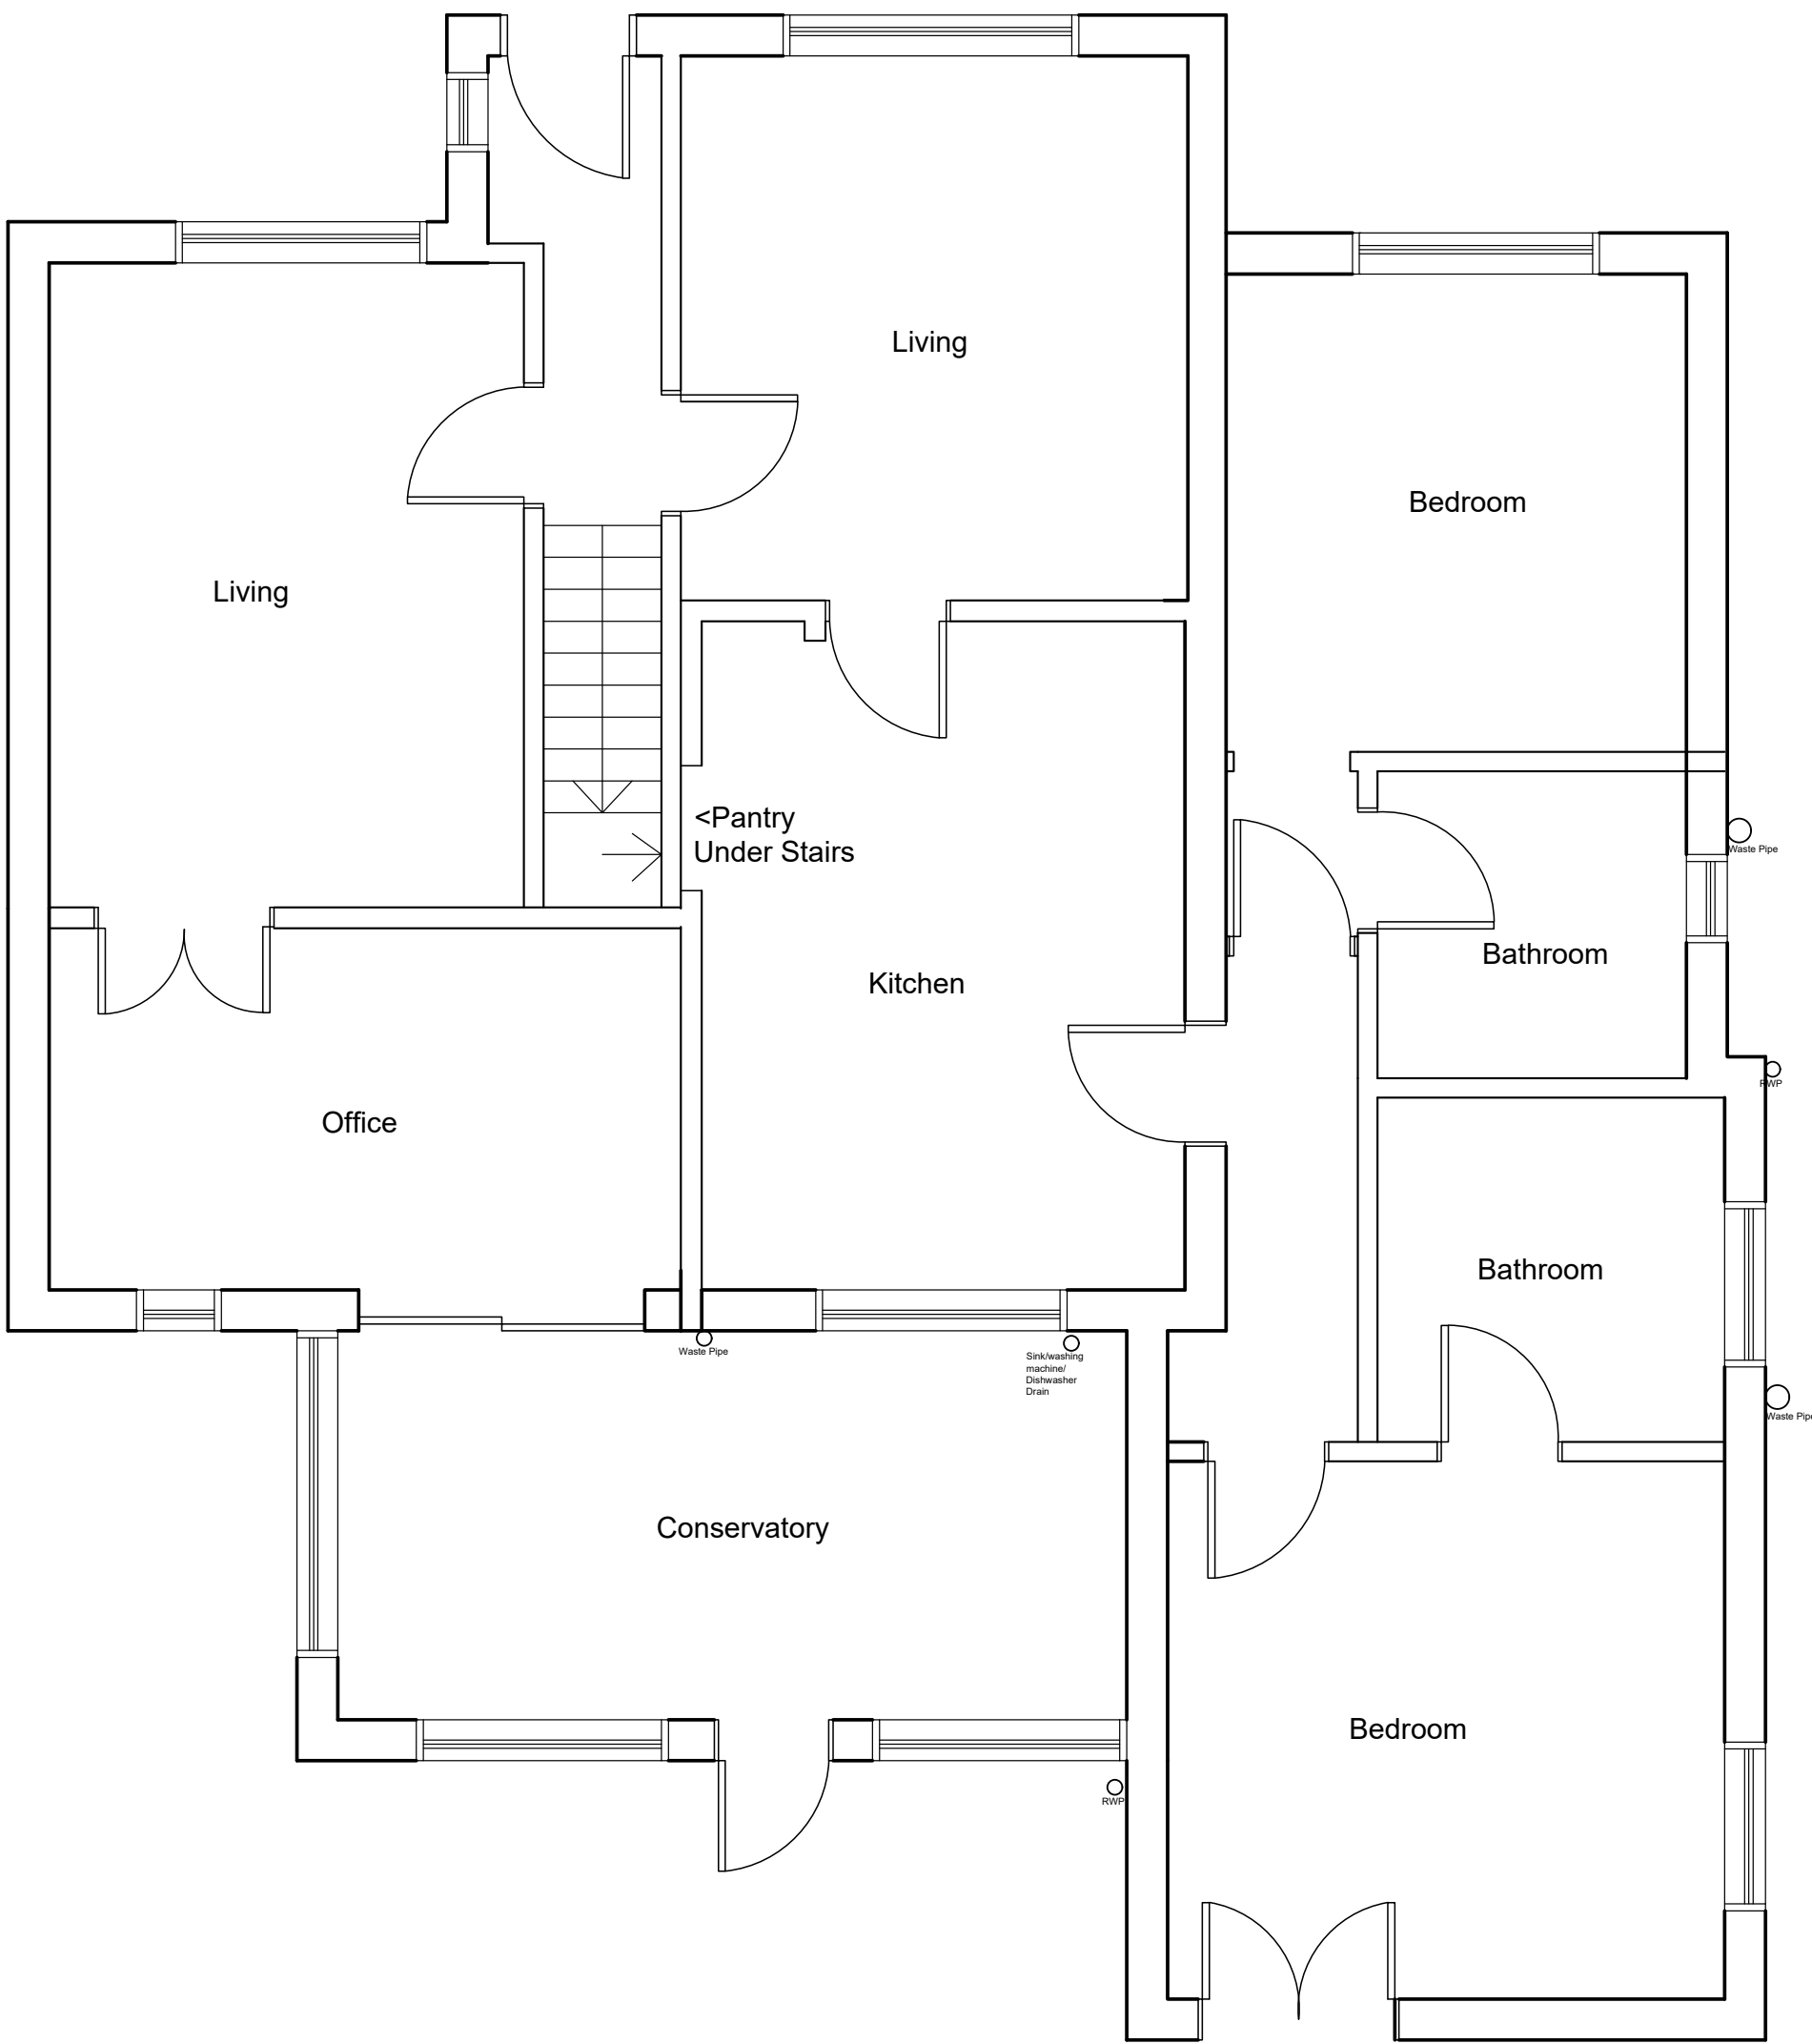


Existing Right Elevation (Neighbour Side) 1:50 @ A1

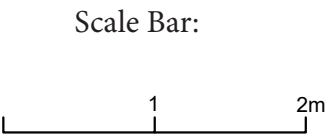

Existing Floor Plan 1:50 @ A1

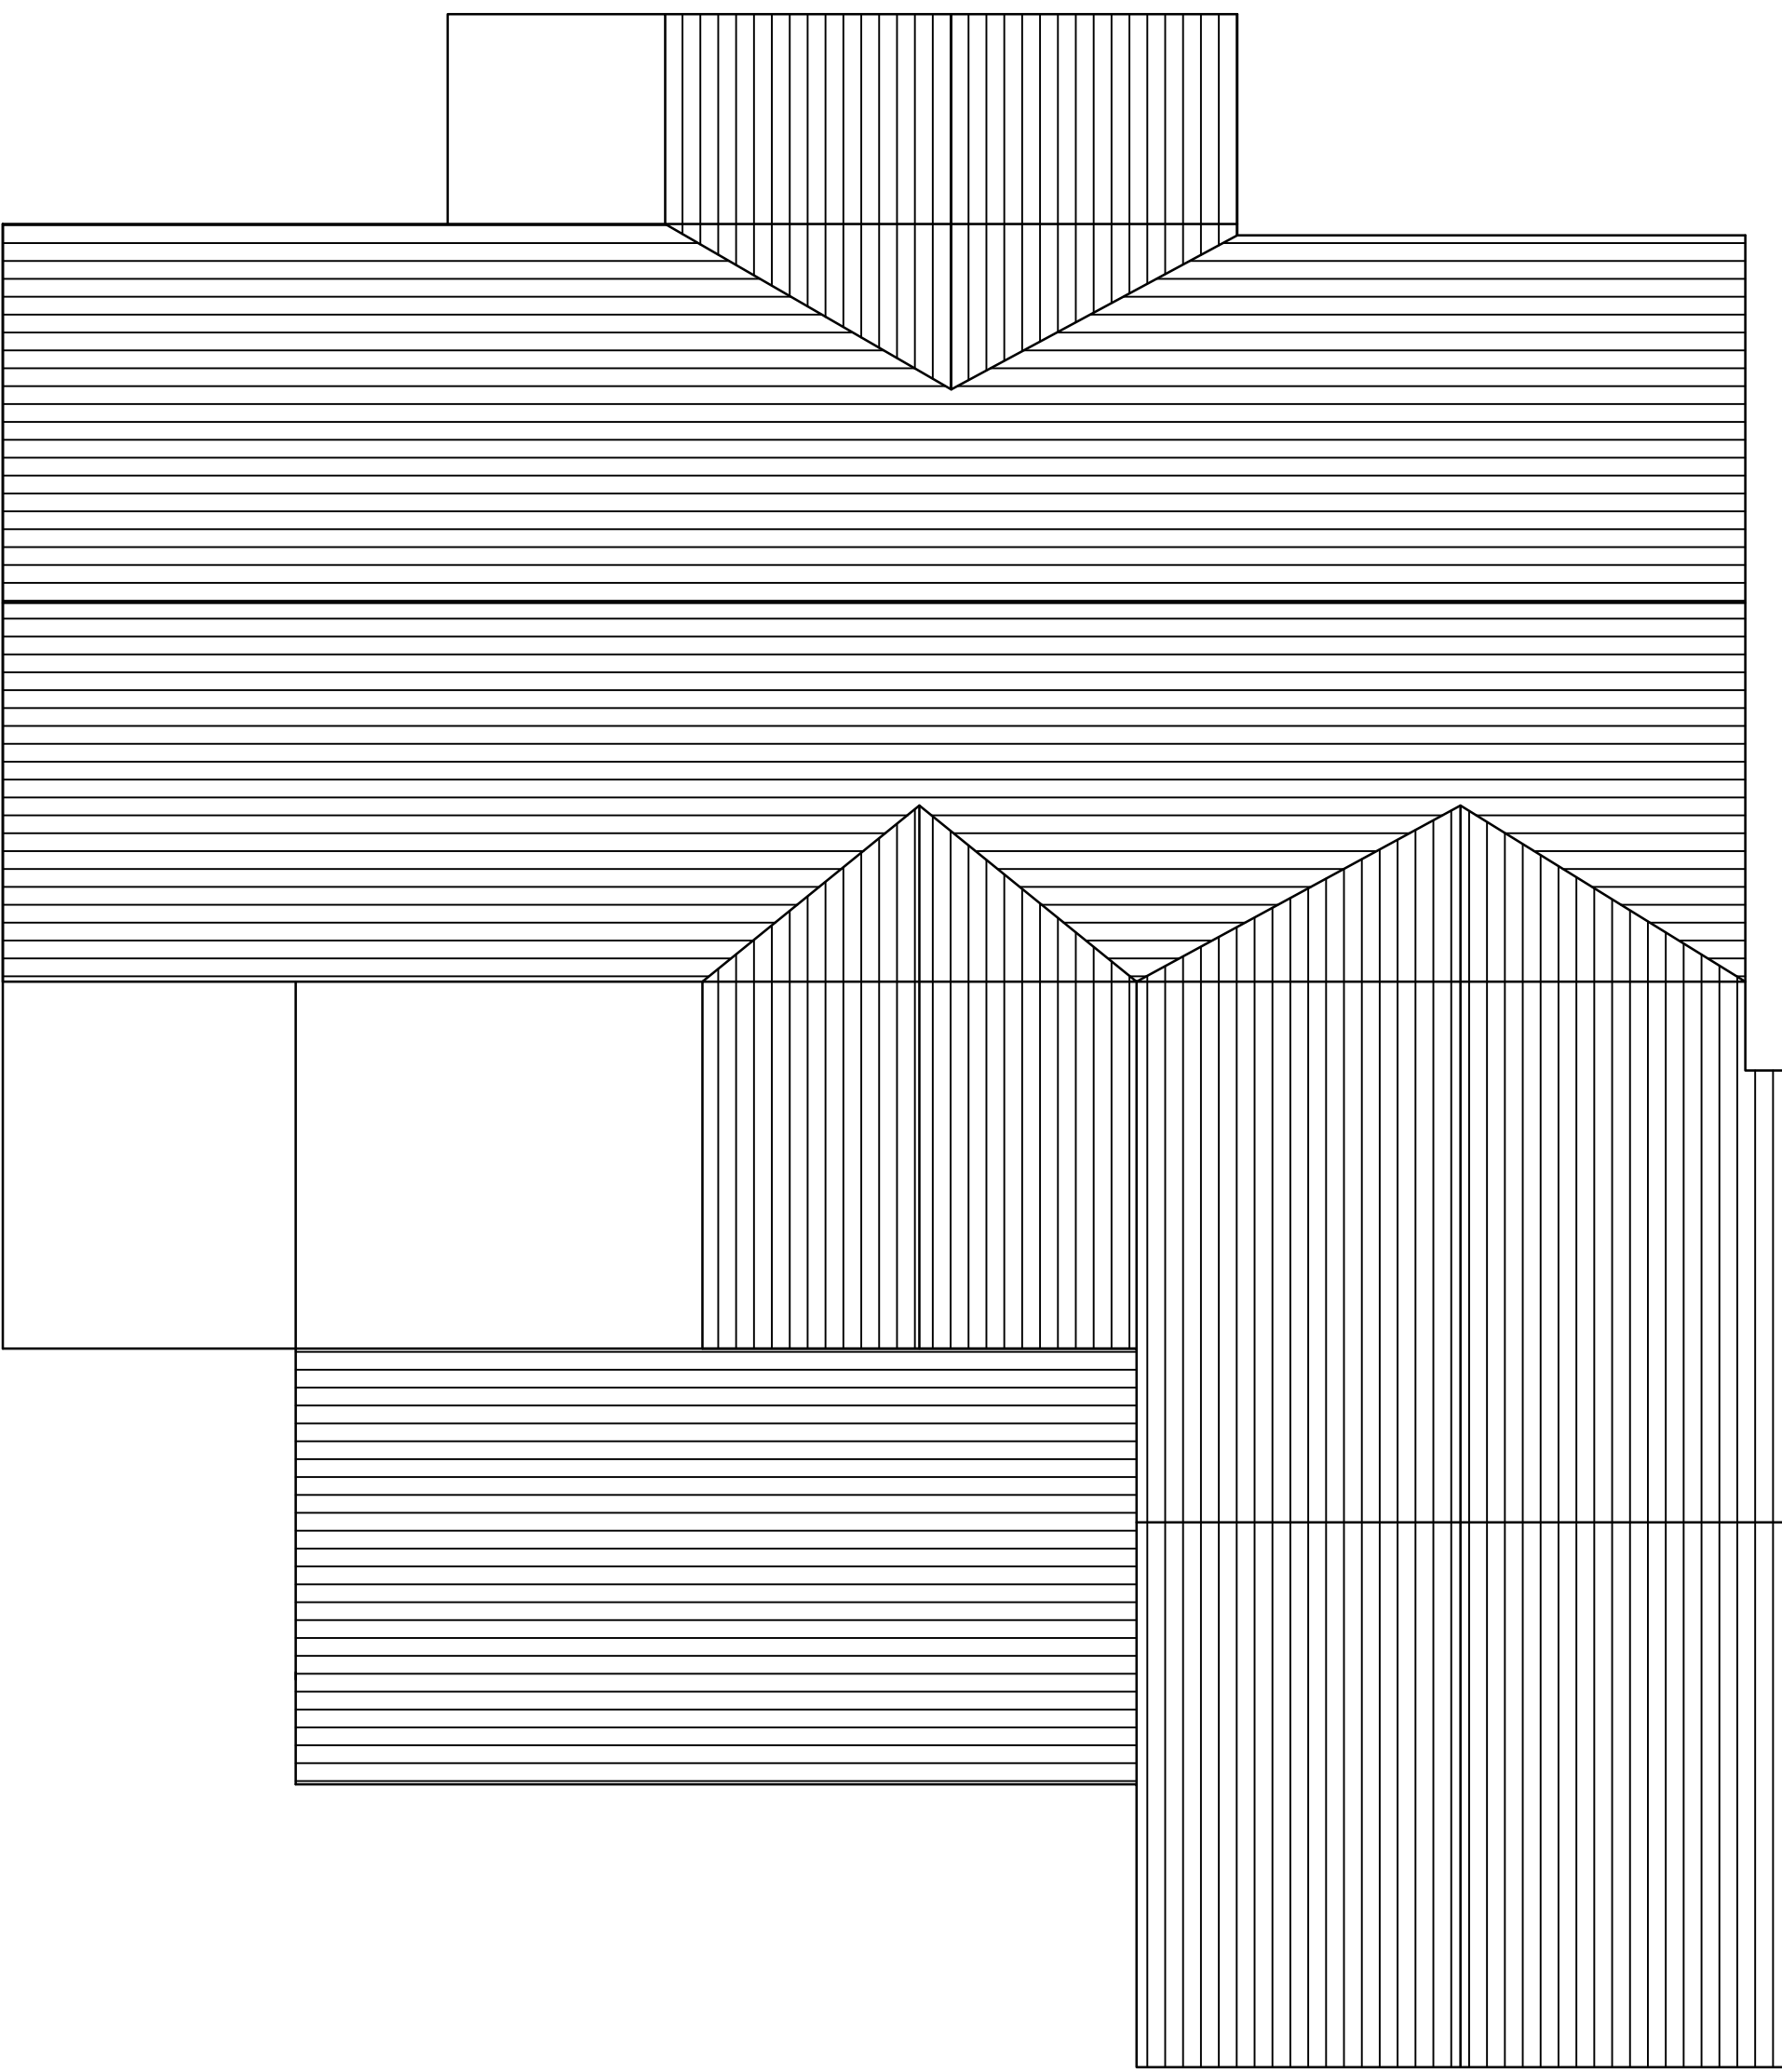

Existing Roof Plan 1:50 @ A1

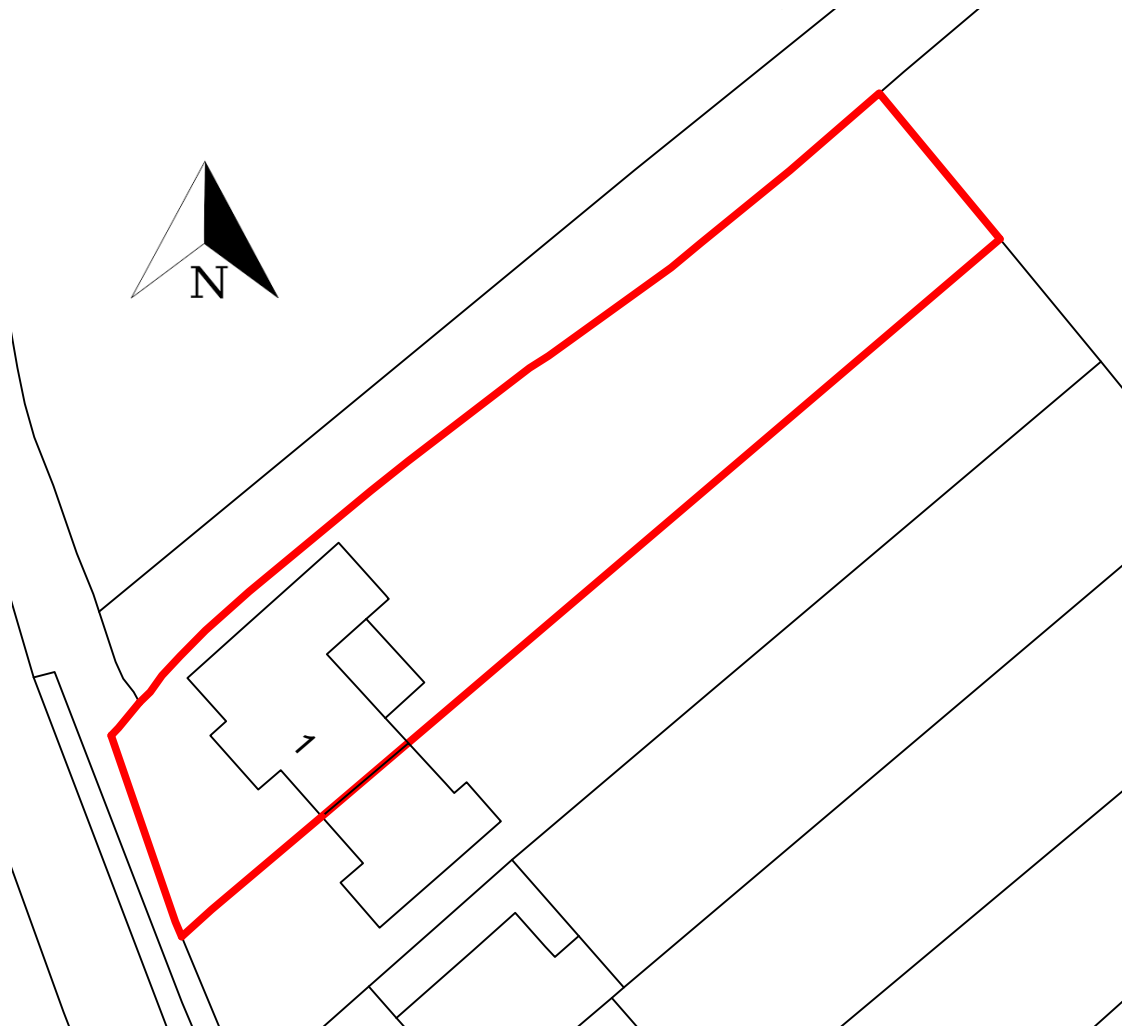

Existing Site Plan scale 1:500 @ A1

Project 1 MARKFIELD LANE - KITCHEN EXTENSION		
Title Kitchen Extension		
Scale @ A1 1:500	Drawn: OW Ch'kd: Author: OW	Date: 28/06/2023 Time: 17:00 Traced:

Drawing No. 1 Revision No.