



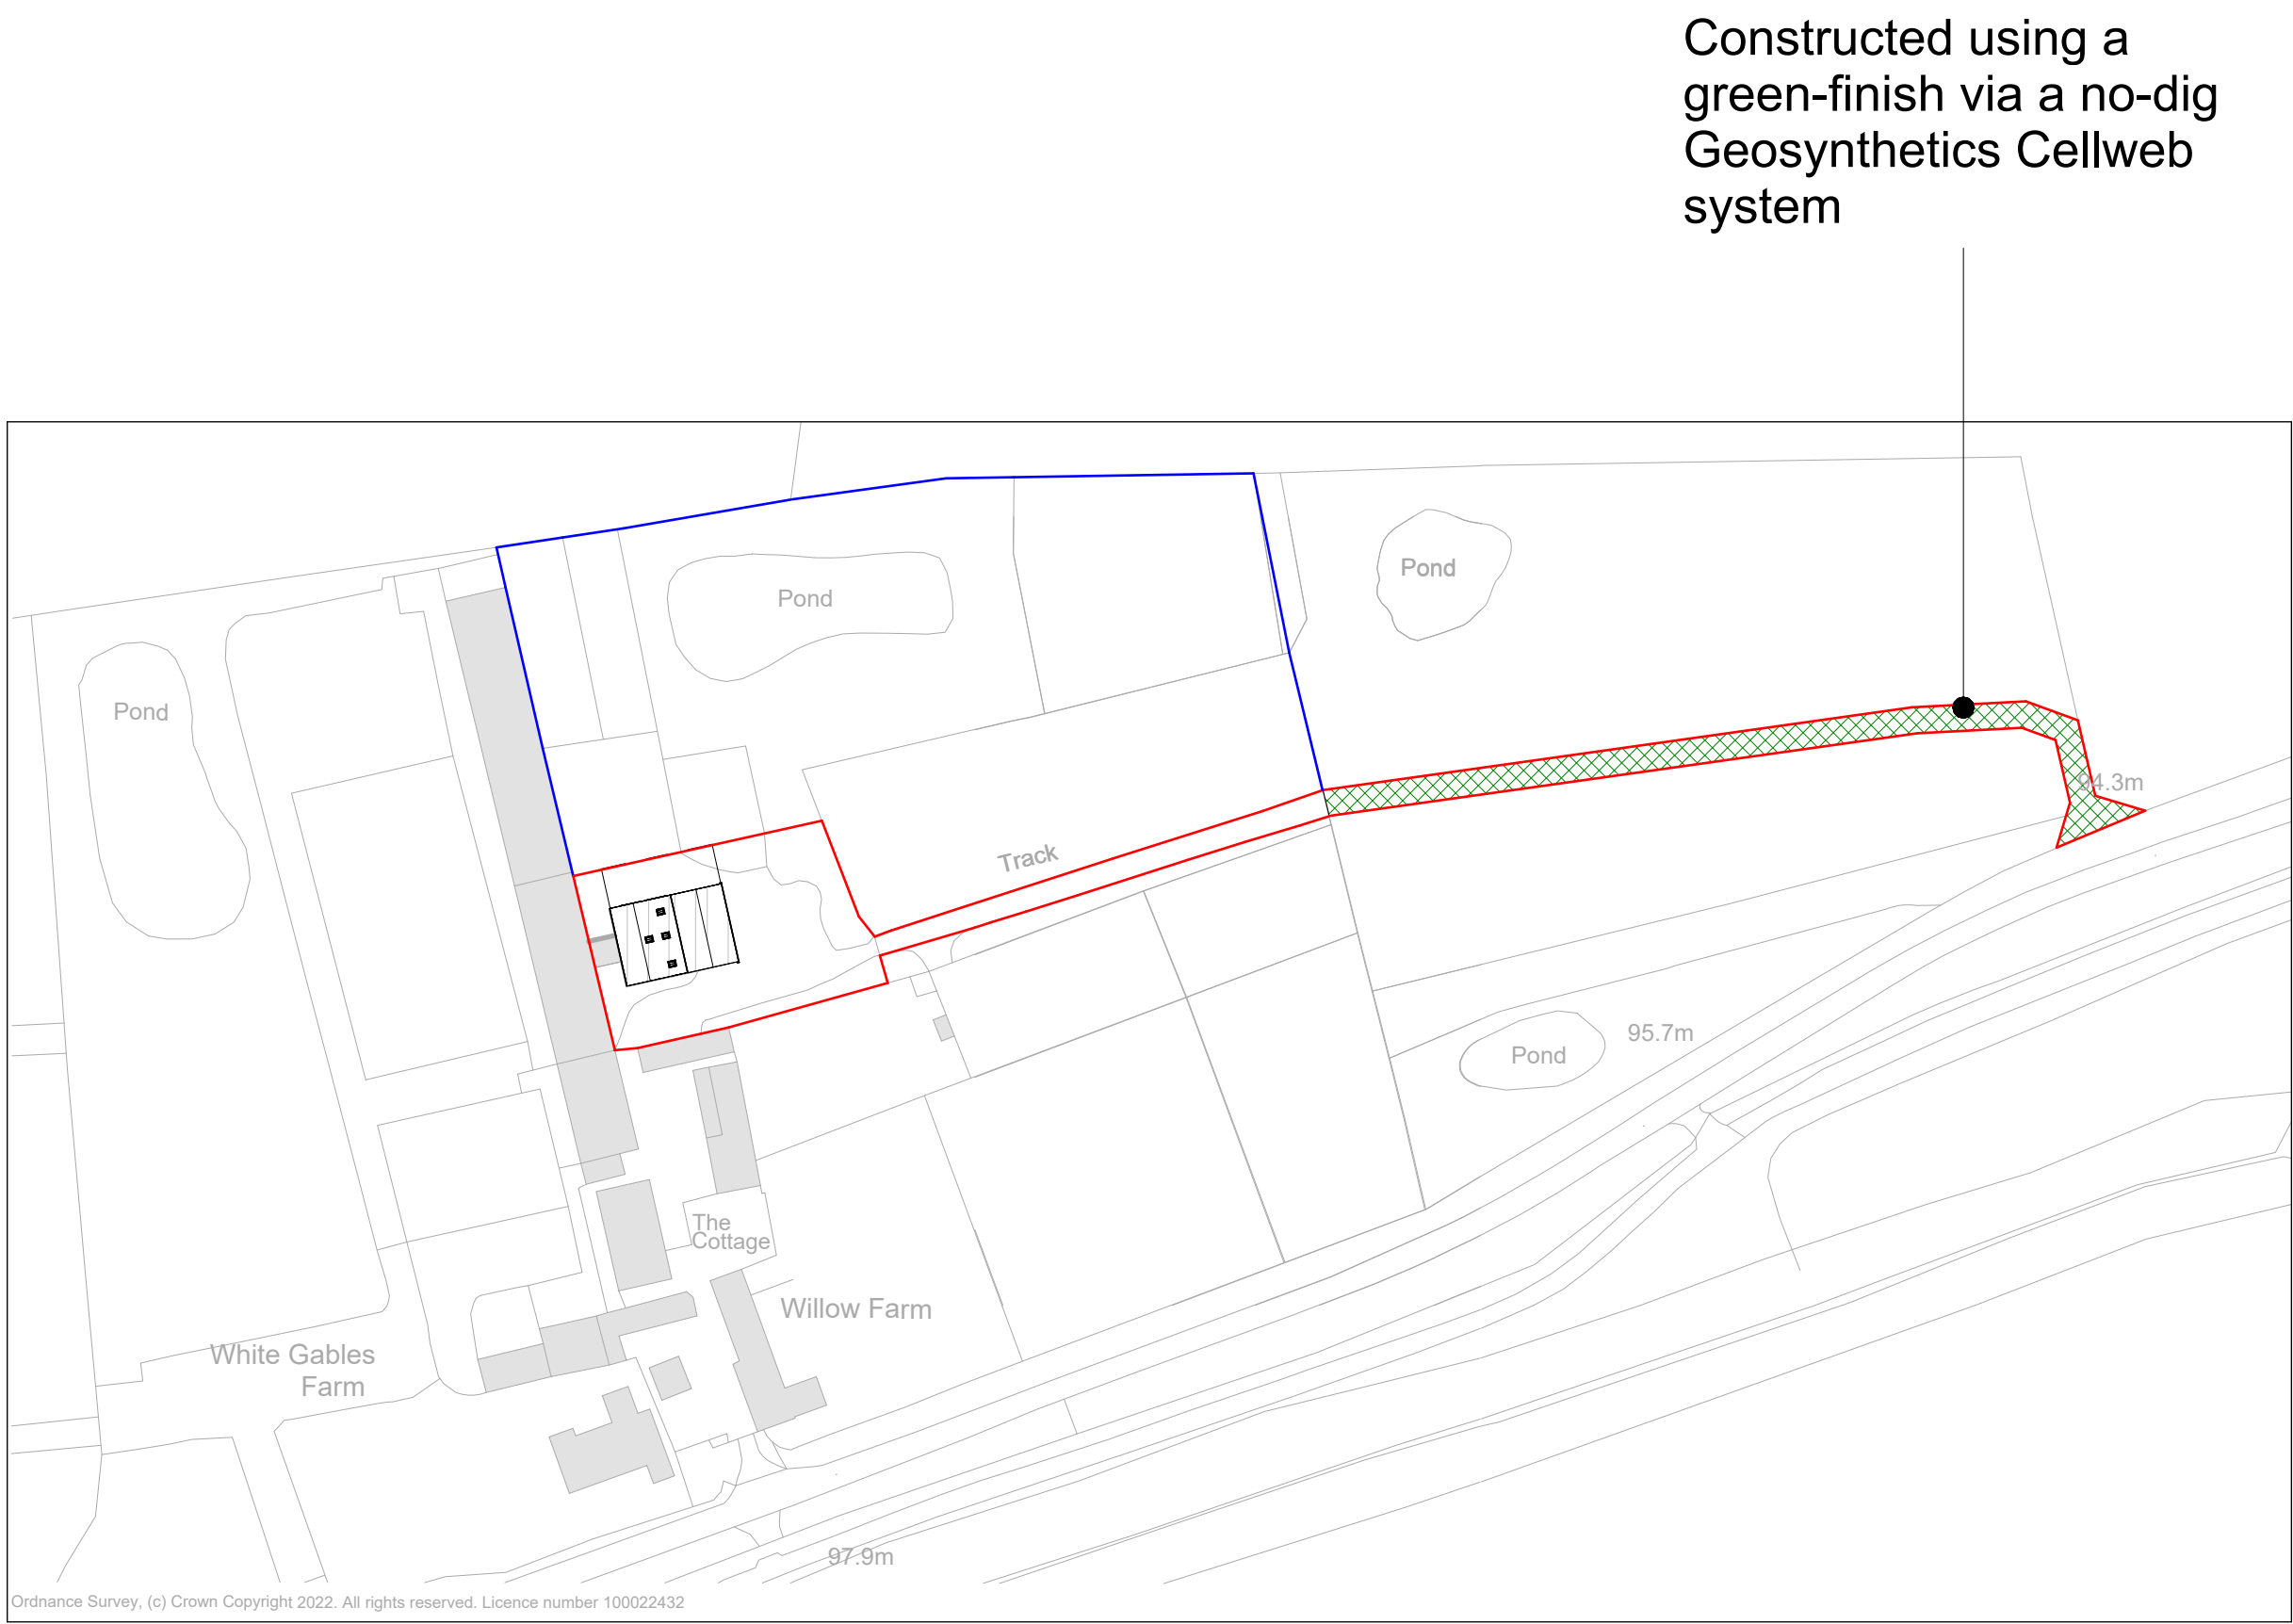

① P003 Site Plan
1 : 500

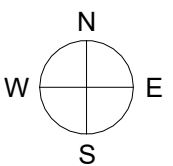

② P001 Location Plan
1 : 1250

- Boundary Line
- Other land owned by applicant

External Areas

GEA: 141 sq. m
Curtilage: 141 sq. m

D	04/12/2023	PLANNING ISSUE	CL
C	24/10/2023	CLIENT ISSUE	CL
B	08/08/23	Parking Added	CC
A	30/05/2023	PLANNING ISSUE	CL
Rev	Date	Description	Checker

CLIENT ISSUE

Drawn by CL Checked by CG



PLANNING | ARCHITECTURE | PROJECT MANAGEMENT

The Grey House, 3 Broad Street, Stamford, PE9 1PG
017802339181
www.classq.co.uk

Project
Willow Farm - Fenn Lanes, Fenny Drayton (CV13 6BJ)

Drawing Title	Drawing Title
P003	Proposed Site and Location Plan

Date	Revision	Scale @A1
July 2023	D	As indicated

Copyright of this drawing is vested in Class Q Ltd (Reg. 11587961) and must not be copied or reproduced without consent. All dimensions are in millimetres unless noted otherwise. All contractors must visit the site and be responsible for taking and checking all dimensions relative to their work