




Front Elevation

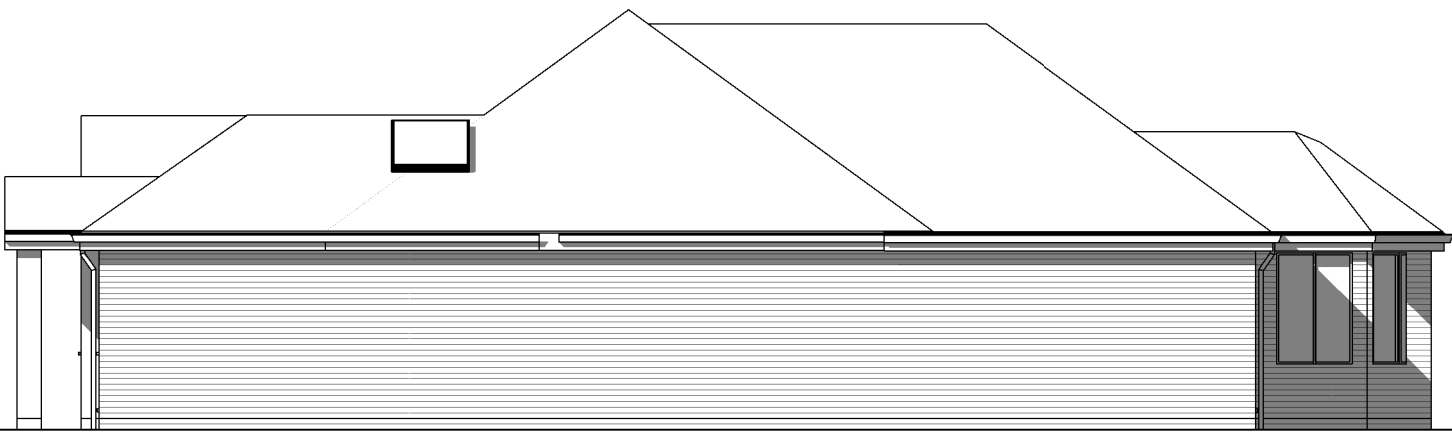


Side Elevation




Rear Elevation



Side Elevation

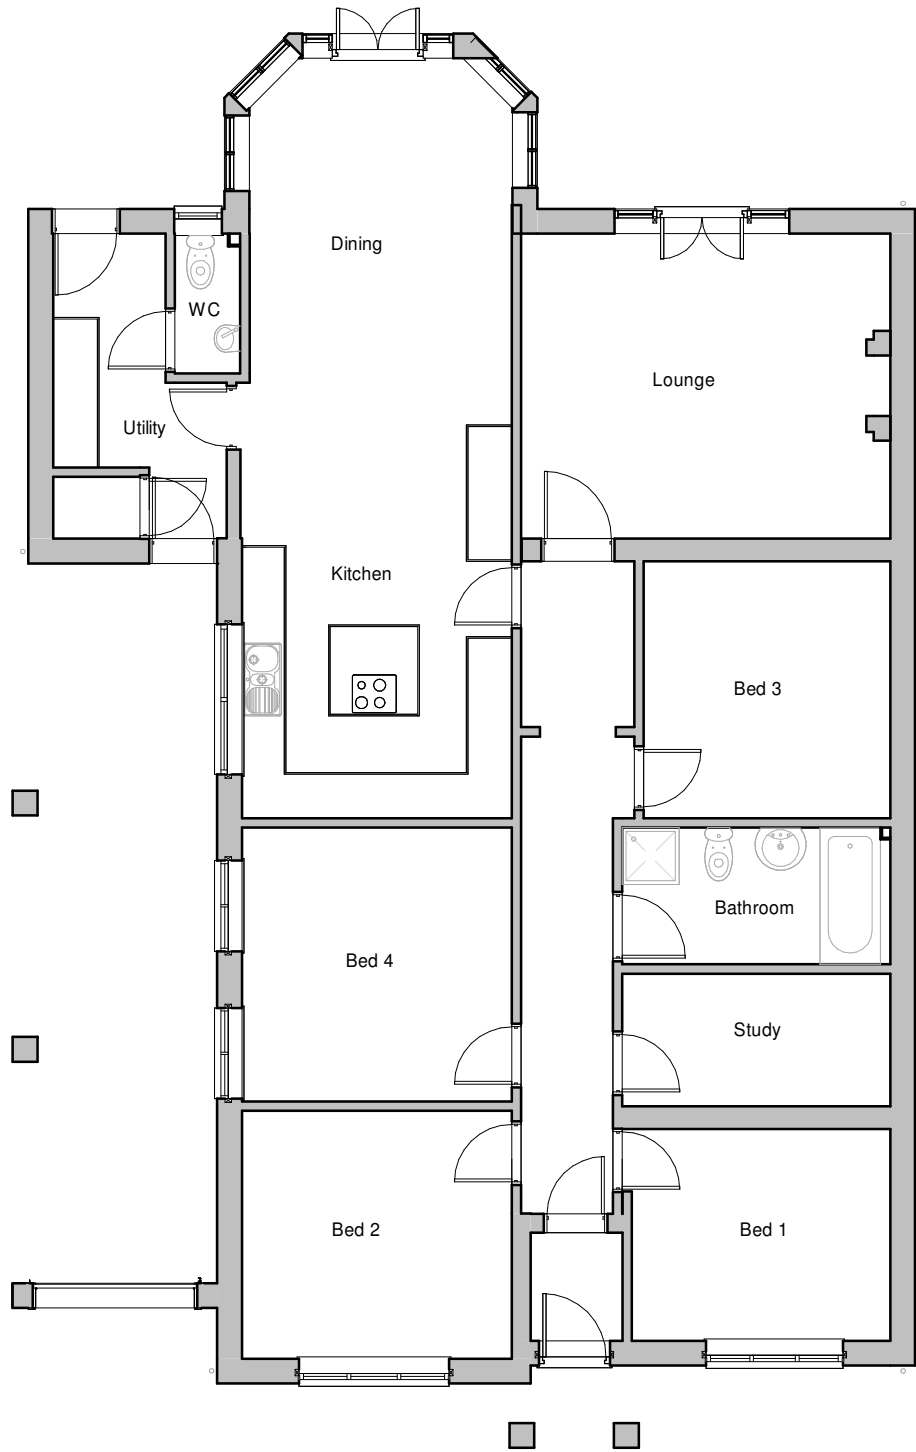

Ground Floor Plan

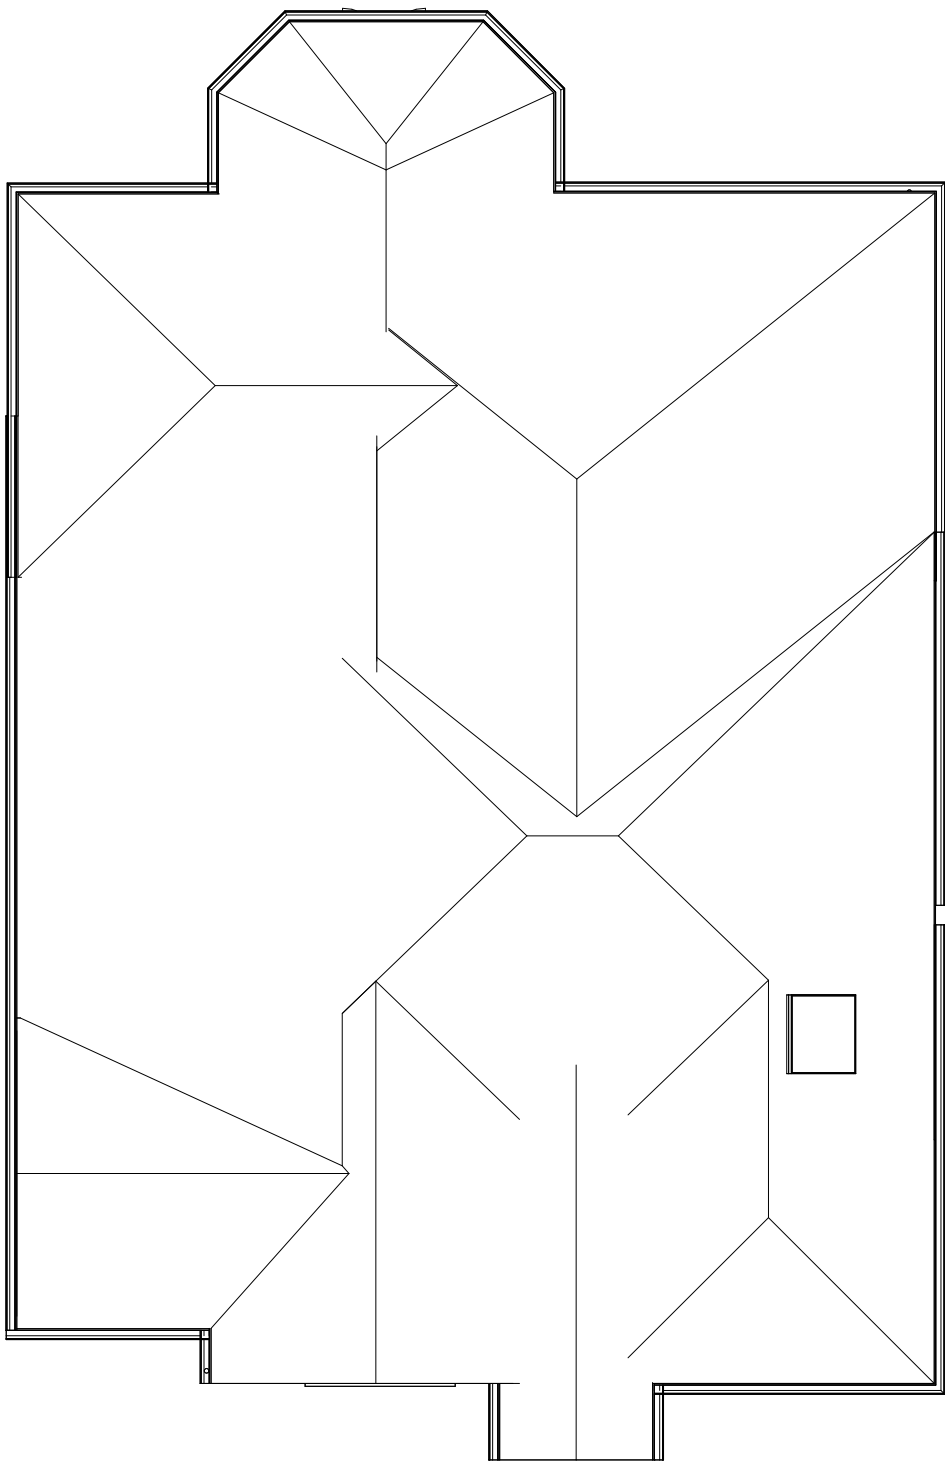

Roof Plan



Client Mr & Mrs Tantari			hayward ARCHITECTS LTD 	
Project Title 181 Main Street Newbold Verdon LE9 9NQ				
Drawing Title Existing			19 Station Road Hinckley Leicestershire LE10 1AW www.hayward-architects.co.uk	
Scale 1:100	Date Aug 2023	Sheet A2	Job No. 23 75	Drawing No. 01
Author MO	Checked by LW			
THE COPYRIGHT OF THIS DRAWING IS VESTED IN HAYWARD ARCHITECTS LTD. REPRODUCTION IN ANY FORM, EITHER IN WHOLE OR IN PART IS FORBIDDEN WITHOUT THE PRIOR WRITTEN PERMISSION OF THE COPYRIGHT HOLDER. DO NOT SCALE FROM DRAWING AND ONLY FIGURED DIMENSIONS ARE TO BE USED			Status Survey	