


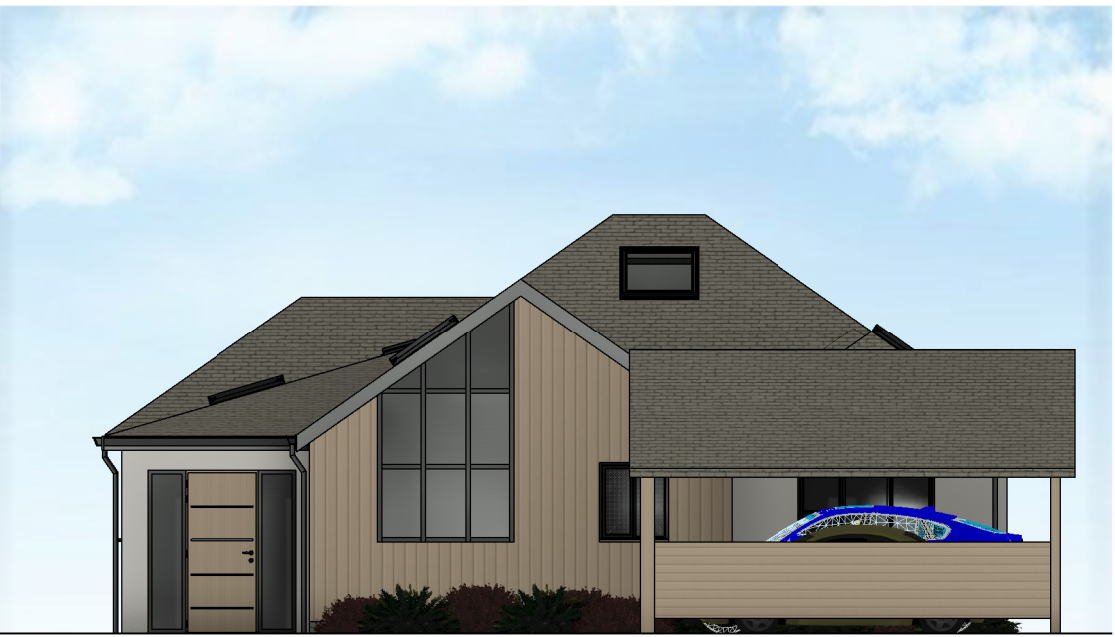

Front Elevation




Side Elevation




Rear Elevation





Side Elevation

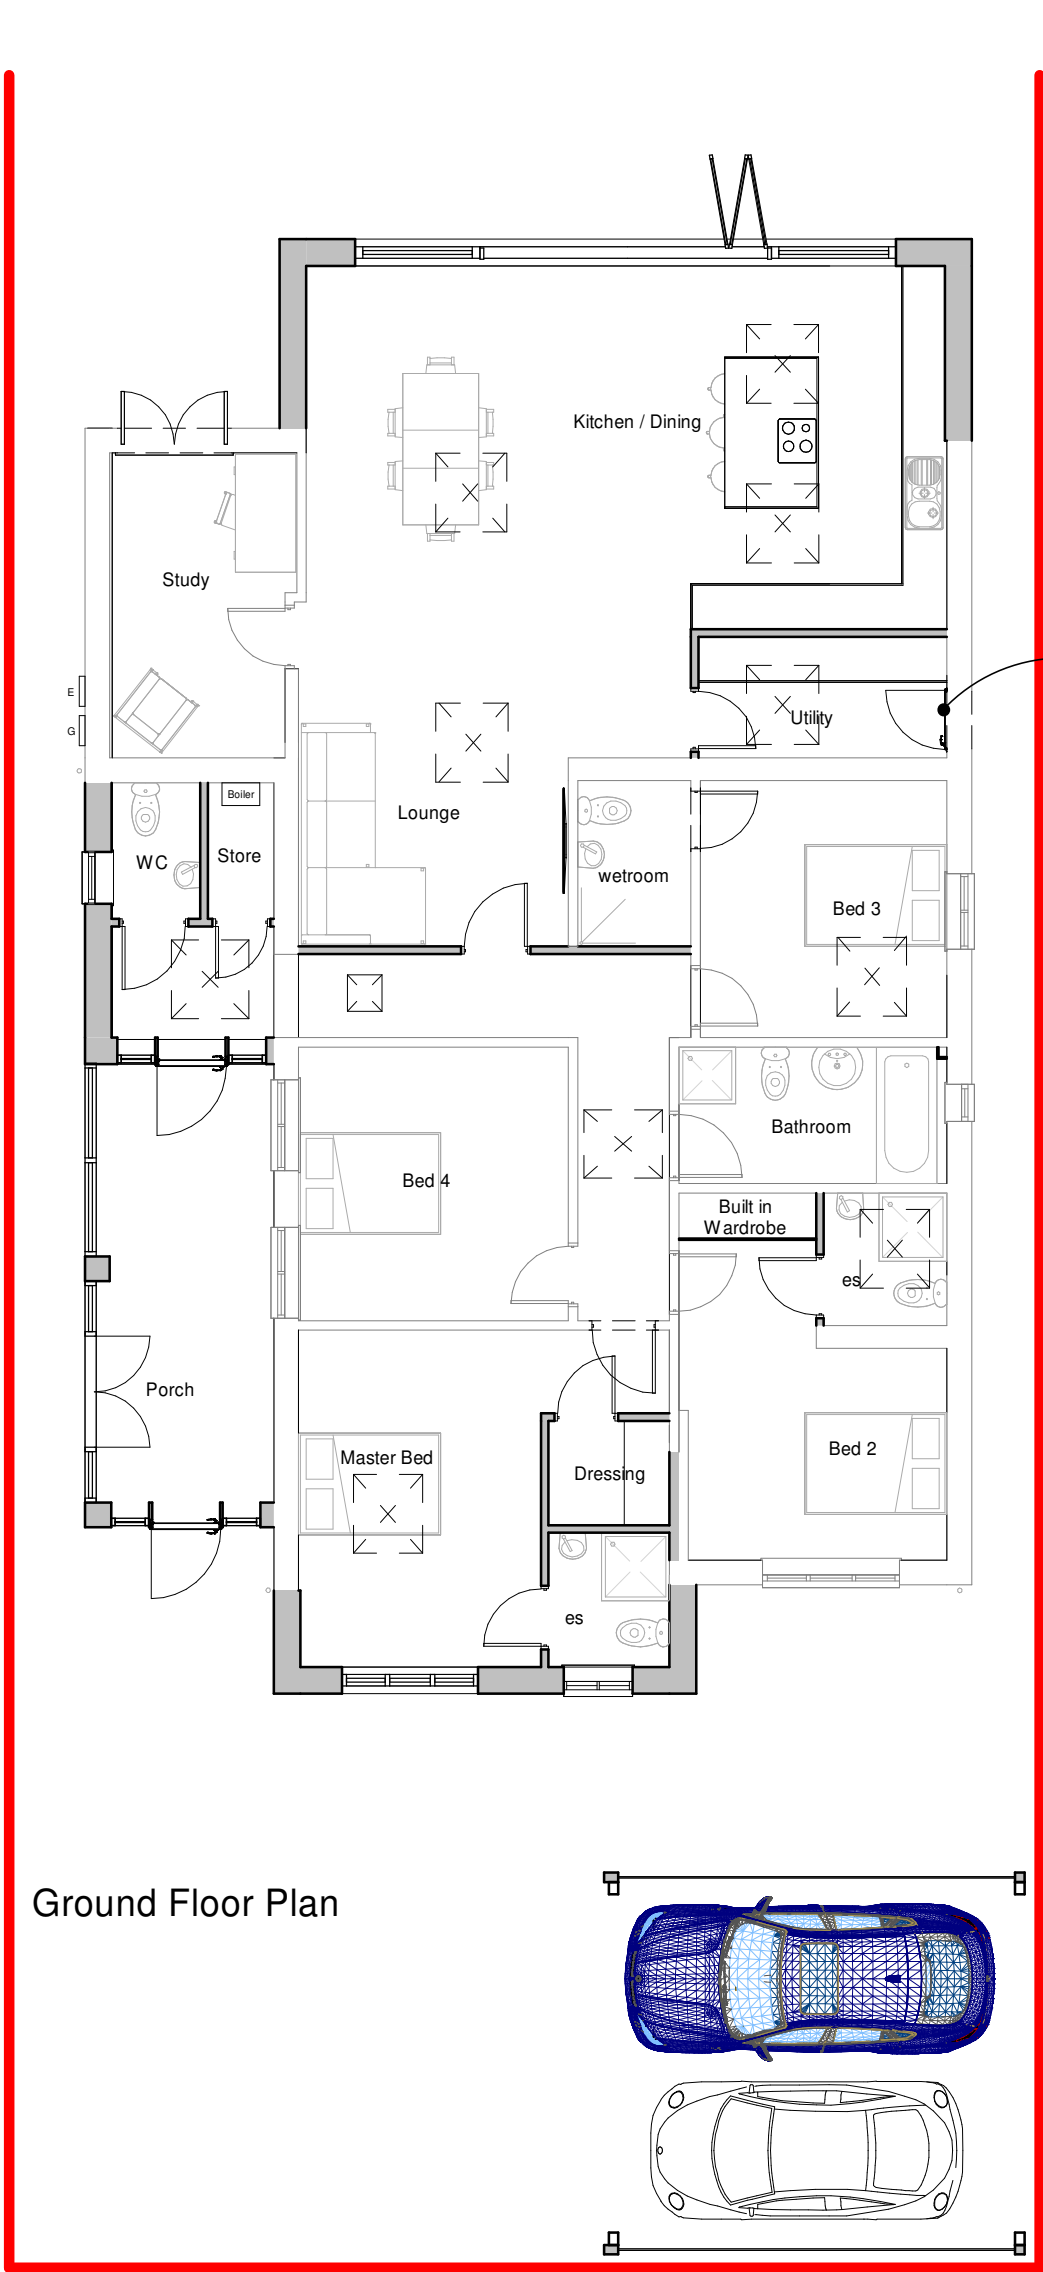

Ground Floor Plan

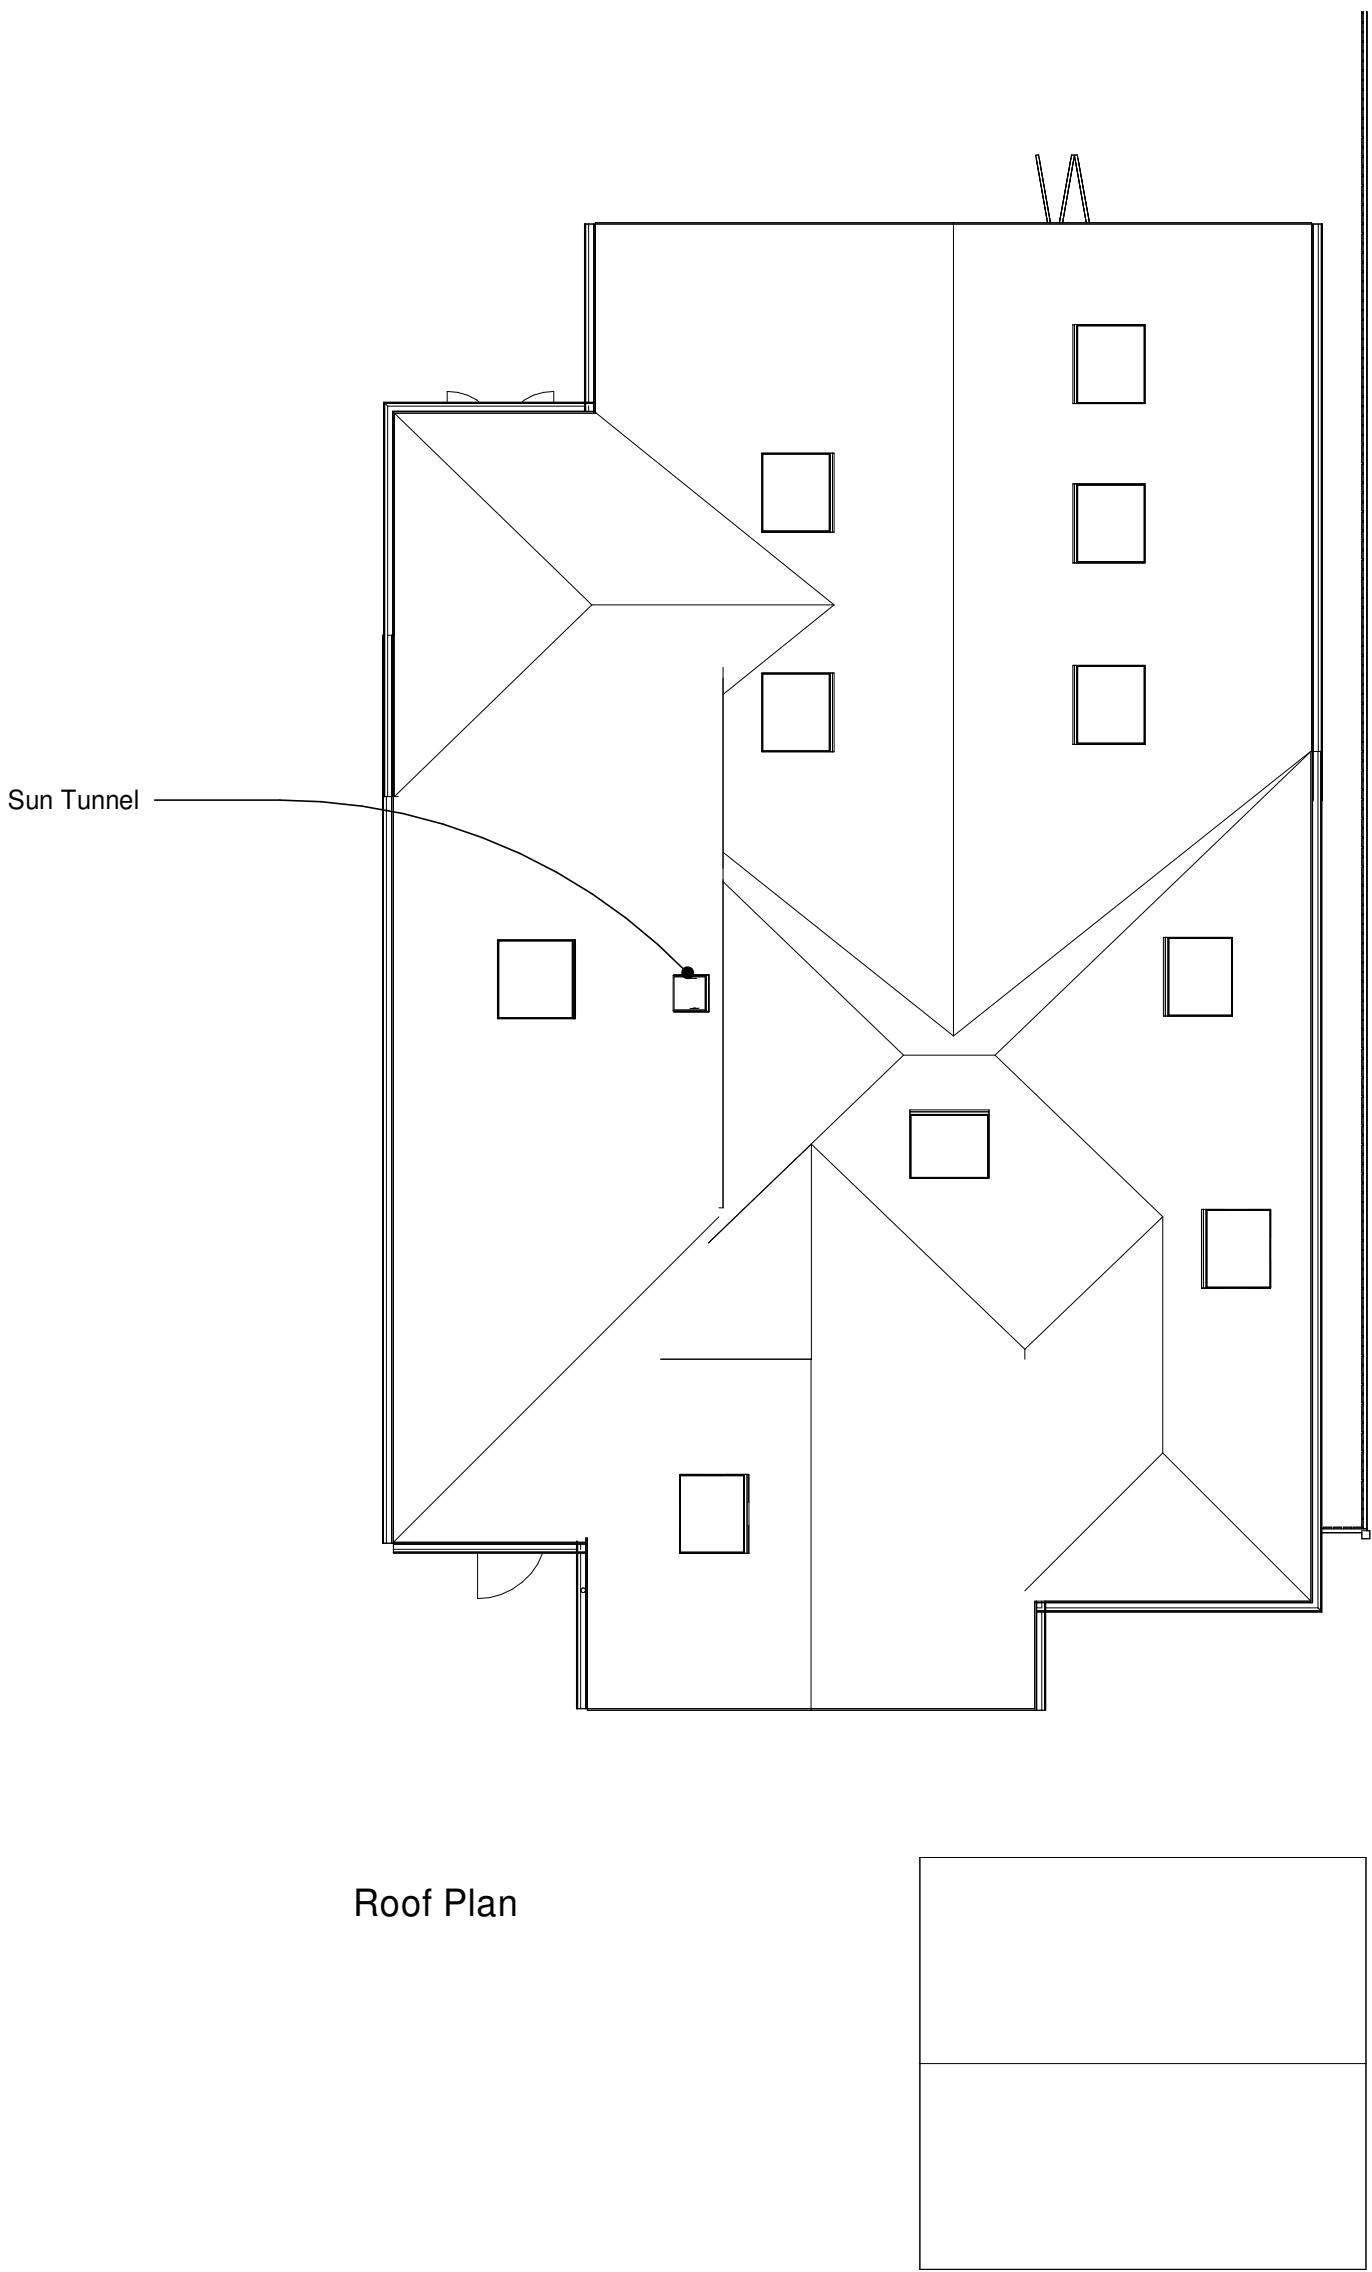

Roof Plan

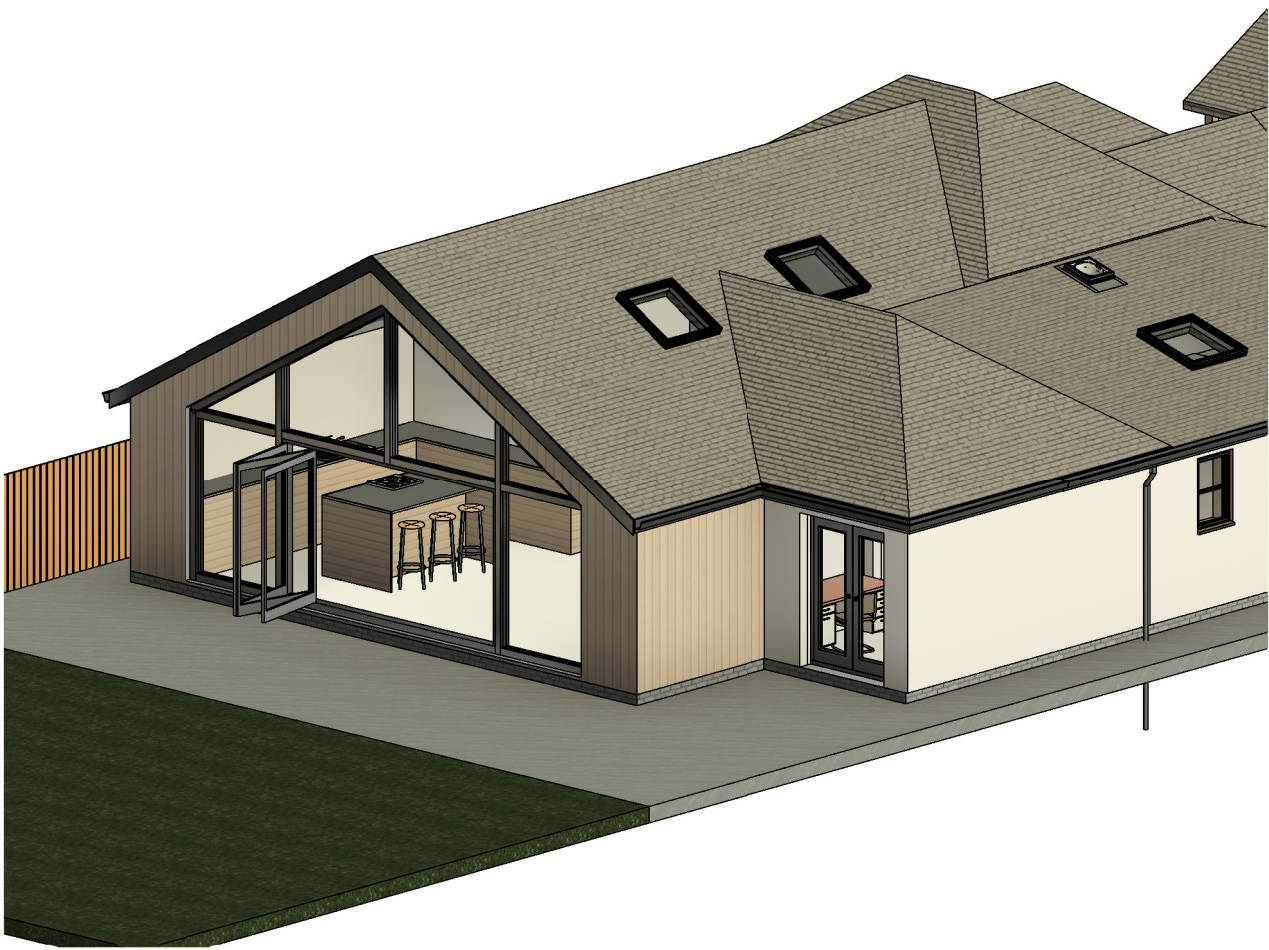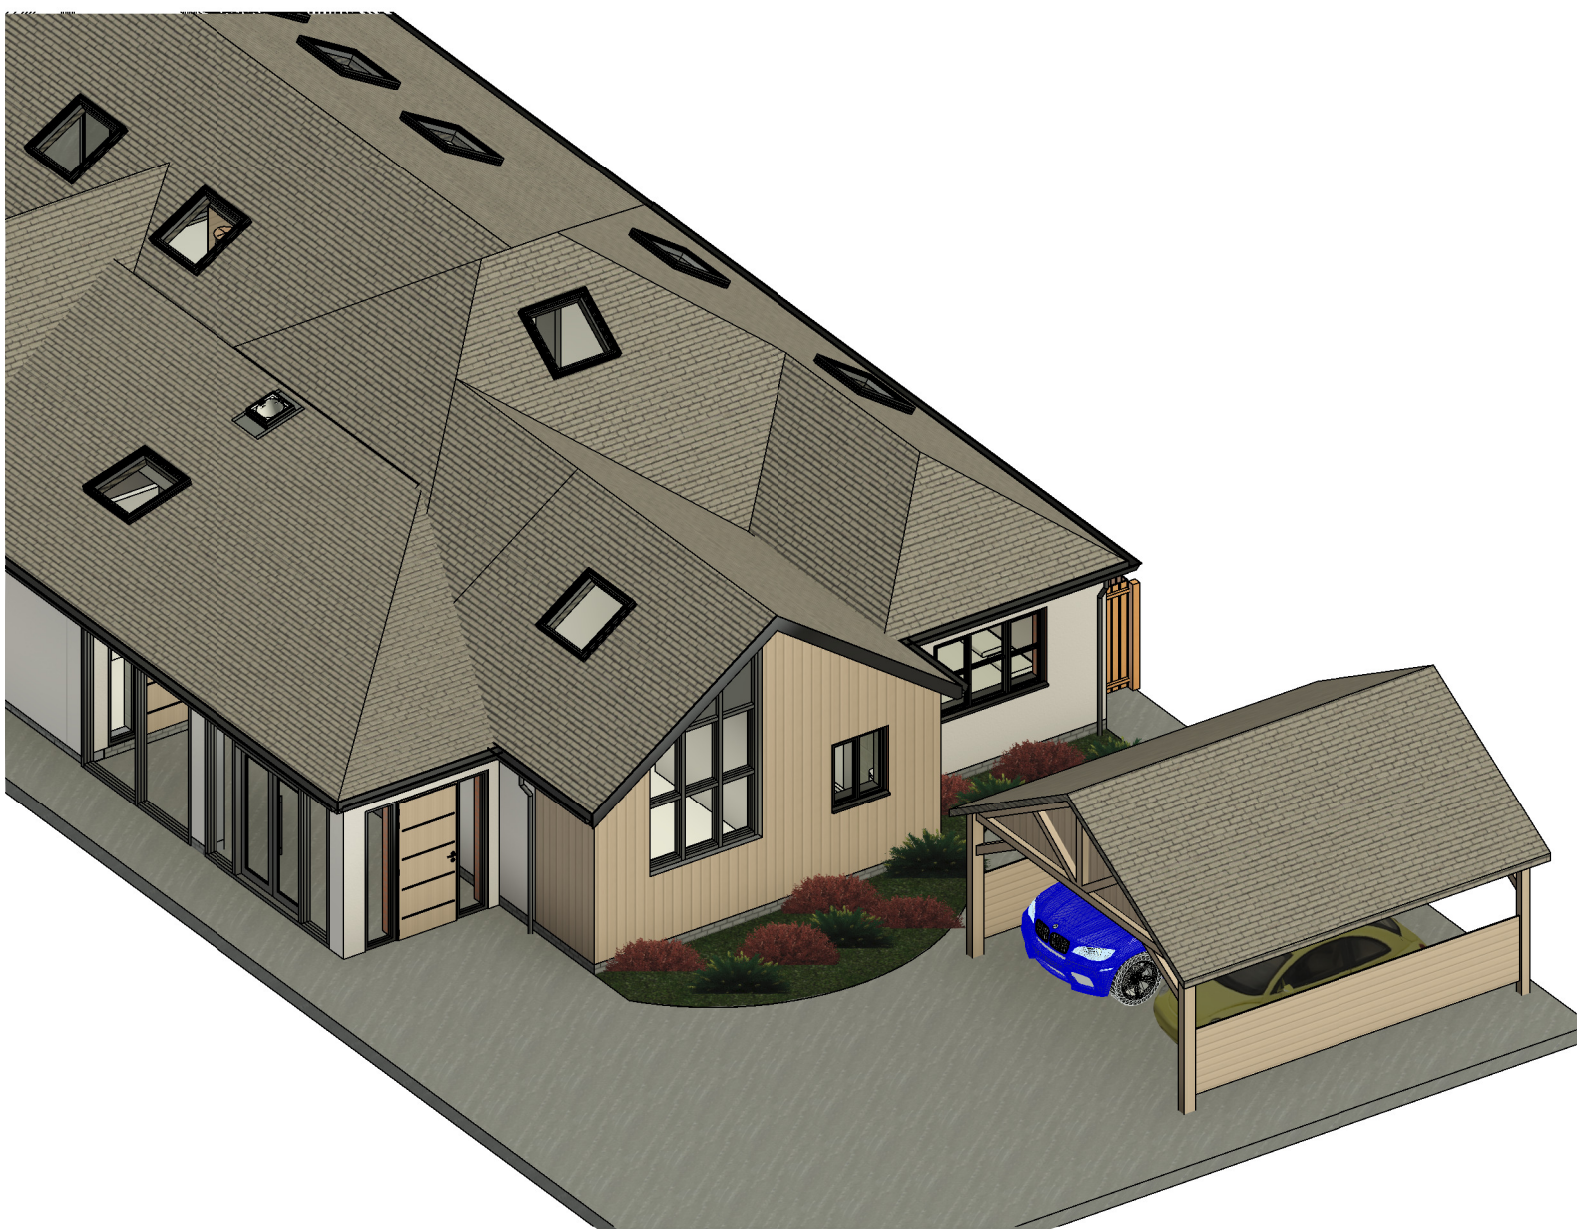

Client				Mr & Mrs Tantari		hayward ARCHITECTS LTD 19 Station Road Hinckley Leicestershire LE10 1AW Tel: 01455 635 665 Fax: 01455 618 971 www.hayward-architects.co.uk	
Project Title				181 Main Street Newbold Verdon LE9 9NQ			
Drawing Title				Scheme 03			
Scale		Date		Sheet		Job No.	
1:100		October 2023		A1		23 75	
Author		Checked by				Drawing No.	
MO		LW				04	
				Status		Planning	
THE COPYRIGHT OF THIS DRAWING IS VESTED IN HAYWARD ARCHITECTS LTD. REPRODUCTION IN ANY FORM WITHOUT WRITTEN PERMISSION OF THE FIRM OR WITHOUT THE WRITTEN PERMISSION OF THE COPYRIGHT HOLDER, IS STRICTLY PROHIBITED AND ONLY FIGURED DIMENSIONS ARE TO BE USED							