




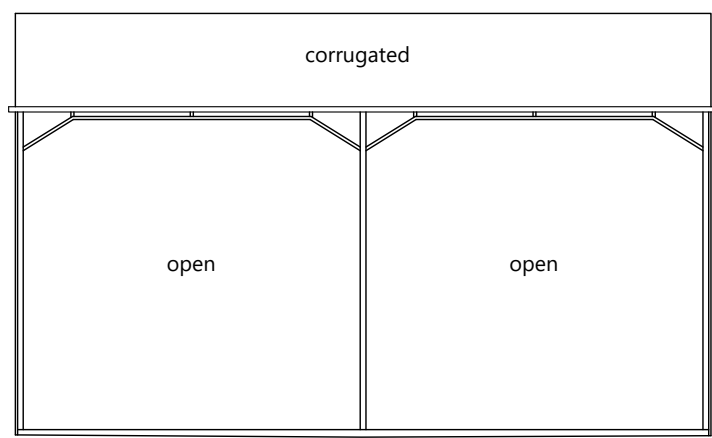


Existing West Elevation
Scale 1:100

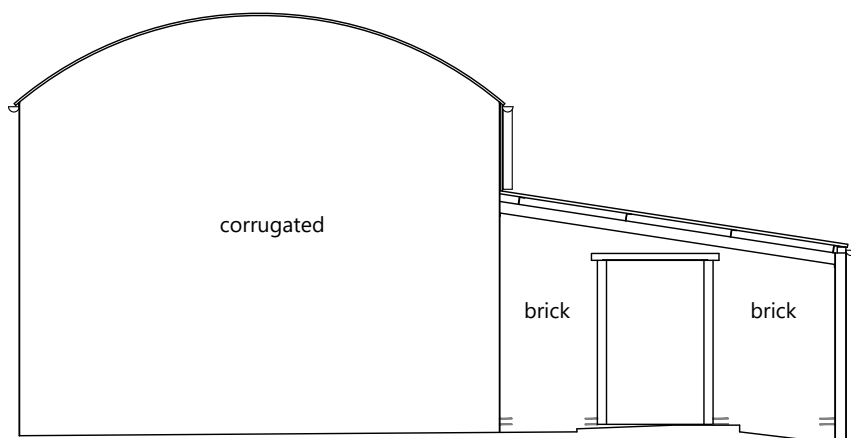


Existing South Elevation
Scale 1:100

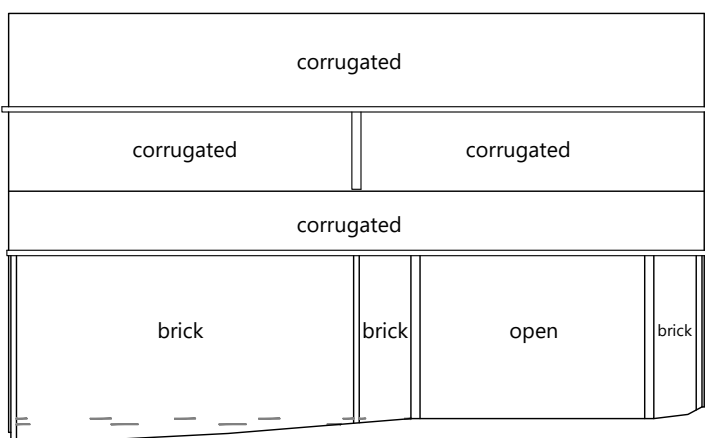


Existing East Elevation
Scale 1:100

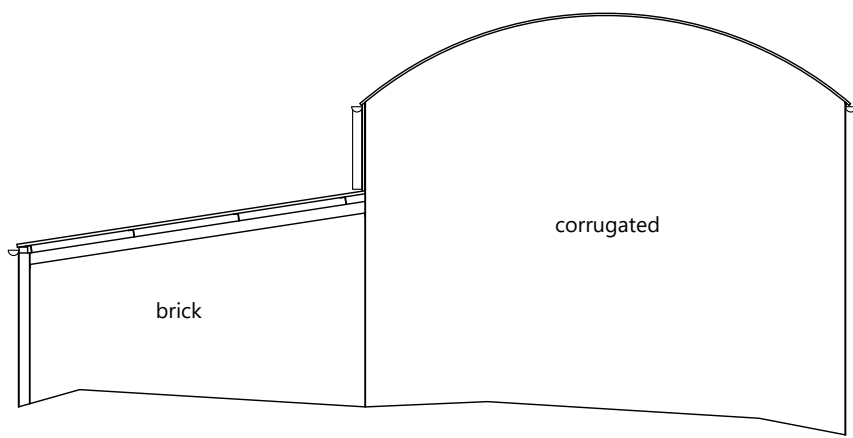

Existing North Elevation
Scale 1:100

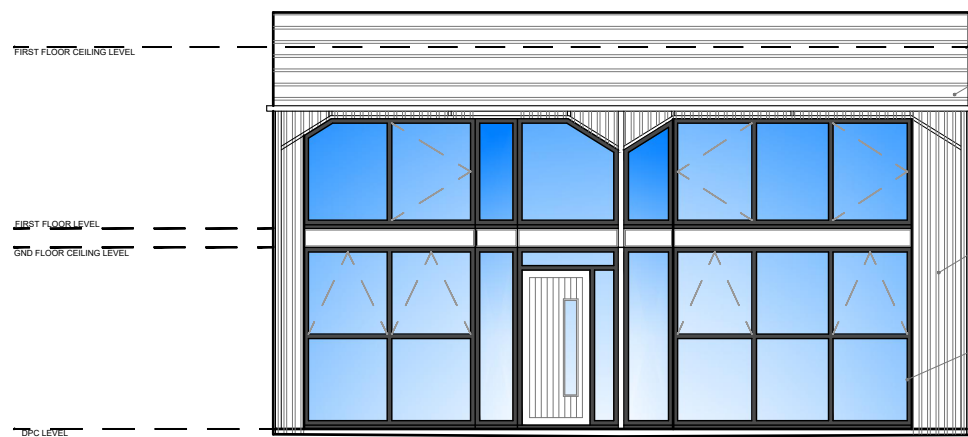


Proposed West Elevation
Scale 1:100

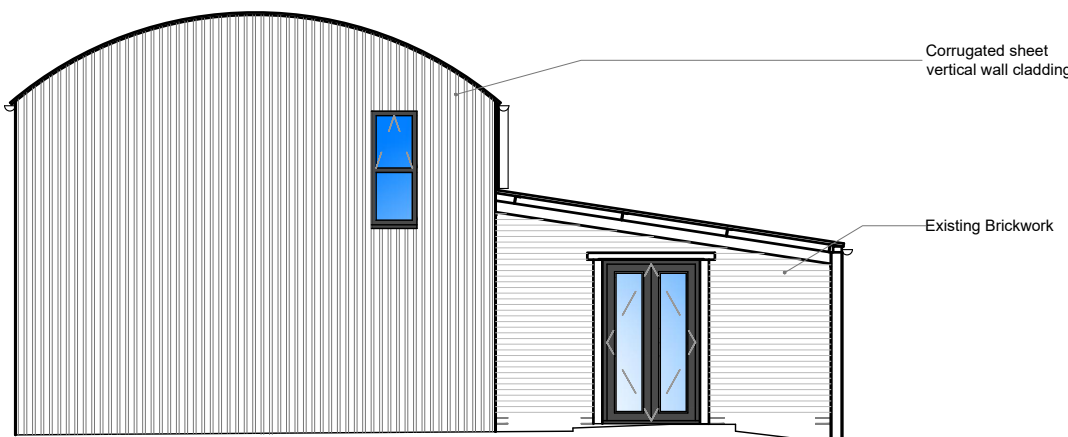


Proposed South Elevation
Scale 1:100




Proposed East Elevation
Scale 1:100

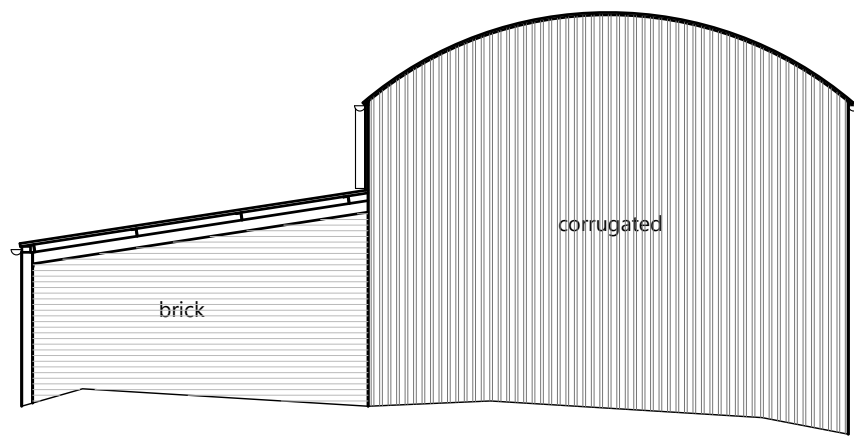



Proposed North Elevation
Scale 1:100

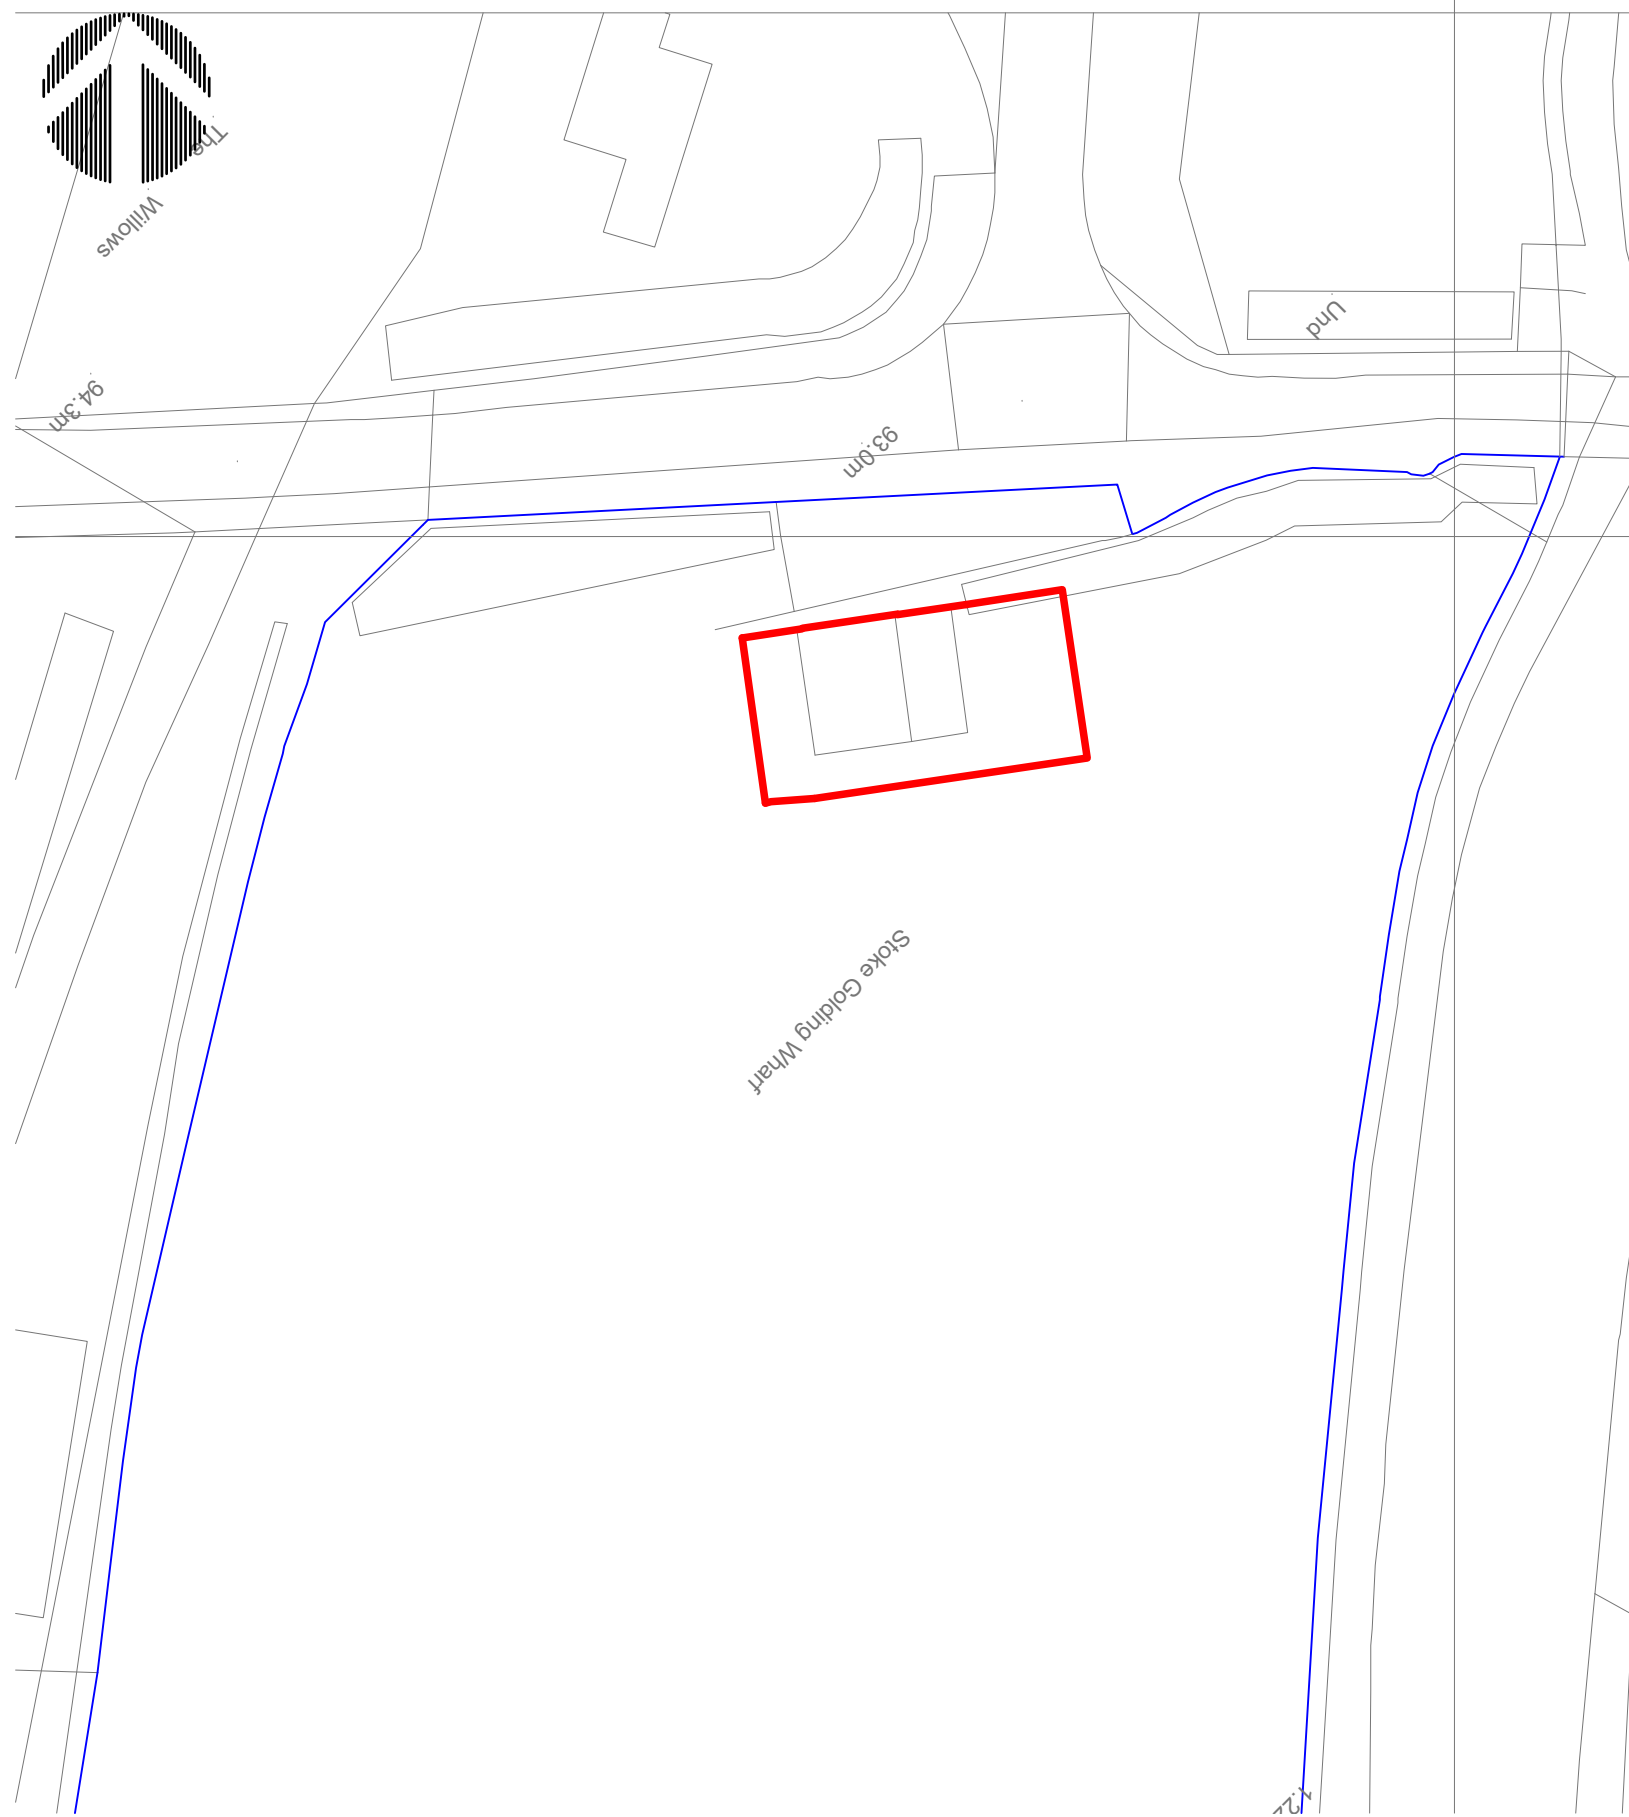


Site Plan Scale 1:500

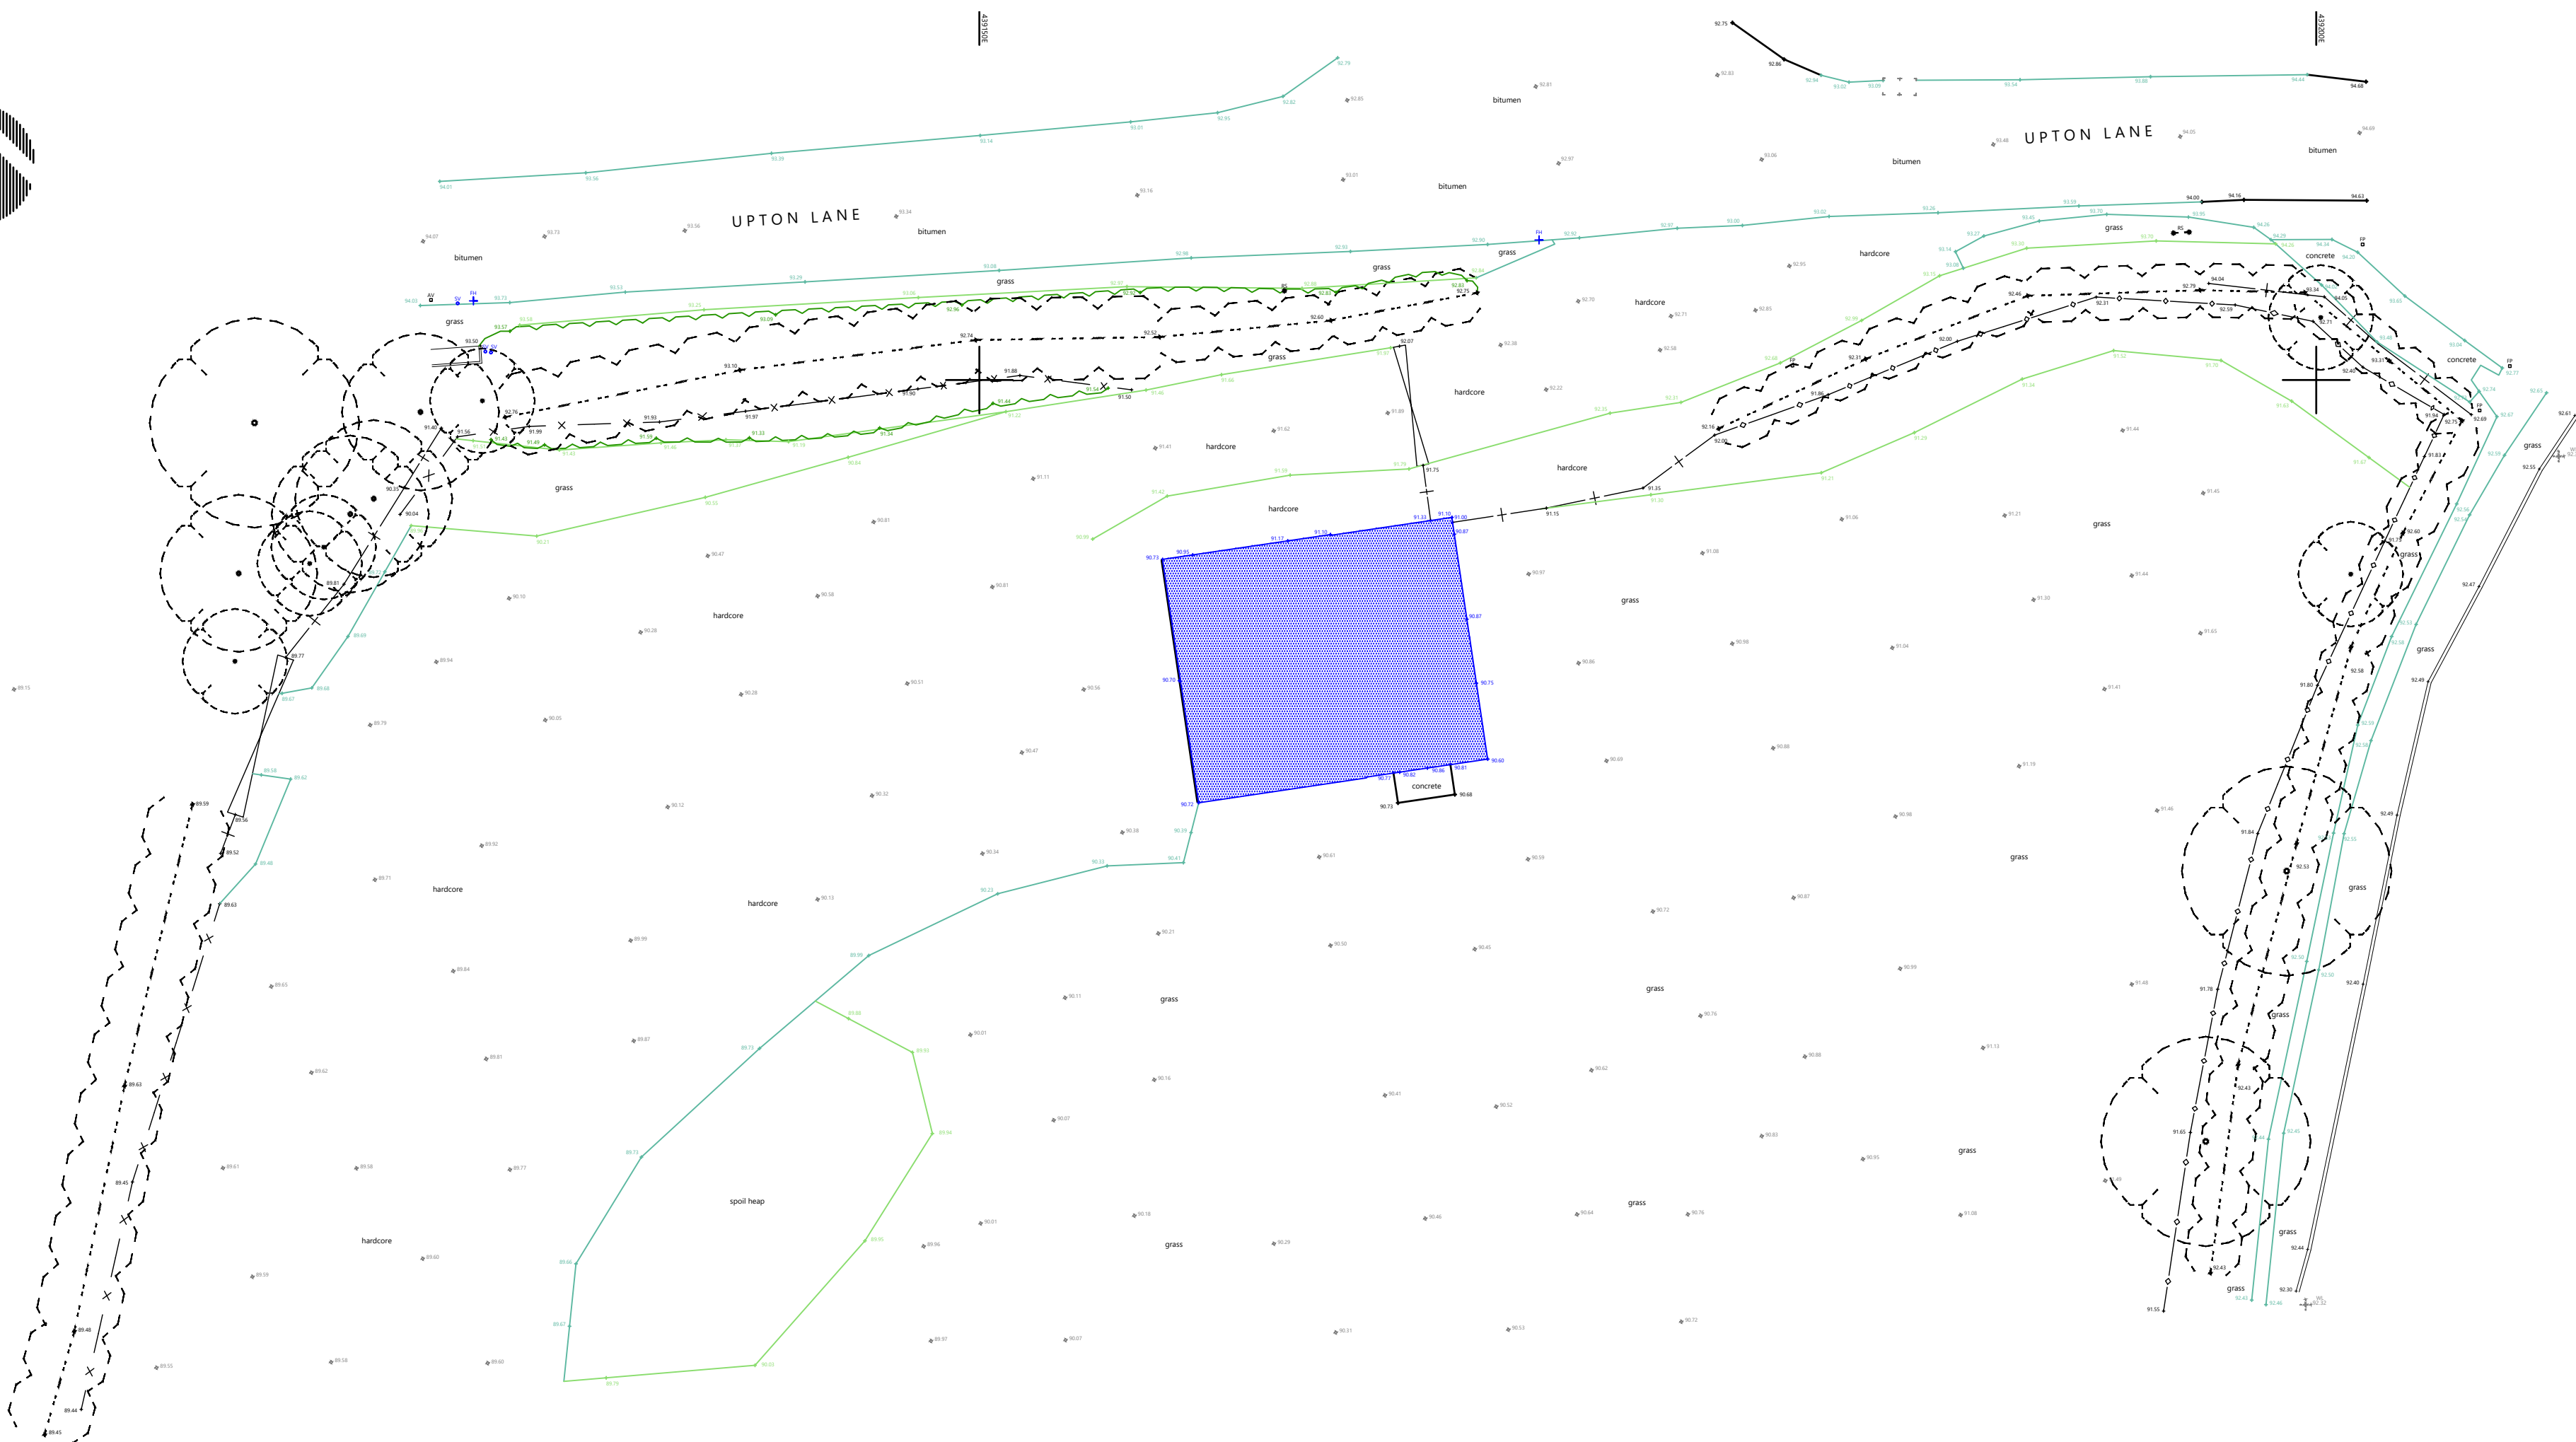

Existing Ground Floor Plan
Scale 1:200

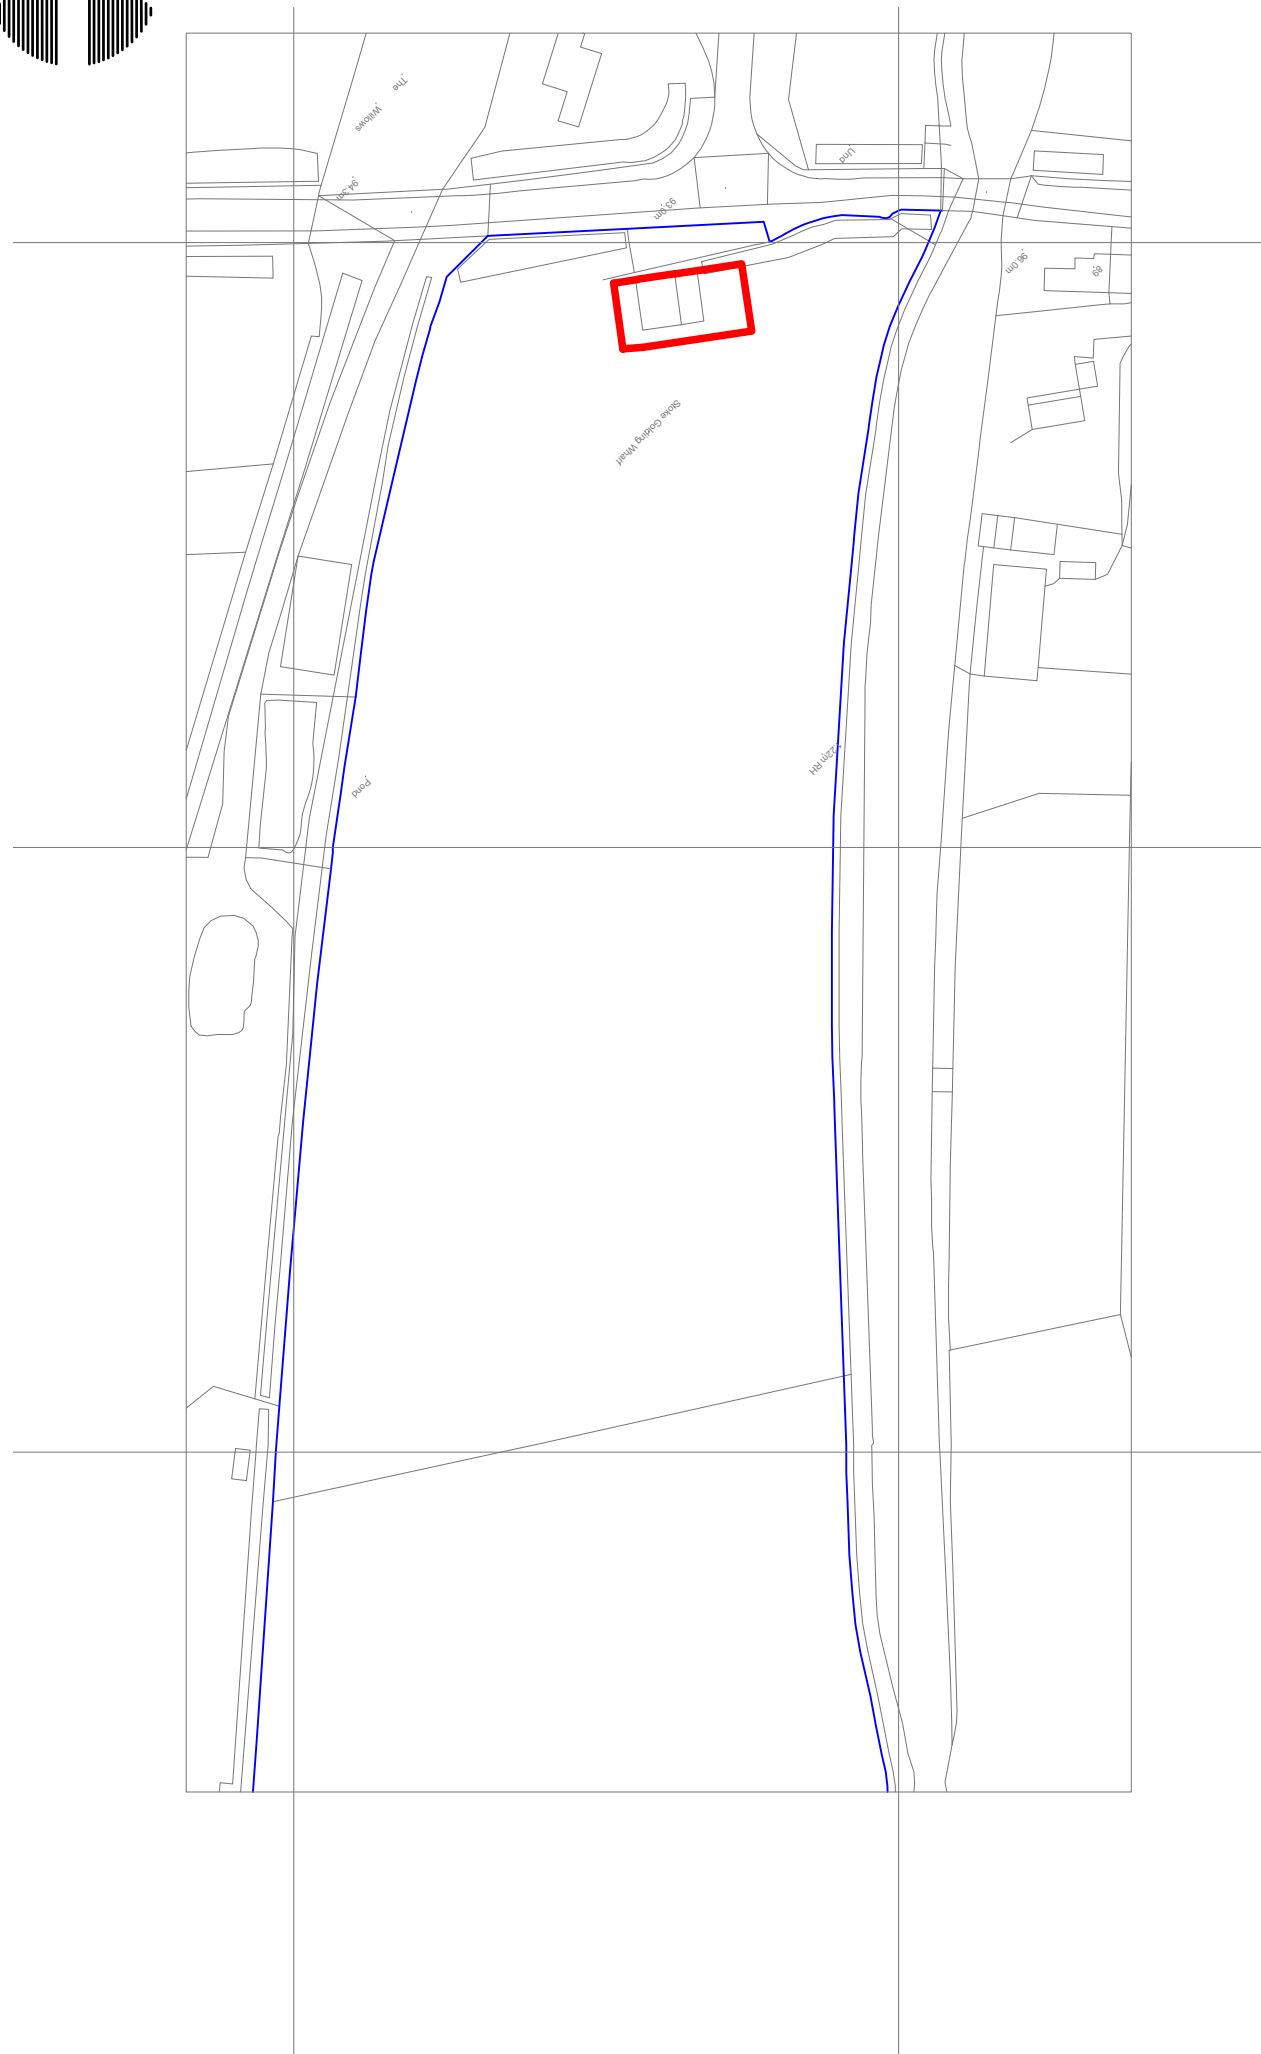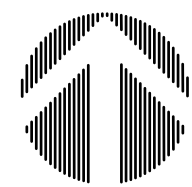

Site Map Scale 1:1250

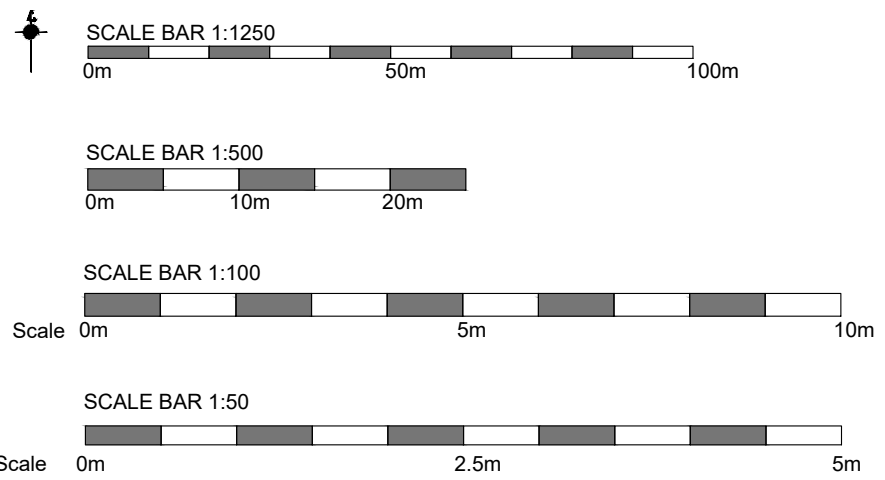

PARTY WALL ACT 1996. Your attention is drawn to the client's responsibilities under the aforementioned act, namely that you should inform your neighbours in writing that you intend to carry out works to the Party Wall and that he may have certain requirements of his own. You may wish to contact a Surveyor or Solicitor for further advise on this matter.

PLANNING APPROVAL



50 The High Street, Henley-in-Arden, Warwickshire. B95 5AN
T: 02476 629192
info@liteboxarchitecture.co.uk
www.liteboxarchitecture.co.uk

Client: Mr P Morris
Little Mulberry
Upton Lane
Stoke Golding
CV13 6EU

Project: Prior Notification Class Q Agricultural Building to Dwelling House at Little Mulberry, Upton Lane, Stoke Golding, CV13 6EU

Date: 04.12.2023 Scale: As Drawn @ A1
Dwg No: 001 Revision: - Drawn By: PL