


EXISTING
FLOOR PLAN &
ELEVATIONS
SCALE: 1:500 @ A3

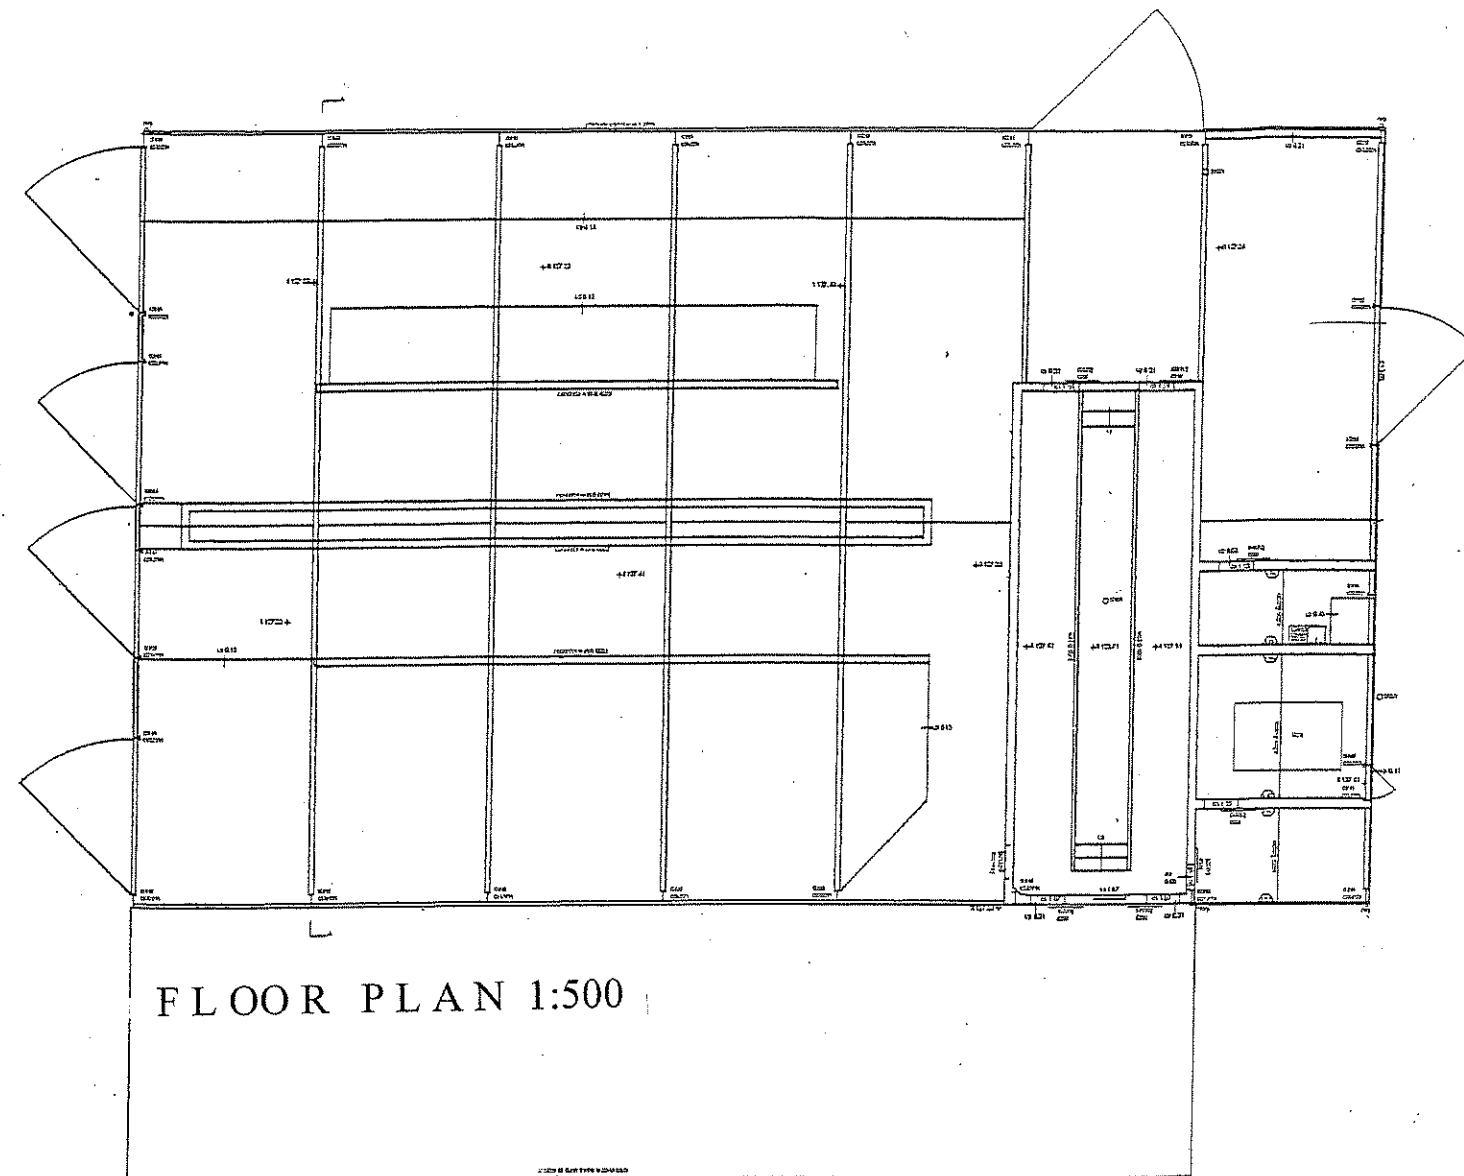