



0m 2m 4m 6m 8m 10m
VISUAL SCALE 1:100 @ A1

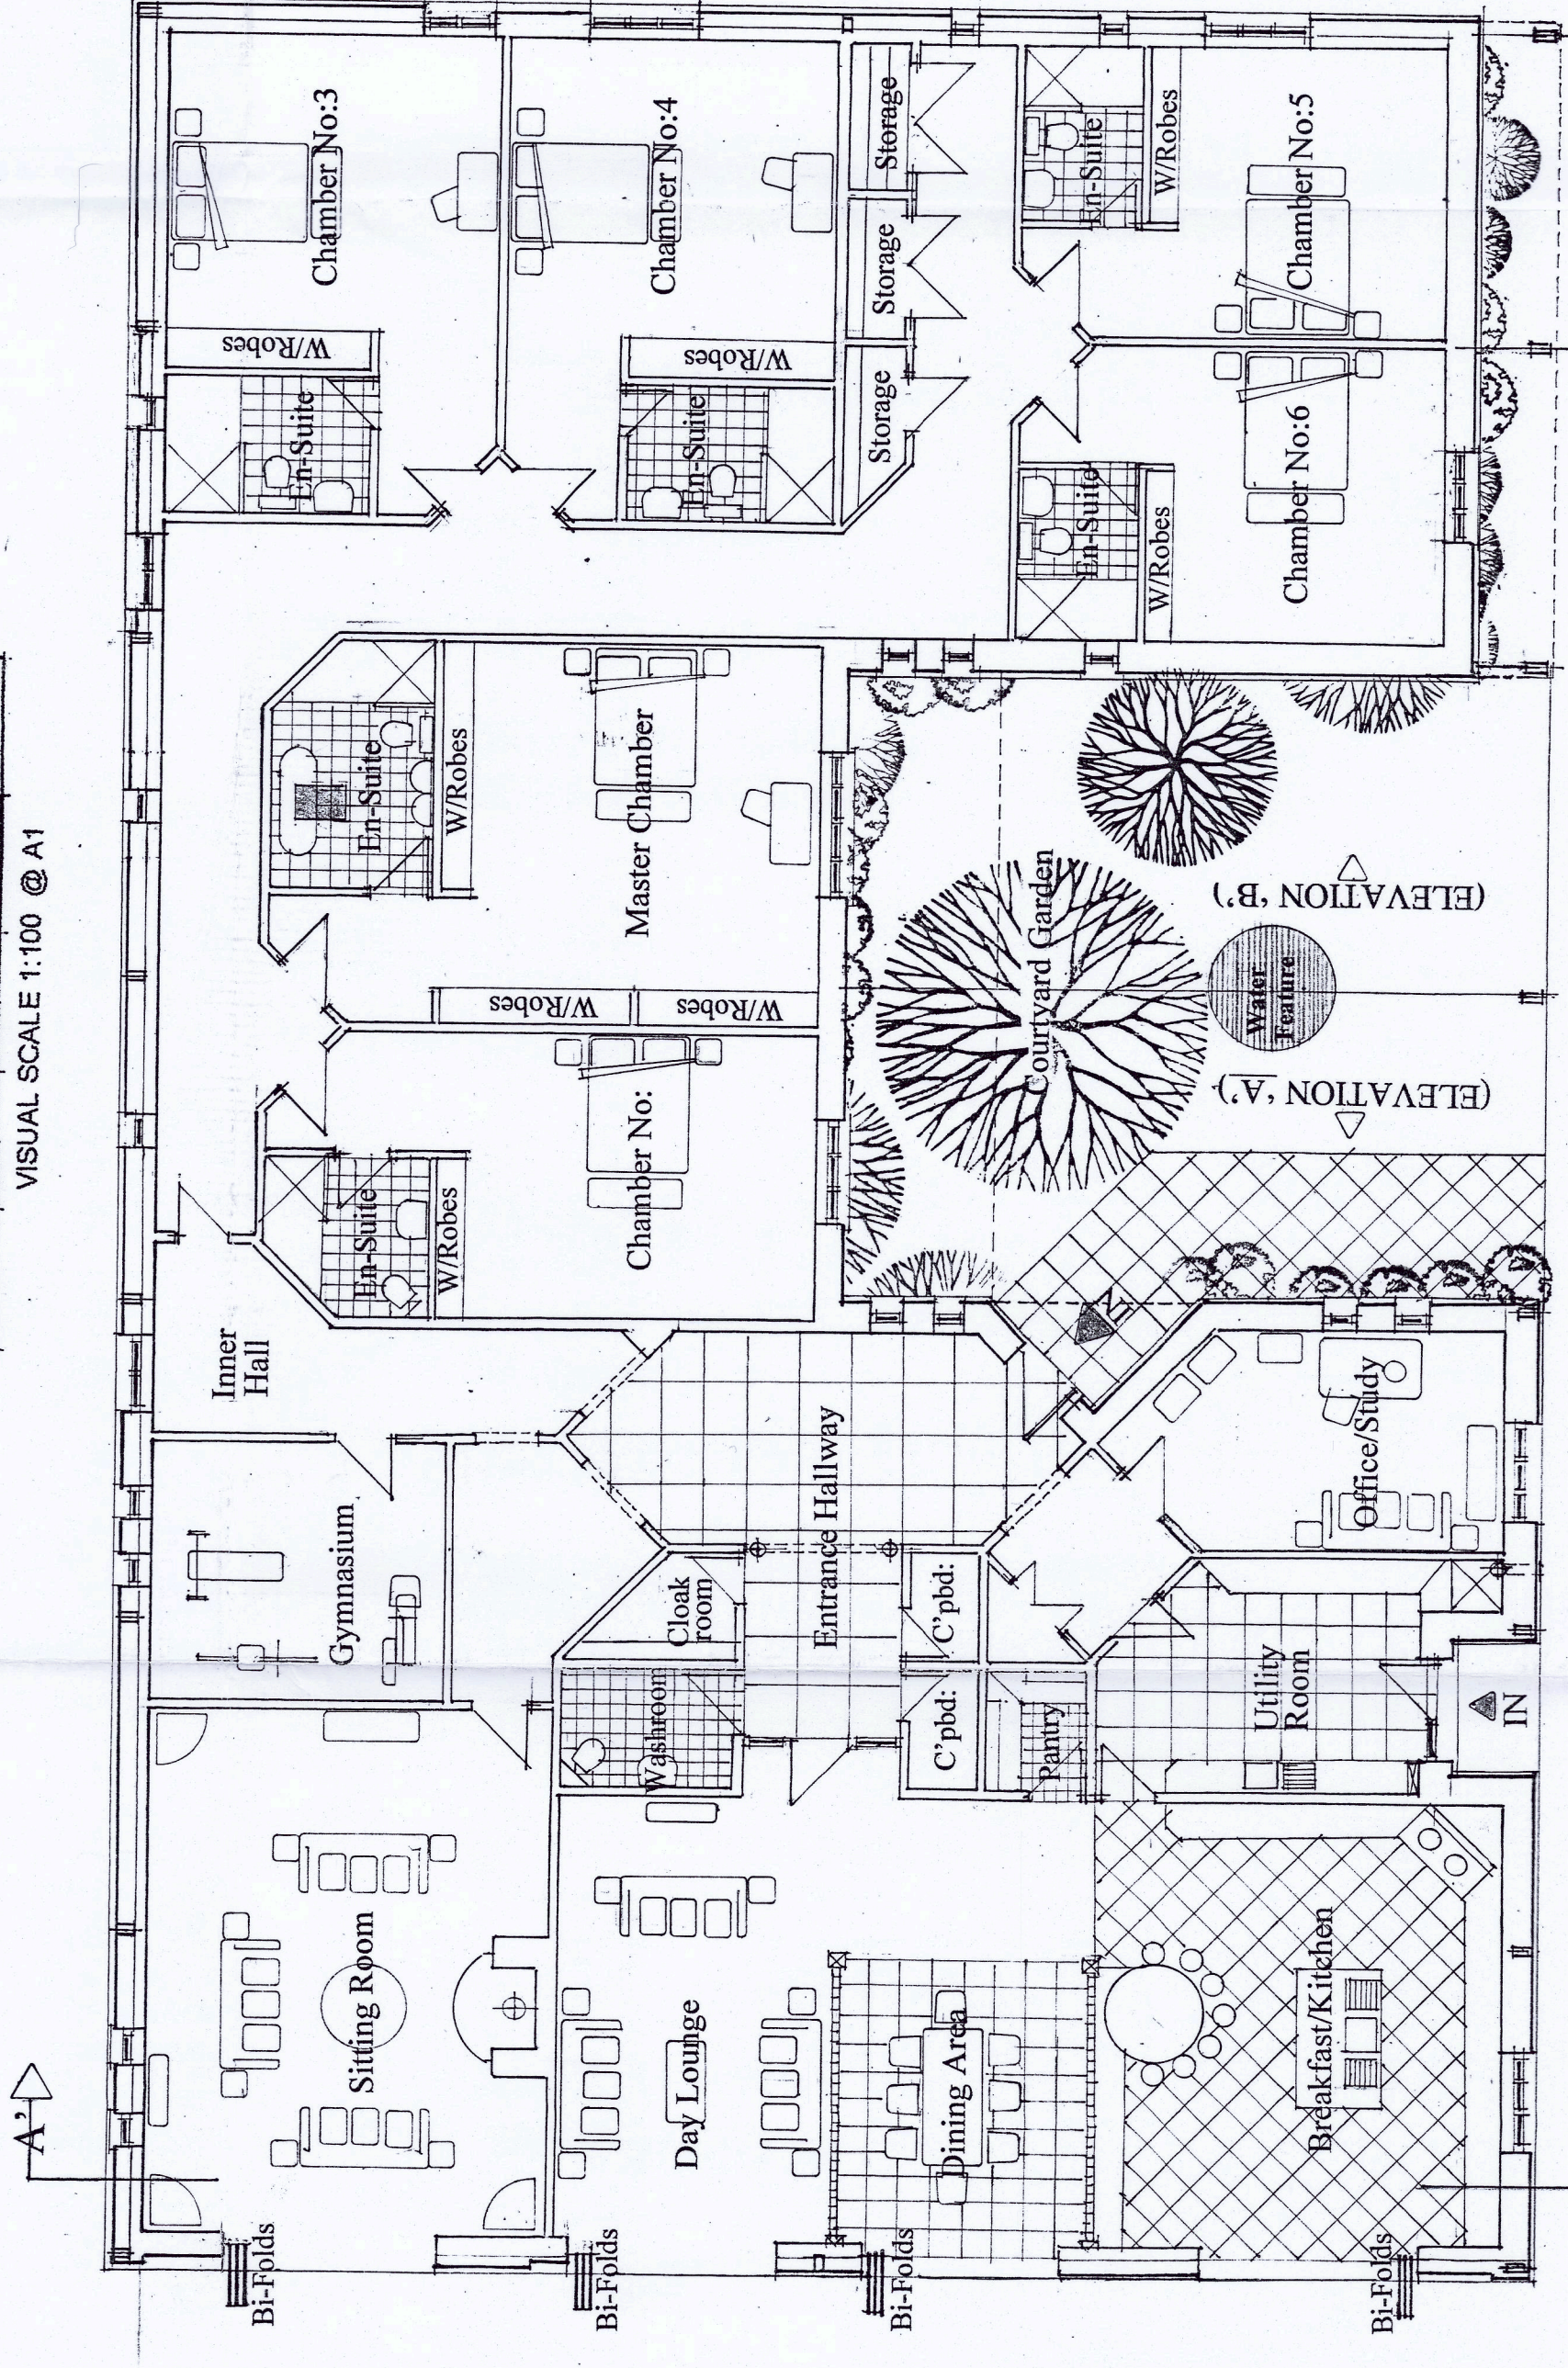

FLOOR PLAN 1:100


PROPOSED ELEVATIONS &
FLOOR PLAN & DESIGN SECTION

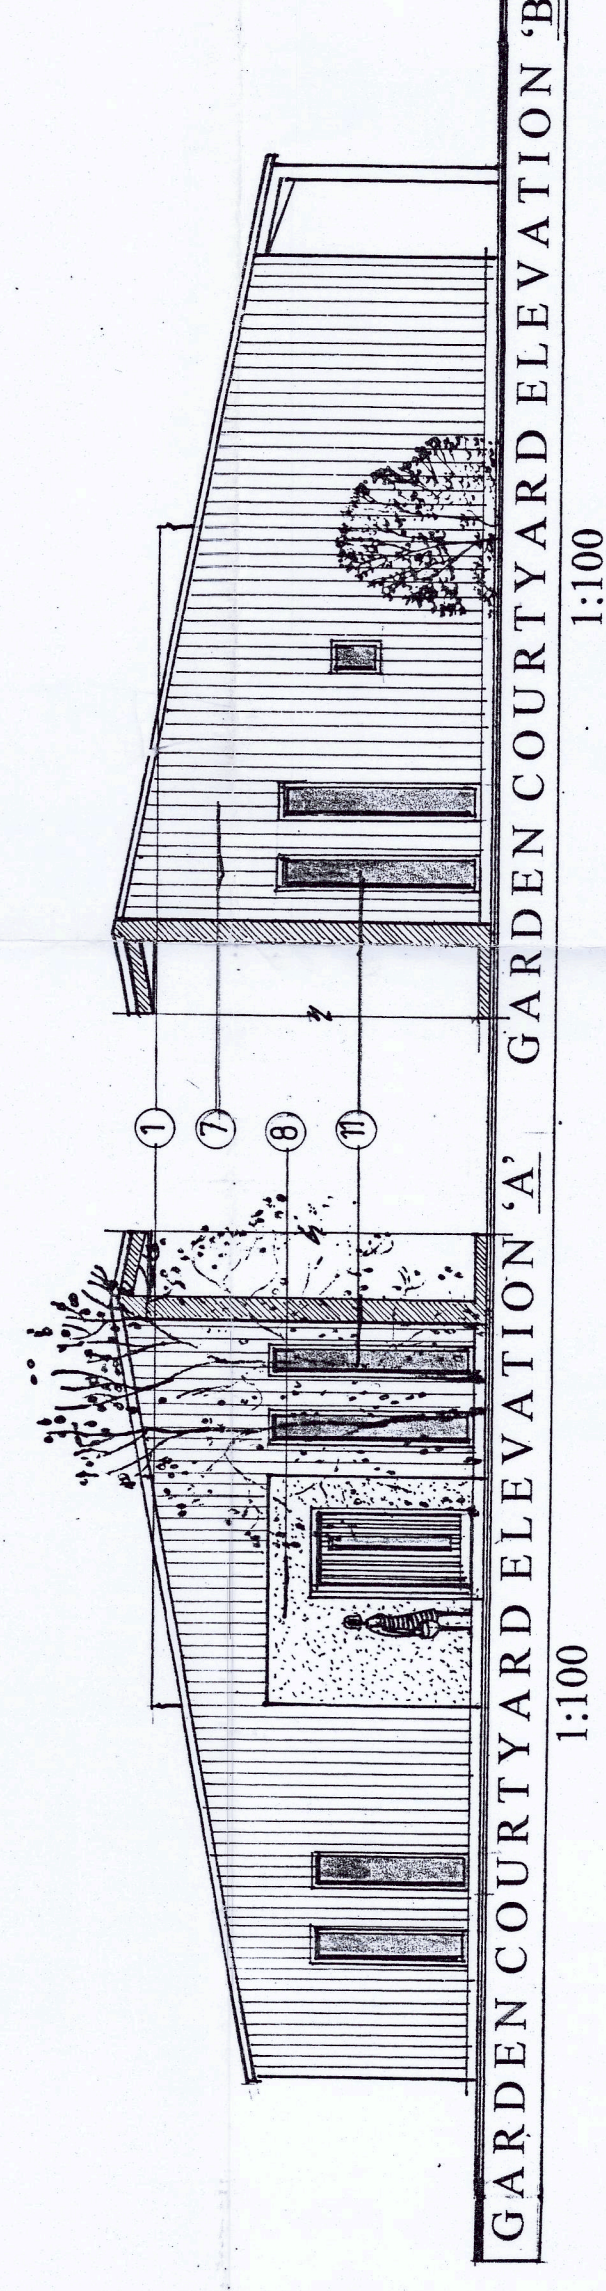


1:100

MATERIAL SCHEDULE:

- 1) EXISTING ROOF SHEETS TO BE CLEANED
- 2) EXISTING YORK HOUSING TO BE CLEANED,
- 3) OIL FINISHED AND RETAINED 'IN-SITU'.
- 4) EXISTING METAL BOX-PROFILE SHEETS TO BE CLEANED AND RETAINED 'IN-SITU'.
- 5) EXISTING METAL BOX-PROFILE SHEETS TO BE CLEANED AND RETAINED 'IN-SITU'.
- 6) EXISTING EXPOSED BLOCKWORK TO RECEIVE CEMENT RENDER FINISH AND RETAINED 'IN-SITU'.
- 7) EXISTING STEEL PORTAL FRAME TO BE CLEANED, CEILING AND ROOFING TO BE CLEANED,
- 8) NEW VERTICAL TIMBER BOARDING.
- 9) SAND/CEMENT RENDER FINISH TO NEW WALLS.
- 10) EXISTING OPENINGS TO ACCEPT NEW GLAZED WINDOW/DOOR UNITS.
- 11) EXISTING DOOR UNITS TO BE REPLACED WITH NEW GLAZED WINDOW/DOOR UNITS.
- 12) EXISTING HORIZONTAL TIMBER BOARDING TO BE REPLACED WITH NEW GLAZED WINDOW/DOOR UNITS.

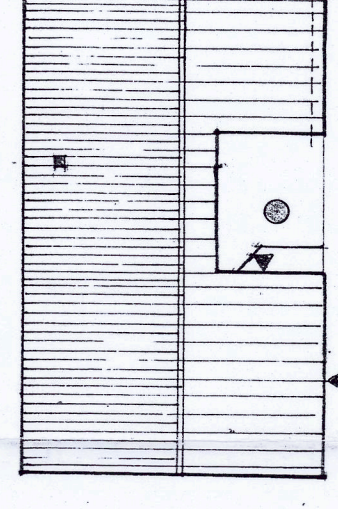

ROOF PLAN 1:500

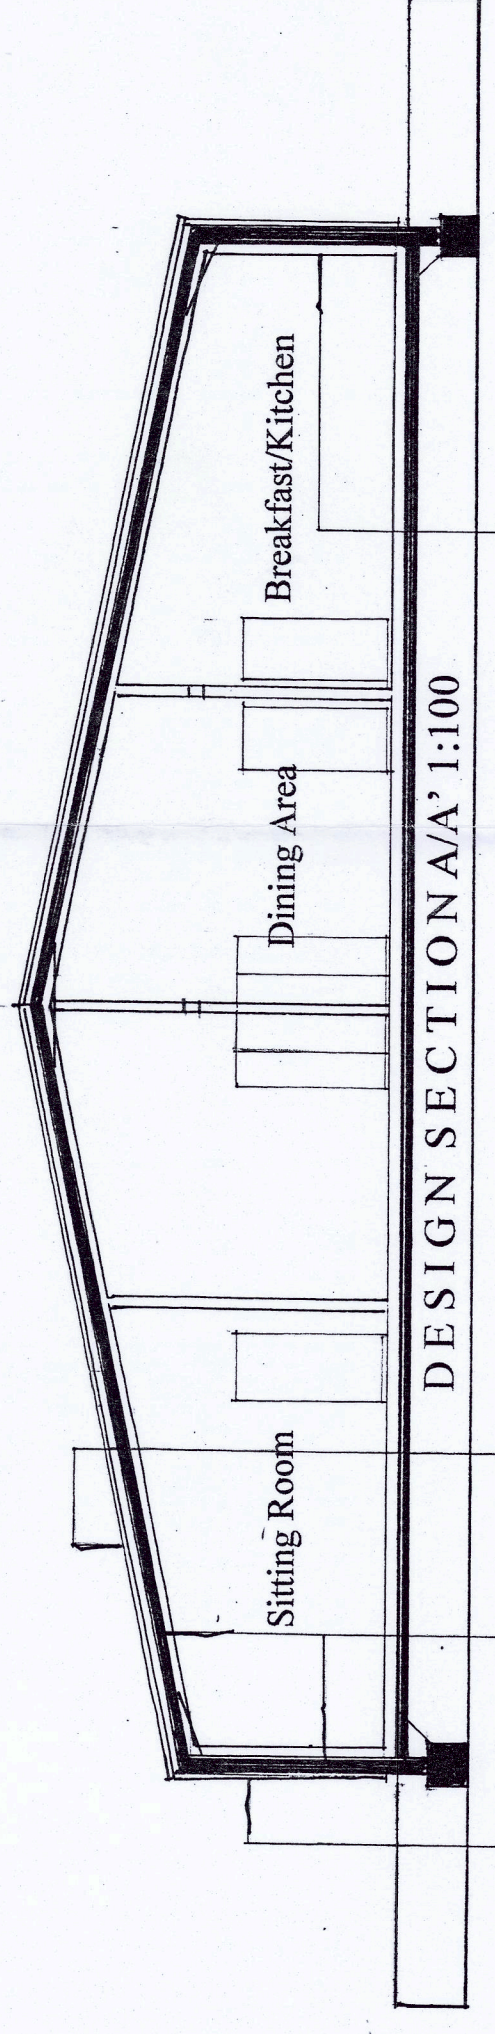

DESIGN SECTION A-A' 1:100

EXISTING STEEL PORTAL FRAME AND EXTERNAL ENVELOPE TO BE RETAINED 'IN-SITU' WITHOUT ALTERATION, MODIFICATION NOR ENHANCEMENT

NEW INTERNAL INSULATED WALLS TO BE ERRECTED WITHOUT ANY STRUCTURAL RELIANCE UPON THE STEEL PORTAL FRAME OR THE EXTERNAL ENVELOPE


CLIENTS:
Messrs: D&R Jackson.

PROJECT:
The Proposed Conversion of an Agricultural Building to Form A Single Dwellinghouse.
Manor Farm,
Carlton Road,
Barton-in-the Beans,
Leicestershire.

DRAWING TITLE:
Proposed Floor Plan & Elevations.
Design Section A/A' & Roof Plan.

SCALE: 1:100/1:500. @ A1
DATE: October 2023.
DRWG No: HMD/PD/0507/02.
© Copyright HMD/2023

HOUSEMARTIN
DESIGN S

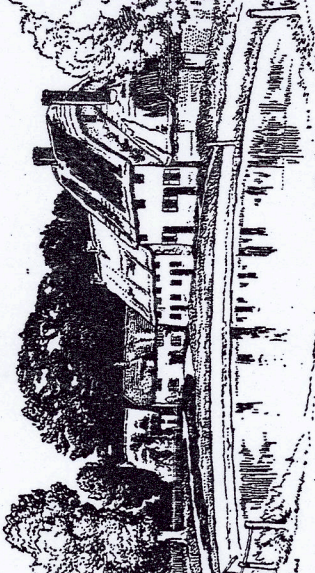

© Copyright HMD.
(The Copyright Design & Patents Act 1988 - as amended)