






FRONT ELEVATION

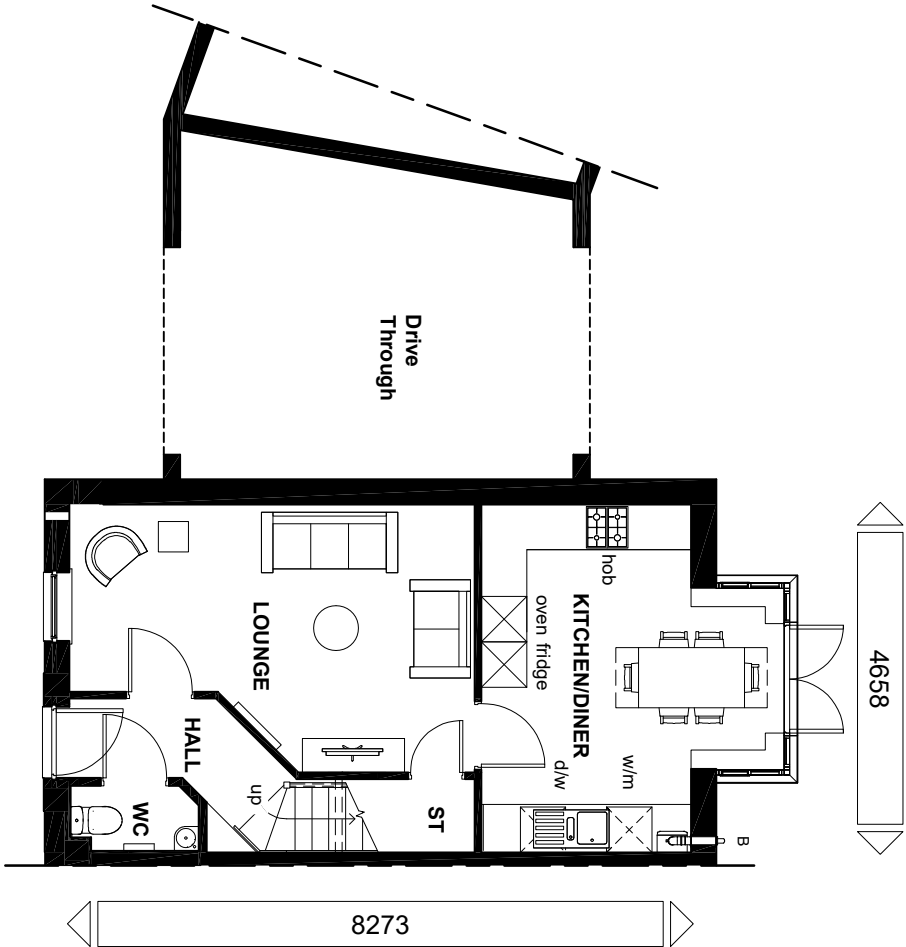


REAR ELEVATION

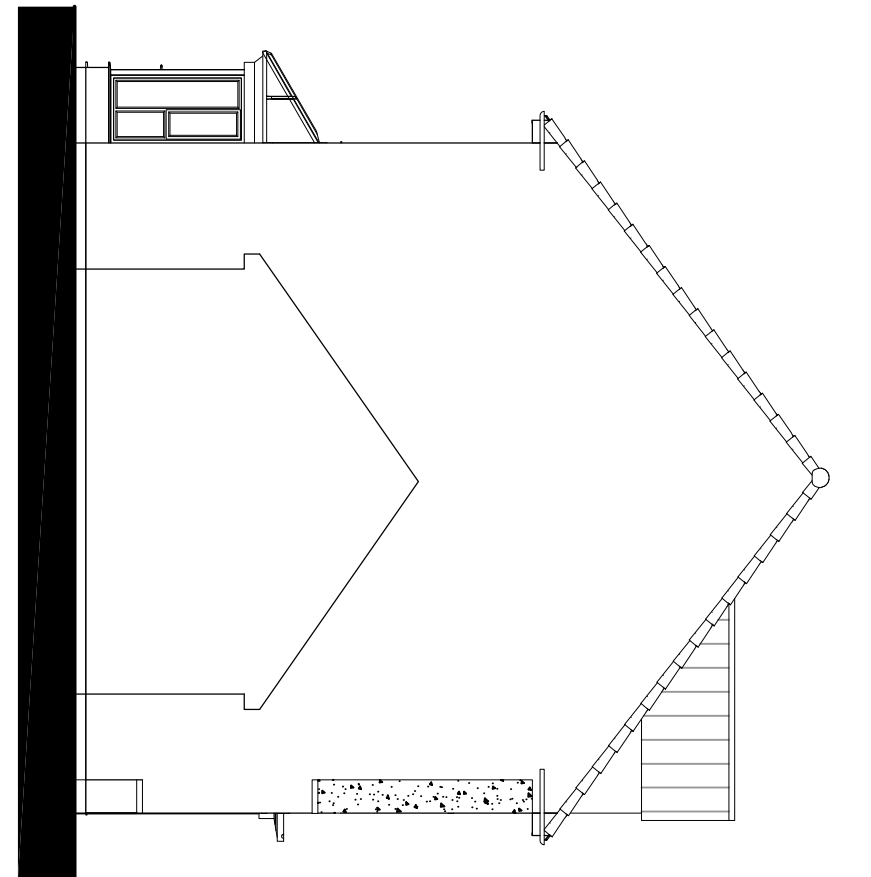

GROUND FLOOR

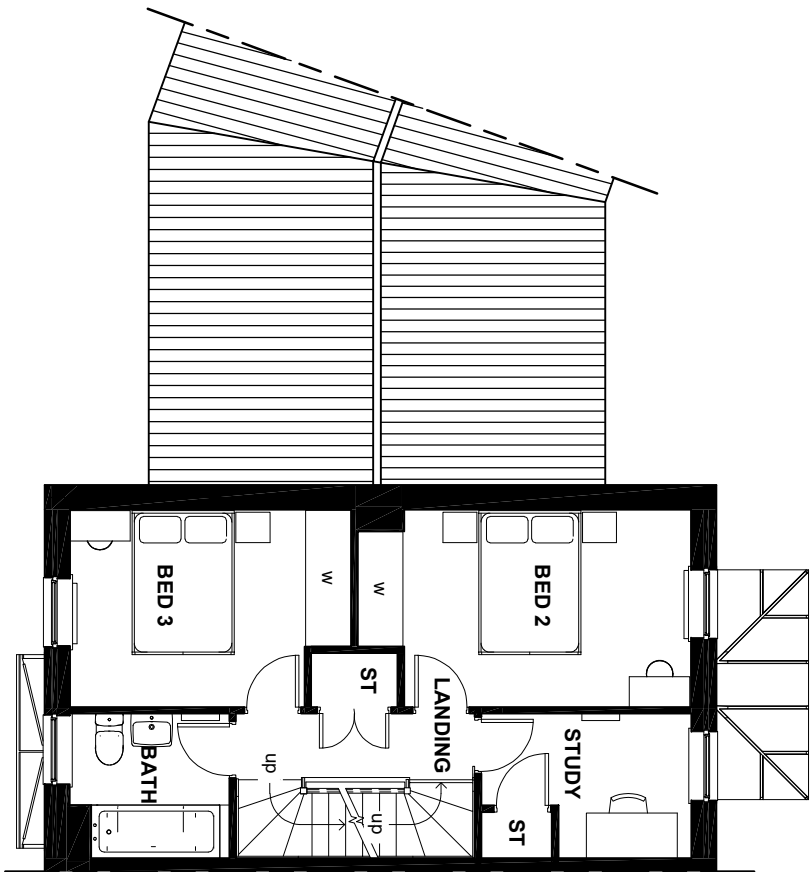

FIRST FLOOR

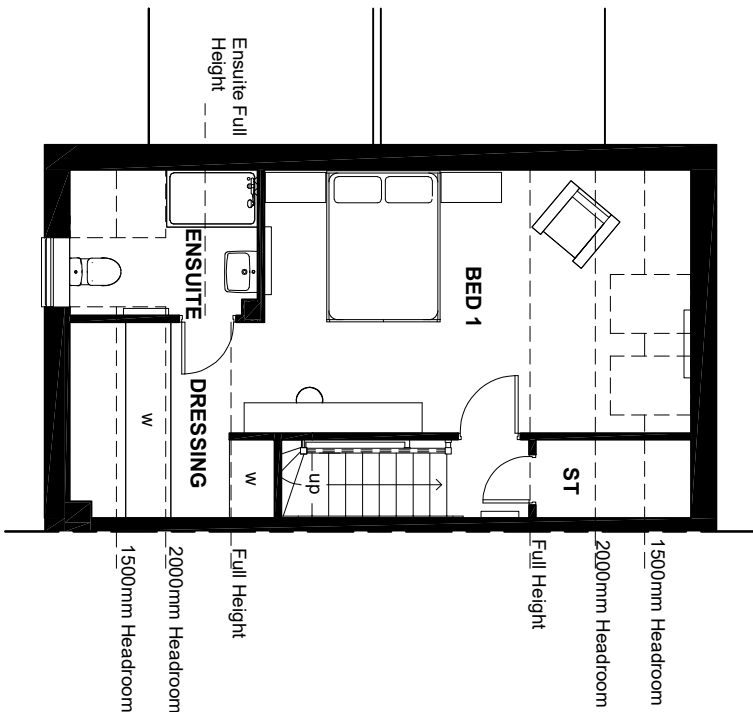

SECOND FLOOR

Floor Area:1208 ft² / 112.2 m²

Sales Name: Northcote - (Linked) FF render

House Type Code: BWO0 X3GL

Spec: EMBASSY Drawing No:01 Date: April 26

Drawn: WH/NK Checked: NK Scale: 1 : 100@A3

WARNING TO HOUSE-PURCHASERS

Buyers are warned that this is a working drawing and the contents of this drawing may be subject to change during the progress of the build process. The layout form, content, and dimensions specified are included for general guidance only. Finishes or features shown may alter in respect of the individual properties. Whilst we make every effort to ensure our drawings are up to date there may from time to time be an unavoidable delay in updating these due to changes in regulations and/or re-planning. Purchasers are advised to check with Sales Adviser whether any alterations have been made to this drawing. The contents of this drawing do not constitute a contract, part of any contract or warranty unless specifically incorporated into the contract. They should not be relied upon for the purposes of entering into a contract to purchase any property.

Planning

Rev	Description	Date
NM01	North Mids Variant of Woodcote	Date



BARRATT
HOMES

Design & Technical Department
NORTH MIDLANDS DIVISION
2 Horizon Place
Mellers Way
Nottingham Business Park
NOTTINGHAM
NG8 6PY
Tel: 0115 900 7550