





FRONT ELEVATION

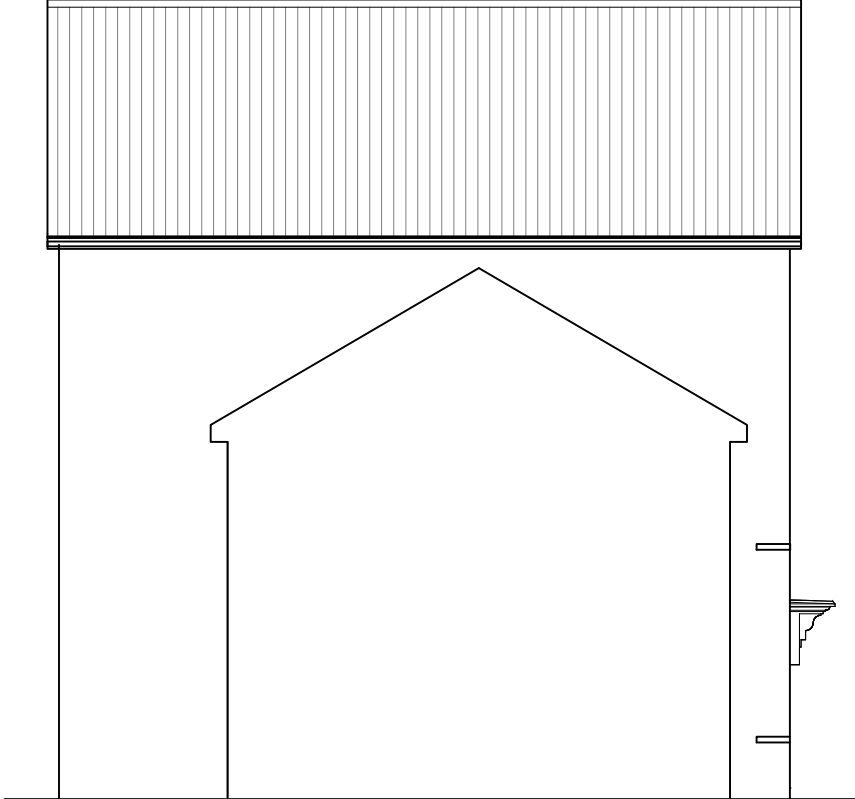


SIDE ELEVATION




REAR ELEVATION

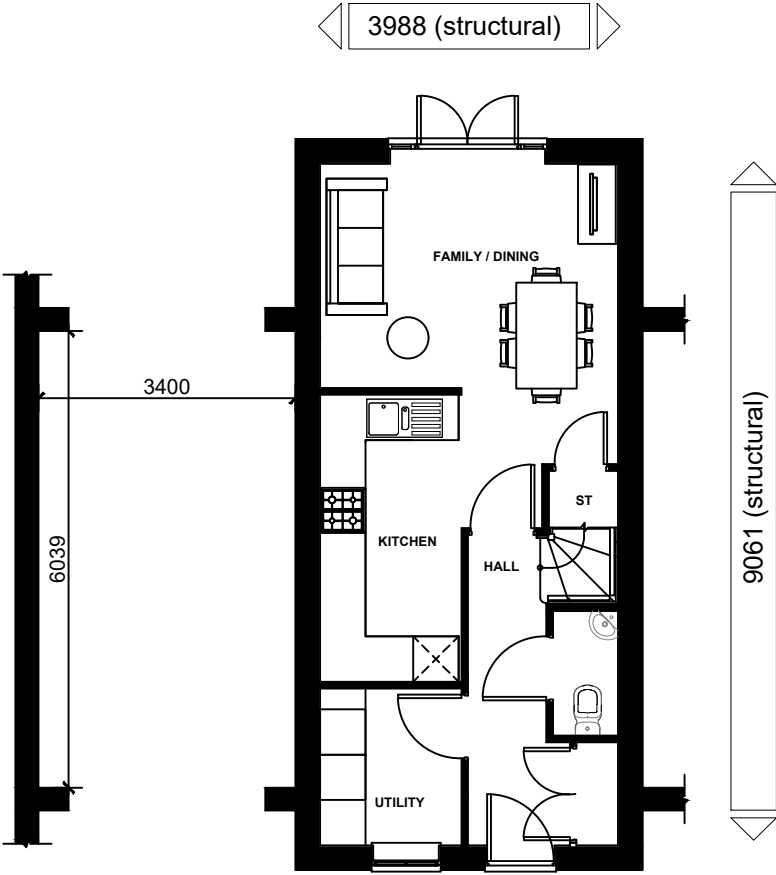

GROUND FLOOR PLAN

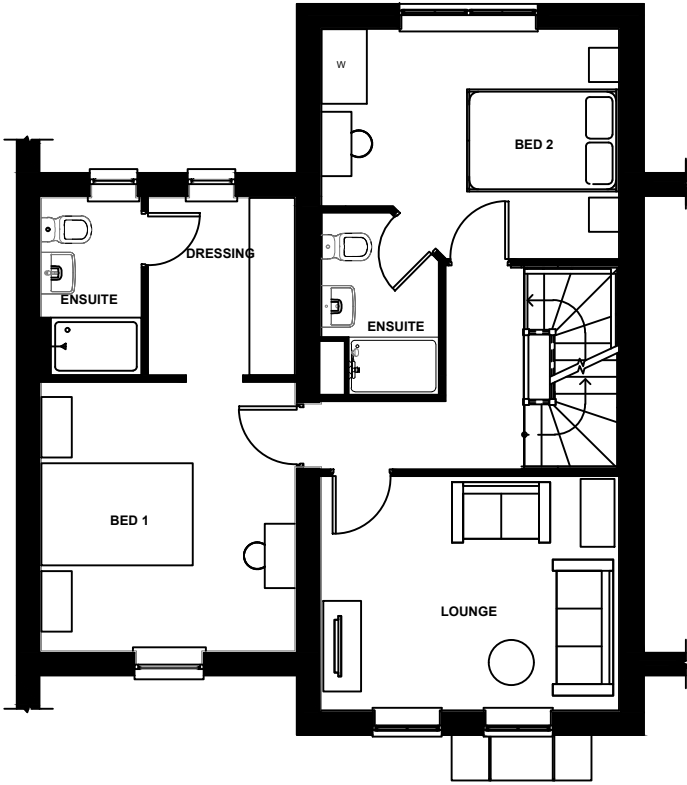

FIRST FLOOR PLAN

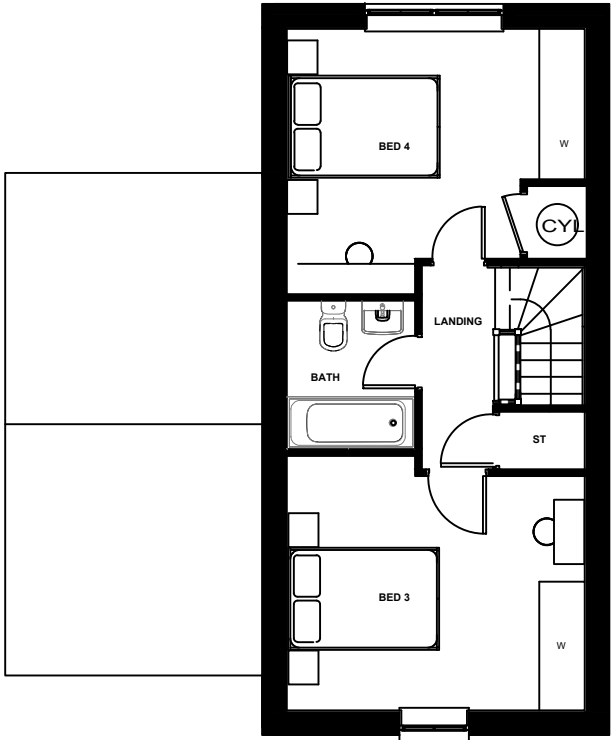

SECOND FLOOR PLAN

Floor Area:1412 ft² /131.14 m²

Sales Name: Tayport Link

House Type Code: BTAP

Spec: EMBASSY Drawing No:01

Date: OCT 2025

Drawn: EW

Checked: -

Scale: 1 : 100 @A3

WARNING TO HOUSE-PURCHASERS

Buyers are warned that this is a working drawing and the contents of this drawing may be subject to change during the progress of the build process. The layout, form, content, and dimensions specified are included for general guidance only. Whilst we make every effort to ensure our drawings are up to date there may from time to time be an unavoidable delay in updating these due to changes in regulations and/or re-planning. Purchasers are advised to check with Sales Adviser whether any alterations have been made to this drawing. The contents of this drawing do not constitute a contract, part of any contract or warranty unless specifically incorporated into the contract. They should not be relied upon for the purposes of entering into a contract to purchase any property.

Planning

Rev	Description	Date



Design & Technical Department
NORTH MIDLANDS DIVISION
2 Horizon Place
Melbourn Way
Nottingham Business Park
Nottingham
NG3 6PY
Tel: 0115 900 7550