



Front Elevation  
@ Scale 1:100




Side Elevation 1  
@ Scale 1:100




Rear Elevation  
@ Scale 1:100



Side Elevation 2  
@ Scale 1:100

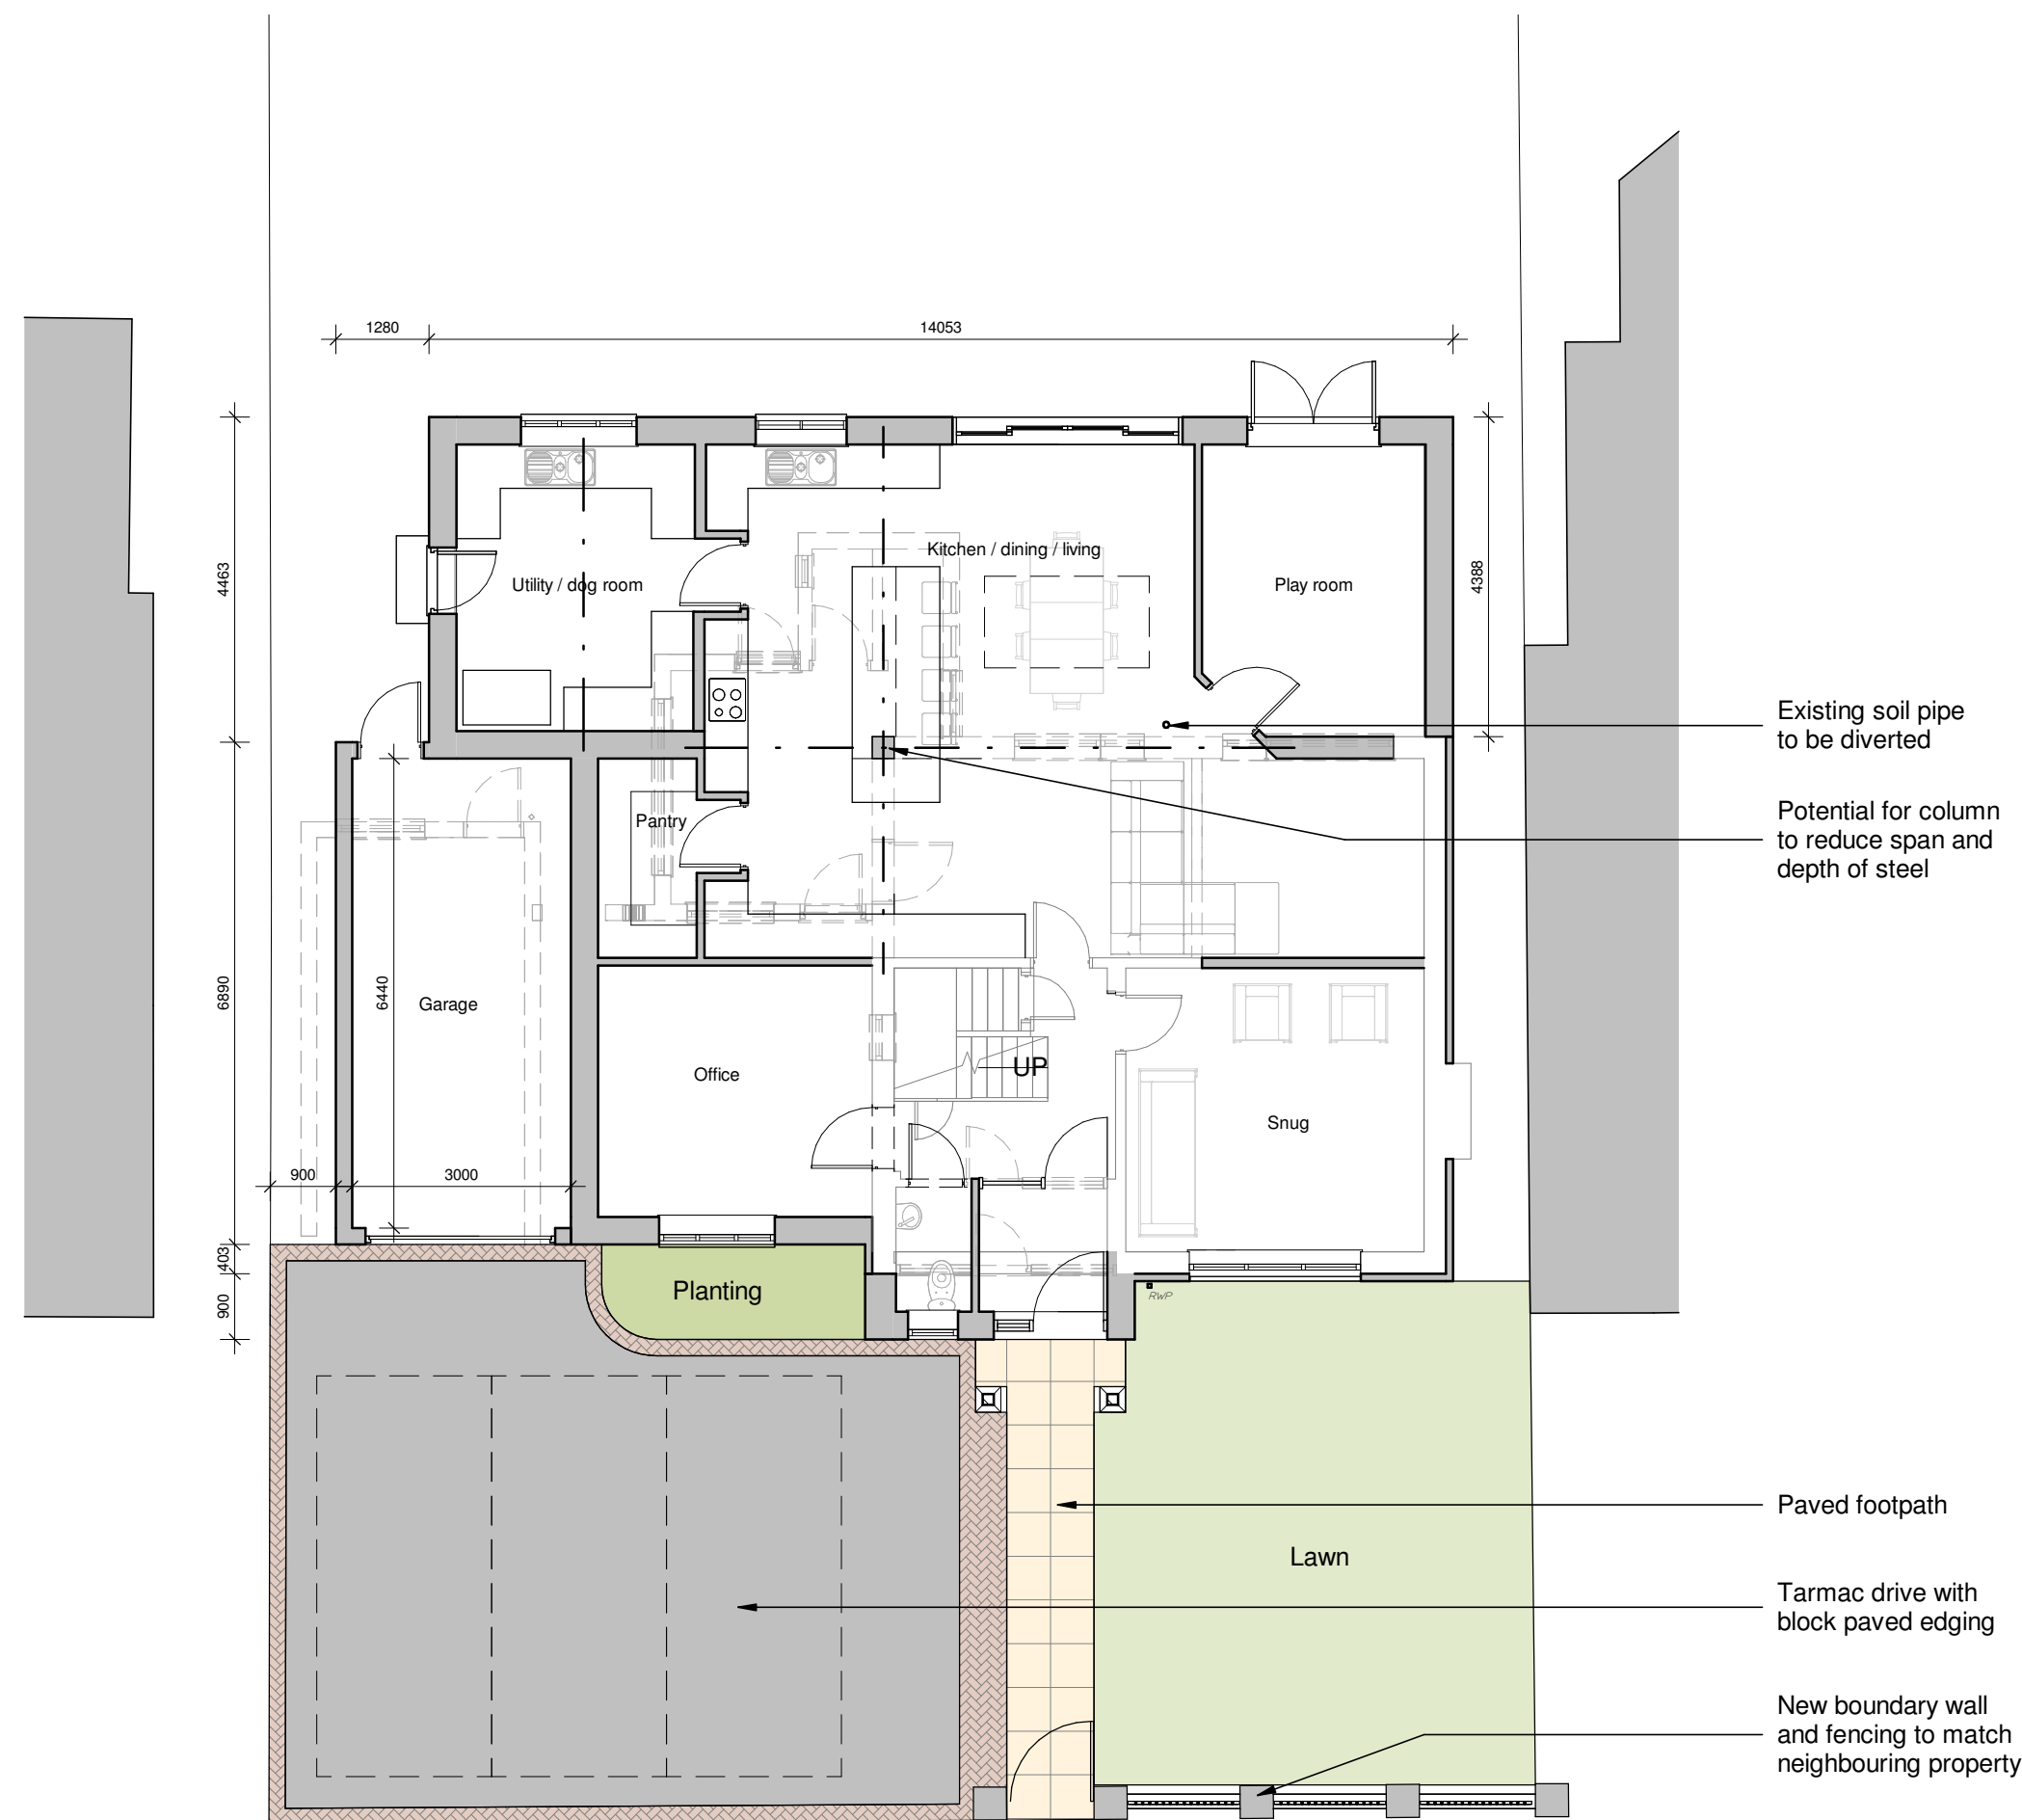

Ground Floor Plan  
@ Scale 1:100

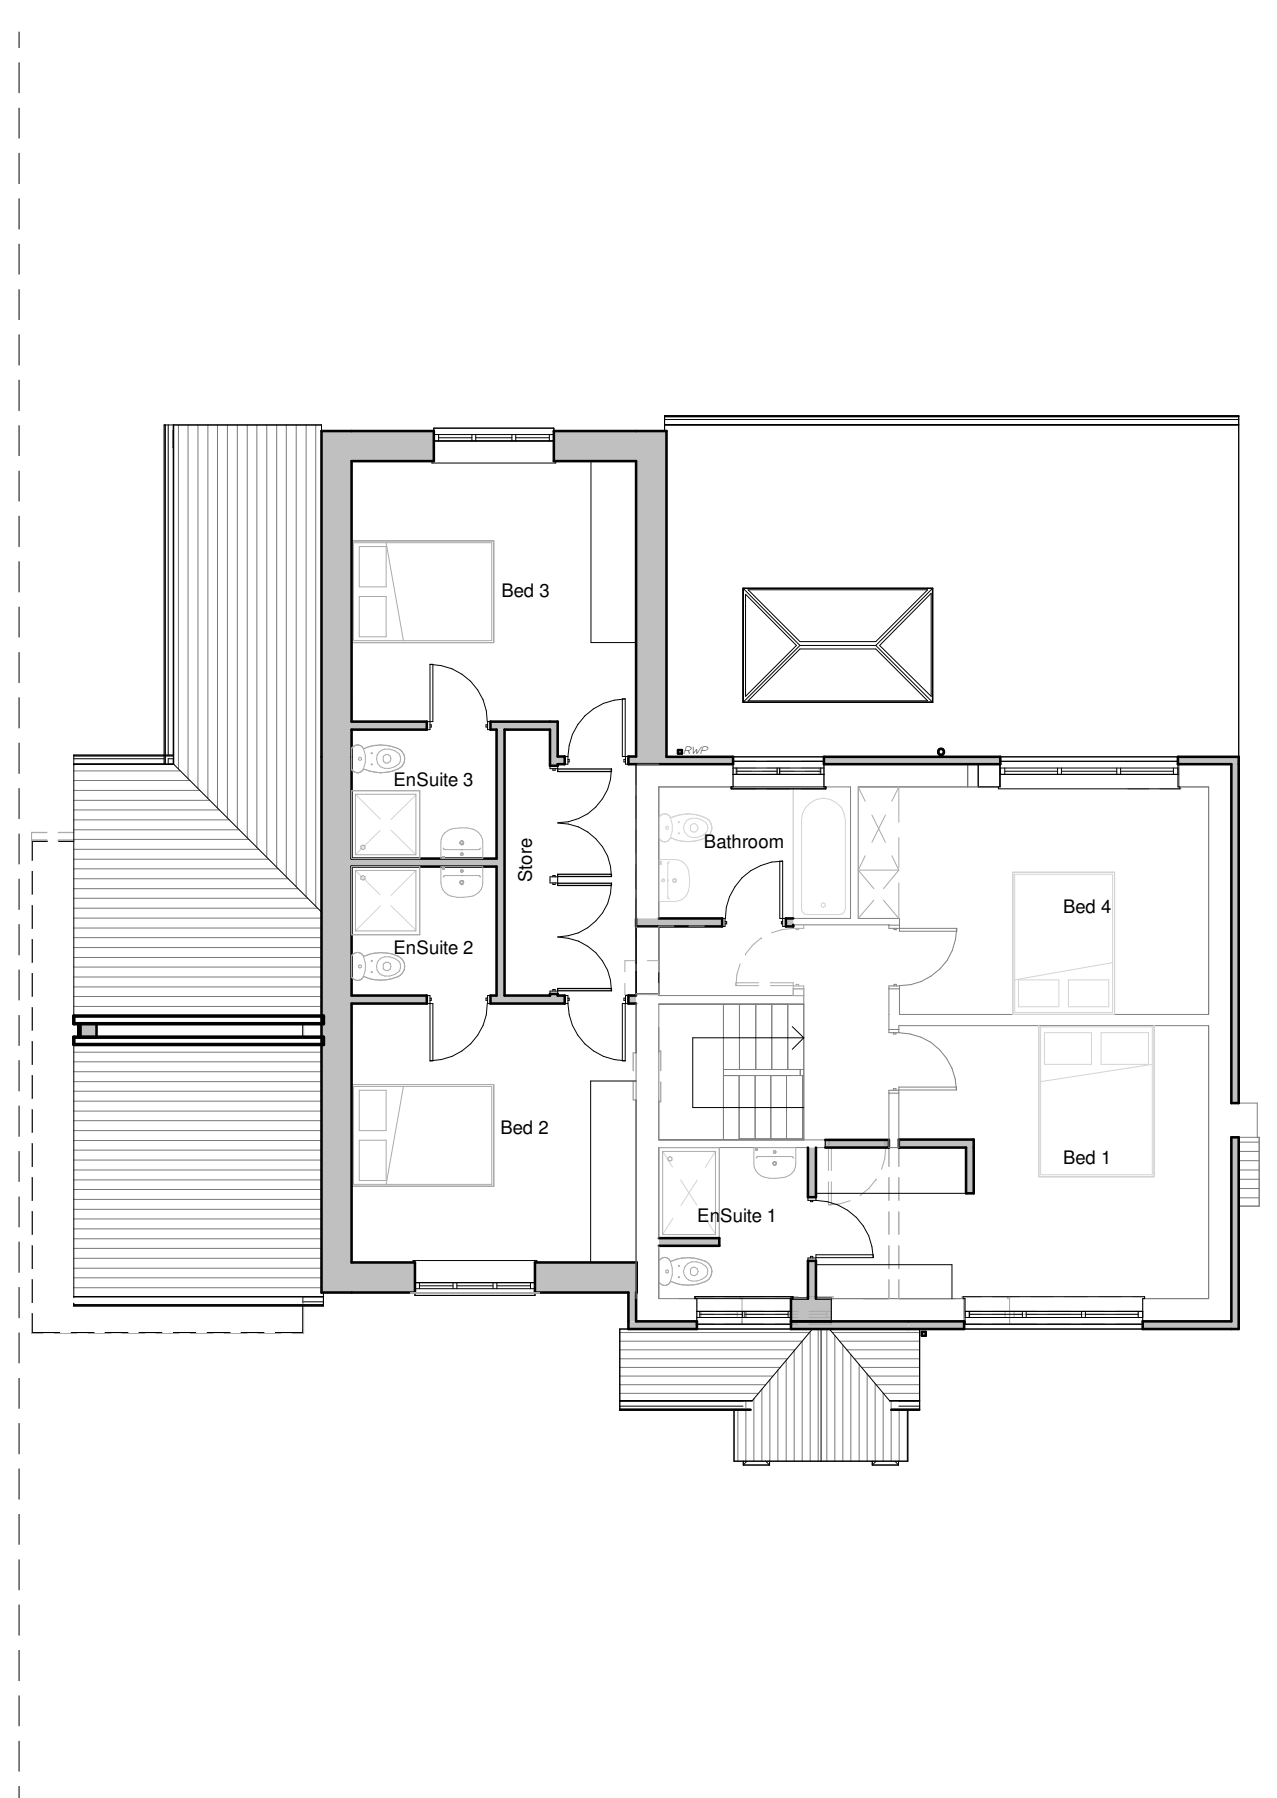

First Floor Plan  
@ Scale 1:100



3D View  
@ Scale N/A



Vivara Pro UK Build-in WoodStone Bat Box  
to be fitted in South East gable



|   |  
|---|--|--------------------------------------------------------------------------------------------|--|-------------------------------------|--|----------------|--|-------------------|--|--------------------|--|-------------------------|--|---------------------------|--|---------------------------|--|-----------------|--|
| Client<br><b>Morris</b>   |  | Project Title<br><b>Alterations &amp; Extensions<br/>Equity Road East<br/>Earl Shilton</b> |  | Drawing Title<br><b>As proposed</b> |  | Scale<br>1:100 |  | Date<br>June 2025 |  | Sheet<br><b>A1</b> |  | Job No.<br><b>25/53</b> |  | Drawing No.<br><b>02e</b> |  | Status<br><b>Planning</b> |  |                 |  |
| Author<br><b>ZLM</b>   |  |                                                                                            |  |                                     |  |                |  |                   |  |                    |  |                         |  |                           |  |                           |  | Checked by<br>- |  |
| THE COPYRIGHT OF THIS DRAWING IS RESERVED BY HAYWARD ARCHITECTS LTD.<br>REPRODUCTION IN ANY FORM, EITHER IN WHOLE OR IN PART, IS PROHIBITED WITHOUT THE PRIOR WRITTEN PERMISSION<br>OF THE COPYRIGHT HOLDER. DESIGN SHALL BE PROTECTED AND ONLY THE ISSUED DOCUMENTS SHALL BE VALID. |  |                                                                                            |  |                                     |  |                |  |                   |  |                    |  |                         |  |                           |  |                           |  |                 |  |
| Author<br><b>ZLM</b>   |  | Checked by                                                                                 |  | Date                                |  | Job No.        |  | Drawing No.       |  | Status             |  | Job No.                 |  | Drawing No.               |  | Status                    |  |                 |  |
| Author<br><b>ZLM</b>   |  | Checked by                                                                                 |  | Date                                |  | Job No.        |  | Drawing No.       |  | Status             |  | Job No.                 |  | Drawing No.               |  | Status                    |  |                 |  |