




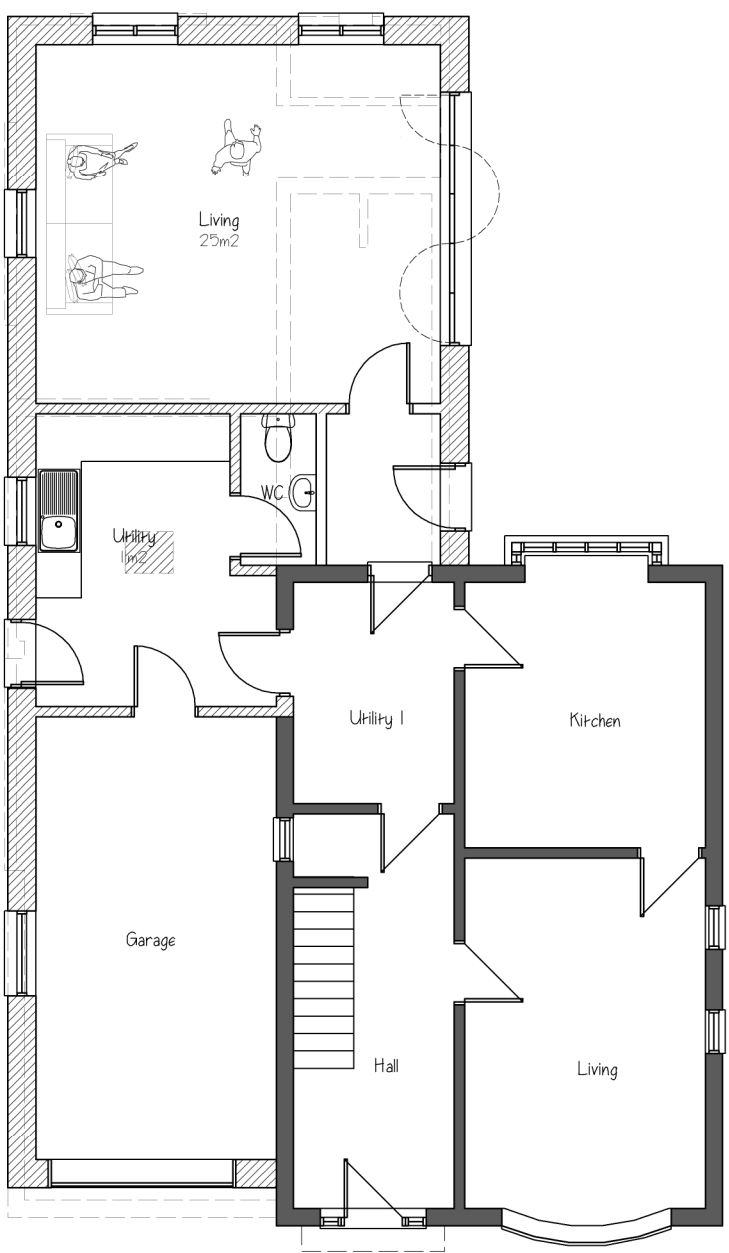


Ground Floor Plan

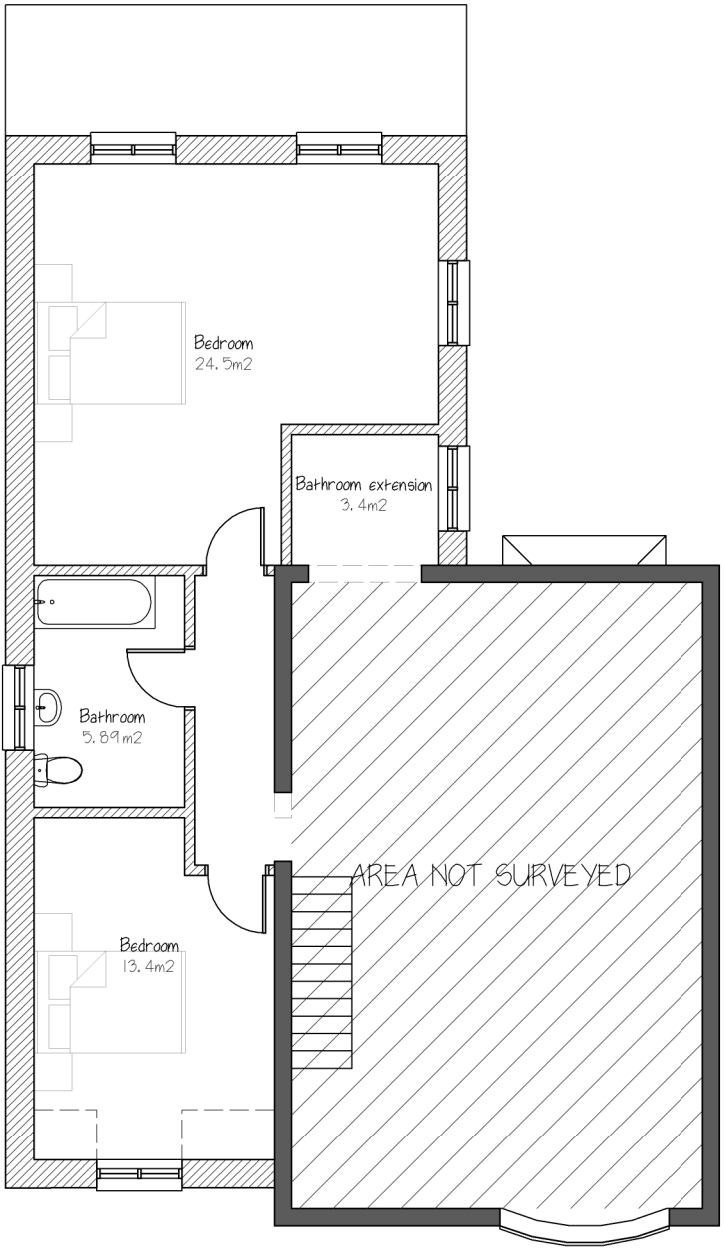

First Floor Plan

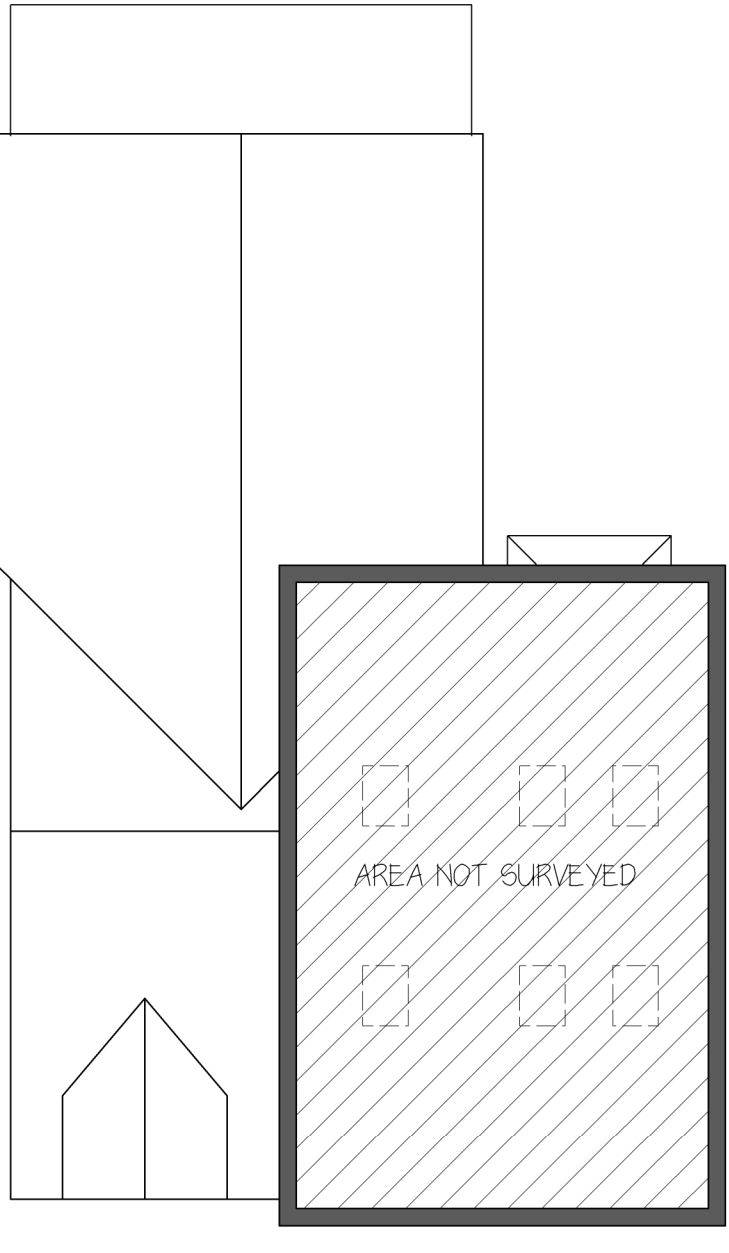

Second Floor Plan

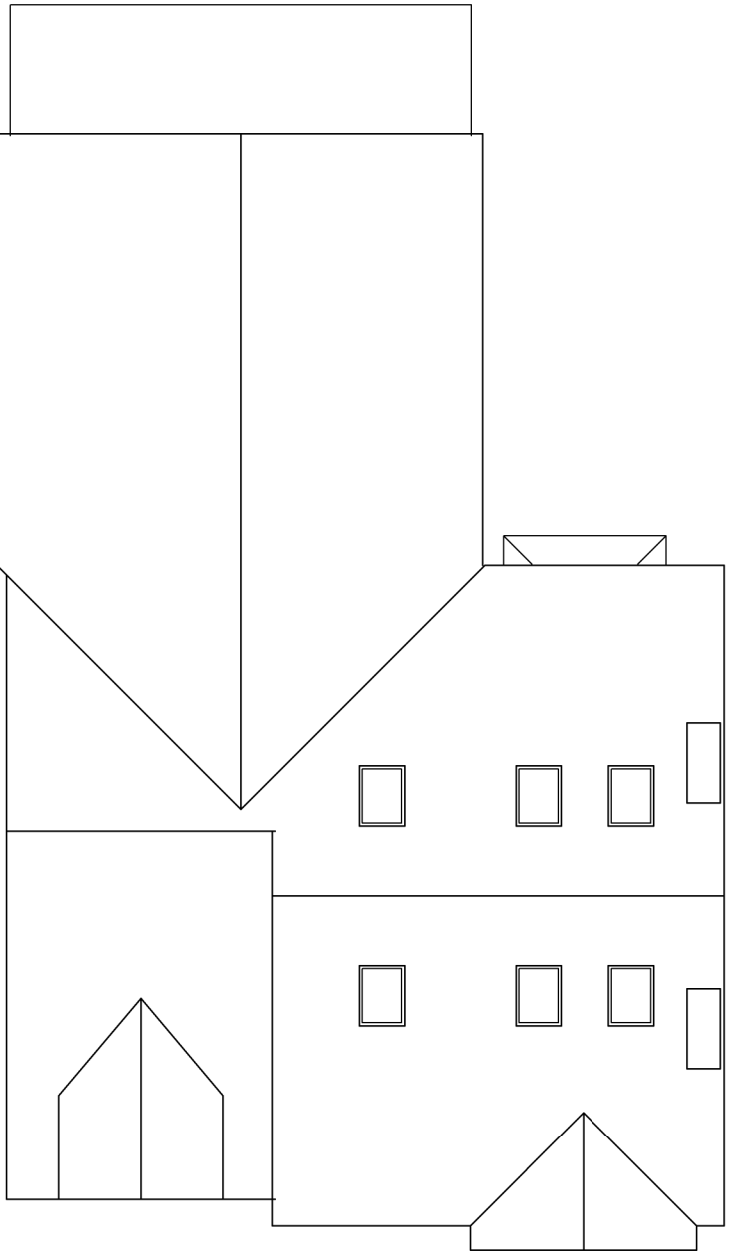

Roof Floor Plan

Printed or electronic copies of the plan can be scaled for planning purposes.			
This drawing is issued for the sole and exclusive use of the named recipient. Distribution to any third party is on the strict understanding that no liability is accepted by Sturch for any discrepancies, errors or omissions that may be present, and no guarantee is offered as to the accuracy of information shown. © Crown Copyright 2007. All rights reserved. Licence number 100020449			
Rev	Date	Description	By
A	24.02.26	Sketch issue	sAh
B	09.03.26	Amended sketch	sAh
C	09.03.26	Second amended sketch	sAh
D	18.03.26	Proposed	sAh
E	13.05.26	Scheme amended	sAh
F	10.09.26	Rear of scheme reduced and bird nesting areas indicated	sAh

KEY
Bird Nests Area

- Swallows
- Blue Tits



Front (NW) Elevation



Side (SW) Elevation



Rear (SE) Elevation



Side (NE) Elevation

- Legend.
- A = Facing brickwork to match existing.
 - B = Roof tiles to match existing,
 - C = Windows to match existing.
 - D = RSPB Cabin nest box, slate grey for Blue Tits.
 - E = RSPB House Sparrows



Tel: 07948 382917 e:lstuarch@gmail.com

Project

Mr & Mrs Tomassoni

Client

Extensions and alterations at Twemlow House, Bosworth Lane, Shenton

Drawing

Proposed Plans and Elevations Sketch

Drg No: 02-2602 Rev F

Scale 1:100 @A2 Date 03.02.26

