



License number 100022432

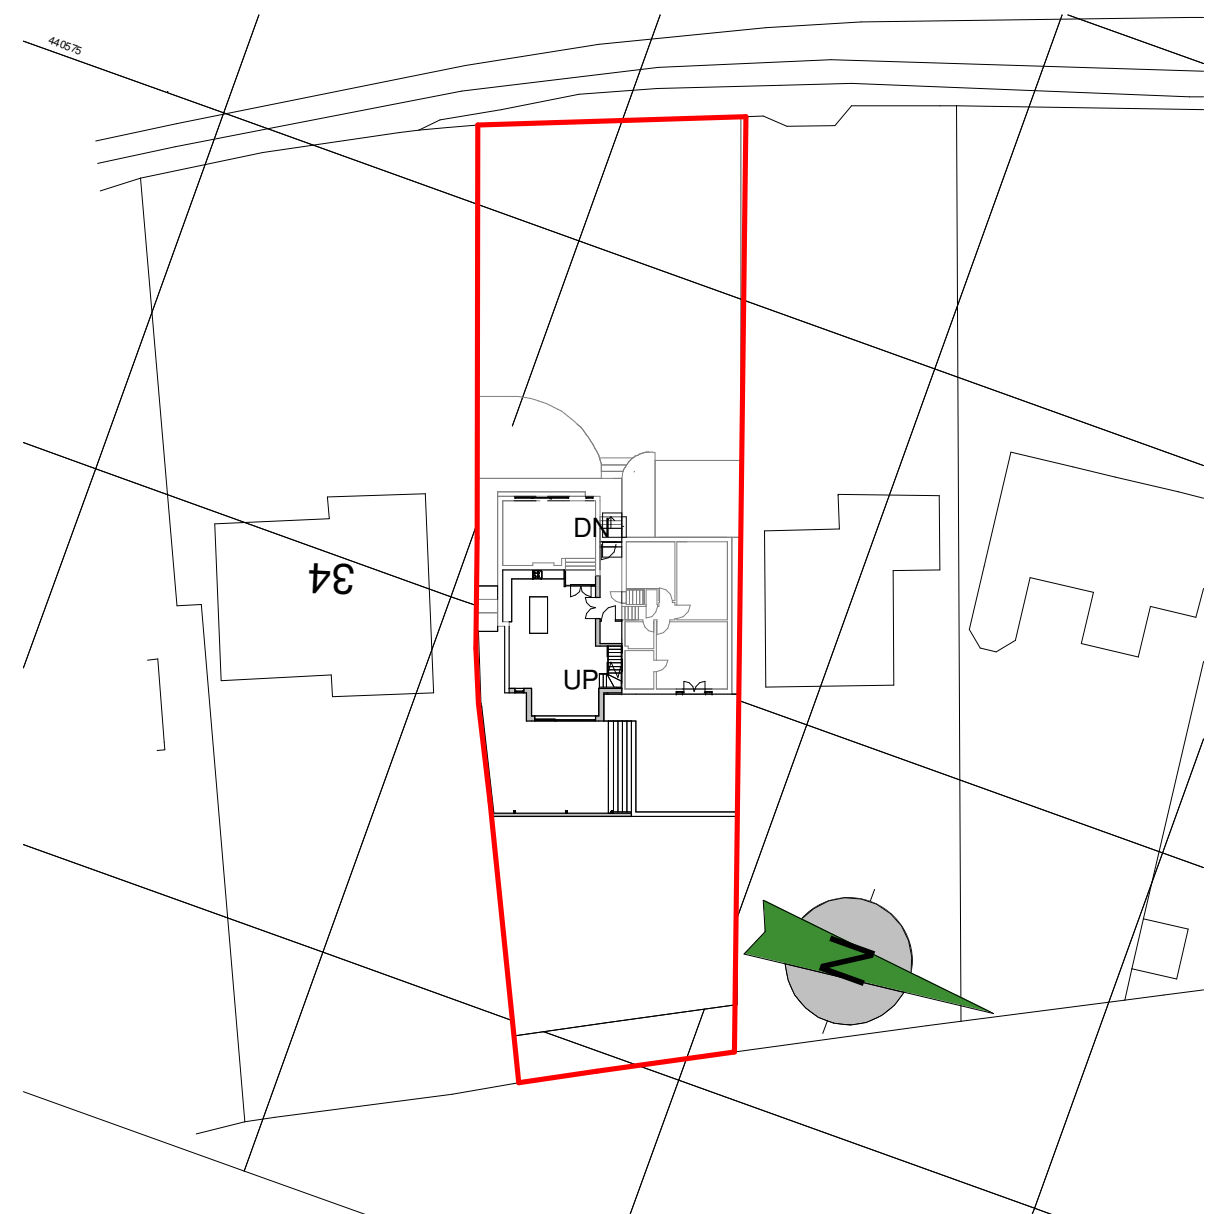

SCALE 1:500 @ A3

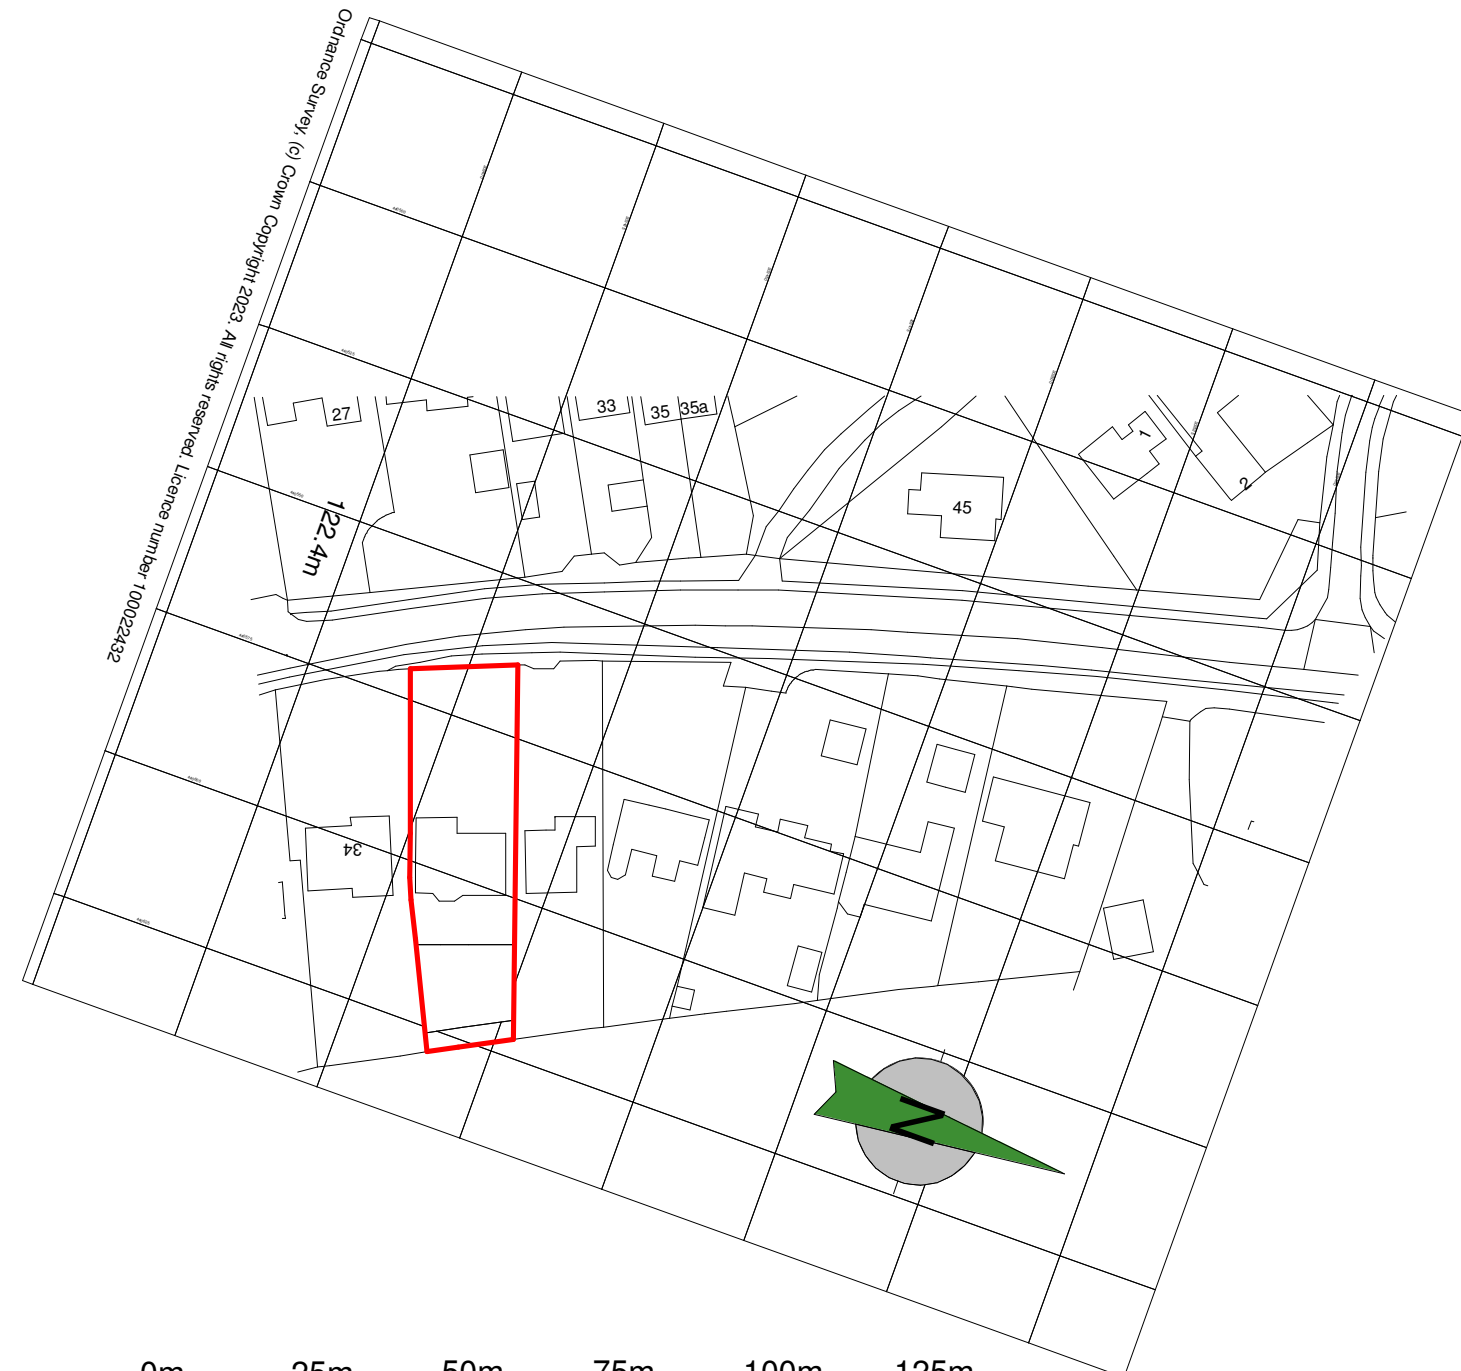

SCALE 1:1250 @ A3

|   |  |                            |                 |   |  |
|---|--|----------------------------|-----------------|---|--|
| Client<br><b>Mr and Mrs Parker</b>   |  |                            |                 | <b>hayward</b><br>ARCHITECTS LTD   |  |
| Project<br>Extension and Alterations<br>Barton Road<br>Market Bosworth   |  | Scale<br>1:500 &<br>1:1250 | Sheet<br>A3     |   |  |
| Date<br>Nov 2025   |  | Job No.<br><b>23 / 64</b>  |                 | 19 Station Road<br>Hinckley<br>Leicestershire<br>LE10 1AW<br>Tel: 01455 635 665<br>Fax: 01455 618 971<br>www.hayward-architects.co.uk |  |
| Drawing<br>Site Plans   |  | Author<br>LJW              | Checked by<br>- |   |  |
| THE COPYRIGHT OF THIS DRAWING IS VESTED IN HAYWARD ARCHITECTS LTD.<br>REPRODUCTION IN ANY FORM, EITHER IN WHOLE OR IN PART IS FORBIDDEN WITHOUT THE PRIOR WRITTEN PERMISSION<br>OF THE COPYRIGHT HOLDER. DO NOT SCALE FROM DRAWING AND ONLY FIGURED DIMENSIONS ARE TO BE USED |  |                            |                 |   |  |
| Drawing Status<br><b>Planning</b>   |  |                            |                 |   |  |